

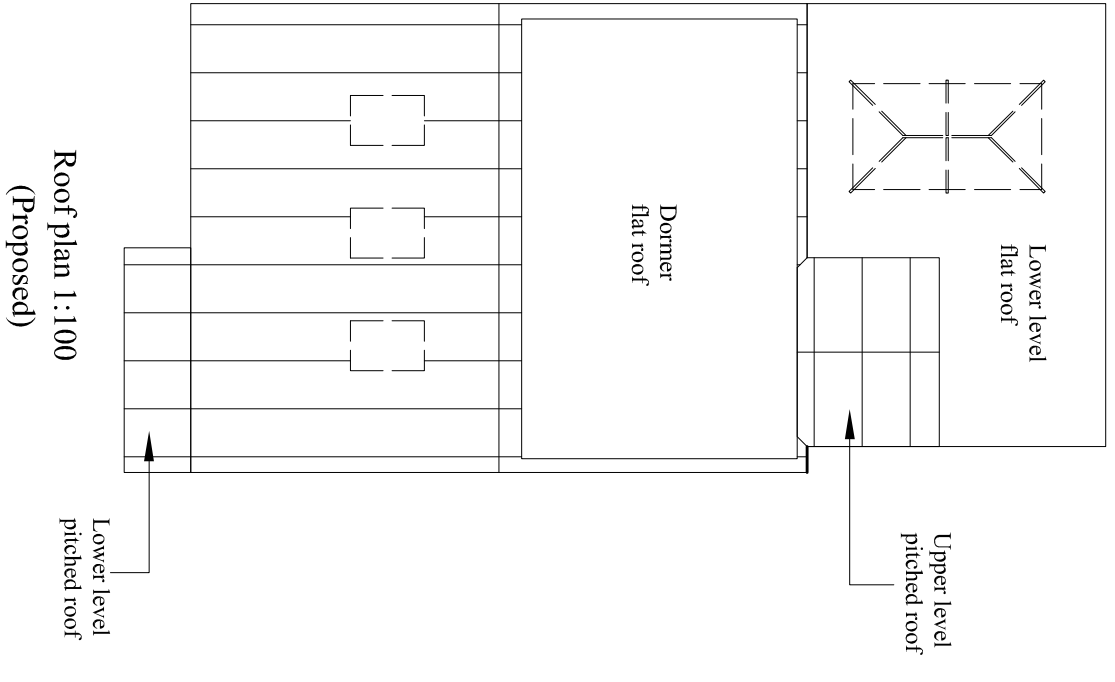
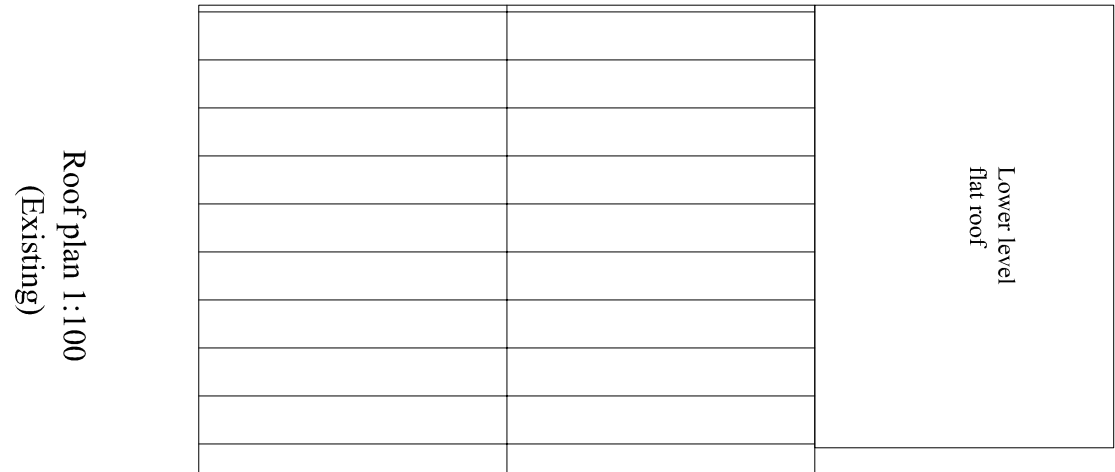
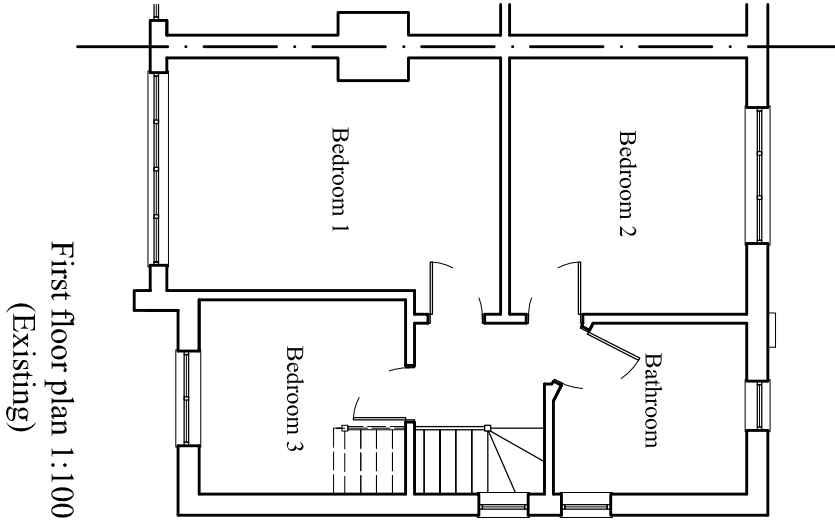
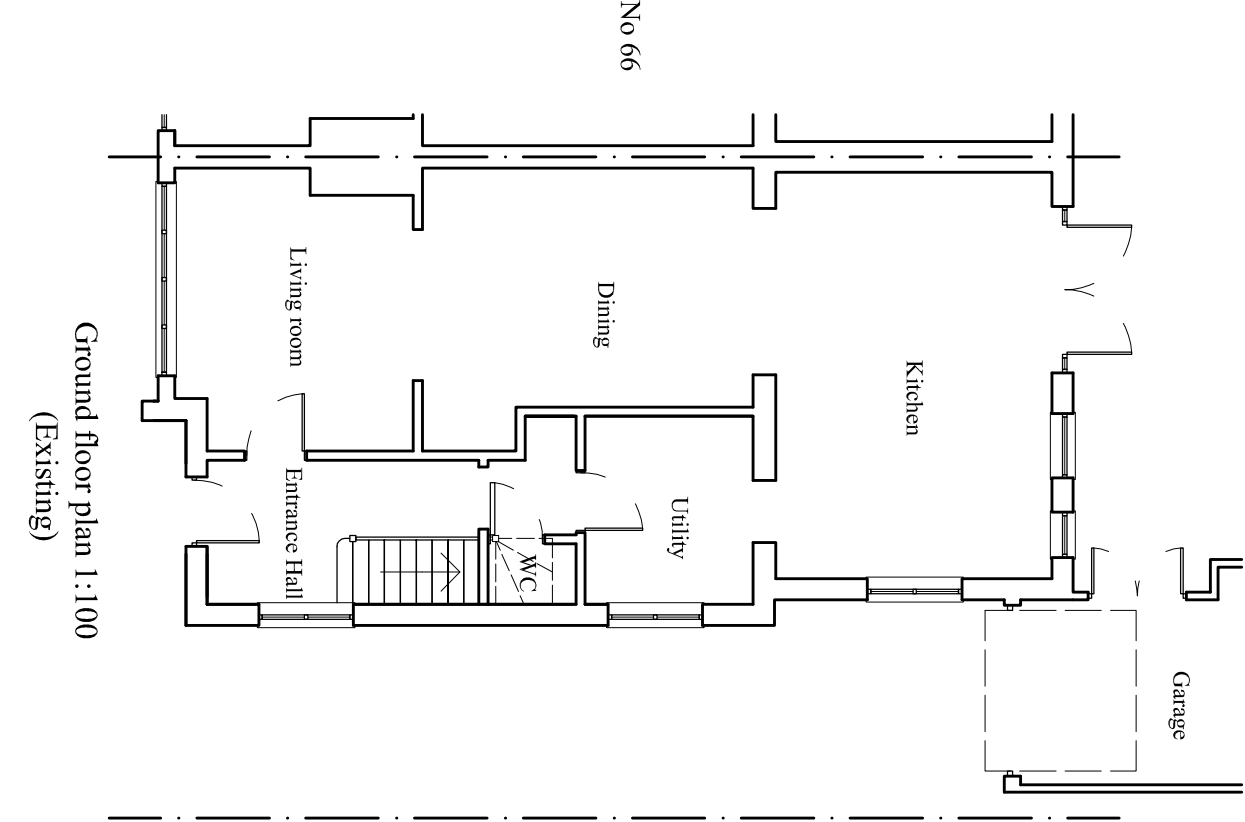
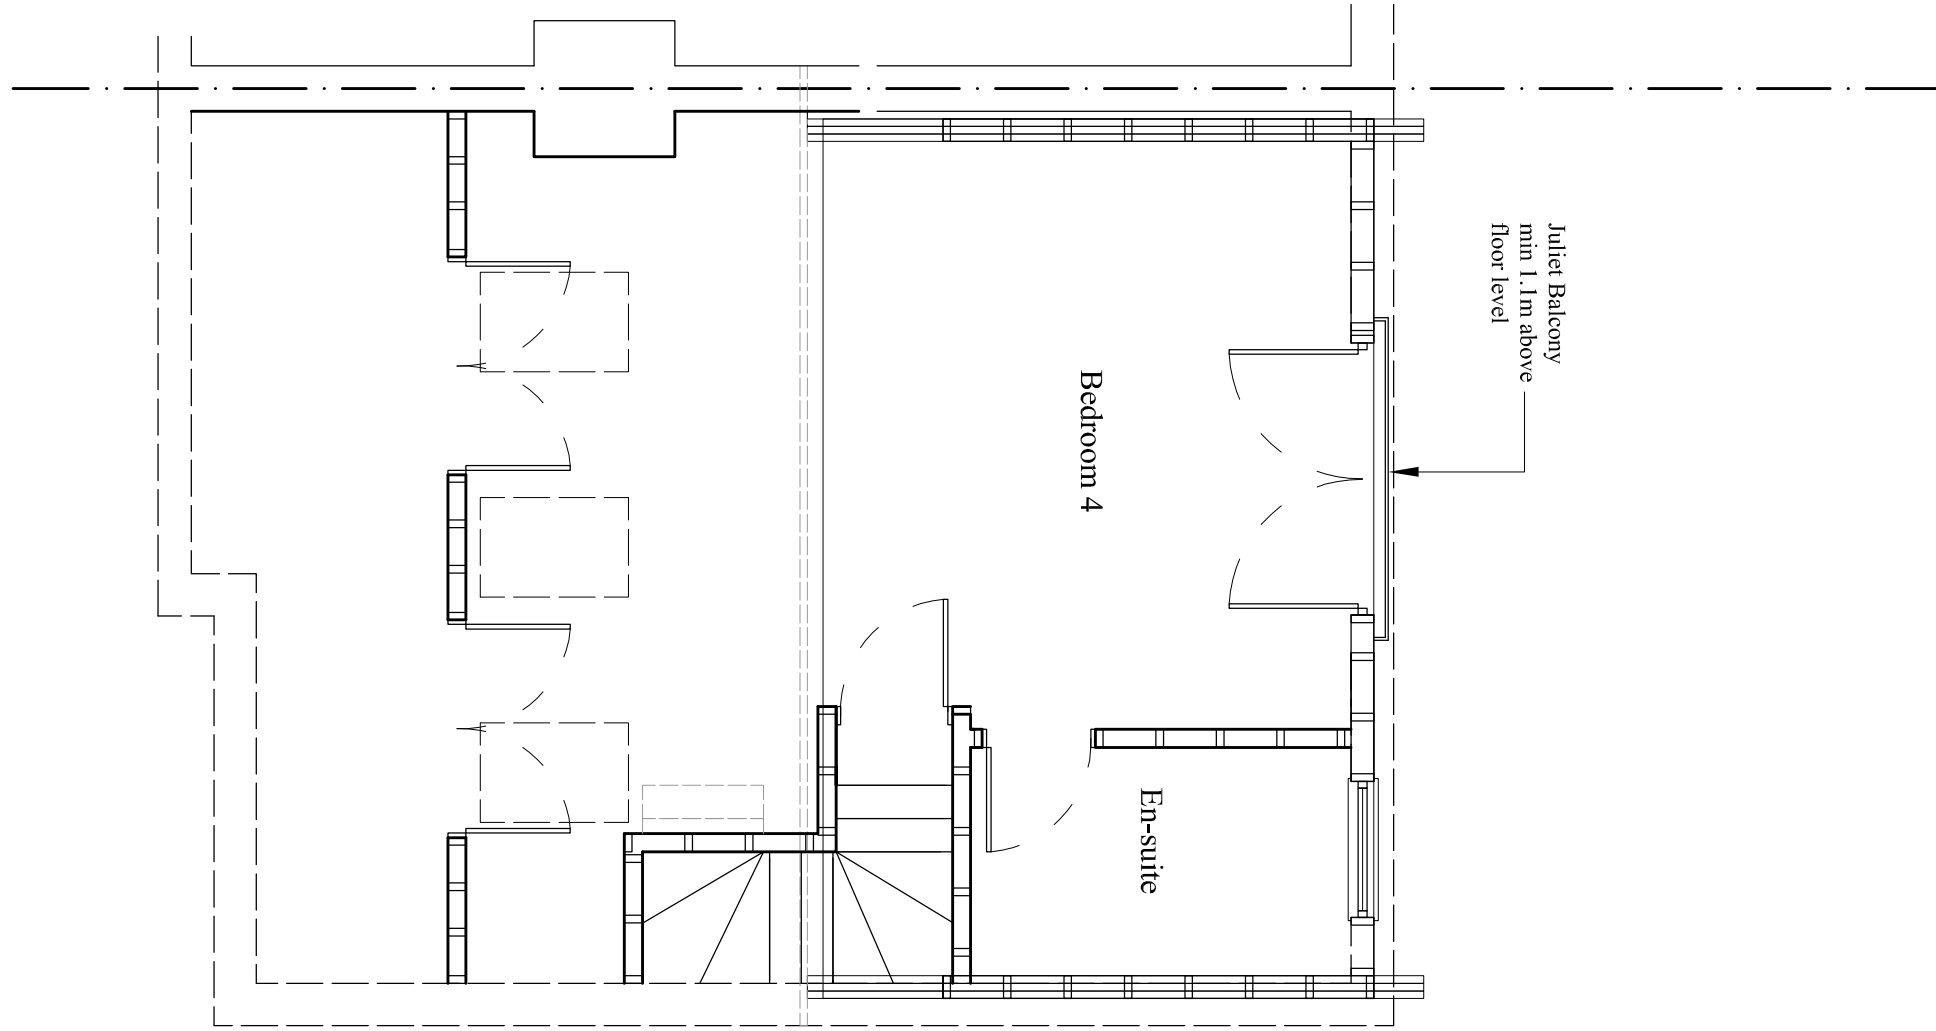


(c) Crown copyright and database rights 2023 OS 100066605
Reproduction in part or whole is prohibited without permission
of Ordnance Survey

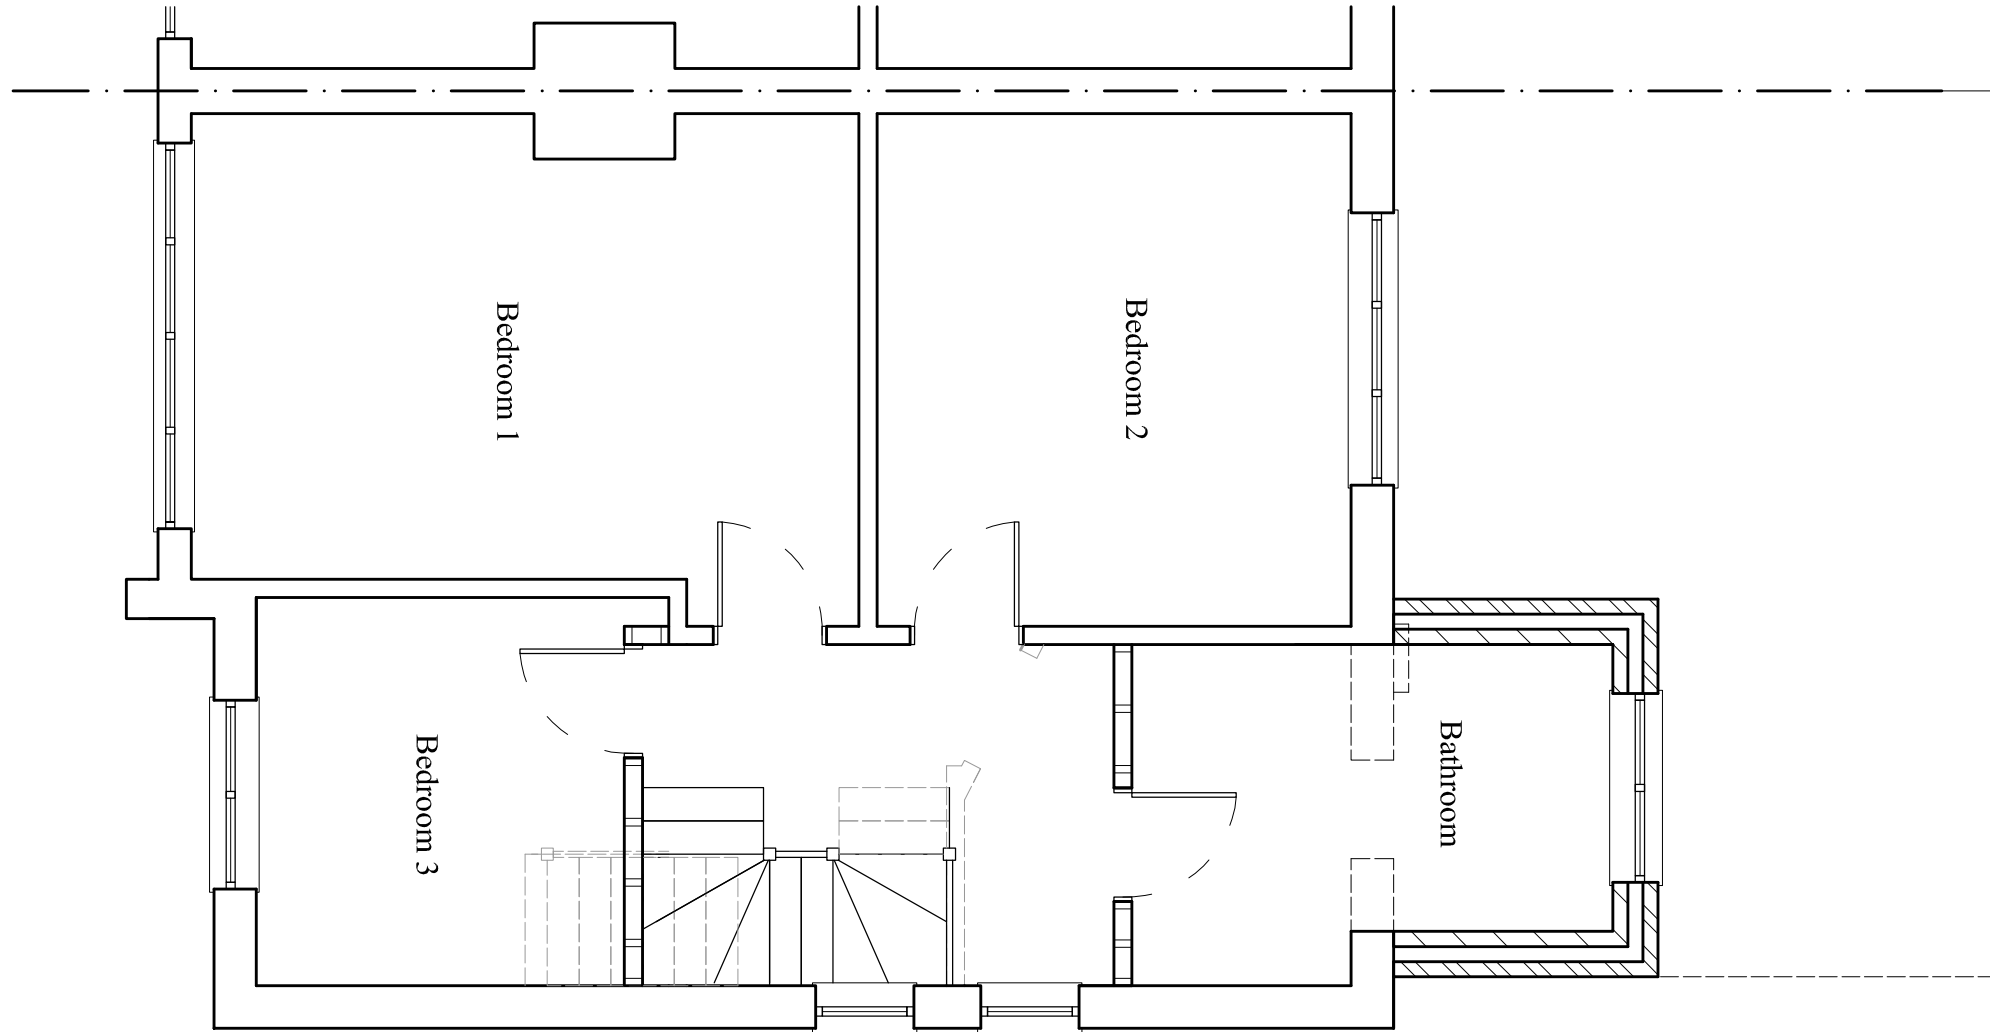

First floor plan 1:100
(Existing)

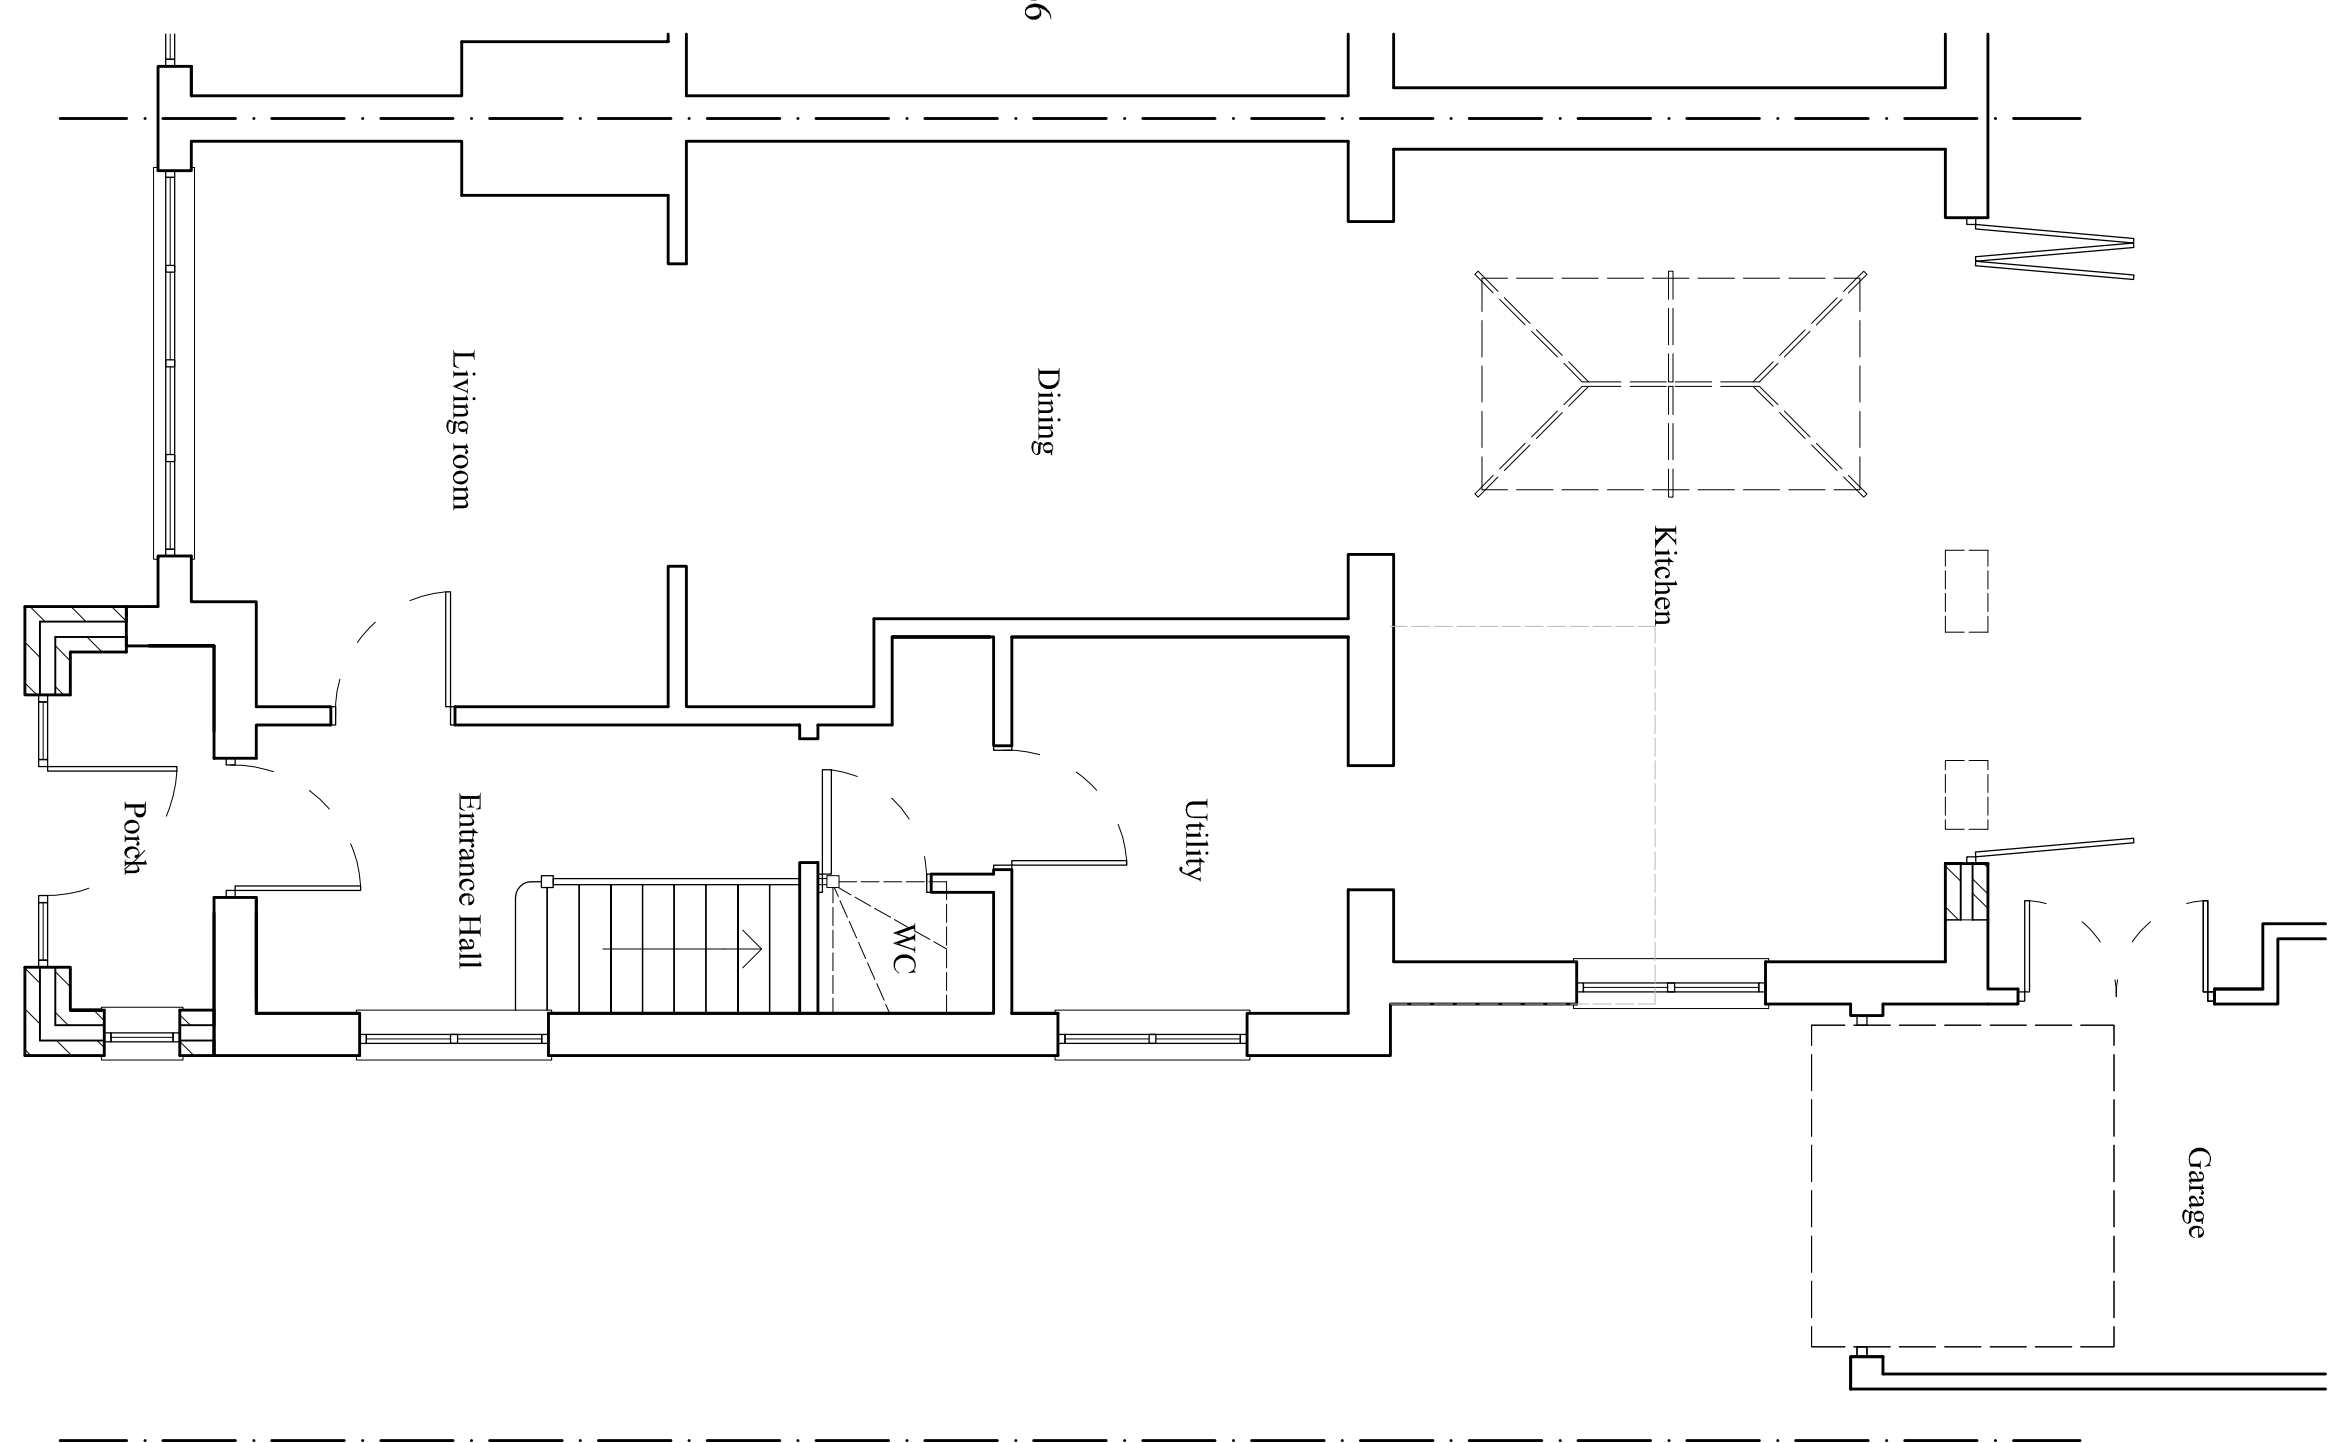

Note:
Drawings and specification produced for local authority applications only.
Drawings prepared after a visual survey of the property only. No structural
elements, drains or services have been exposed or tested during the
dimensional survey. Appointed contractor to make their own investigations
before submitting tenders, ordering of materials / subcontractors or
commencement of works. On appointment the contractor will become the
principal designer and principal contractor under the CDM regulations 2015.
Information contained within these drawings to be read in conjunction with
structural engineers details and specification. Engineer details to supersede
drawing dimensions.
All dimensions are to be checked on site and not scaled from these
drawings except for planning purposes.
Contractor will be responsible for satisfactory inspection by LABC and
final completion certificate.
The property owners are responsible for ensuring agreement is made with
any affected neighbouring properties under the Party Wall Act.
Drawings are not to be reproduced without written consent from
Gary Pearce Associates except by local authority for application purposes.

Revision:

Client: Mr & Mrs Abbott
Address: 64 Burs Hill Road
Woolley, Beckhole
RG5 8NP

Prop: Proposed front & rear extensions, conversion of loft with rear dormer
Title: Existing & proposed plans & elevations

Scale: 1:50 / 1:100 DWG no: GP-2508-A-3

GARY PEARCE & ASSOCIATES
Architectural, Planning & Development consultants
55 Burs Hill Road, Woolley, Reading, Berkshire,
RG5 4NL. Tel: 0118 969 4344. Mobile: 07778 338719
Email: gary.pearce@rphoo.co.uk

Key: Brickwork (elevations)

Hanging tiles / cladding boards (elevations)

Roof tiles (elevations)

Brickwork (plans)

Brickwork (plans)

Stair partition (plans)