


Scale 1:100

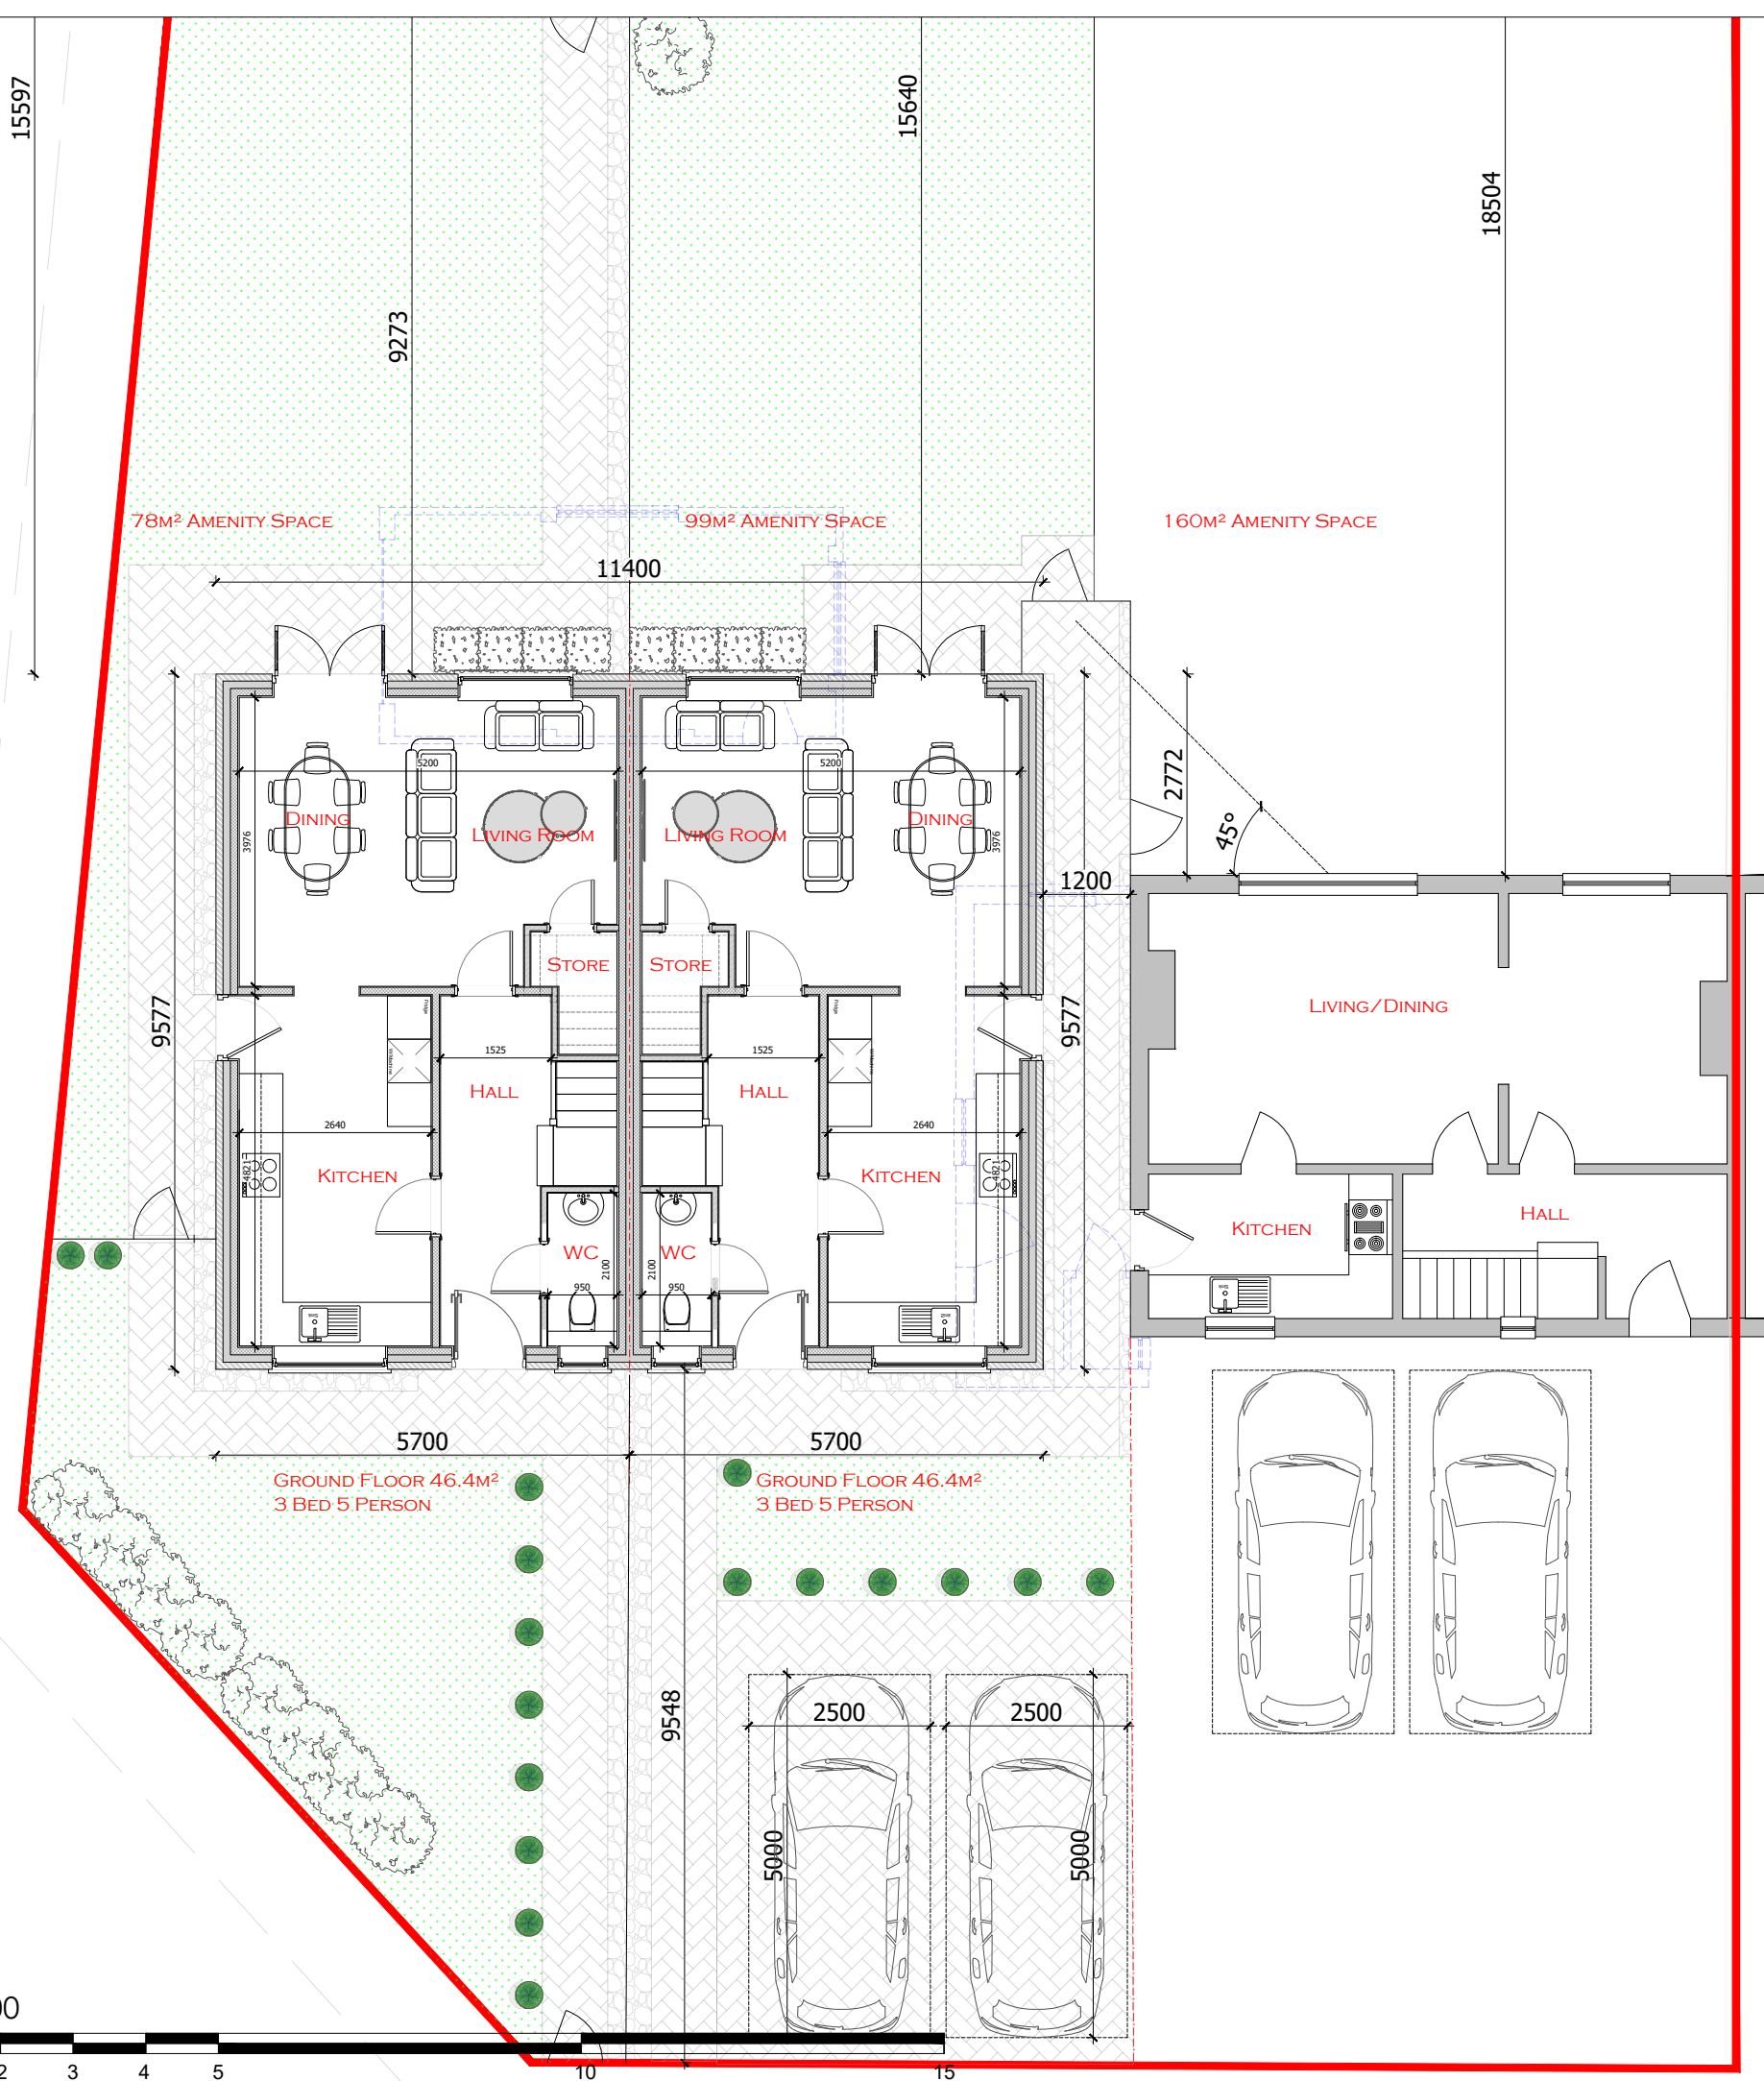

Key

Rev Date Description
Revisions

© Arcadia-Designs - This document and its design content is the copyright of ARCADIA-DESIGNS GROUP Ltd (Arcadia-Designs) and should NOT be copied or reproduced without written consent of the practice.
This drawing should be read in conjunction with all other information including project specification. Use written dimensions only and DO NOT scale. Site dimensions to be checked on site prior to ordering materials.



T: 07562740771 E: admin@arcadia-designs.co.uk
W: www.arcadia-designs.co.uk

Project
Construction Of
2 x 3 Bedroom Homes

Client
Kashif Hussain

Address
1 Ilbury Close,
Shinfield
Reading, RG2 9DE

Drawing Title
Ground Floor Plan

Date Scale Drawn
20th May 2026 1:100 @ A3 SH

Drawing Number Revision

KICR PL-200
PLANNING