


Proposed East-Side Elevation

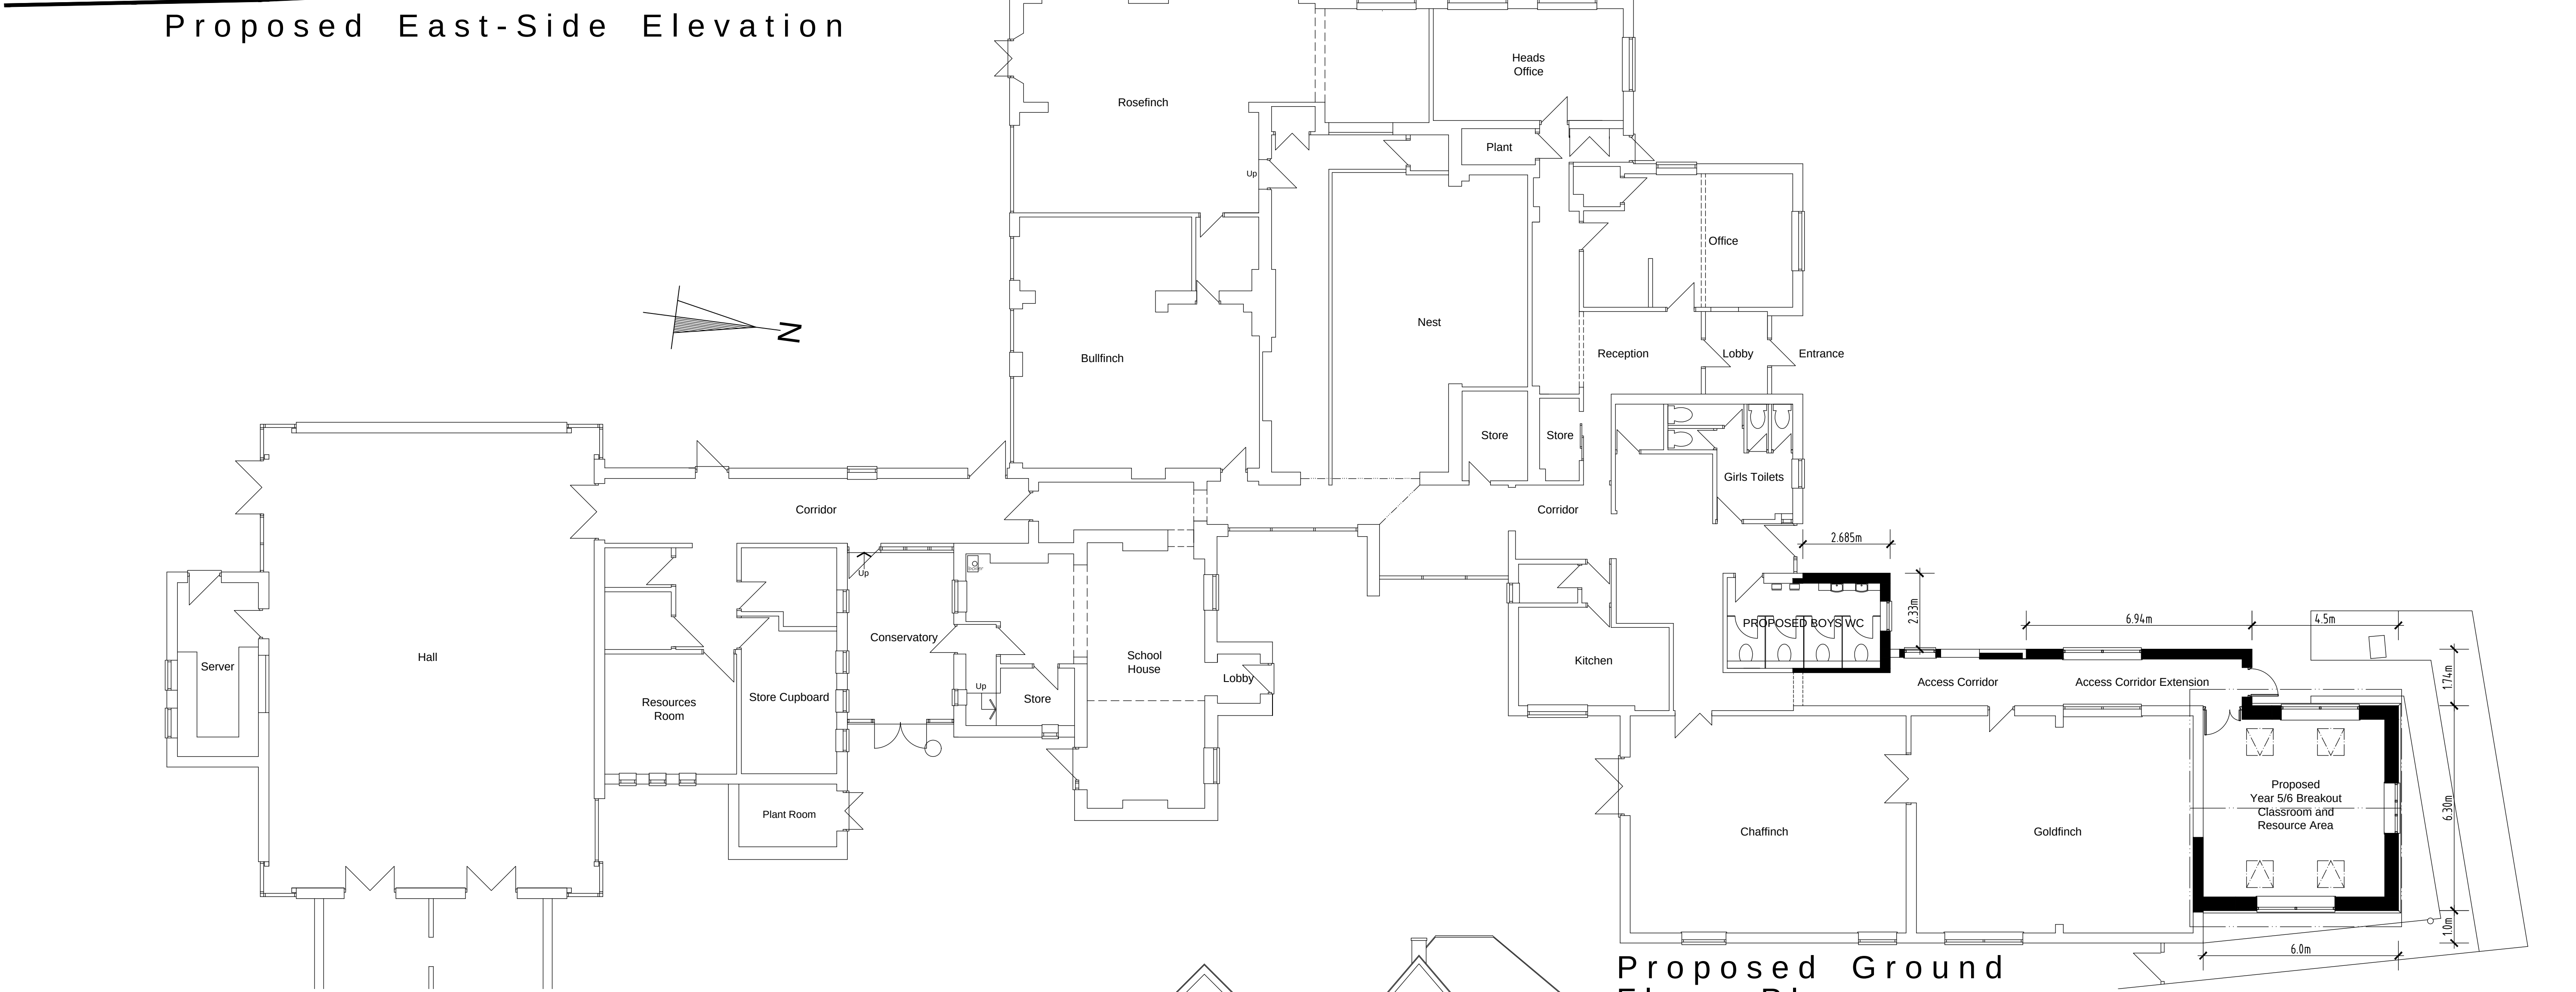

Proposed Ground Floor Plan




Proposed West-Side Elevation

PROPOSED MATERIALS:-	
Walls -	Red facing brickwork and contrasting black facing brickwork all in Flemish bond to match the brickwork from the original school house, including stone window surround also to match the existing school house.
Roof -	Natural slate to match the existing and original school house.
Windows -	White u-PVC or white powder coated Aluminium with pattern/style to match the proposed elevations.
Doors -	White powder coated Aluminium with pattern/style to match the proposed elevations.



Proposed materials to match the existing/ original school house as illustrated above.

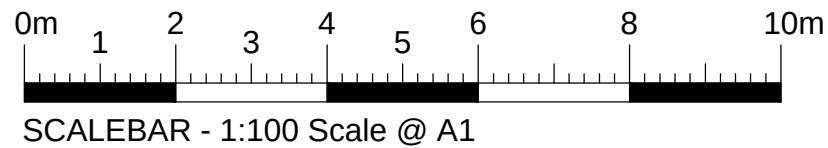

Proposed North-Front Elevation

Revision A - 07.11.25 - Material details outlined and brickwork and stone features added to the front extension elevations, front feature window increased in height by 600mm all in accordance with the LA Built Heritage Officers comments.

Proposed Single Storey Front Extension Providing Resource Area and Single Storey Front Extension to Boys Toilets at Finchampstead C of E School.

Client Finchampstead C of E School. The Village Finchampstead Berkshire RG40 4JN All dimensions to be checked on site. Any discrepancy between this drawing and other information is to be referred to the Planning Consultant. This drawing is copyright.	Description Proposed Ground Floor Plan and Elevations.
--	---

MARTIN BUTLER PARTNERSHIP LIMITED

28 Broad Street Wokingham Berkshire RG40 1AB Tel: 0118 9890 990	Date: 24/06/25 Checked by: - - Drawn by: AB	Scale 1:100	Project No 22506-7	Drawing No 02	Revision A
---	---	----------------	-----------------------	------------------	---------------