


CENTRE COORDINATES: 477159 , 174306

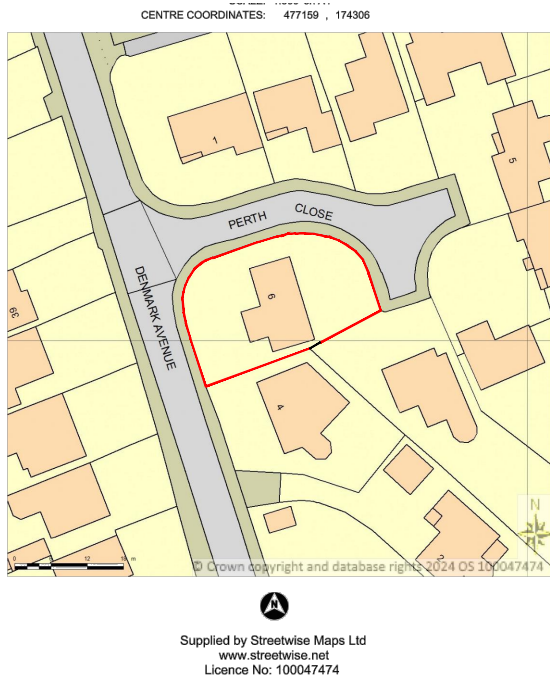



LOCATION PLAN
SCALE 1:1250@A3




BLOCK PLAN
SCALE 1:500@A3

Supplied by Streetwise Maps Ltd
www.streetwise.net
Licence No: 100047474

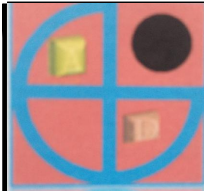
	PROJECT:	6 Denmark Avenue Woodley	DRAWN BY:	P.S.	DRAWING TITLE:		ArchDezine Limited archdeziner7@gmail.com
	PROPOSED CHANGES TO FENESTRATION & MATERIAL		DATE:	27/07/2024	LOCATION AND BLOCK PLAN		
			SCALE:	AS SHOWN@A3	DRAWING NUMBER:	DA-01	
			FILENAME:	24013			

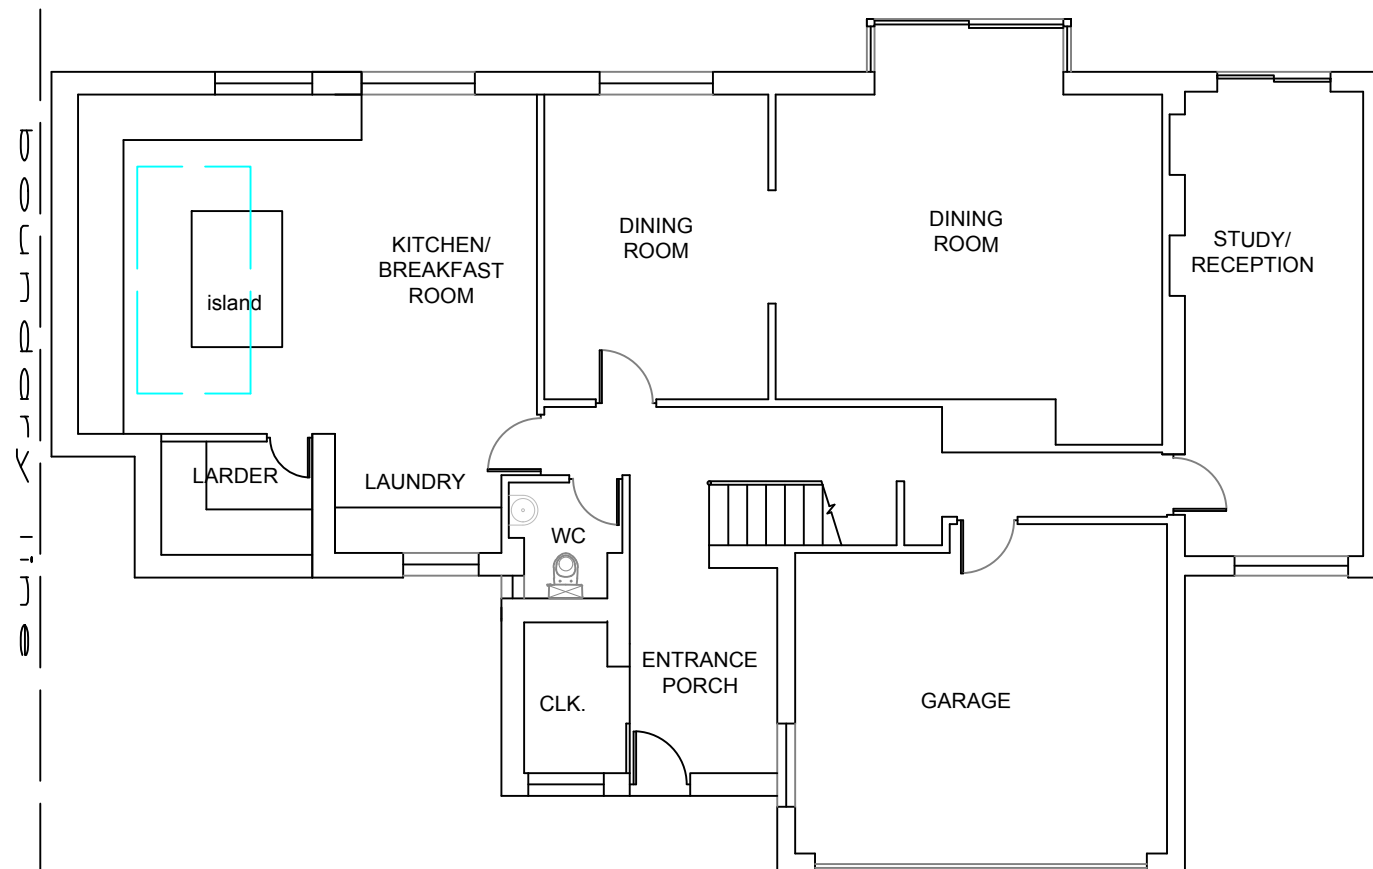

EXISTING GROUND FLOOR PLAN

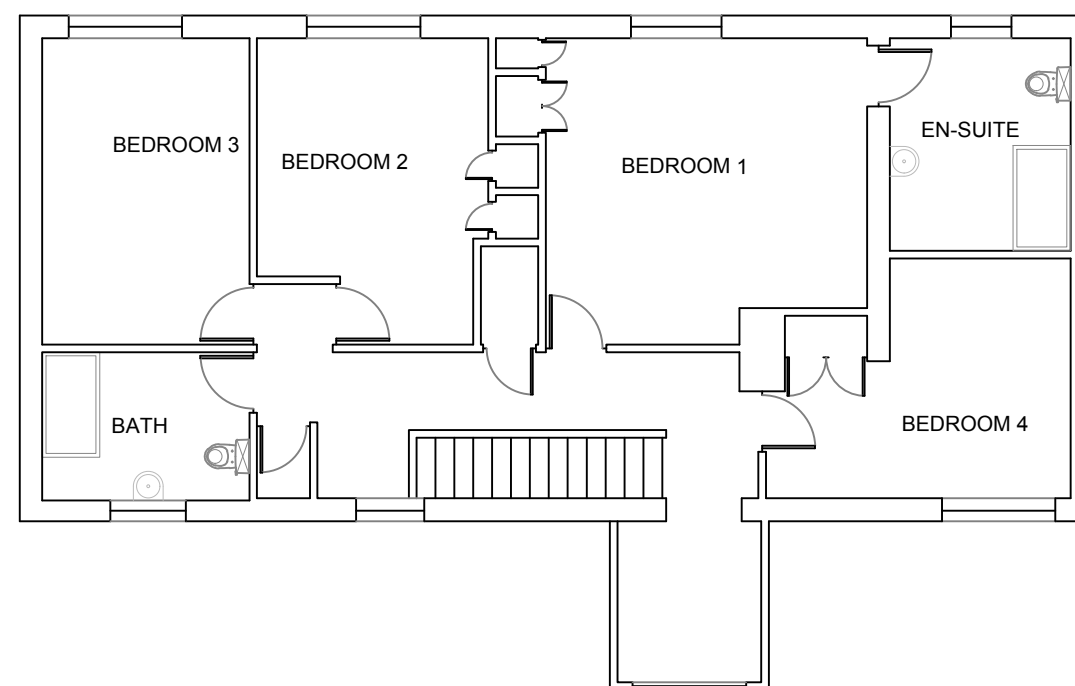


EXISTING FIRST FLOOR PLAN

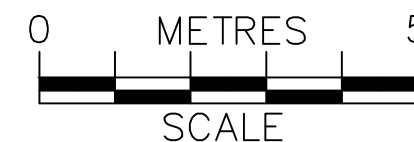


	PROJECT:	6 Denmark Avenue Woodley	DRAWN BY:	P.S.	DRAWING TITLE:		ArchDezine Limited archdeziner7@gmail.com
	PROPOSED CHANGES TO FENESTRATION & MATERIAL		DATE:	30/07/2024	EXISTING PLANS		
			SCALE:	1:100@A3	DRAWING NUMBER:	DA-02	
			FILENAME:	24013			




EXISTING FRONT ELEVATION

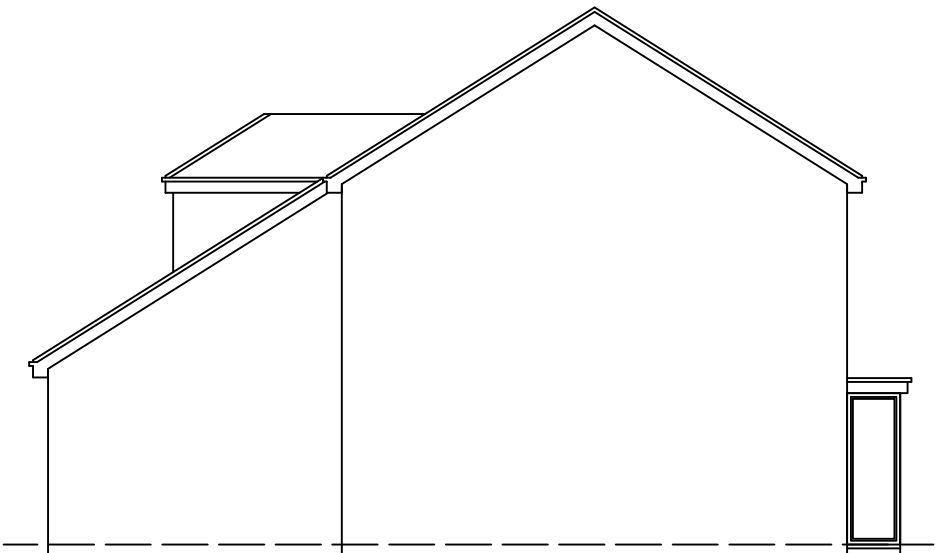


EXISTING SIDE-1 ELEVATION

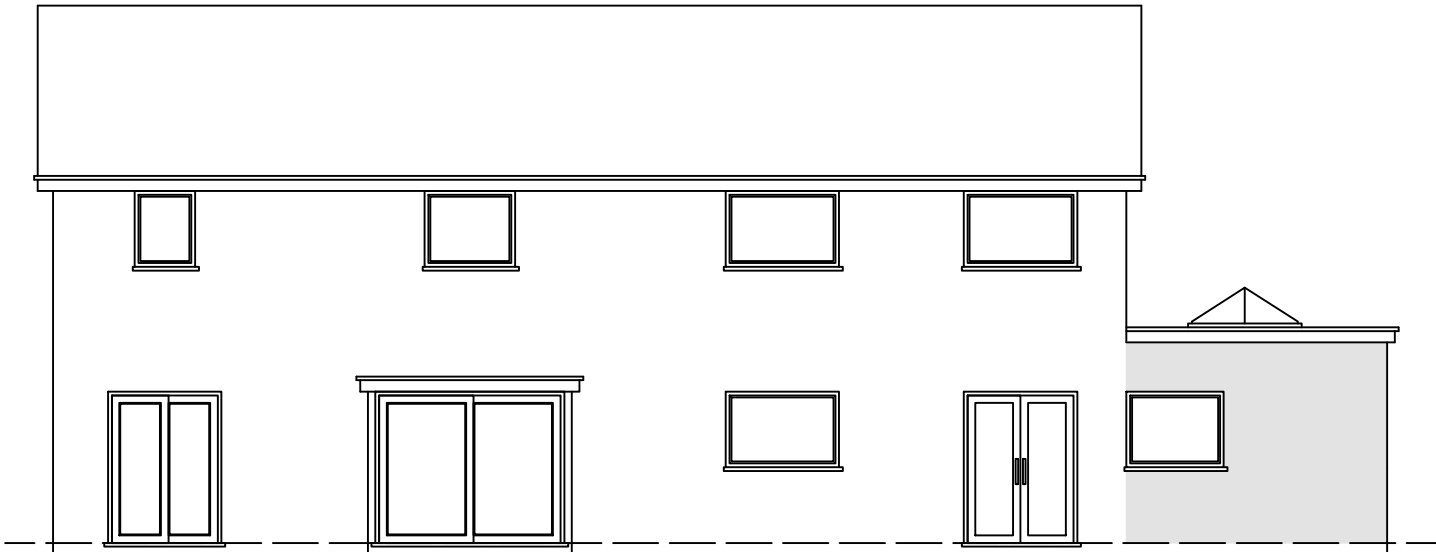






EXISTING REAR ELEVATION

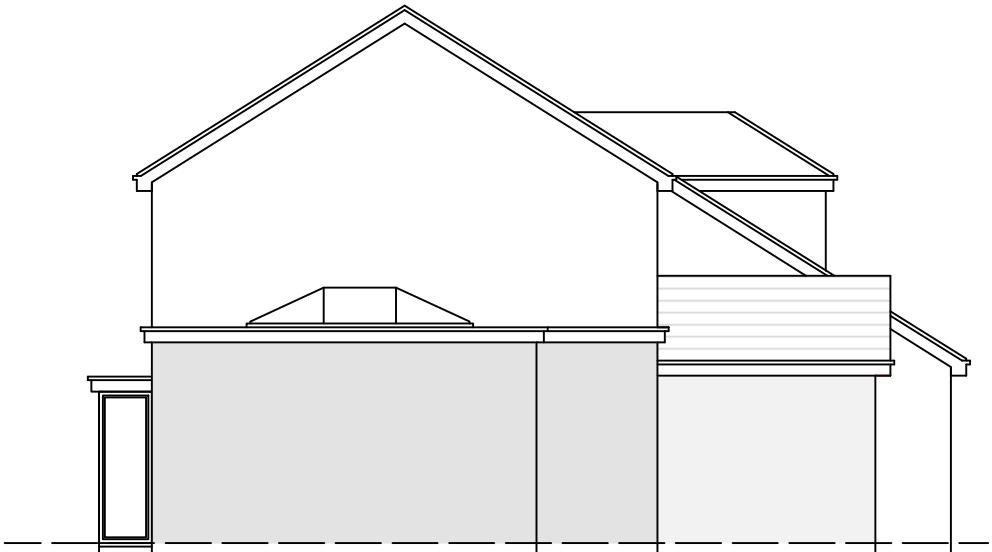

EXISTING SIDE-2 ELEVATION

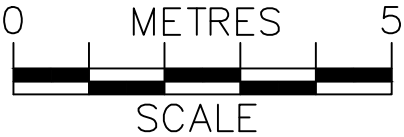

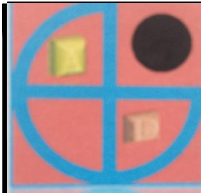	PROJECT:	6 Denmark Avenue Woodley	DRAWN BY:	P.S.	DRAWING TITLE:		 ArchDezine Limited archdeziner7@gmail.com
	PROPOSED CHANGES TO FENESTRATION & MATERIAL		DATE:	27/07/2024	EXISTING ELEVATIONS		
			SCALE:	1:100@A3	DRAWING NUMBER:		
			FILENAME:	24013	DA—03		

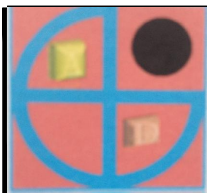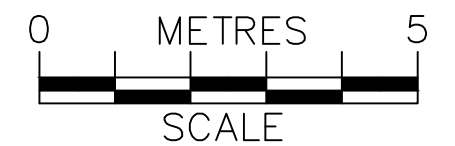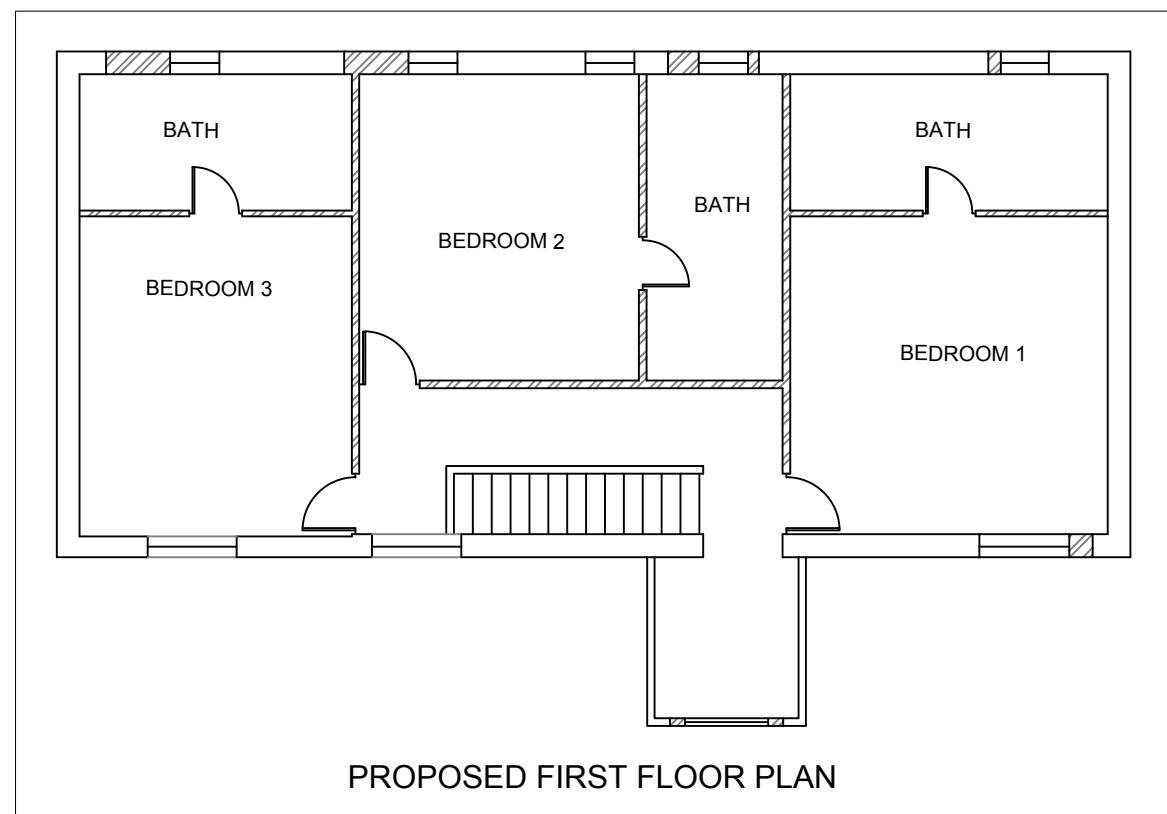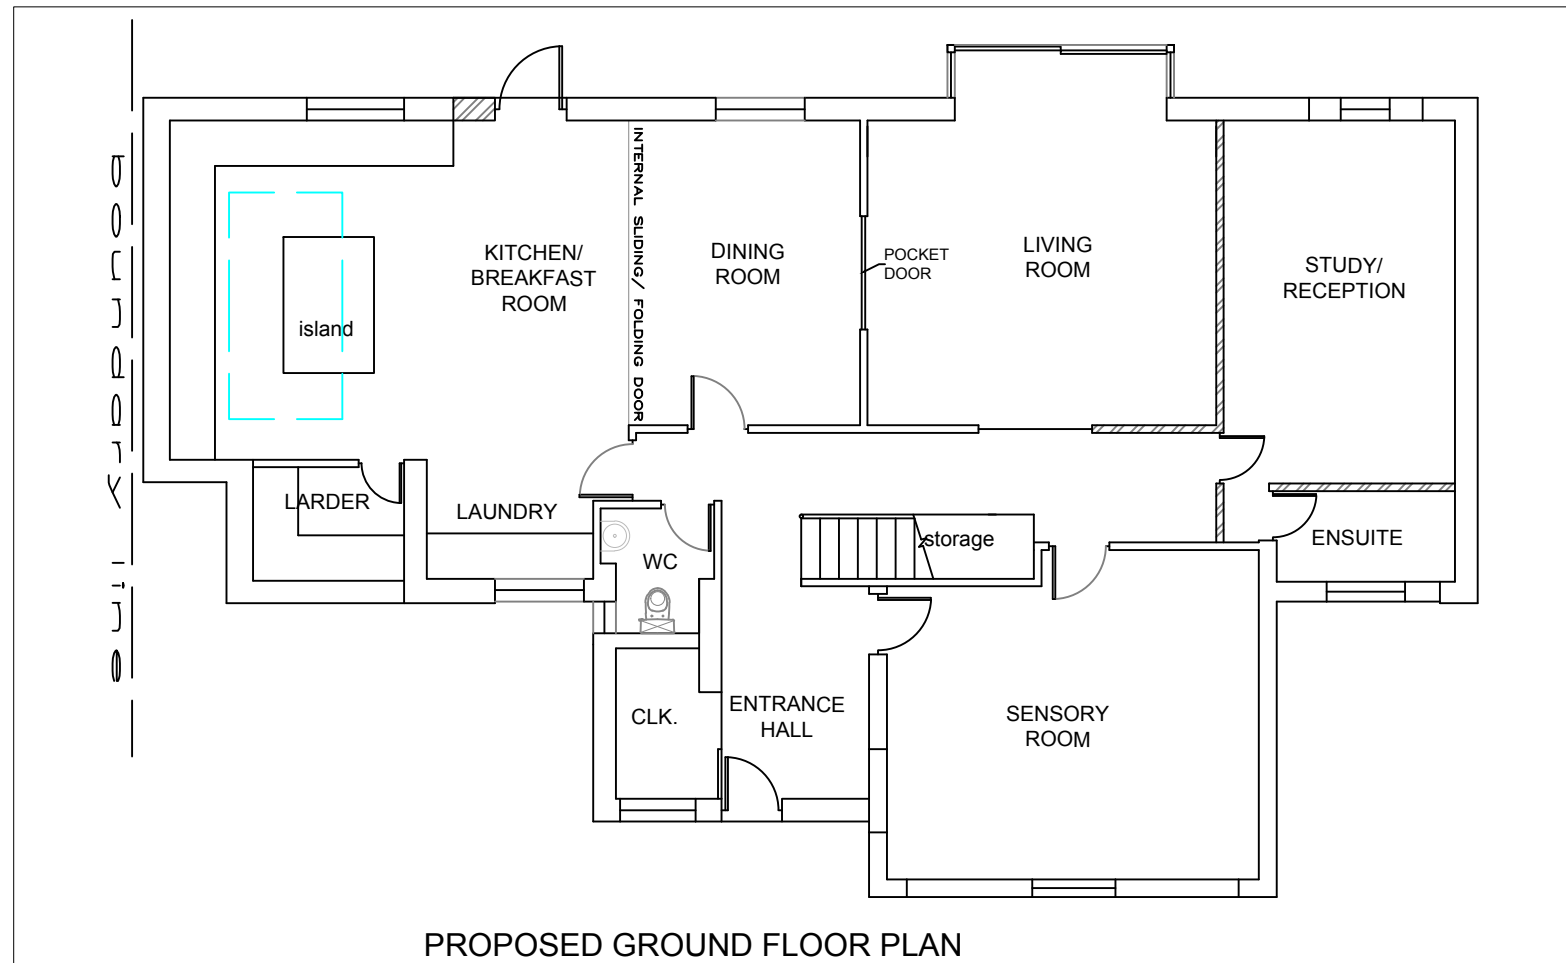

PROJECT:

PROPOSED CHANGES TO FENESTRATION & MATERIAL

6 Denmark Avenue
Woodley

DRAWN BY:

P.S.

DATE:

30/07/2024

SCALE:

1:100@A3

FILENAME:

24013


DRAWING TITLE:

PROPOSED PLANS


DRAWING NUMBER:

DA-04


ArchDezine Limited
archdeziner7@gmail.com

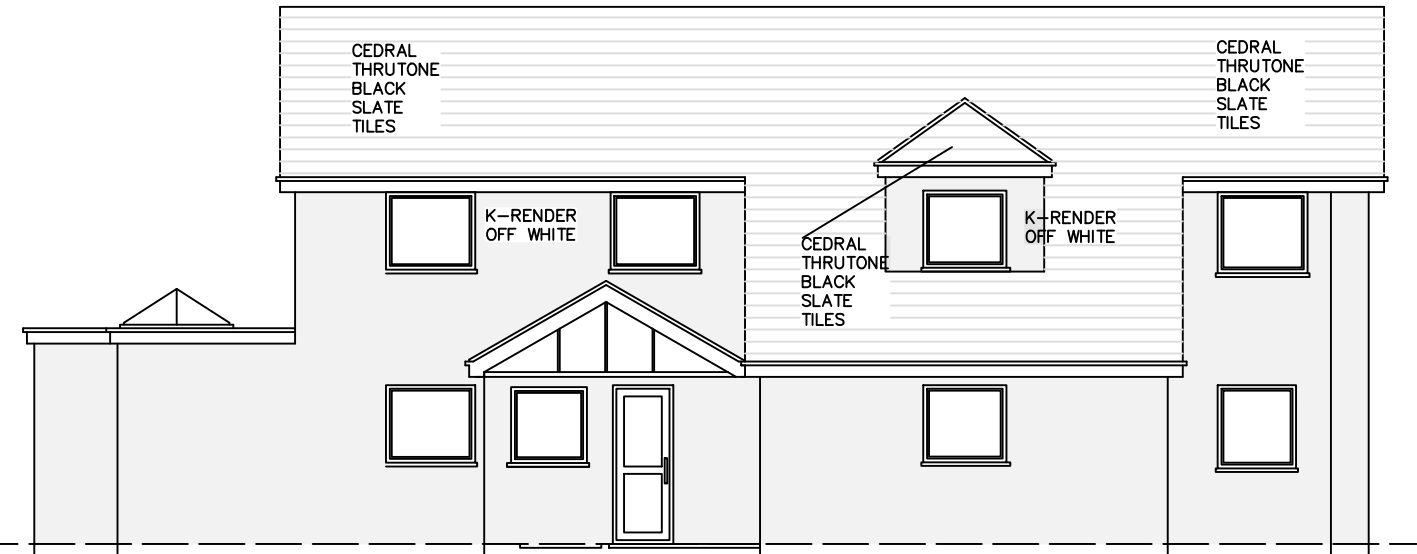


PROPOSED FRONT ELEVATION

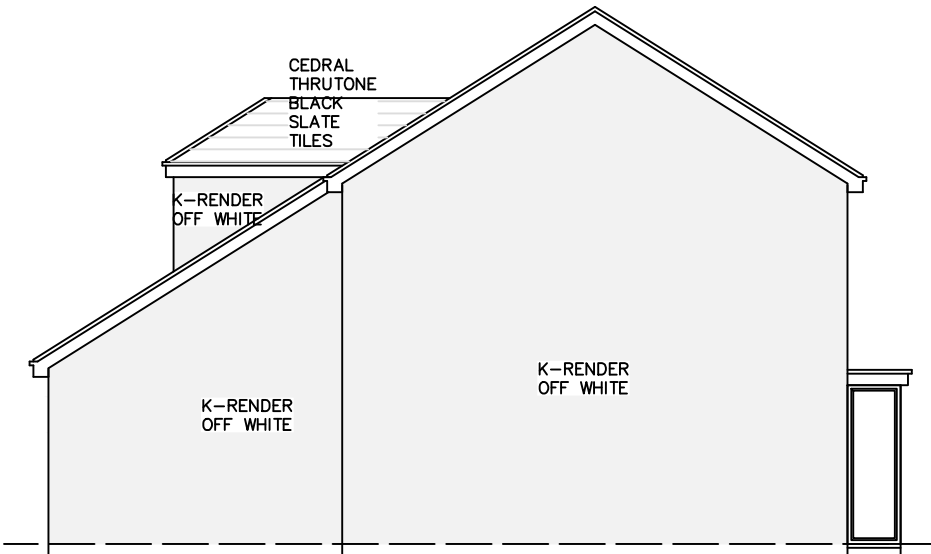


PROPOSED SIDE-1 ELEVATION

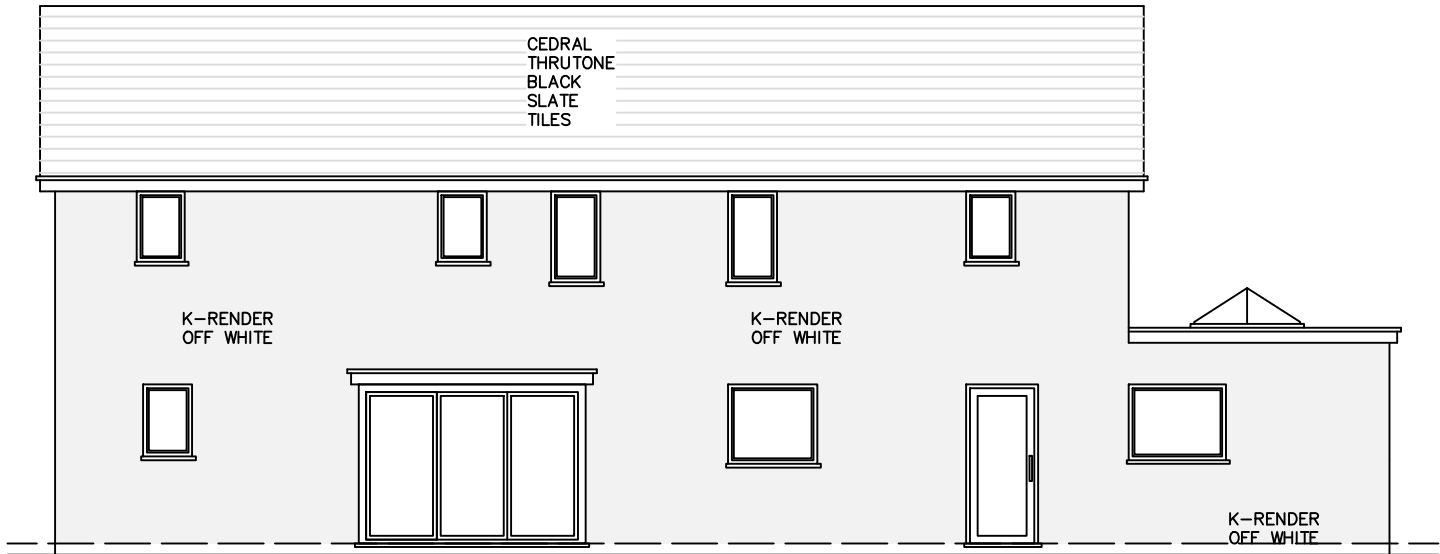


PROPOSED REAR ELEVATION

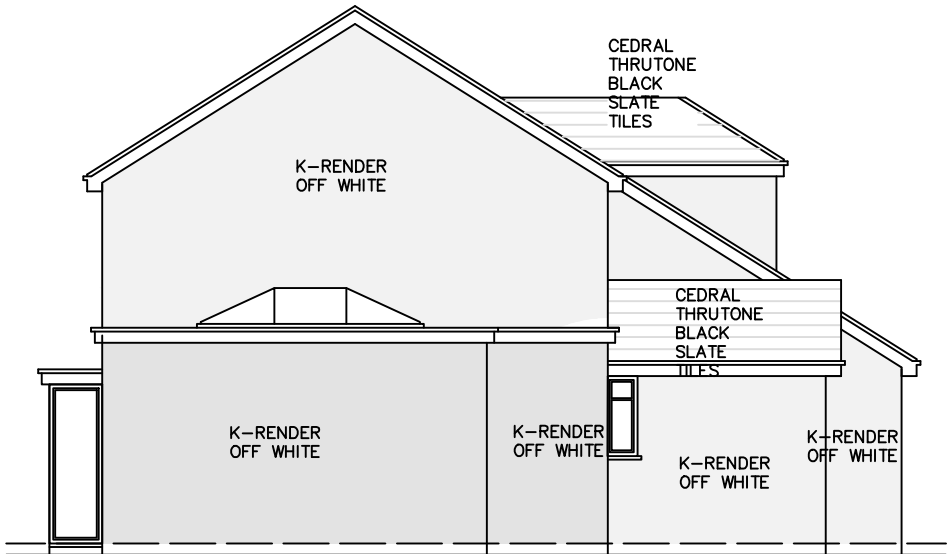

PROPOSED SIDE-2 ELEVATION

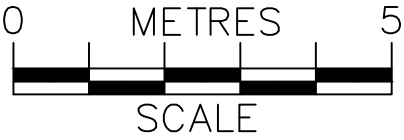

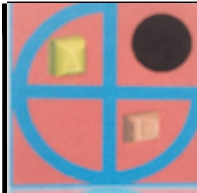	PROJECT:	6 Denmark Avenue Woodley	DRAWN BY:	P.S.	DRAWING TITLE:		 archdeziner7@gmail.com
	PROPOSED CHANGES TO FENESTRATION & MATERIAL		DATE:	29/07/2024	PROPOSED ELEVATIONS		
			SCALE:	1:100@A3			
			FILENAME:	24013	DRAWING NUMBER:	DA-05	