

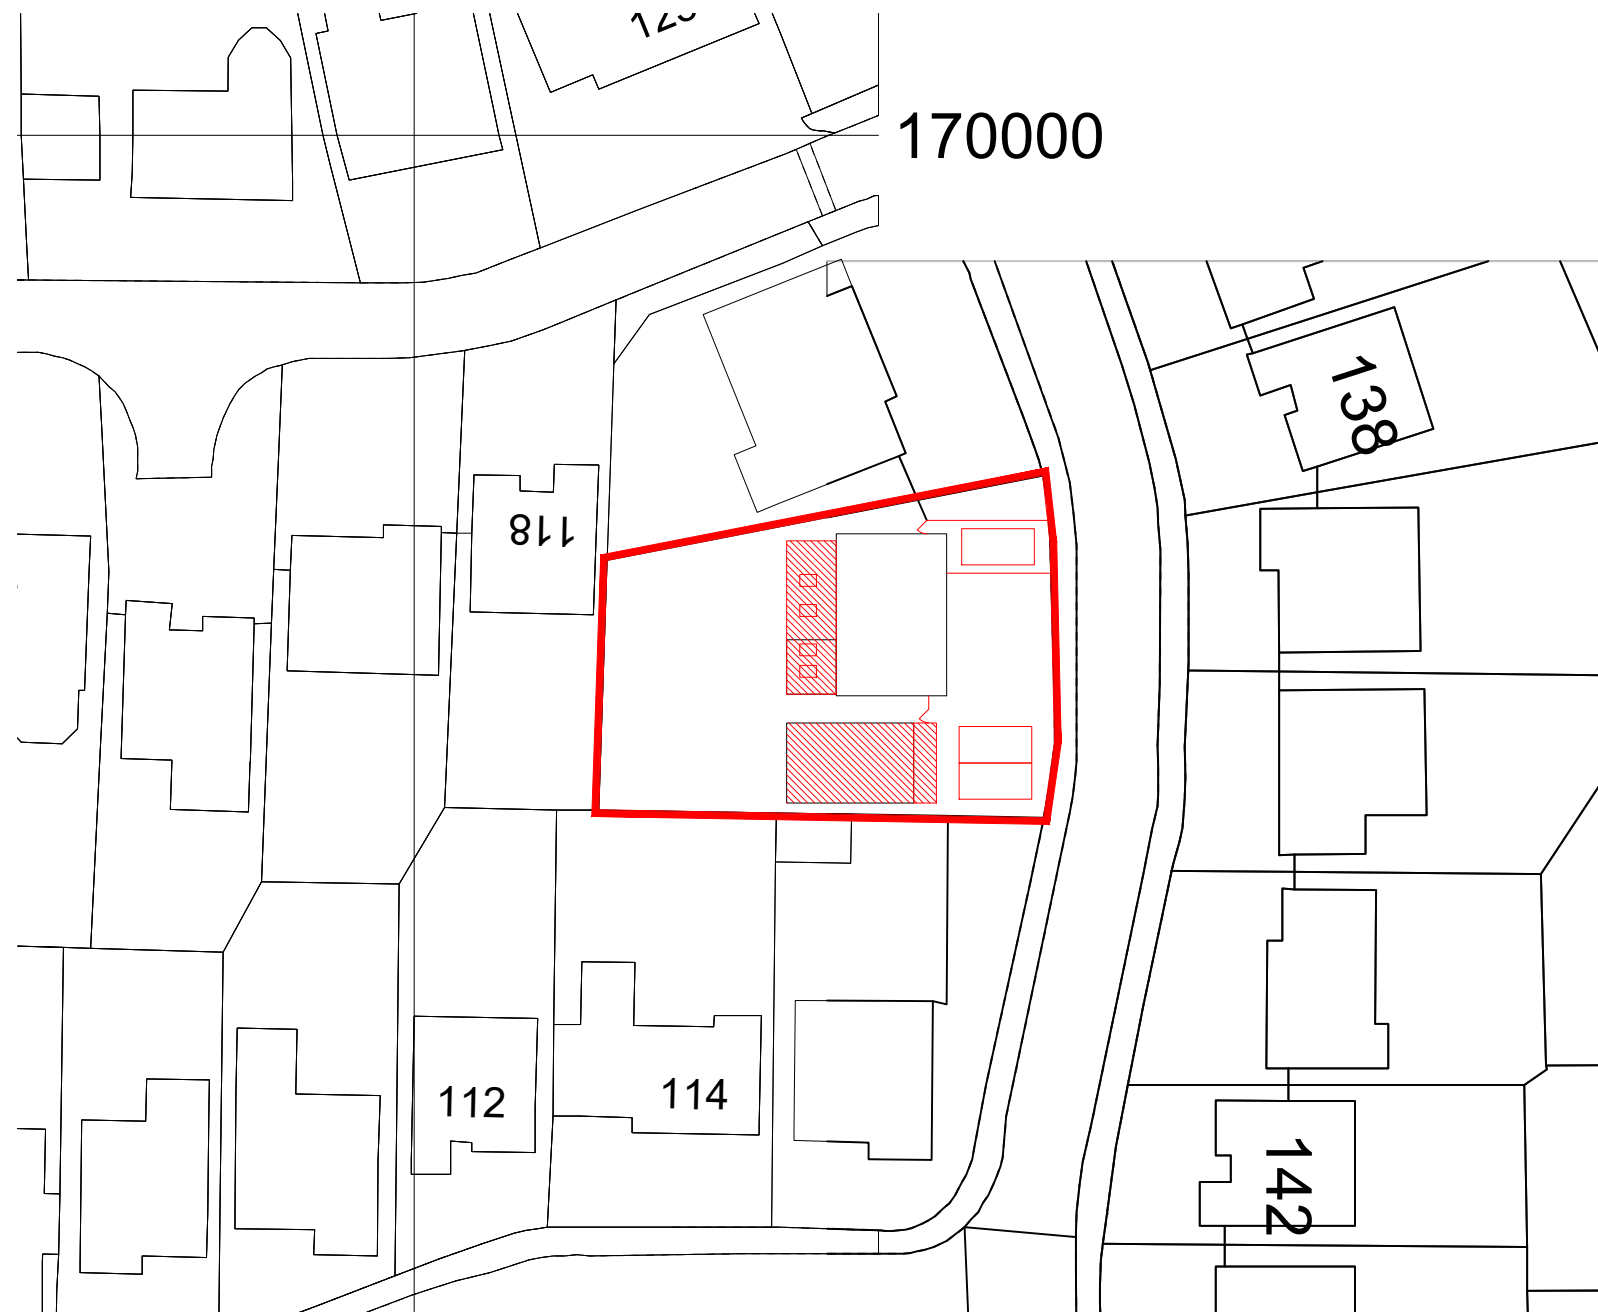


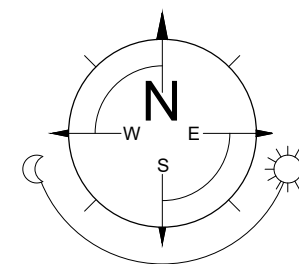

SITE PLAN (1:500)

 

Crown Copyright and database rights OS 100047474

REV. | DATE | COMMENTS

PROJECT
116 Hilmanton,
Lower Earley,
Reading,
RG6 4HJ

DRAWING TITLE
Single storey rear extension, first floor
extension over garage and conversion
SITE PLAN

SK-tec Ltd

Planning & Technical Services
22 Glasspool Road, Winnersh, Reading, Berkshire, RG41 5SB
tel: 01183 759987, mob: 07714 100537
e-mail: steve@sk-tec.co.uk

CLIENT
Mr & Mrs Lee

SCALE 1:500 (A3)

DATE Mar 25

DRG. No. 24/938-04

REV.