


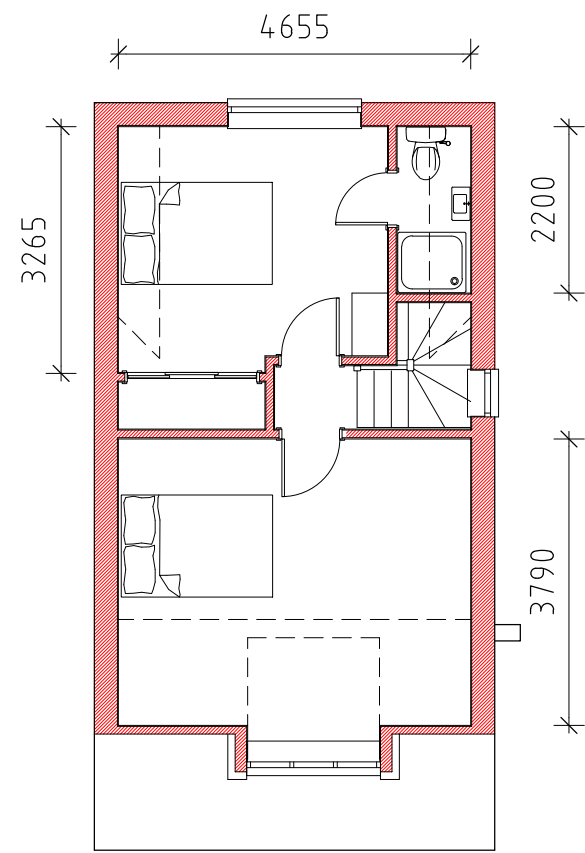

FRONT ELEVATION




REAR ELEVATION




SIDE ELEVATION



SIDE ELEVATION

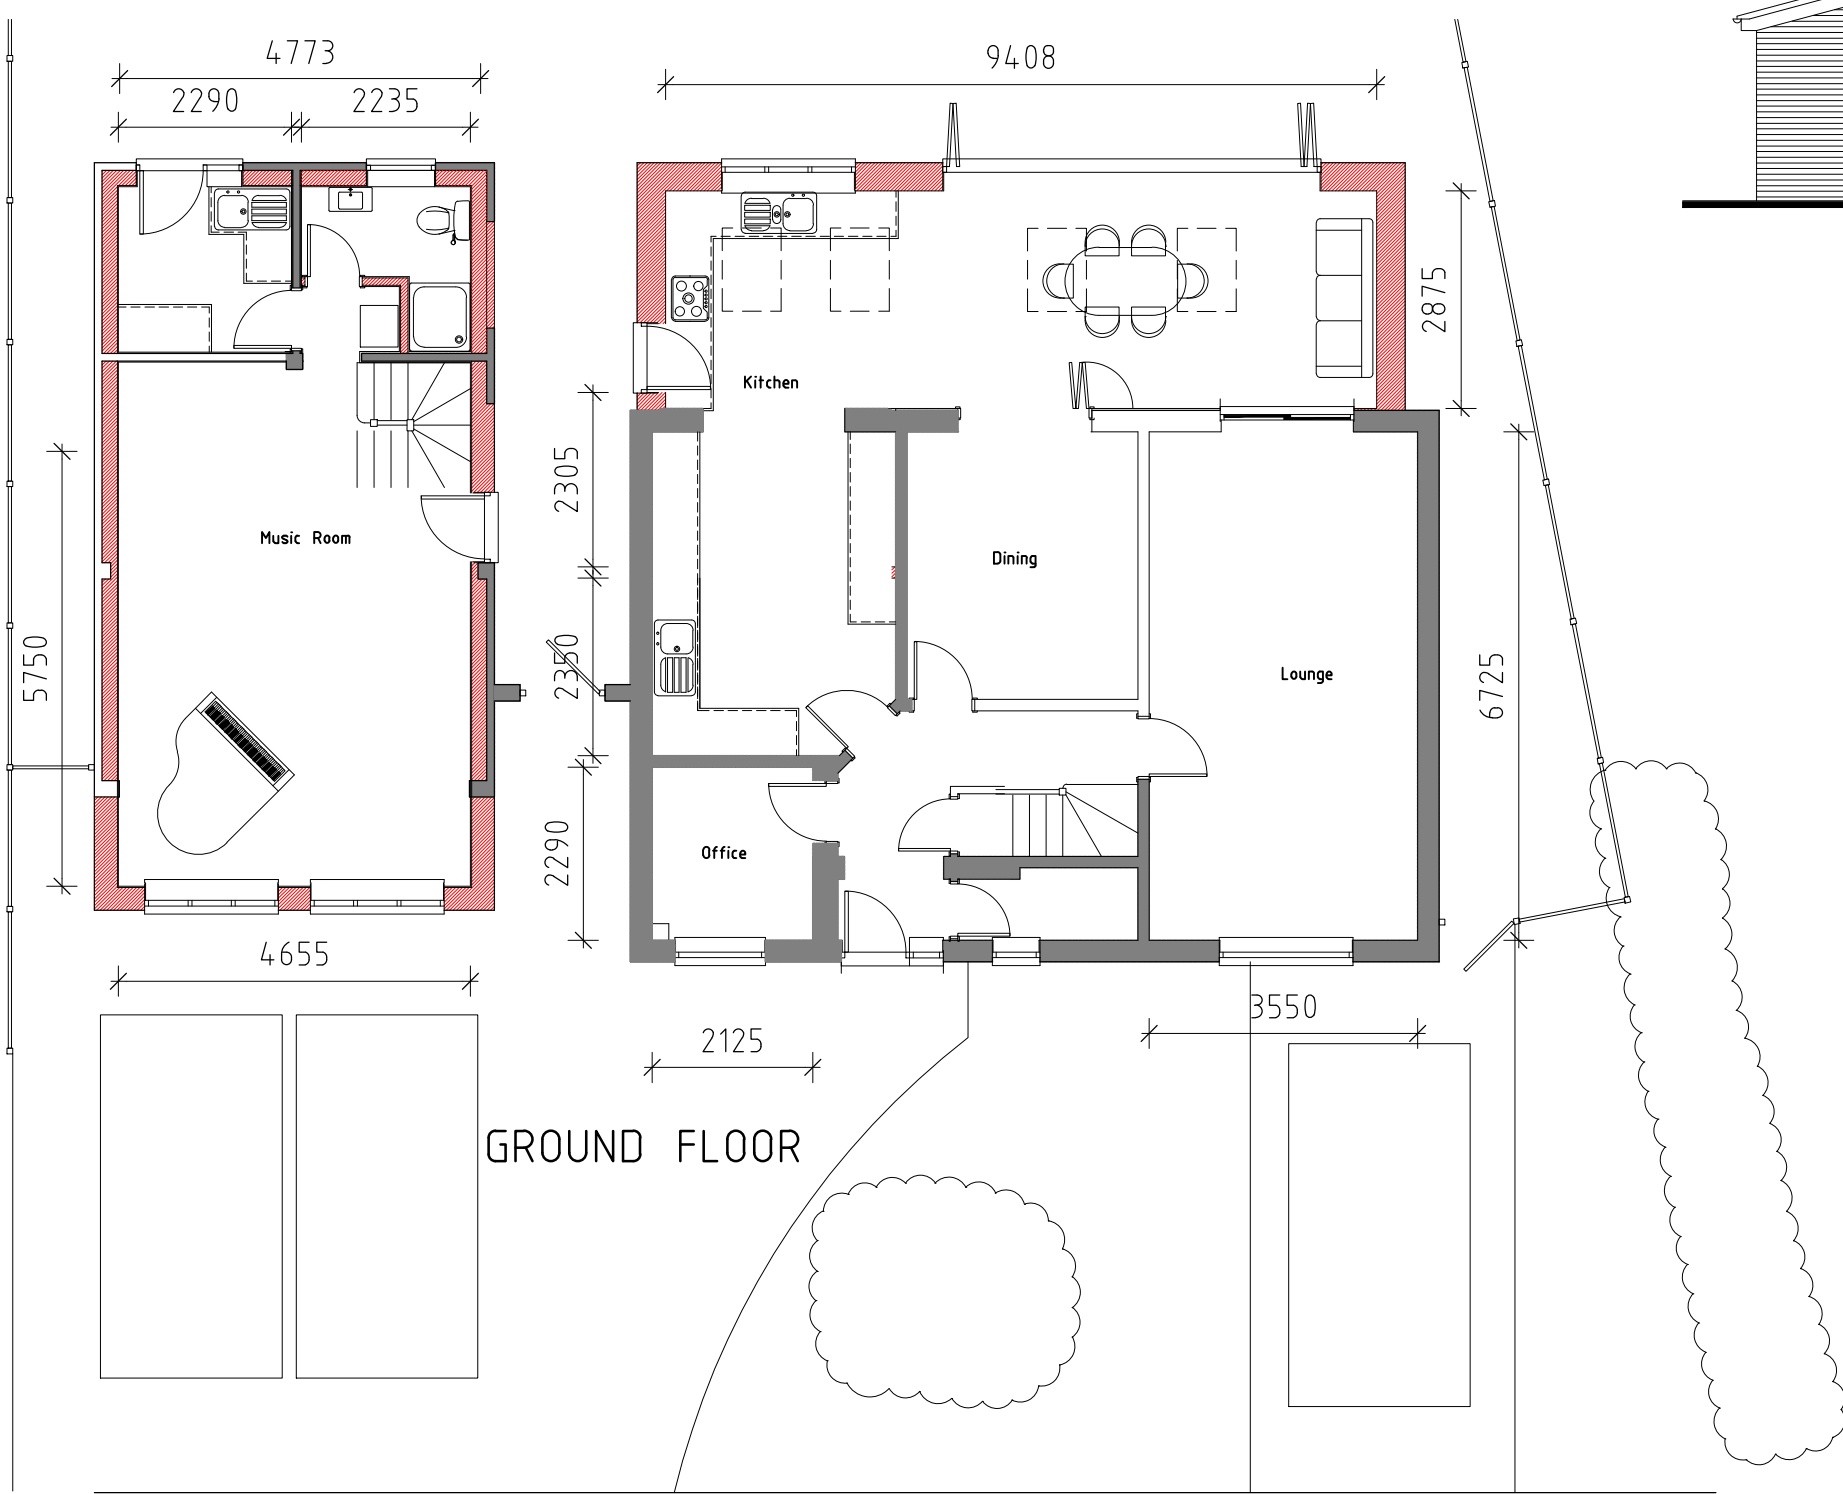

GROUND FLOOR

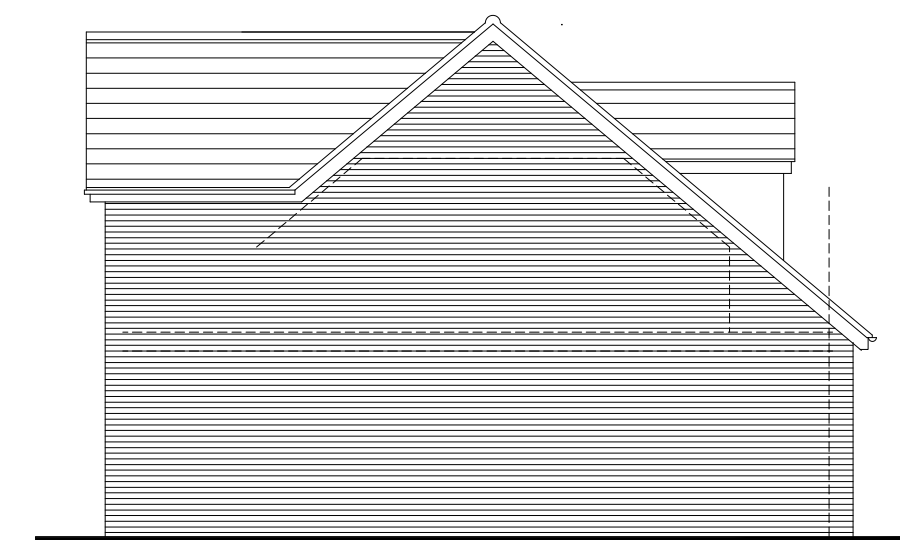

GARAGE SIDE ELEVATION

REV.	DATE	COMMENTS
1	11/08/24	Initial design
2	12/08/24	Revised design
3	13/08/24	Final design

PROJECT
116 Hilmanton,
Lower Earley,
Reading,
RG6 4HJ

DRAWING TITLE
Single storey rear extension, first floor
extension over garage and conversion
PROPOSED PLANS AND ELEVATION

SK-tec Ltd

Planning & Technical Services
22 Glasspool Road, Winnersh, Reading, Berkshire, RG41 5SB
tel: 01183 759987, mob: 07714 100537
e-mail: steve@sk-tec.co.uk

CLIENT
Mr & Mrs Lee

SCALE 1:100 (A2) DATE Aug 24

DRG. No. 24/938-02 REV.

