



FRONT




REAR




SIDE LEFT




SIDE RIGHT

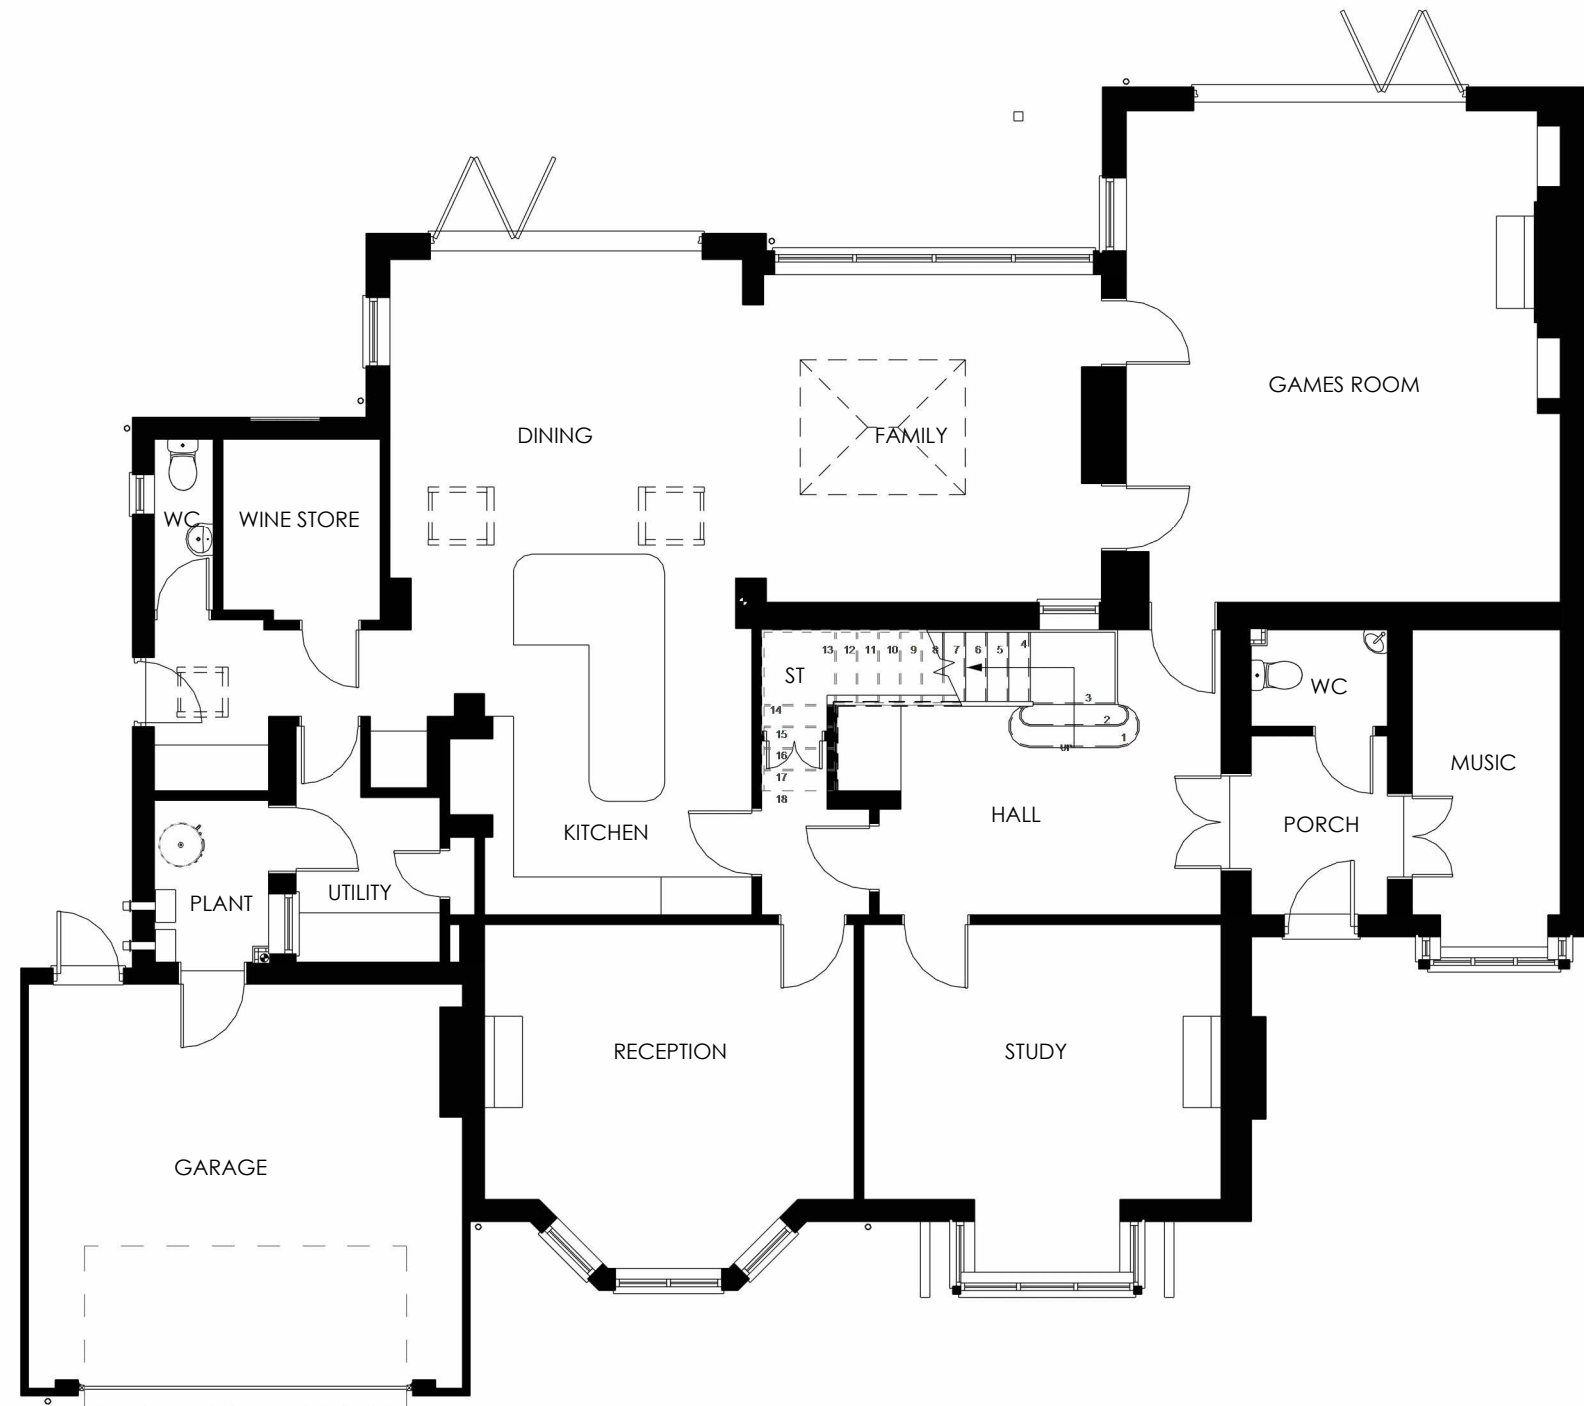


GROUND FLOOR PLAN

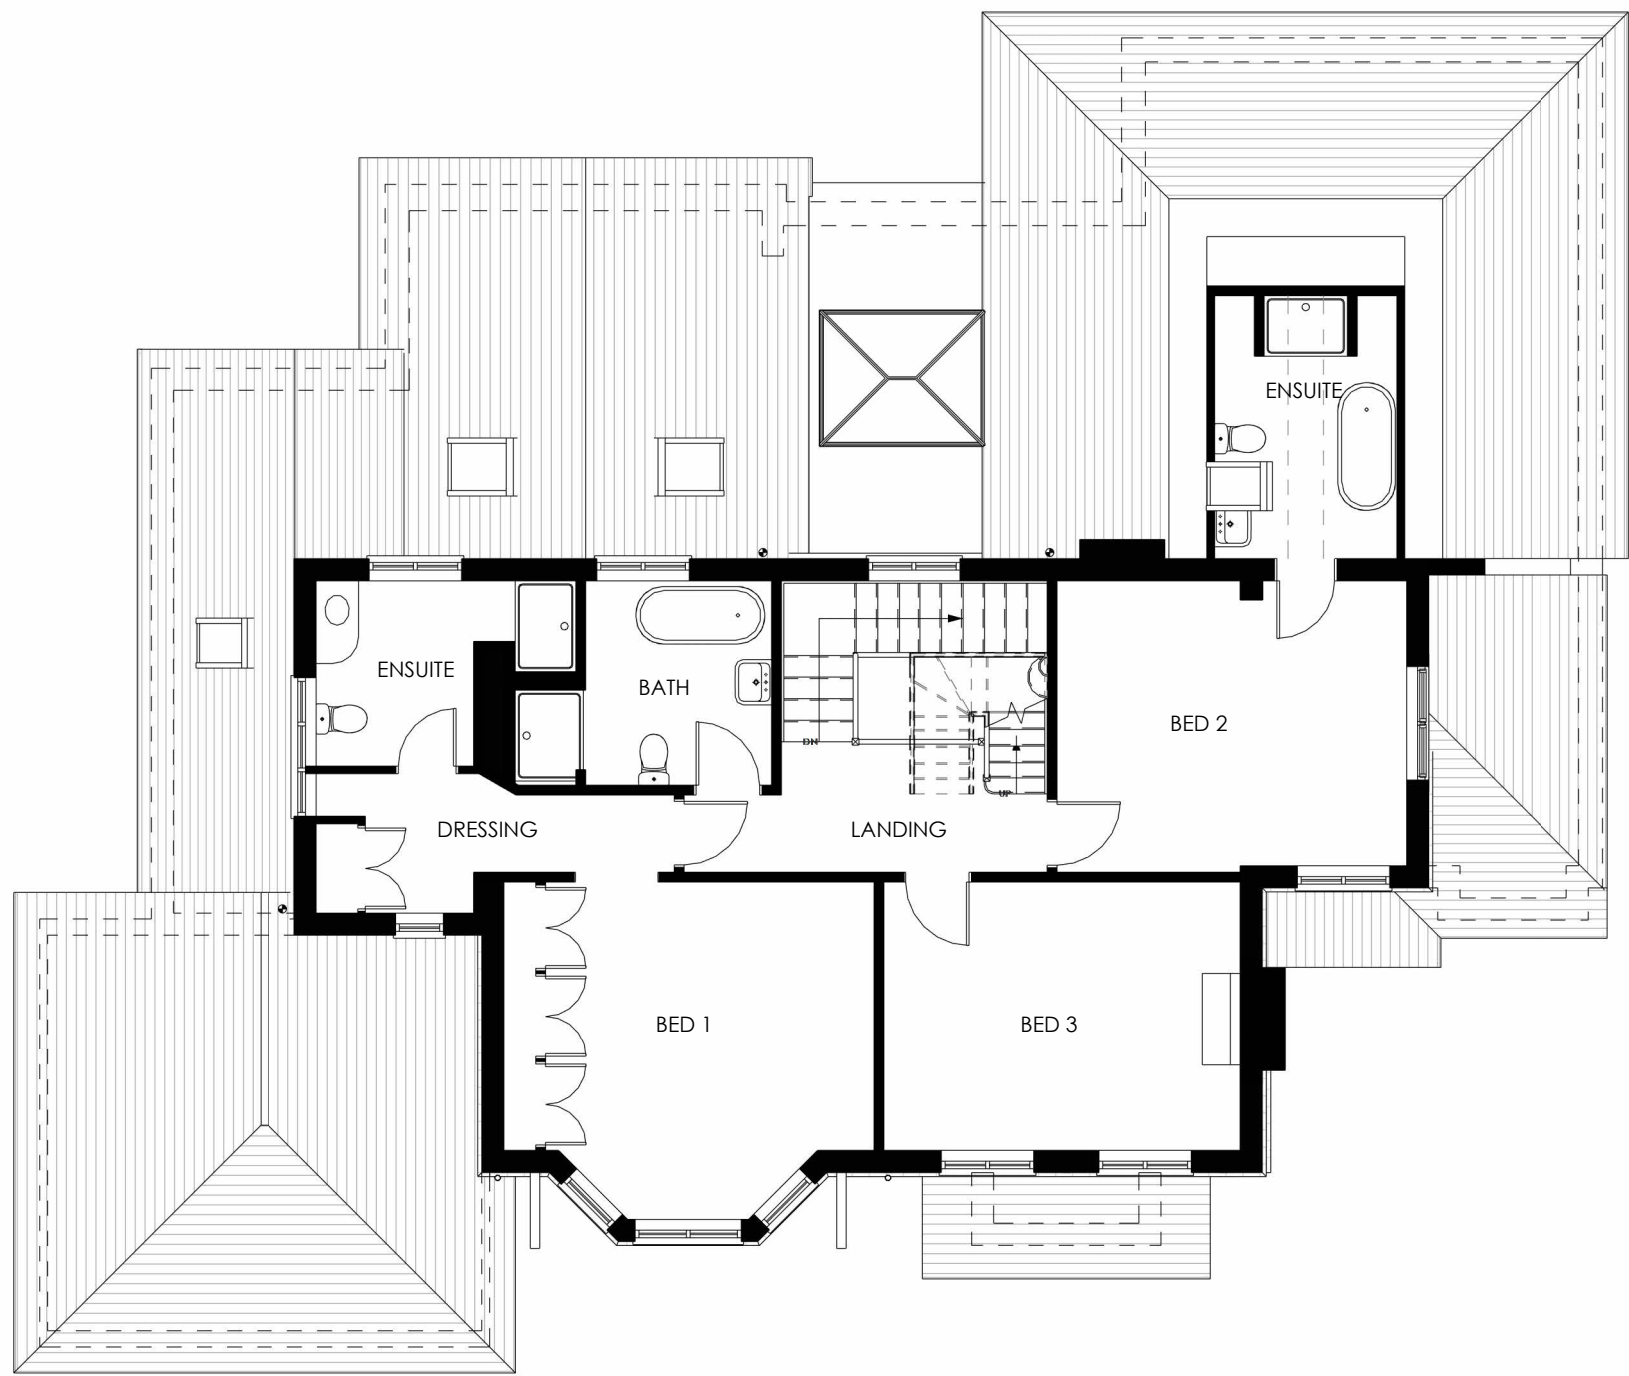

FIRST FLOOR PLAN

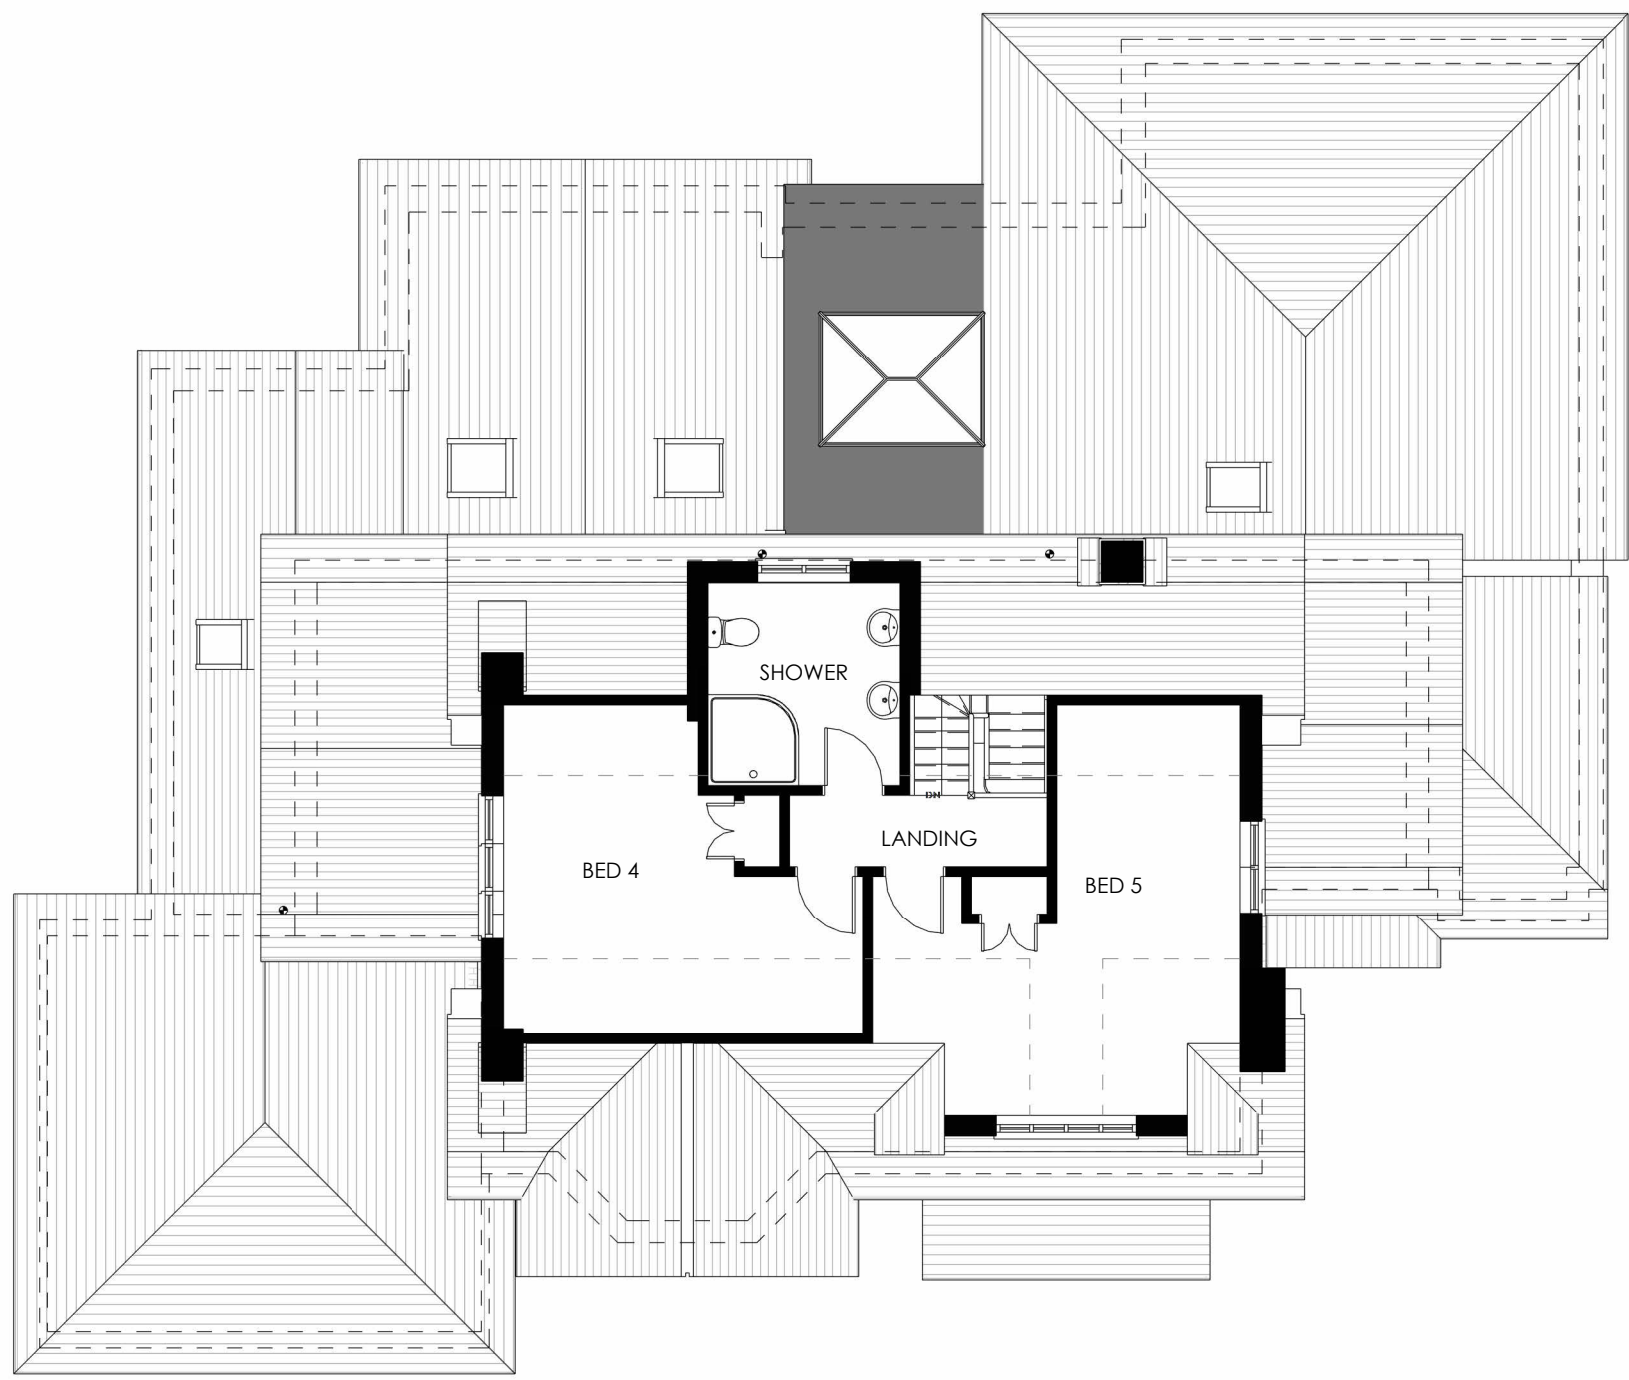

SECOND FLOOR PLAN

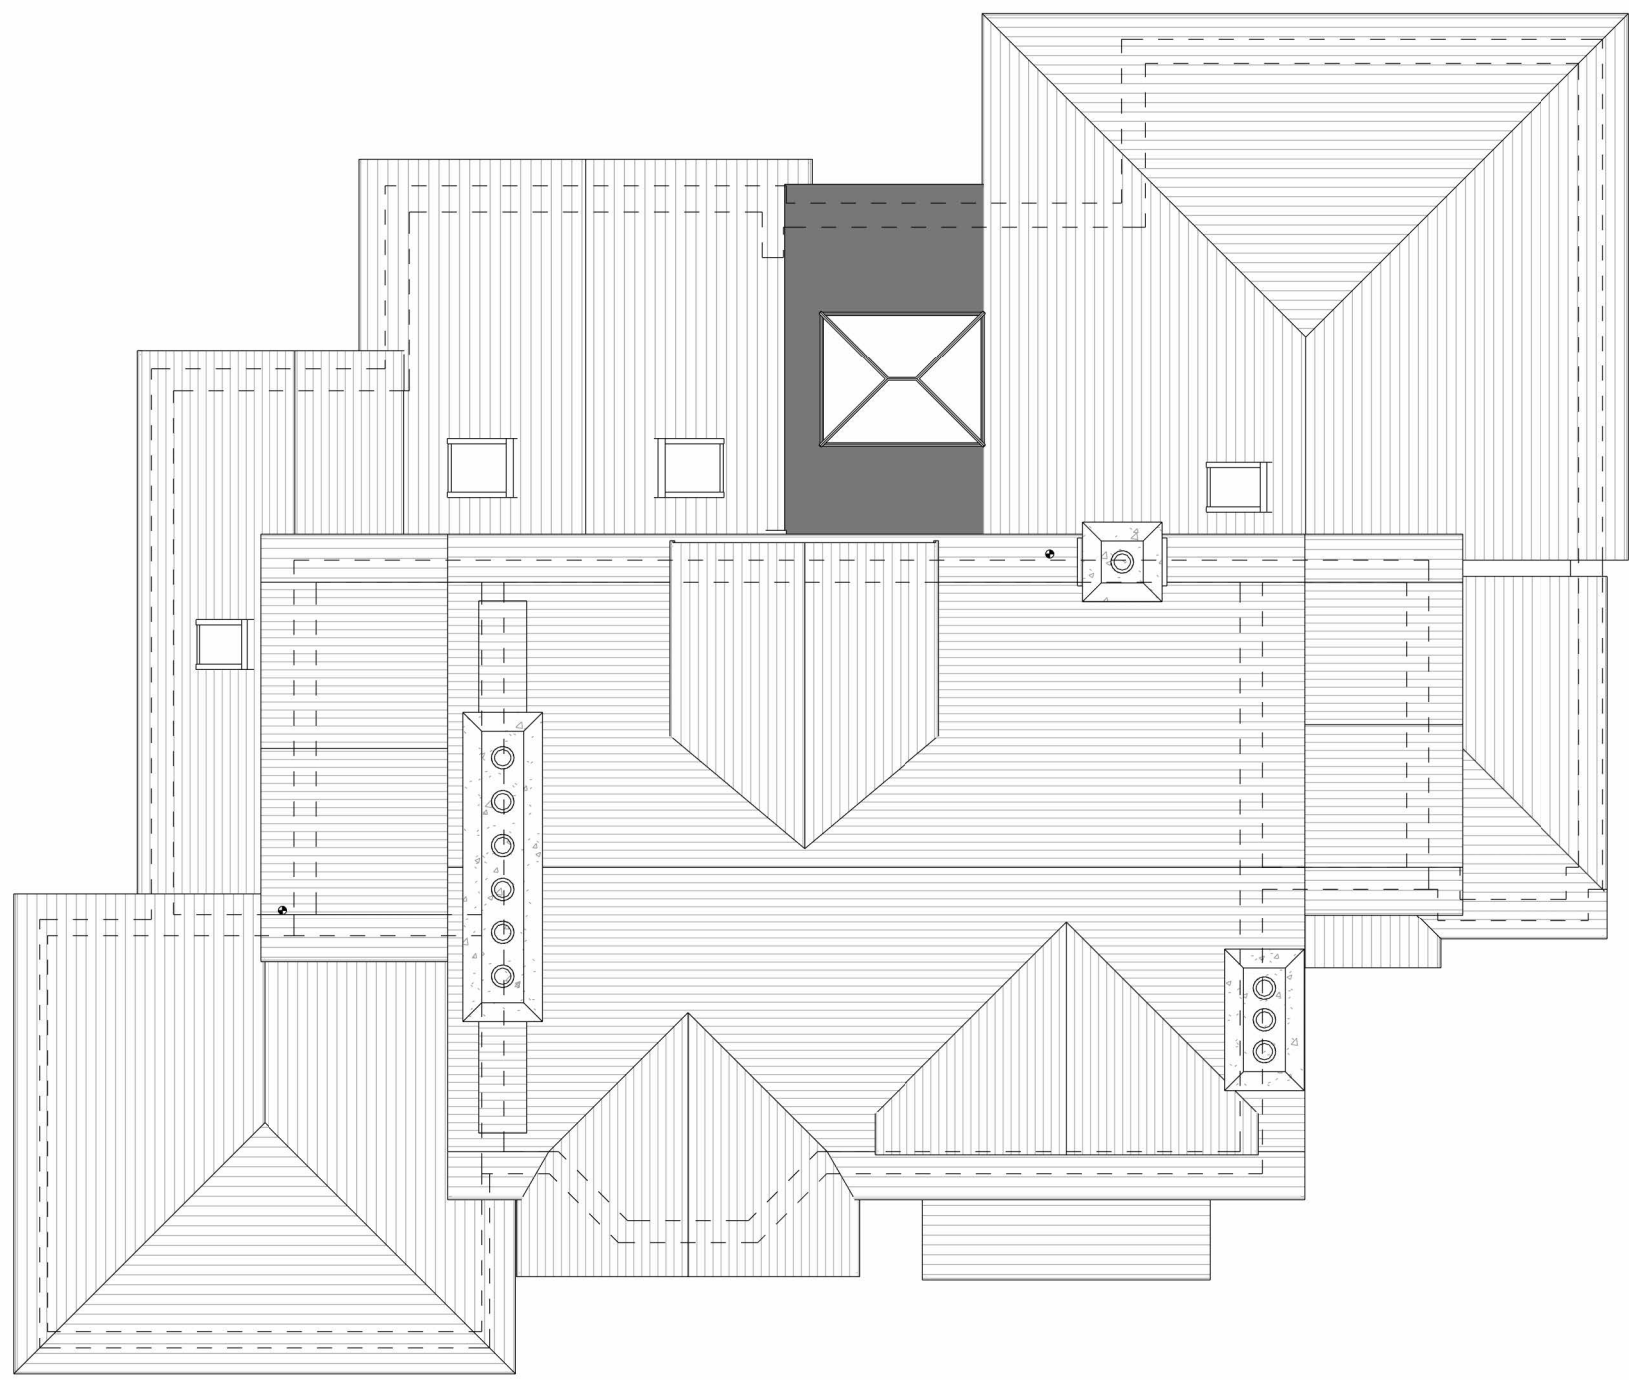

ROOF PLAN



CREATIVE
PROJECT SERVICES

Decorative: Plans, Elevations,
Sections, RG45, 8/14

Tel: +44 (0) 1188 733 777
E: enquiries@creativeprojectservices.com
W: www.creativeprojectservices.com

Project Title:

8 Murdoch Road,
Wokingham RG40 2DE

Drawing Title:

Existing Plans and Elevations

DO NOT SCALE FROM THE DRAWING

Scale @ A1:
1 : 100

Dwg No:
227-26-03

Date drawn:
20.02.26

Rev:

Drawn by:
McEwen Design Services

The contents of this drawing and the
designs depicted are and remain the
exclusive property under copyright of
the author Creative Project Services Ltd.

Revisions: