

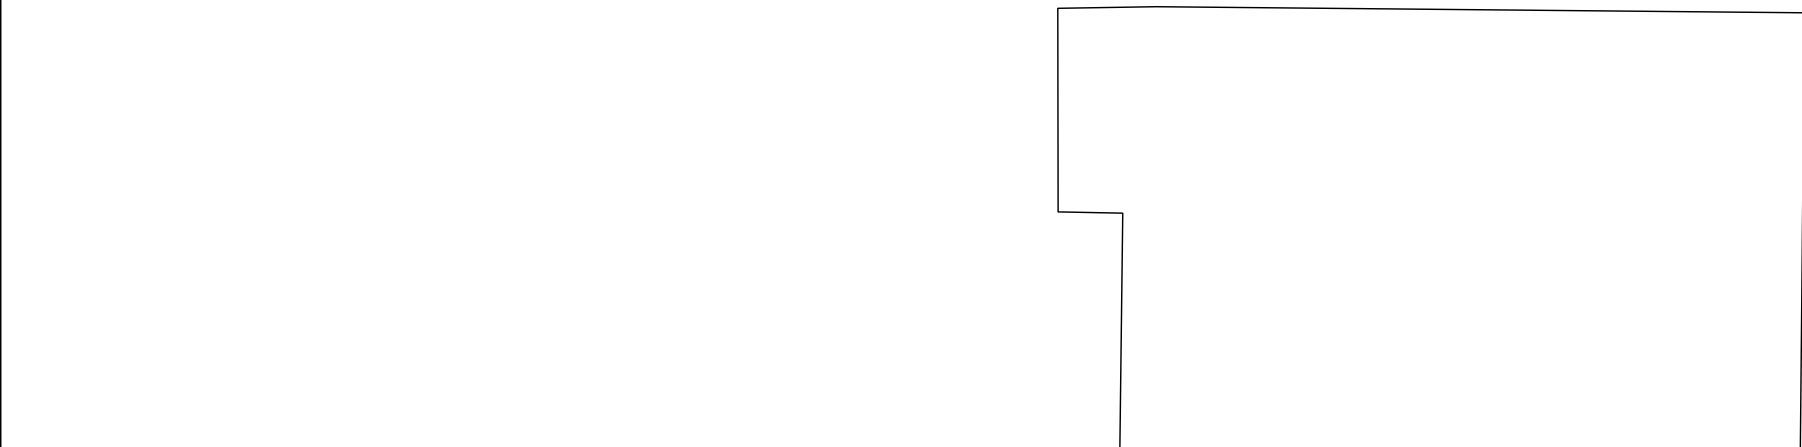
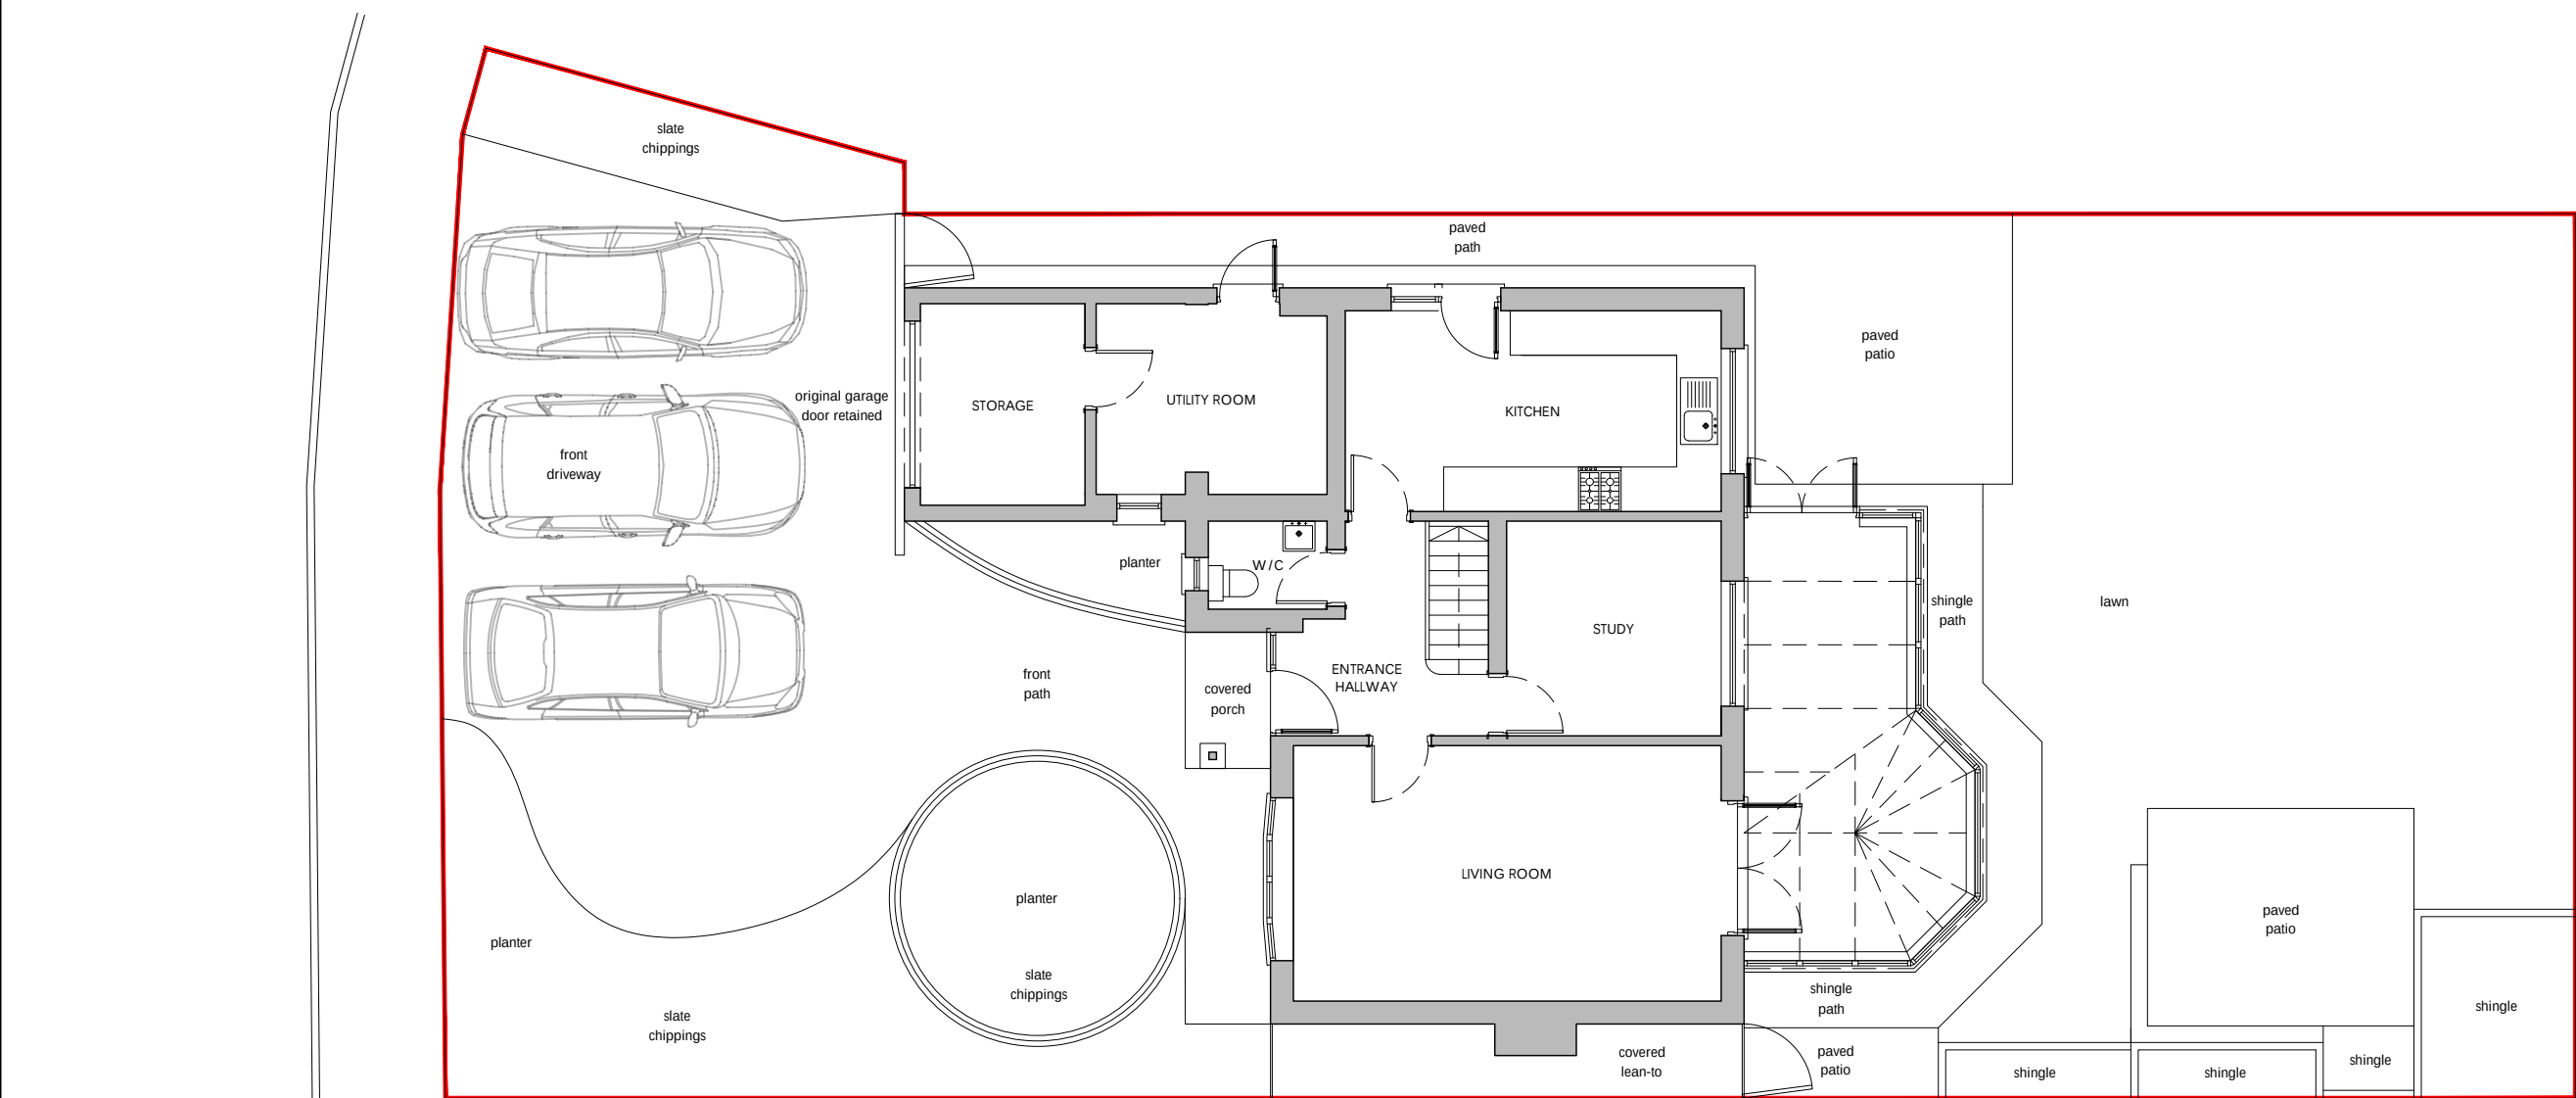


 

Project Address: 95 Hilmanton, Lower Earley, Reading, Berkshire, RG6 4HJ
Drawing Number: 5.HILM.E.01
Drawing Name: Existing Ground Floor Plan
Scale: 1:100 @ A3

 

Rev.	Date	Description
-	20.05.26	Existing and Draft Proposed Drawing Packs

General Note -
The general contractor is responsible for the verification of all dimensions and levels on site prior to any construction or pricing works. The drawing author is to be informed immediately of any discrepancy. Figured dimensions take priority over scaled dimensions. Reliance on scaled dimensions is only appropriate for drawing and scaling purposes.

Copyright of Pont + Wils Architects Ltd ©

Pont + Wils Architects Ltd.

Email: oscar@pontwils.co.uk



Phone: 07833287819

Website: www.pontwils.co.uk



Address: Avoca, Basingstoke Road,

Three Mile Cross, Reading, Berkshire, RG7 1AS



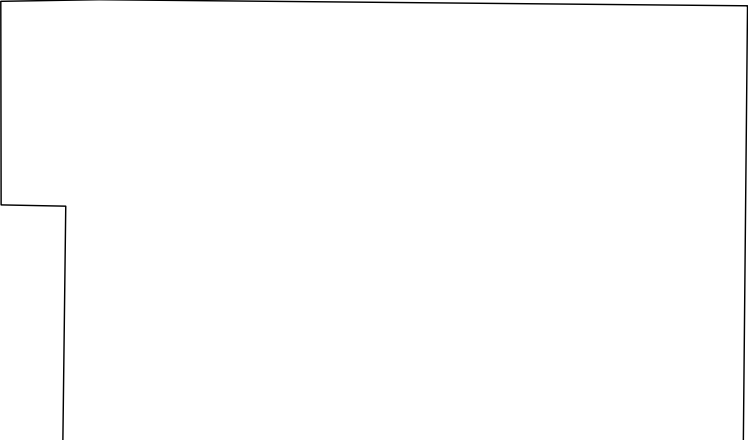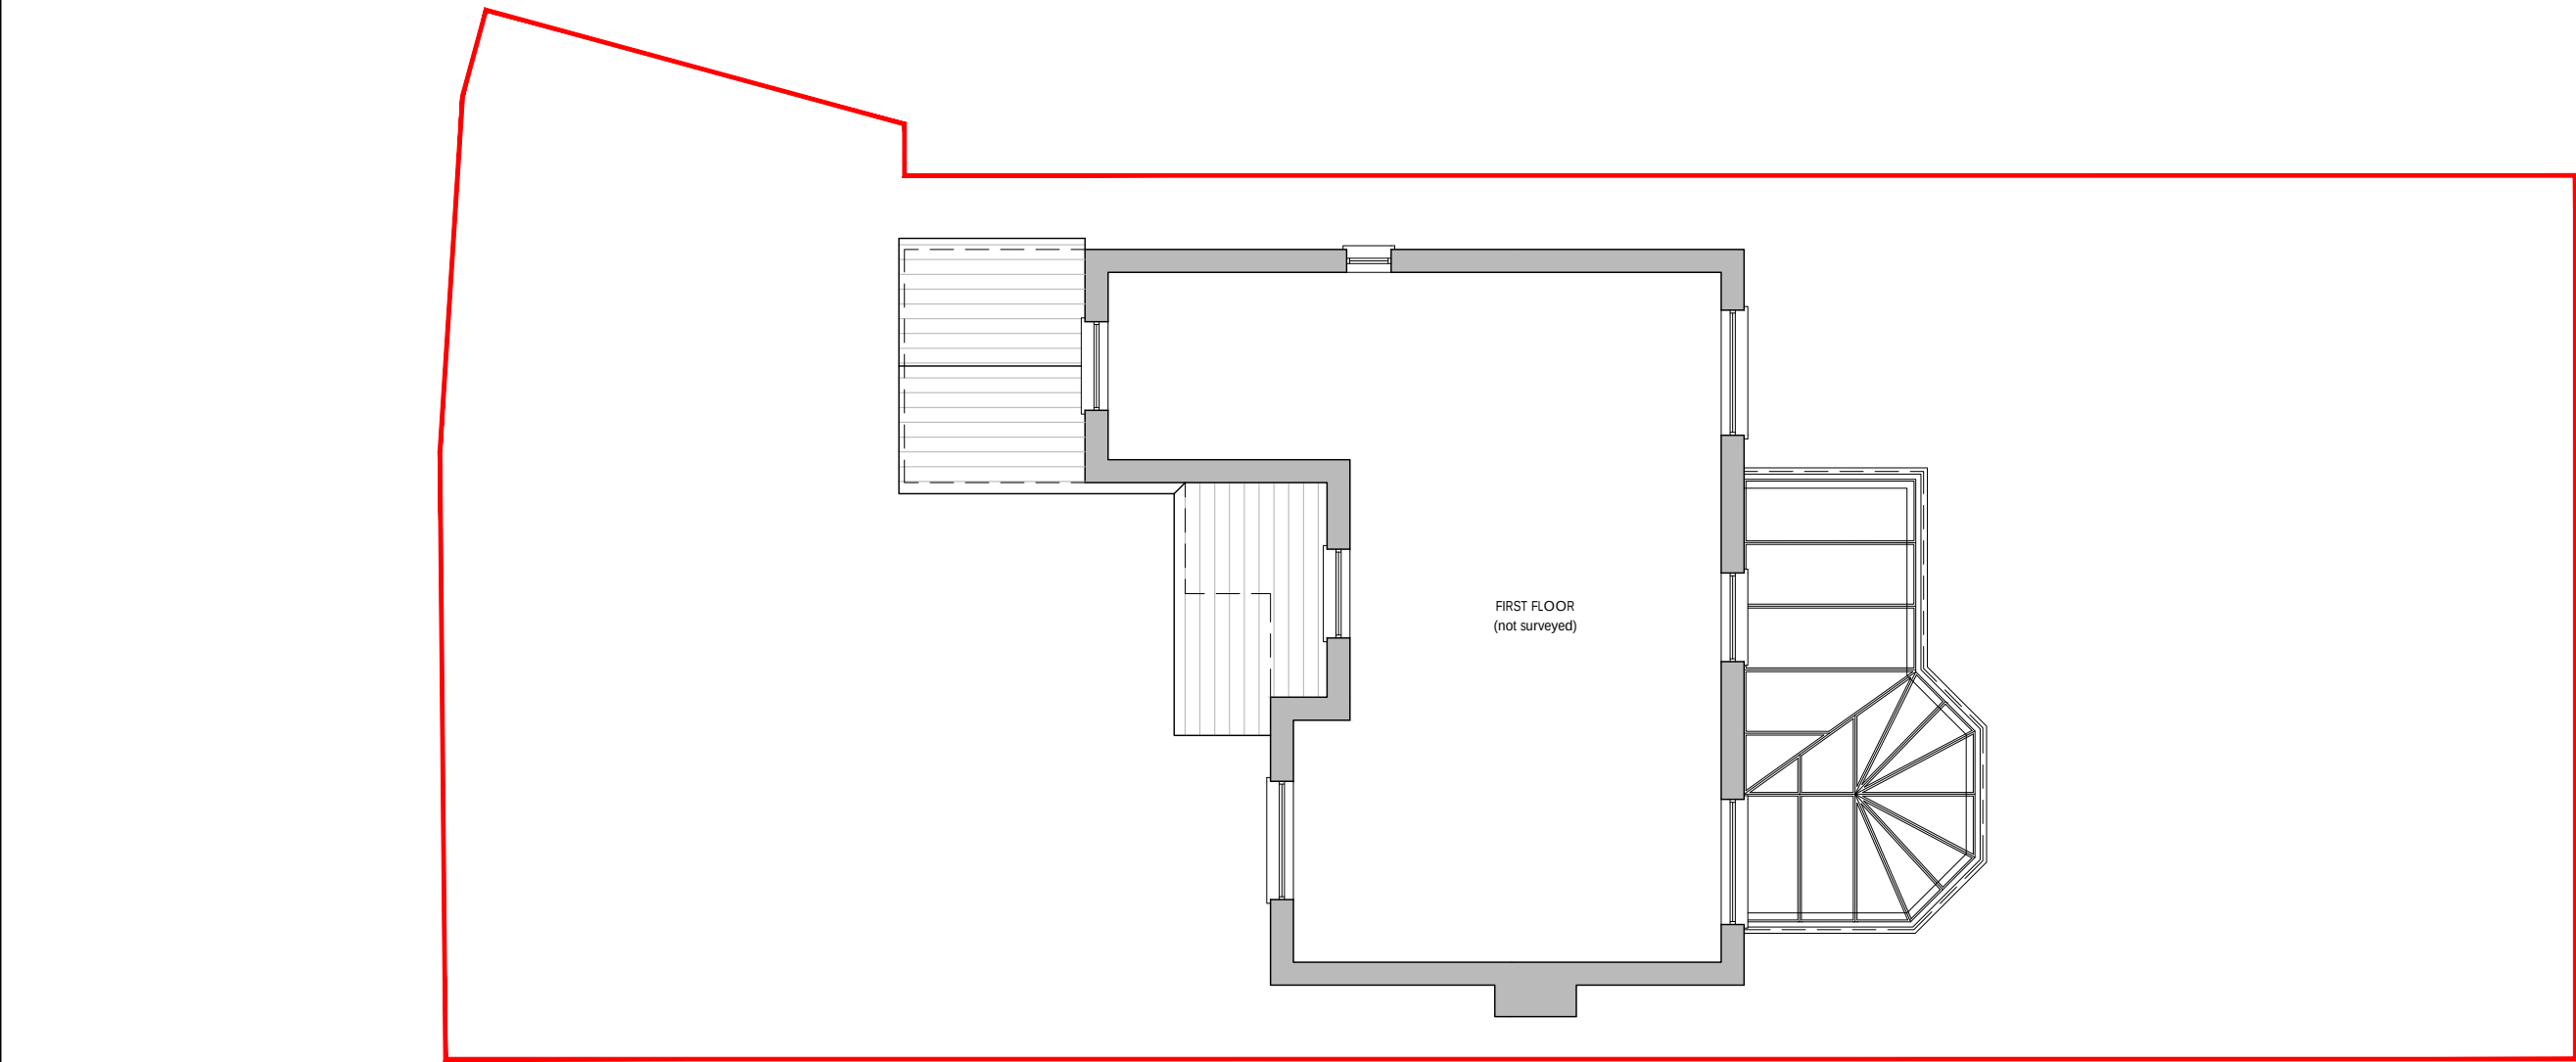

Project Address: 95 Hilmanton, Lower Earley, Reading, Berkshire, RG6 4HJ
Drawing Number: 5.HILM.E.02
Drawing Name: Existing First Floor Plan
Scale: 1:100 @ A3

  

Rev.	Date	Description
-	20.05.26	Existing and Draft Proposed Drawing Packs



General Note -
The general contractor is responsible for the verification of all dimensions and levels on site prior to any construction or pricing works. The drawing author is to be informed immediately of any discrepancy. Figured dimensions take priority over scaled dimensions. Reliance on scaled dimensions is only appropriate for drawing and scaling purposes.

Copyright of Pont + Wils Architects Ltd ©



Pont + Wils Architects Ltd.

Email: oscar@pontwils.co.uk
Phone: 07833287819
Website: www.pontwils.co.uk
Address: Avoca, Basingstoke Road,
Three Mile Cross, Reading, Berkshire, RG7 1AS



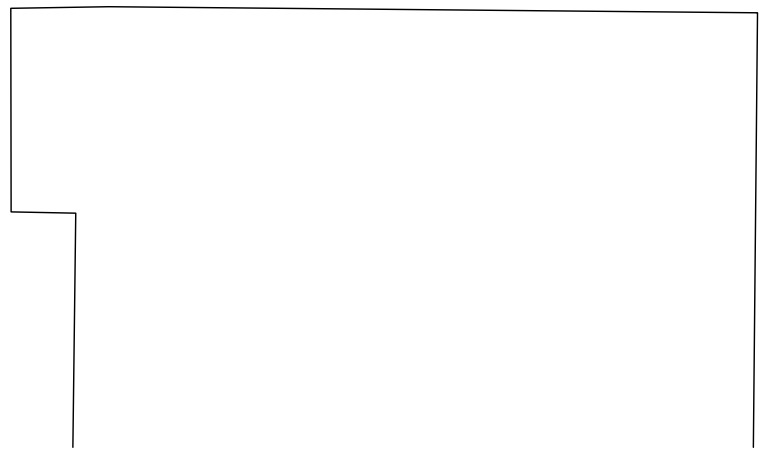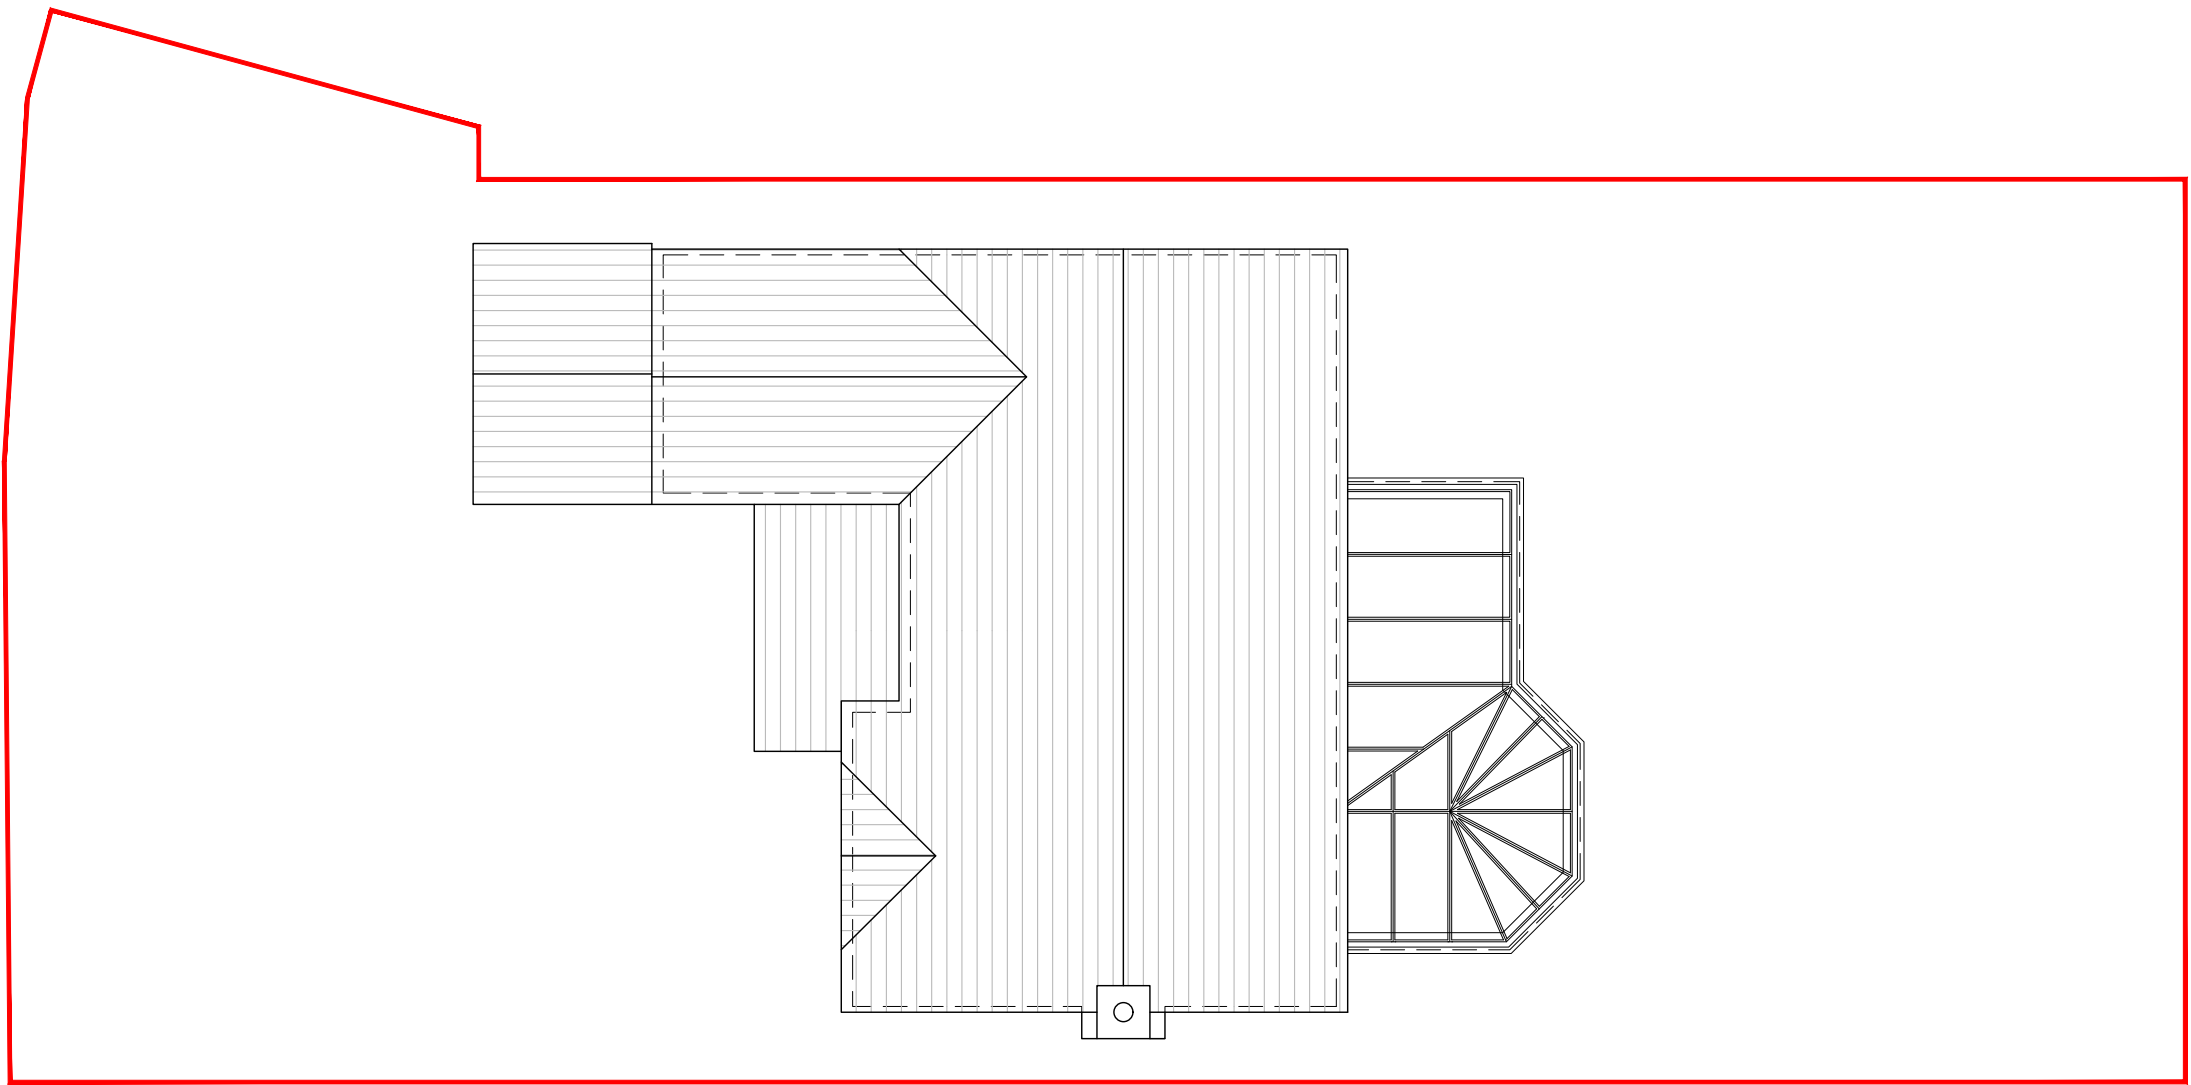

Project Address: 95 Hilmanton, Lower Earley, Reading, Berkshire, RG6 4HJ
Drawing Number: 5.HILM.E.03
Drawing Name: Existing Roof Plan
Scale: 1:100 @ A3

  

Rev.	Date	Description
-	20.05.26	Existing and Draft Proposed Drawing Packs

General Note -
The general contractor is responsible for the verification of all dimensions and levels on site prior to any construction or pricing works. The drawing author is to be informed immediately of any discrepancy. Figured dimensions take priority over scaled dimensions. Reliance on scaled dimensions is only appropriate for drawing and scaling purposes.


Copyright of Pont + Wils Architects Ltd ©

Pont + Wils Architects Ltd.
Email: oscar@pontwils.co.uk
Phone: 07833287819
Website: www.pontwils.co.uk
Address: Avoca, Basingstoke Road,
Three Mile Cross, Reading, Berkshire, RG7 1AS





Project Address: 95 Hilmanton, Lower Earley, Reading, Berkshire, RG6 4HJ
Drawing Number: 5.HILM.E.10
Drawing Name: Existing Front Elevation
Scale: 1:100 @ A3

 

Rev.	Date	Description
-	20.05.26	Existing and Draft Proposed Drawing Packs

General Note -
The general contractor is responsible for the verification of all dimensions and levels on site prior to any construction or pricing works. The drawing author is to be informed immediately of any discrepancy. Figured dimensions take priority over scaled dimensions. Reliance on scaled dimensions is only appropriate for drawing and scaling purposes.

Copyright of Pont + Wils Architects Ltd ©


Pont + Wils Architects Ltd.

Email: oscar@pontwils.co.uk
Phone: 07833287819
Website: www.pontwils.co.uk
Address: Avoca, Basingstoke Road,
Three Mile Cross, Reading, Berkshire, RG7 1AS





Project Address: 95 Hilmanton, Lower Earley, Reading, Berkshire, RG6 4HJ
Drawing Number: 5.HILM.E.11
Drawing Name: Existing West Side Elevation
Scale: 1:100 @ A3

 

Rev.	Date	Description
-	20.05.26	Existing and Draft Proposed Drawing Packs

General Note -
The general contractor is responsible for the verification of all dimensions and levels on site prior to any construction or pricing works. The drawing author is to be informed immediately of any discrepancy. Figured dimensions take priority over scaled dimensions. Reliance on scaled dimensions is only appropriate for drawing and scaling purposes.

Copyright of Pont + Wils Architects Ltd ©

Pont + Wils Architects Ltd.

Email: oscar@pontwils.co.uk

Phone: 07833287819


Website: www.pontwils.co.uk

Address: Avoca, Basingstoke Road,
Three Mile Cross, Reading, Berkshire, RG7 1AS





Project Address: 95 Hilmanton, Lower Earley, Reading, Berkshire, RG6 4HJ
Drawing Number: 5.HILM.E.12
Drawing Name: Existing Rear Elevation
Scale: 1:100 @ A3

 

Rev.	Date	Description
-	20.05.26	Existing and Draft Proposed Drawing Packs

General Note -
The general contractor is responsible for the verification of all dimensions and levels on site prior to any construction or pricing works. The drawing author is to be informed immediately of any discrepancy. Figured dimensions take priority over scaled dimensions. Reliance on scaled dimensions is only appropriate for drawing and scaling purposes.

Copyright of Pont + Wils Architects Ltd ©

Pont + Wils Architects Ltd.

Email: oscar@pontwils.co.uk

Phone: 07833287819


Website: www.pontwils.co.uk

Address: Avoca, Basingstoke Road,
Three Mile Cross, Reading, Berkshire, RG7 1AS





Project Address: 95 Hilmanton, Lower Earley, Reading, Berkshire, RG6 4HJ
Drawing Number: 5.HILM.E.13
Drawing Name: Existing East Side Elevation
Scale: 1:100 @ A3

 

Rev.	Date	Description
-	20.05.26	Existing and Draft Proposed Drawing Packs

General Note -
The general contractor is responsible for the verification of all dimensions and levels on site prior to any construction or pricing works. The drawing author is to be informed immediately of any discrepancy. Figured dimensions take priority over scaled dimensions. Reliance on scaled dimensions is only appropriate for drawing and scaling purposes.

Copyright of Pont + Wils Architects Ltd ©

Pont + Wils Architects Ltd.

Email: oscar@pontwils.co.uk
Phone: 07833287819
Website: www.pontwils.co.uk
Address: Avoca, Basingstoke Road,
Three Mile Cross, Reading, Berkshire, RG7 1AS

