


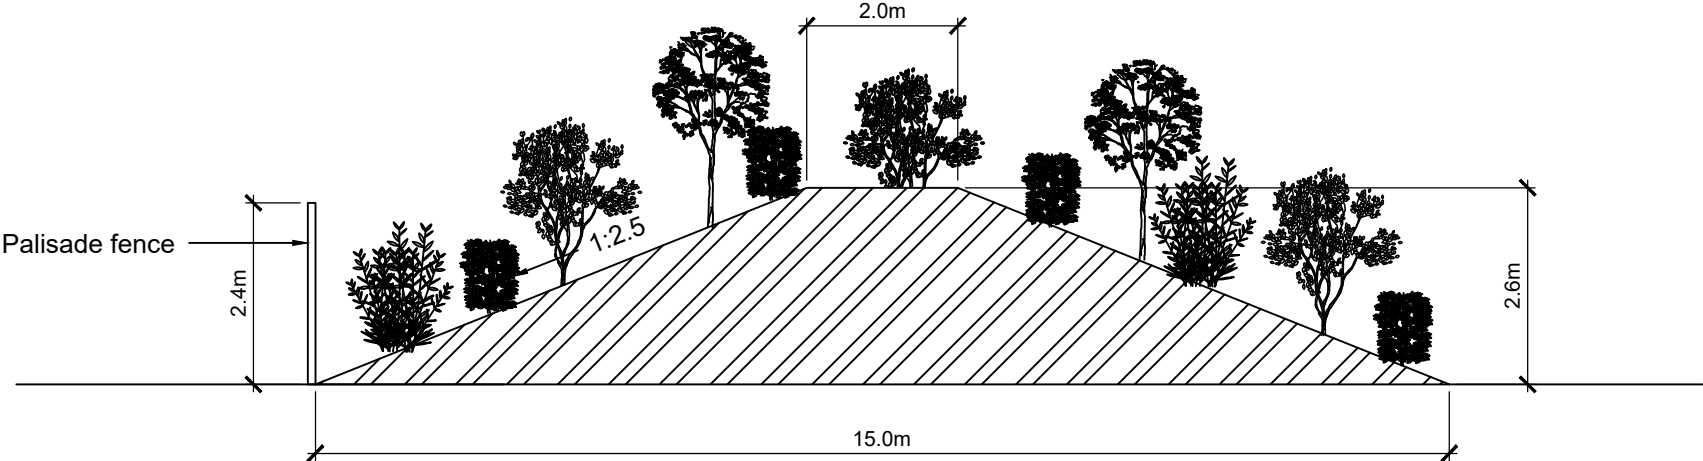

Rev No.	Revision Note.	Date	Drawn	Checked
I	Area hatched in Red to show proposed area for change of use	10.12.20	CJB	AW
J	Drainage ditch added	23.02.21	AW	AW
K	Drainage soakaways added	04.03.21	AW	AW
L	New depot building and revised site plan	13.04.22	AW	AW
M	Access ownership plan created	04.11.24	AW	AW
N	Highways land added to access ownership plan	05.02.25	AW	AW

NUMBER - REV - CLIENT - PROJECT 00836-00 - N - Lister Wilder - White House Farm		
TITLE Bund Section		BOURNE VALLEY ASSOCIATES ANDOVER LANE FARM FABERSTOWN ANDOVER HAMPSHIRE SP11 9PE Tel: 01264 850159 Email: info@bournevalley.co.uk
DATE 16.10.25	SHEET 10	
DRN BY AW	CHK BY AW	
SCALE 1:100		PAPER SIZE A3