




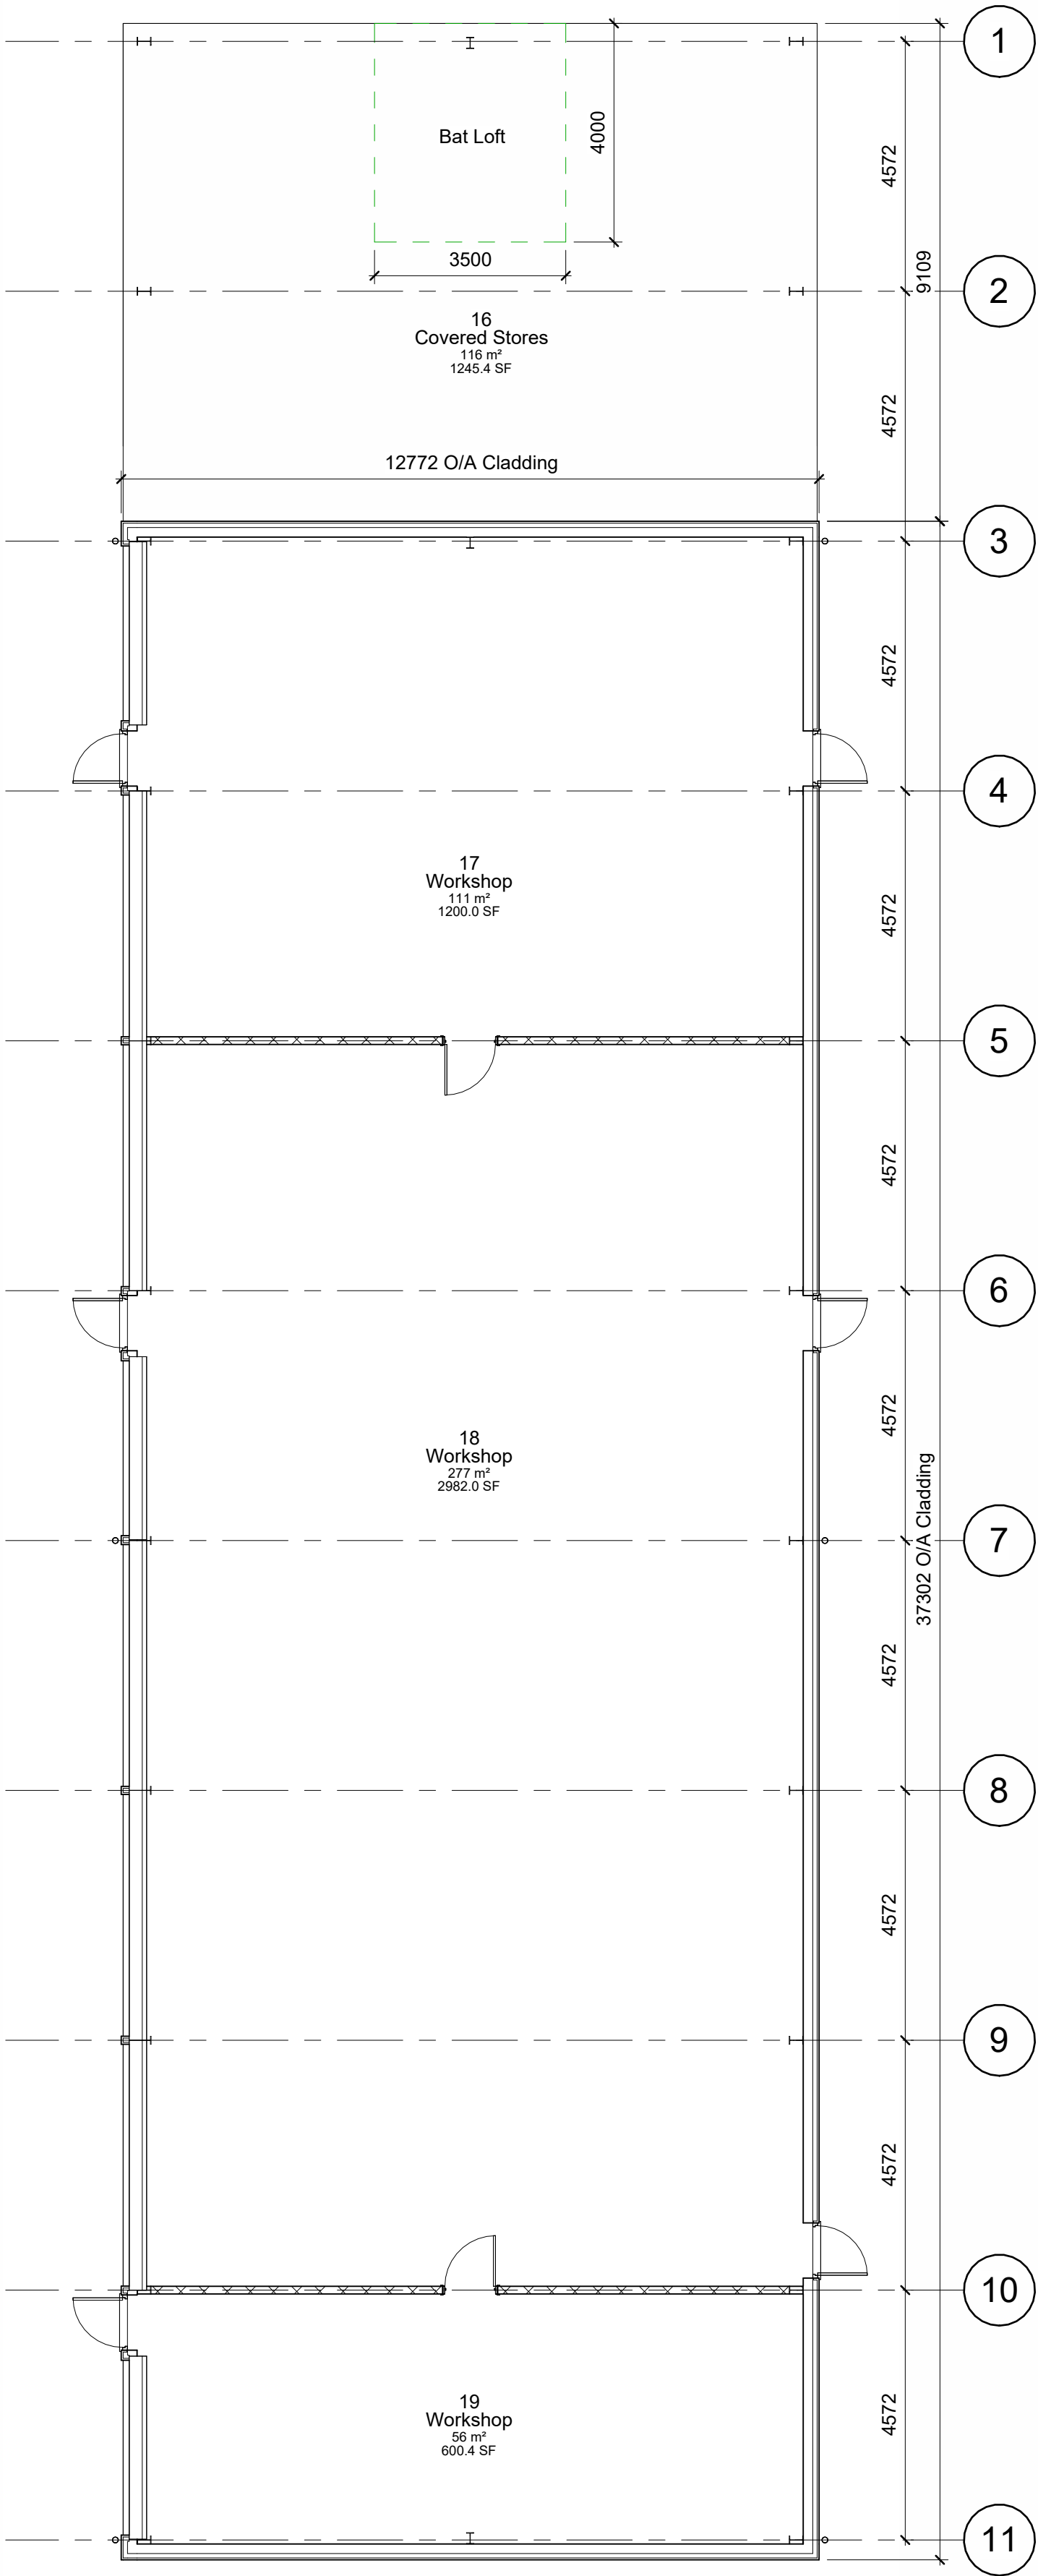

Level 1 - Ground Floor
1 : 100

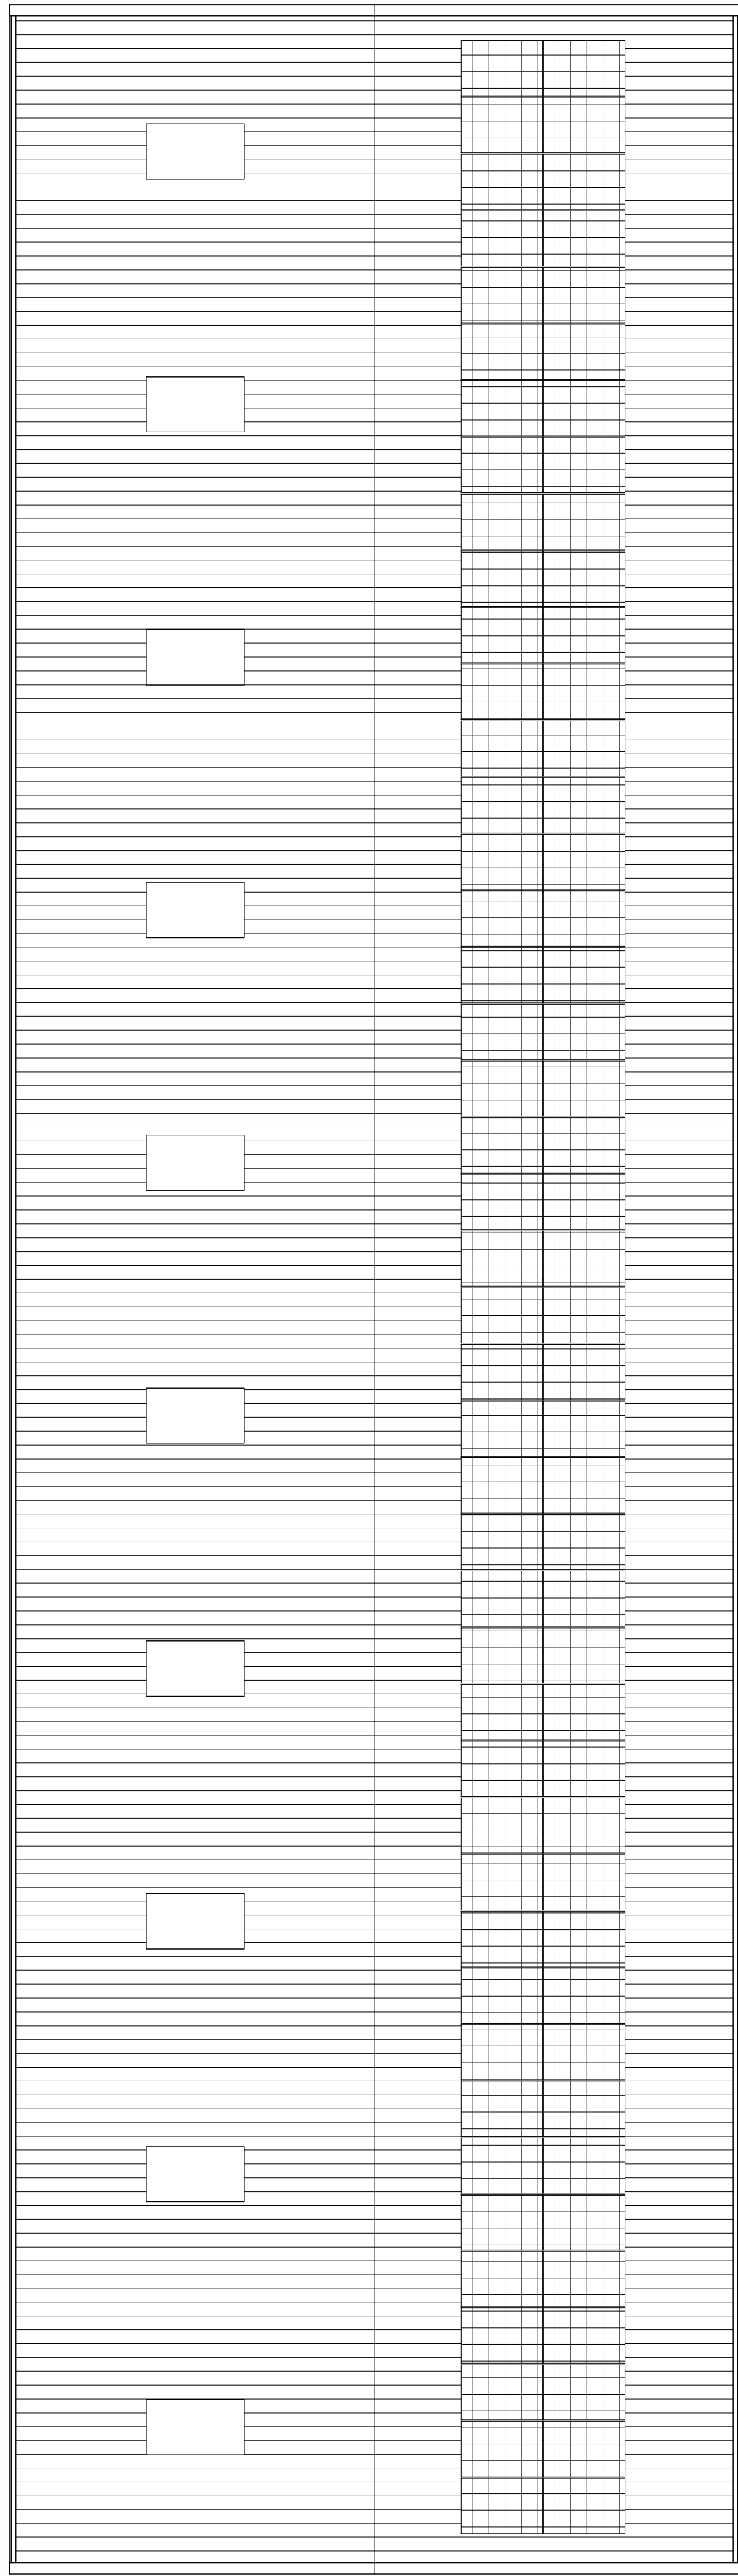

Level 2 - Roof Plan
1 : 100

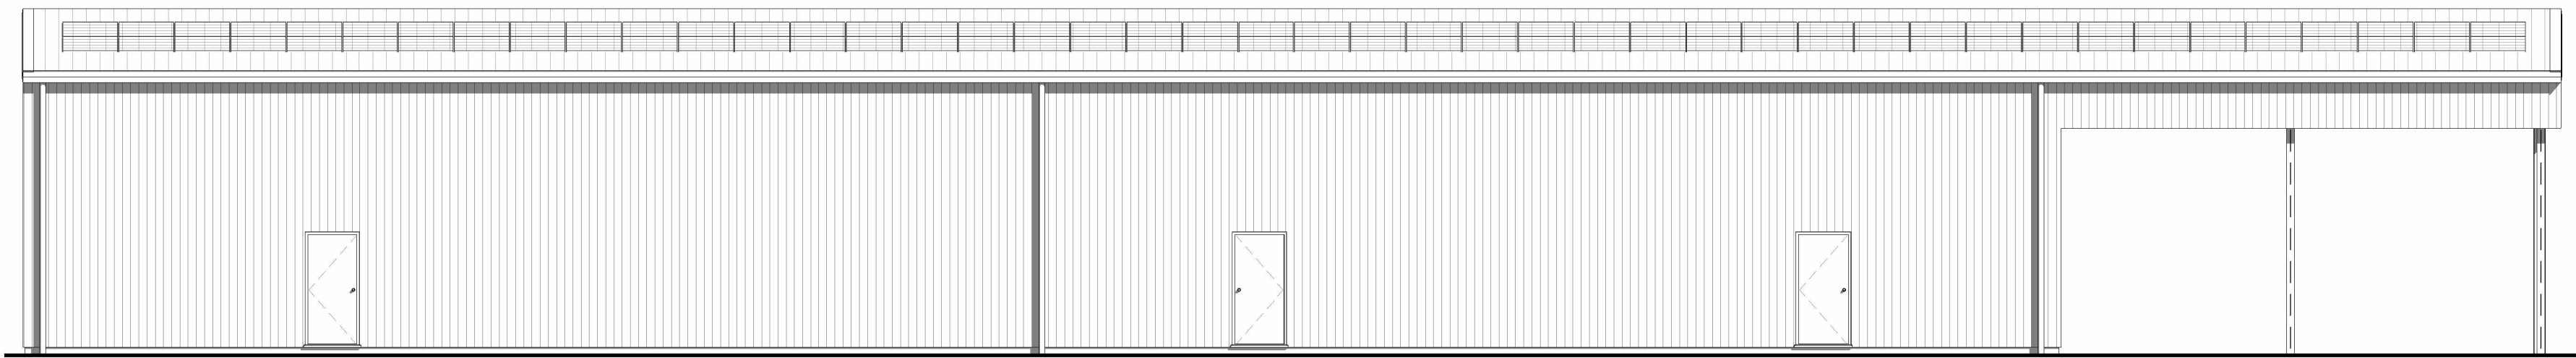

East
1 : 100




West
1 : 100

Materials


Walls - Kingspan RS1000RW 80mm Composite Panel
Colour Merlin Grey BS18B25

Roof - Kingspan RS1000RW 115mm Composite Panel
Colour Goosewing Grey RAL 080 70 05
PV Panels & GRP Roof lights


Personnel & Roller Doors
Colour Anthracite Grey RAL 7016

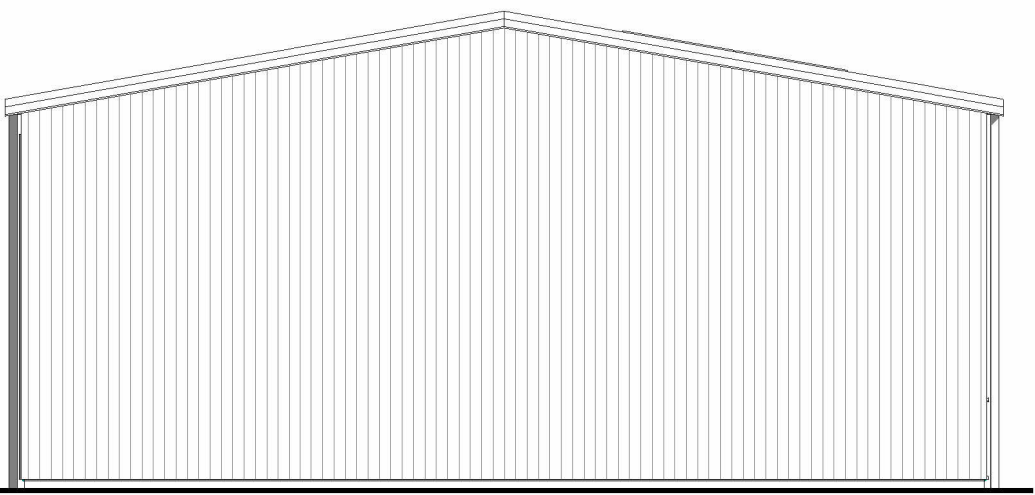

South
1 : 100

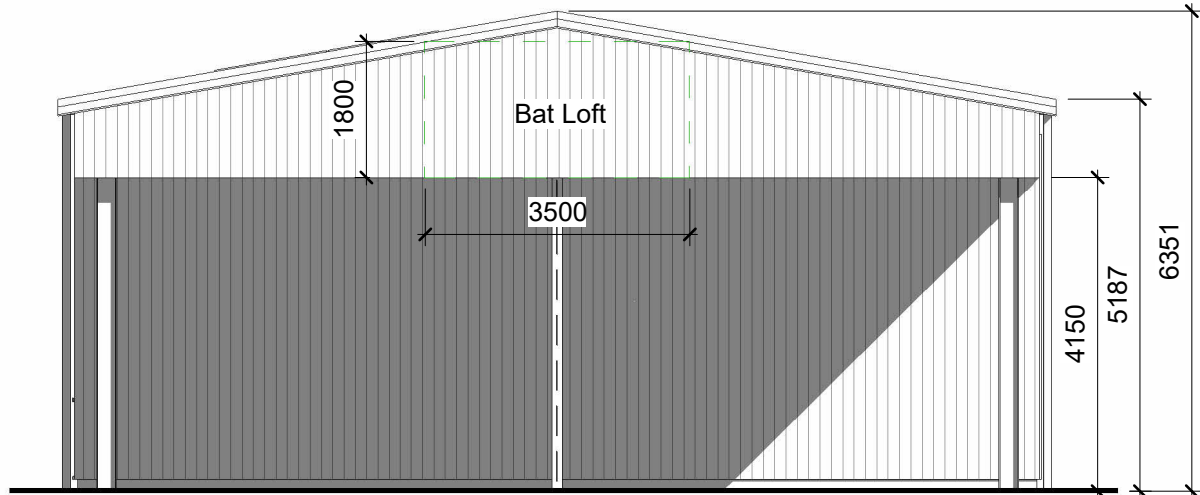

North
1 : 100

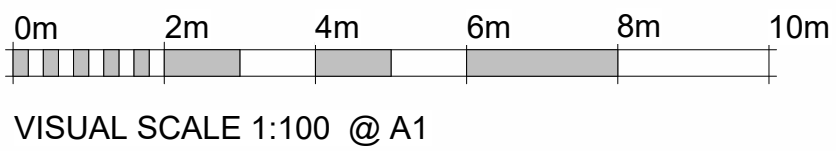

VISUAL SCALE 1:100 @ A1

Rev No.	Revision Note.	Date	Drawn	Checked

Project number 00836-03 White House F'm	Client Workshop	Project Workshop
Title Plans	Sheet 01	Scale 1 : 100
Date 16.10.25	Checked by AW	Paper Size A1
Drawn by TJ		

BOURNE VALLEY ASSOCIATES
ANDOVER LANE FARM
FABERSTOWN
ANDOVER
HAMPSHIRE
SP11 9PE
Tel: 01264 850159
Email: info@bournevalley.co.uk

