





0 1 2 3 Metres
SCALE BAR @ 1-100
Existing Front Elevation

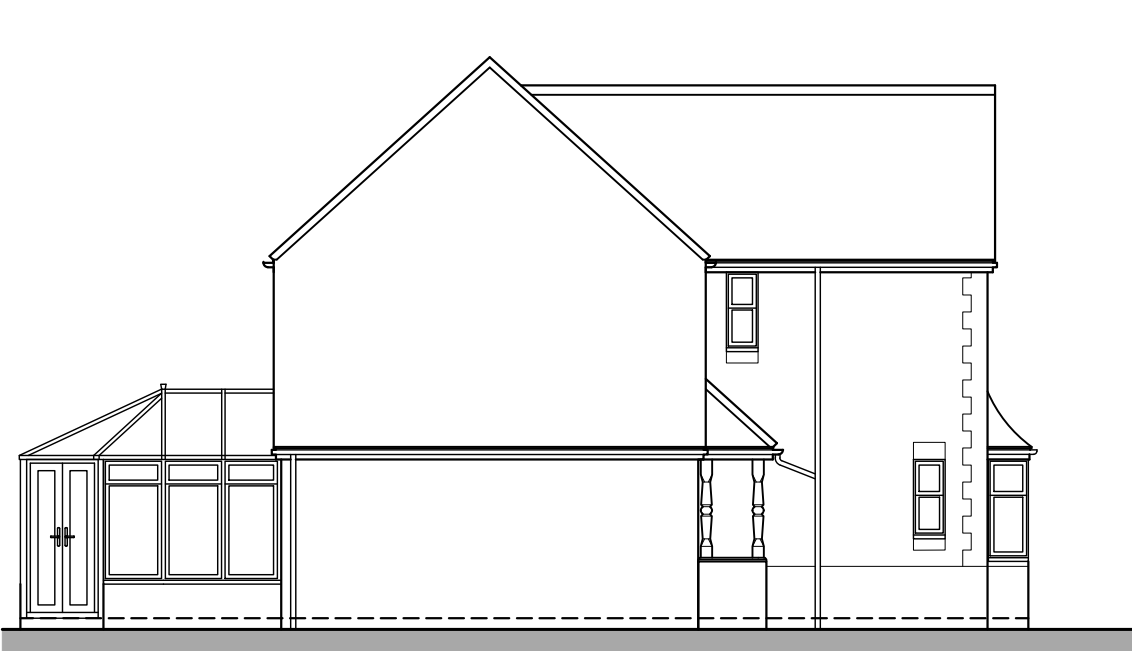


0 1 2 3 Metres
SCALE BAR @ 1-100
Existing Side Elevation




0 1 2 3 Metres
SCALE BAR @ 1-100
Existing Rear Elevation

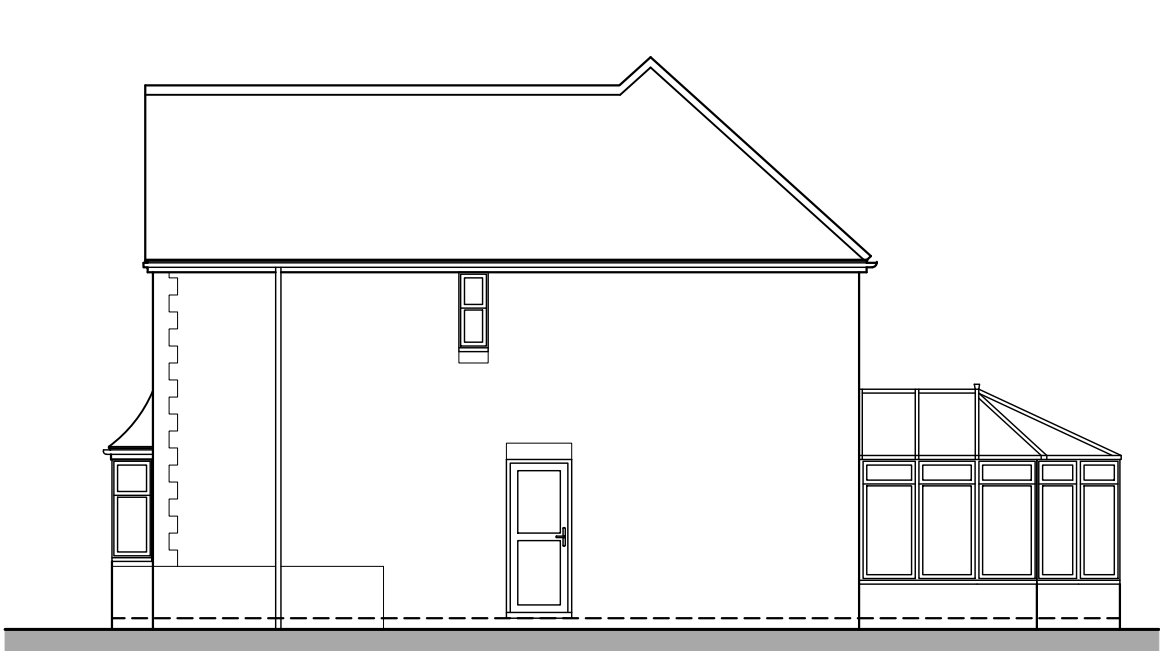


0 1 2 3 Metres
SCALE BAR @ 1-100
Existing Side Elevation

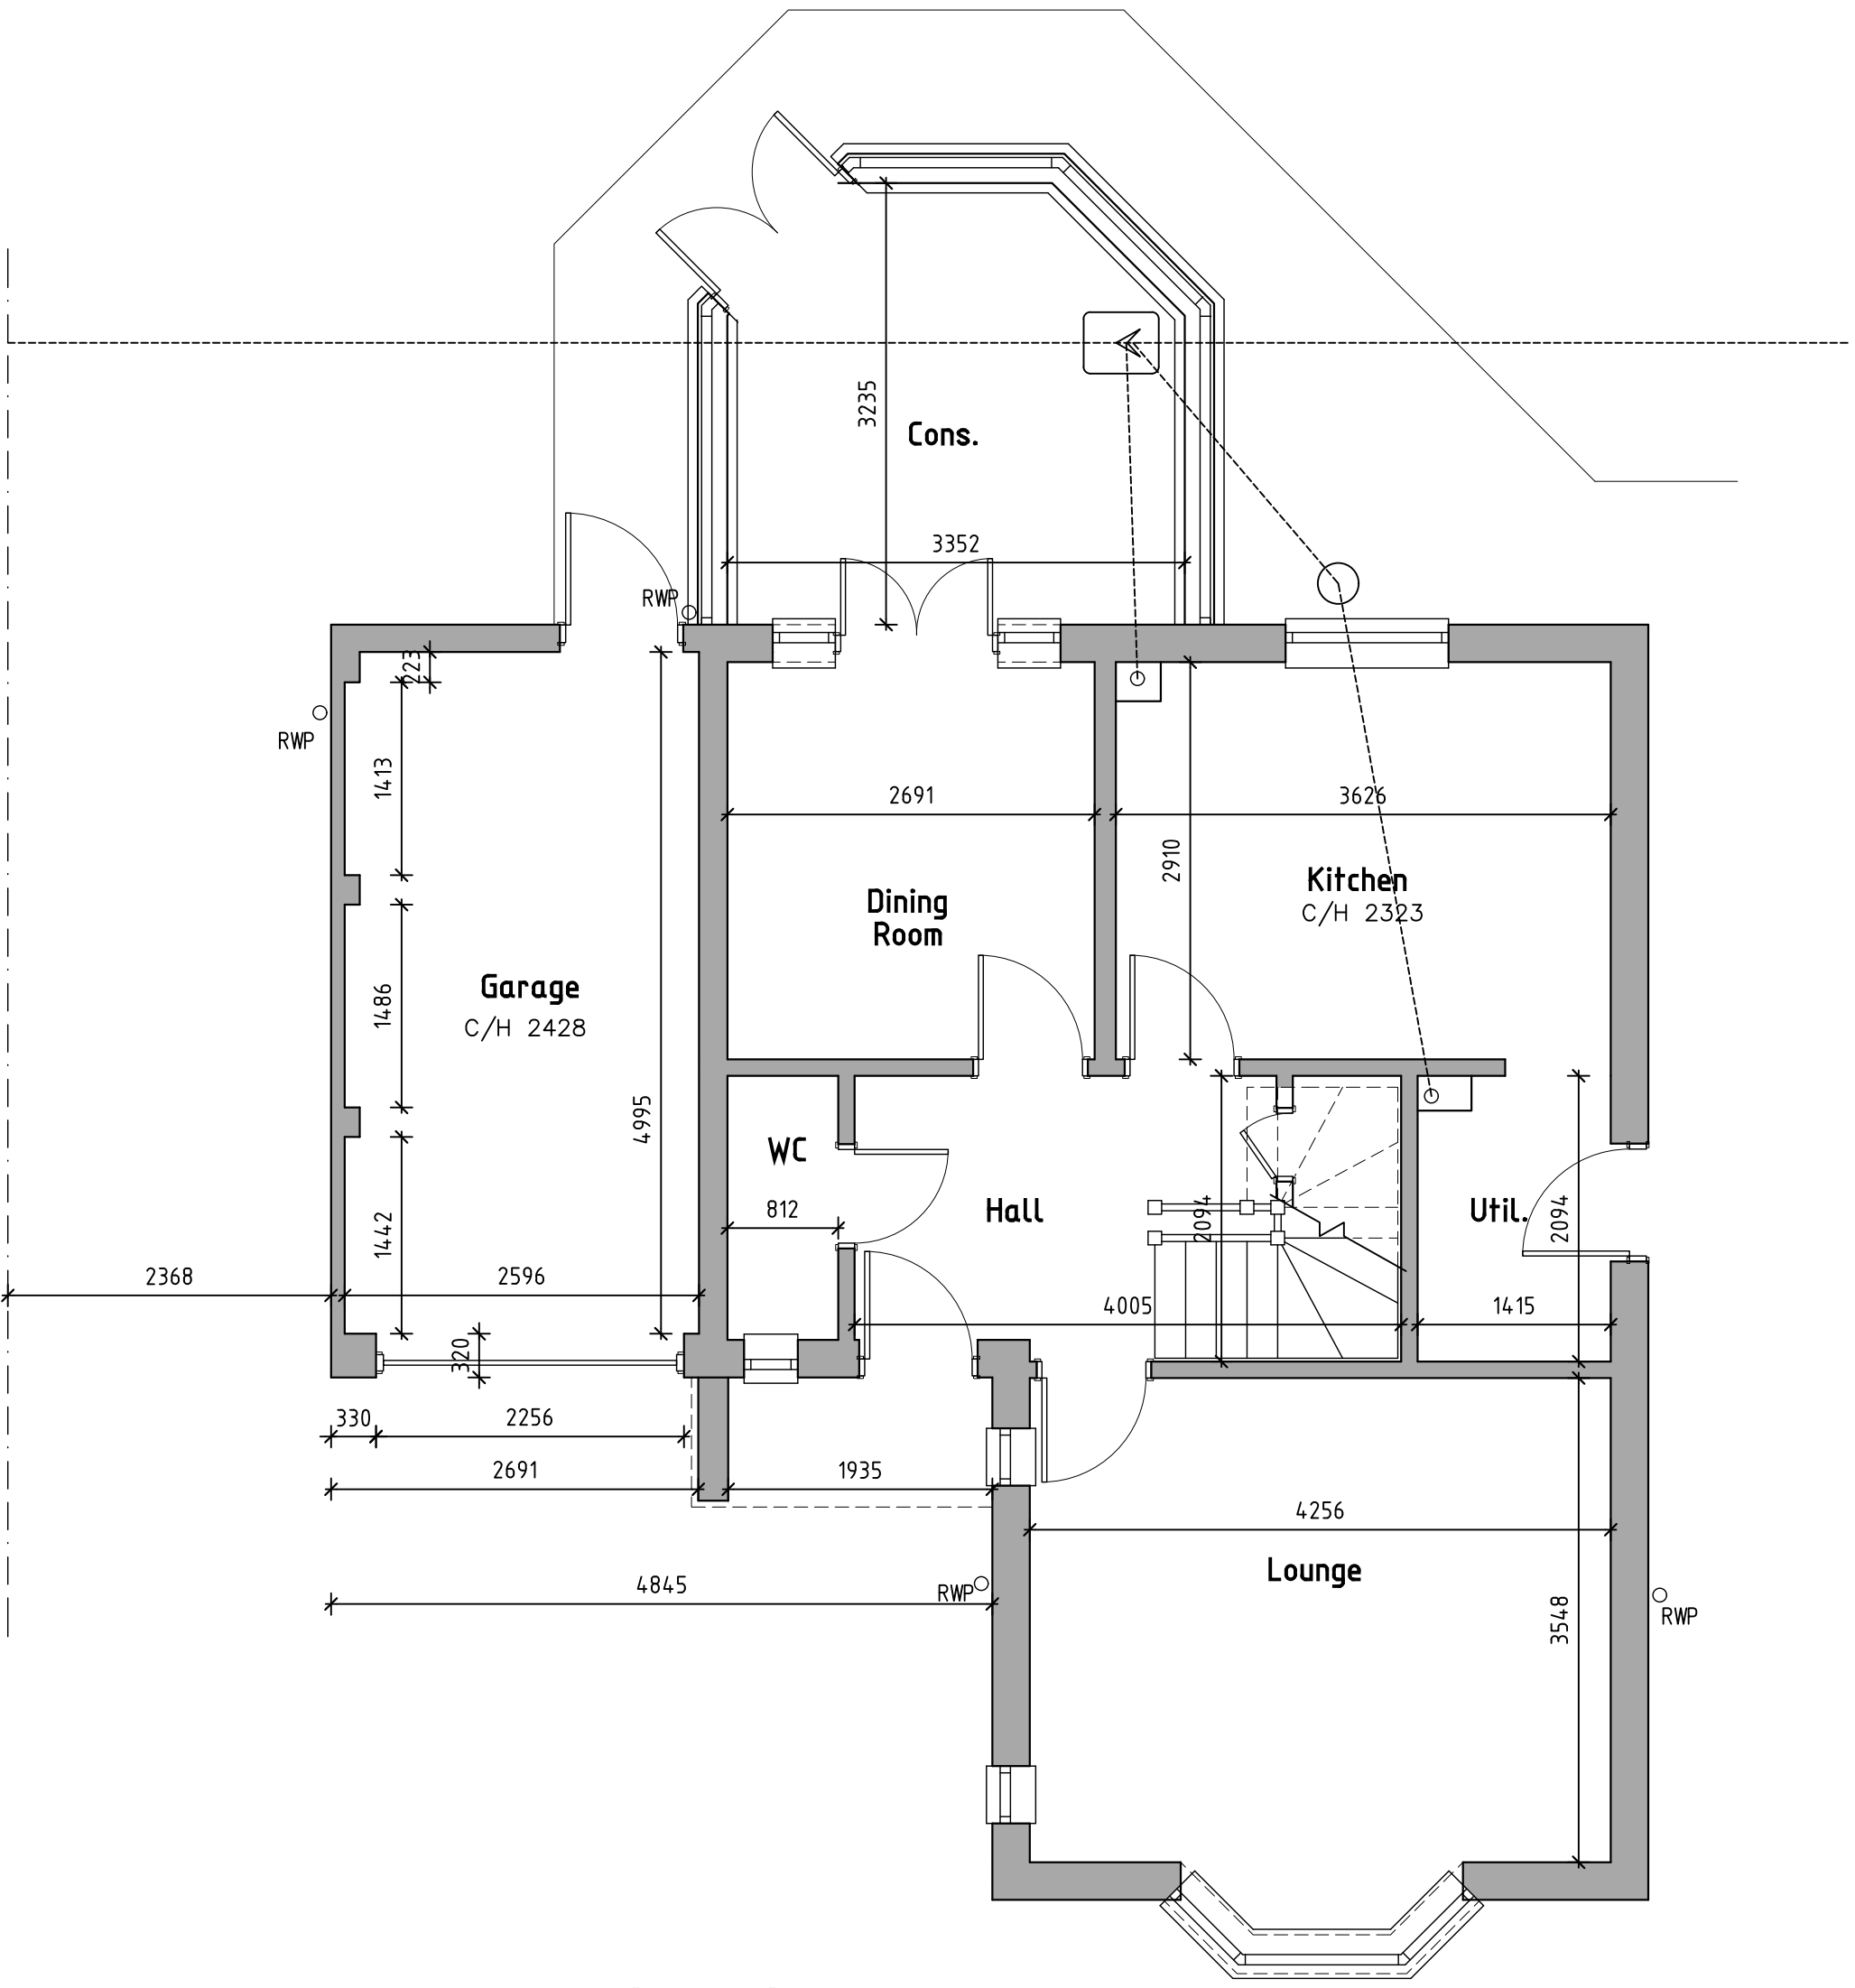


0 1 2 3 Metres
SCALE BAR @ 1-50
Existing Ground Floor Plan

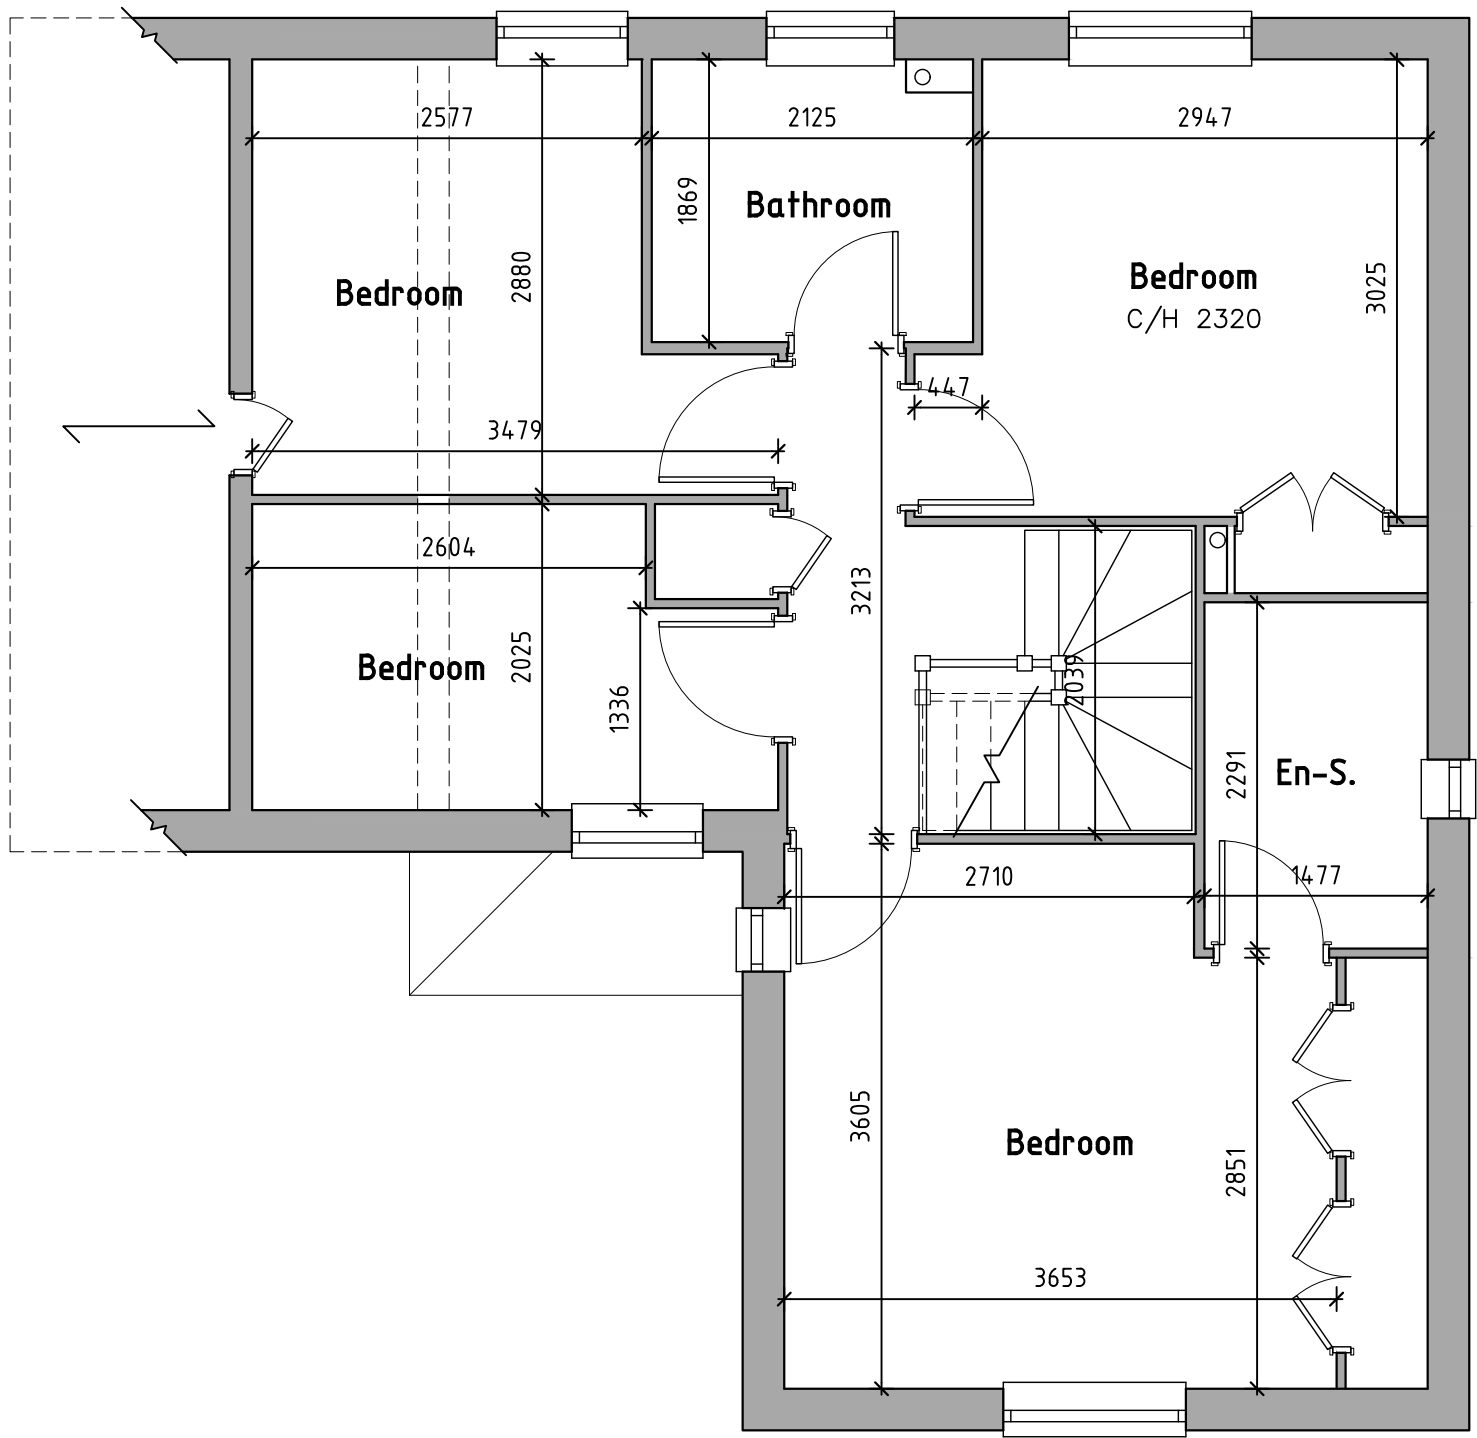

0 1 2 3 Metres
SCALE BAR @ 1-50
Existing First Floor Plan

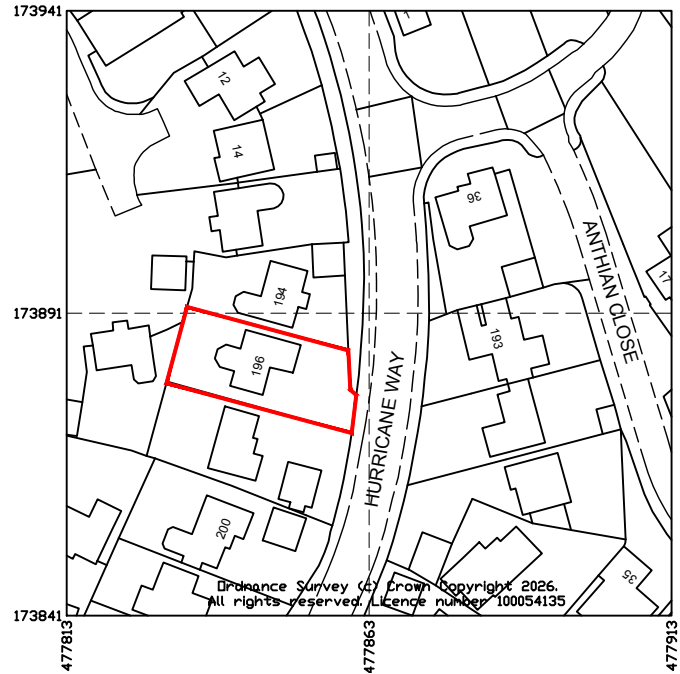

0 10 20 30 Metres
SCALE BAR @ 1-1250
Location Plan 1-1250

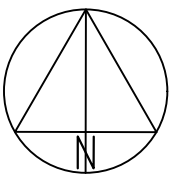








GREG Farrell
Building & Design Consultant
43 Wendover Way,
Tilehurst, Reading,
Berkshire RG30 4RU
Tel & Fax: 0118 941 6249
Mobile: 07967 009862
greg@gregfarrell.co.uk

REVISIONS		
Rev.	Description	Date

JOB TITLE
196 Hurricane Way
Woodley

TITLE
Existing Plans & Elevations

SCALE 1:50 1:100 DATE February 2026 DRAWING No. 01

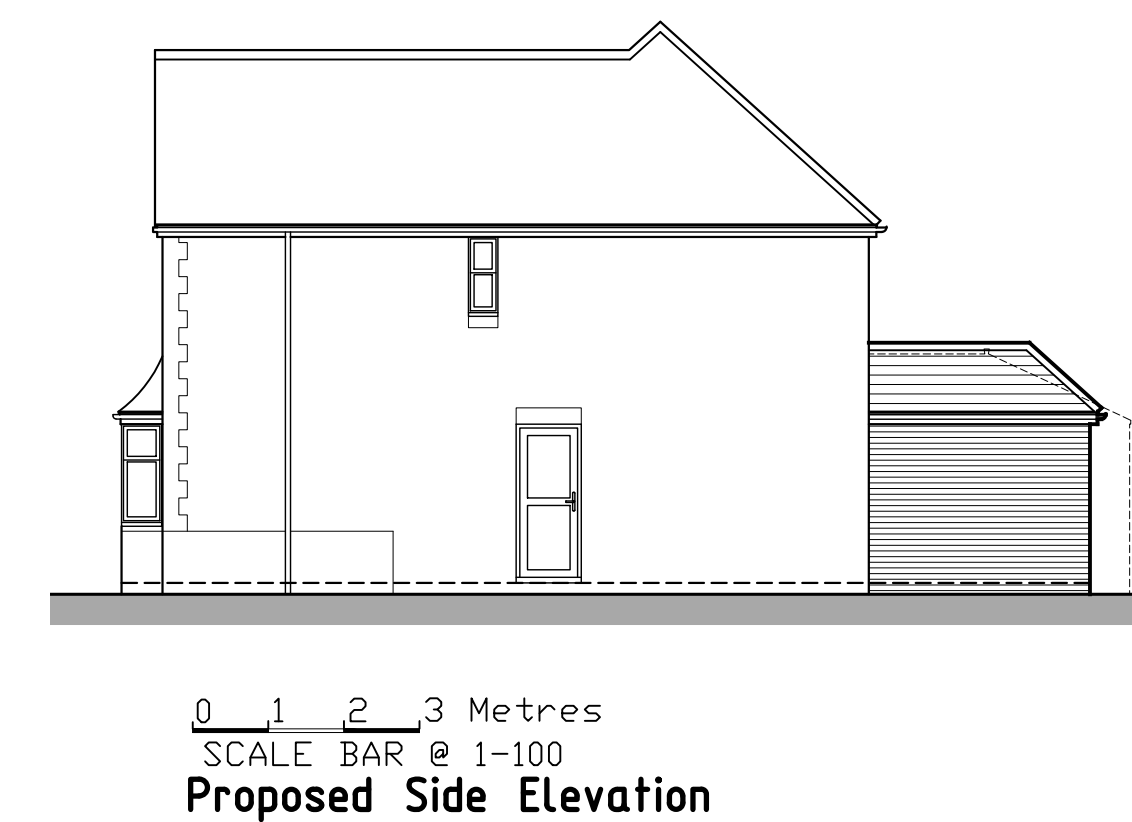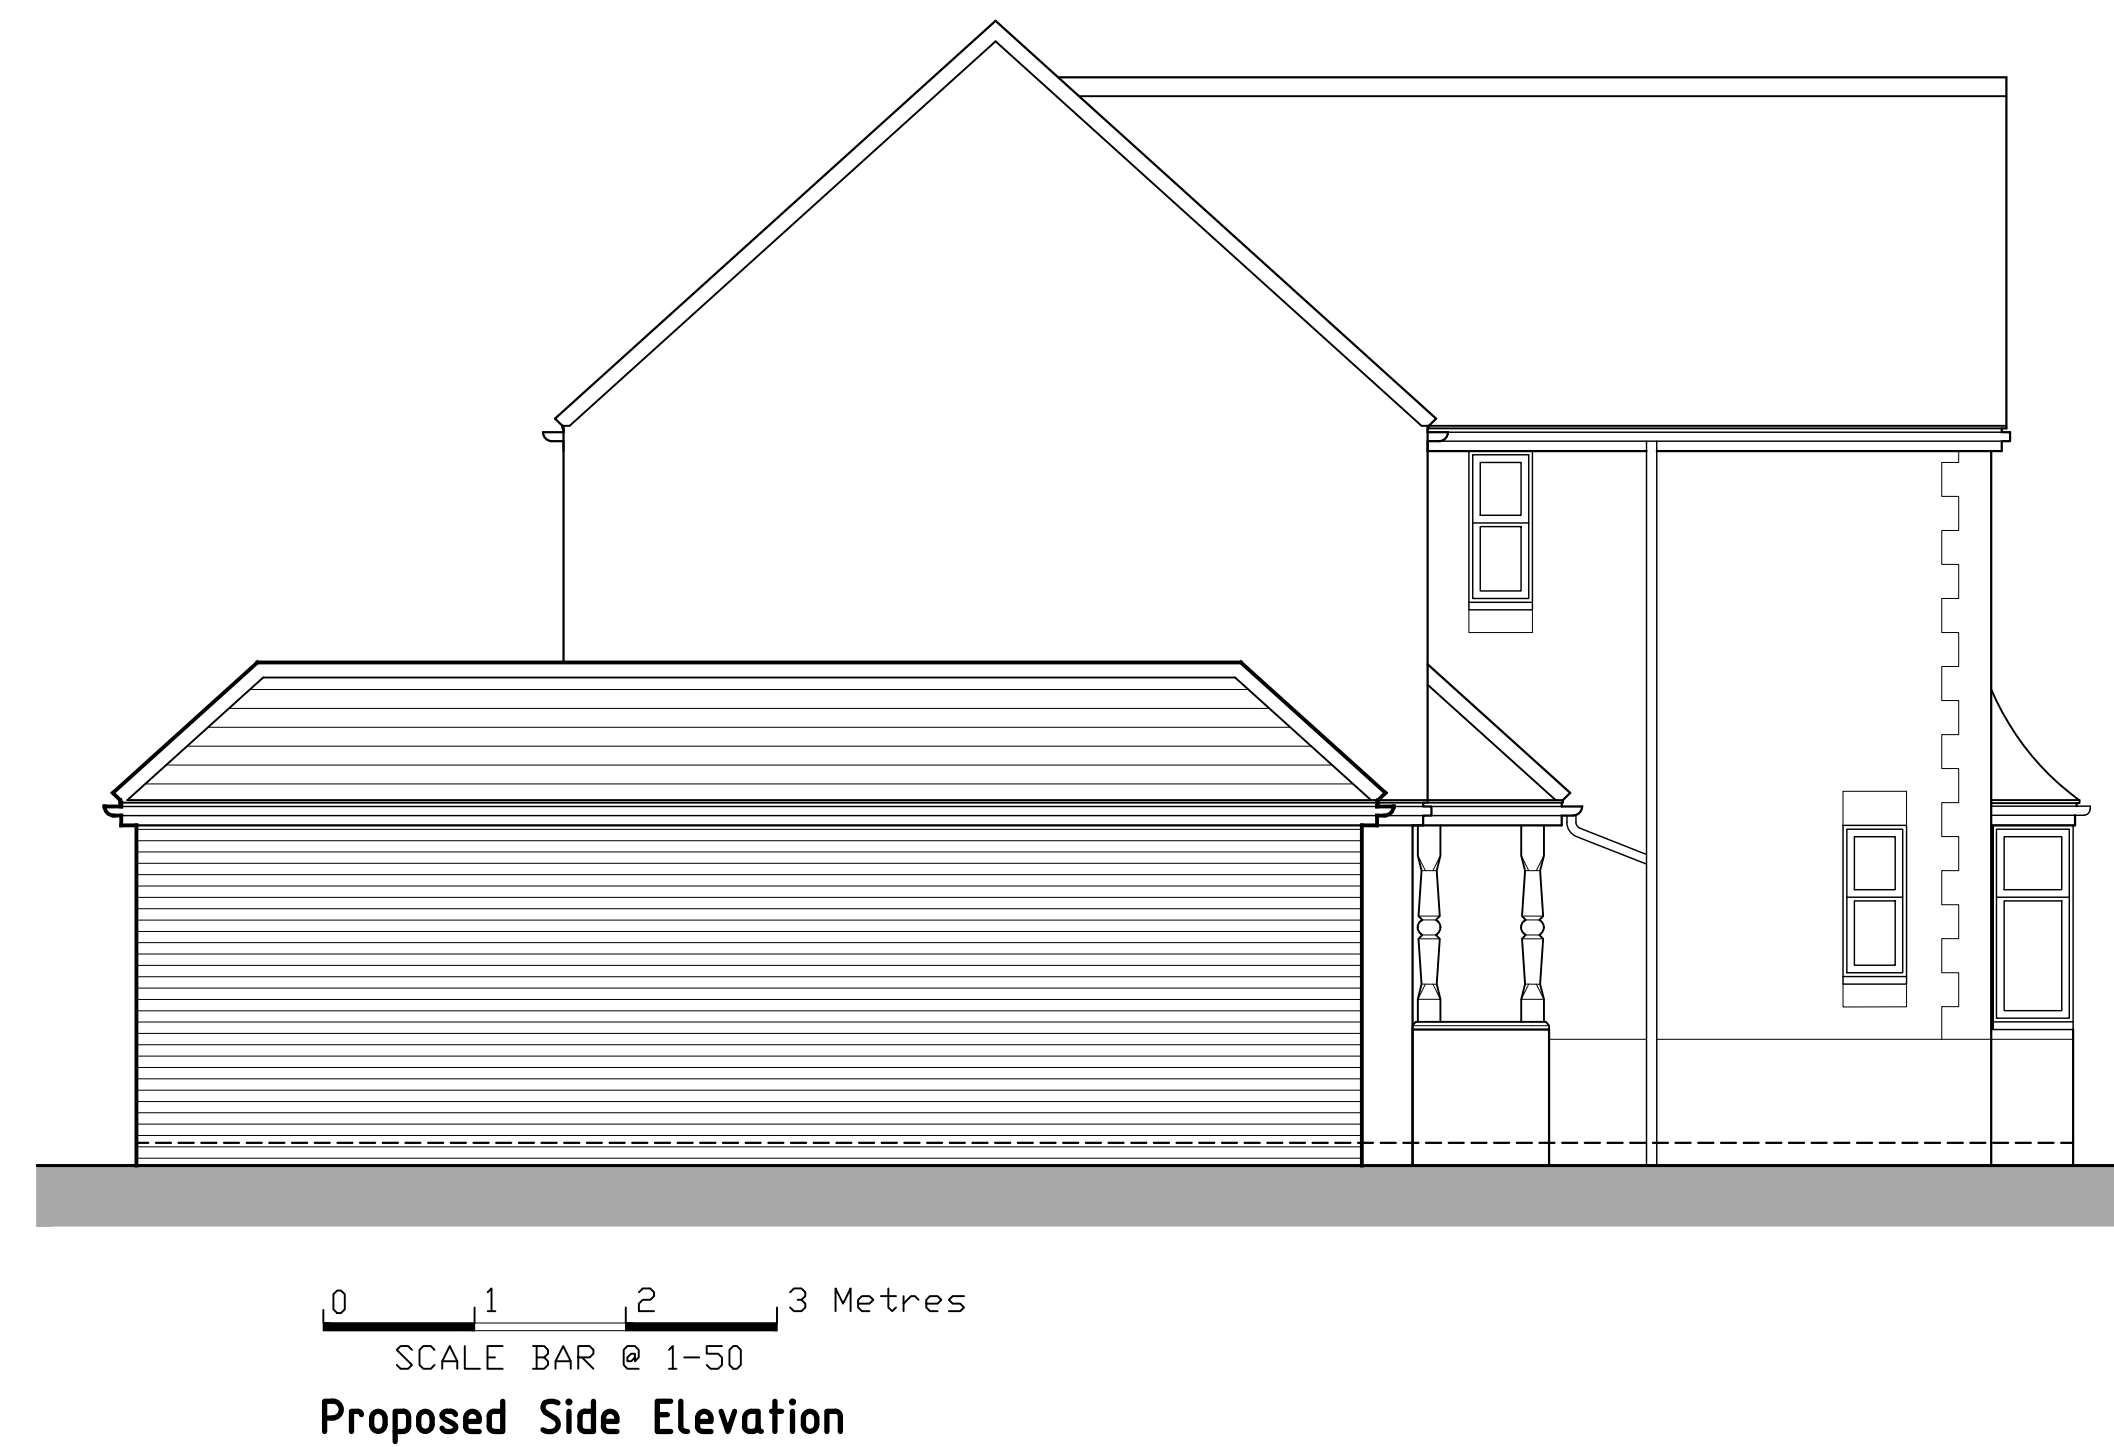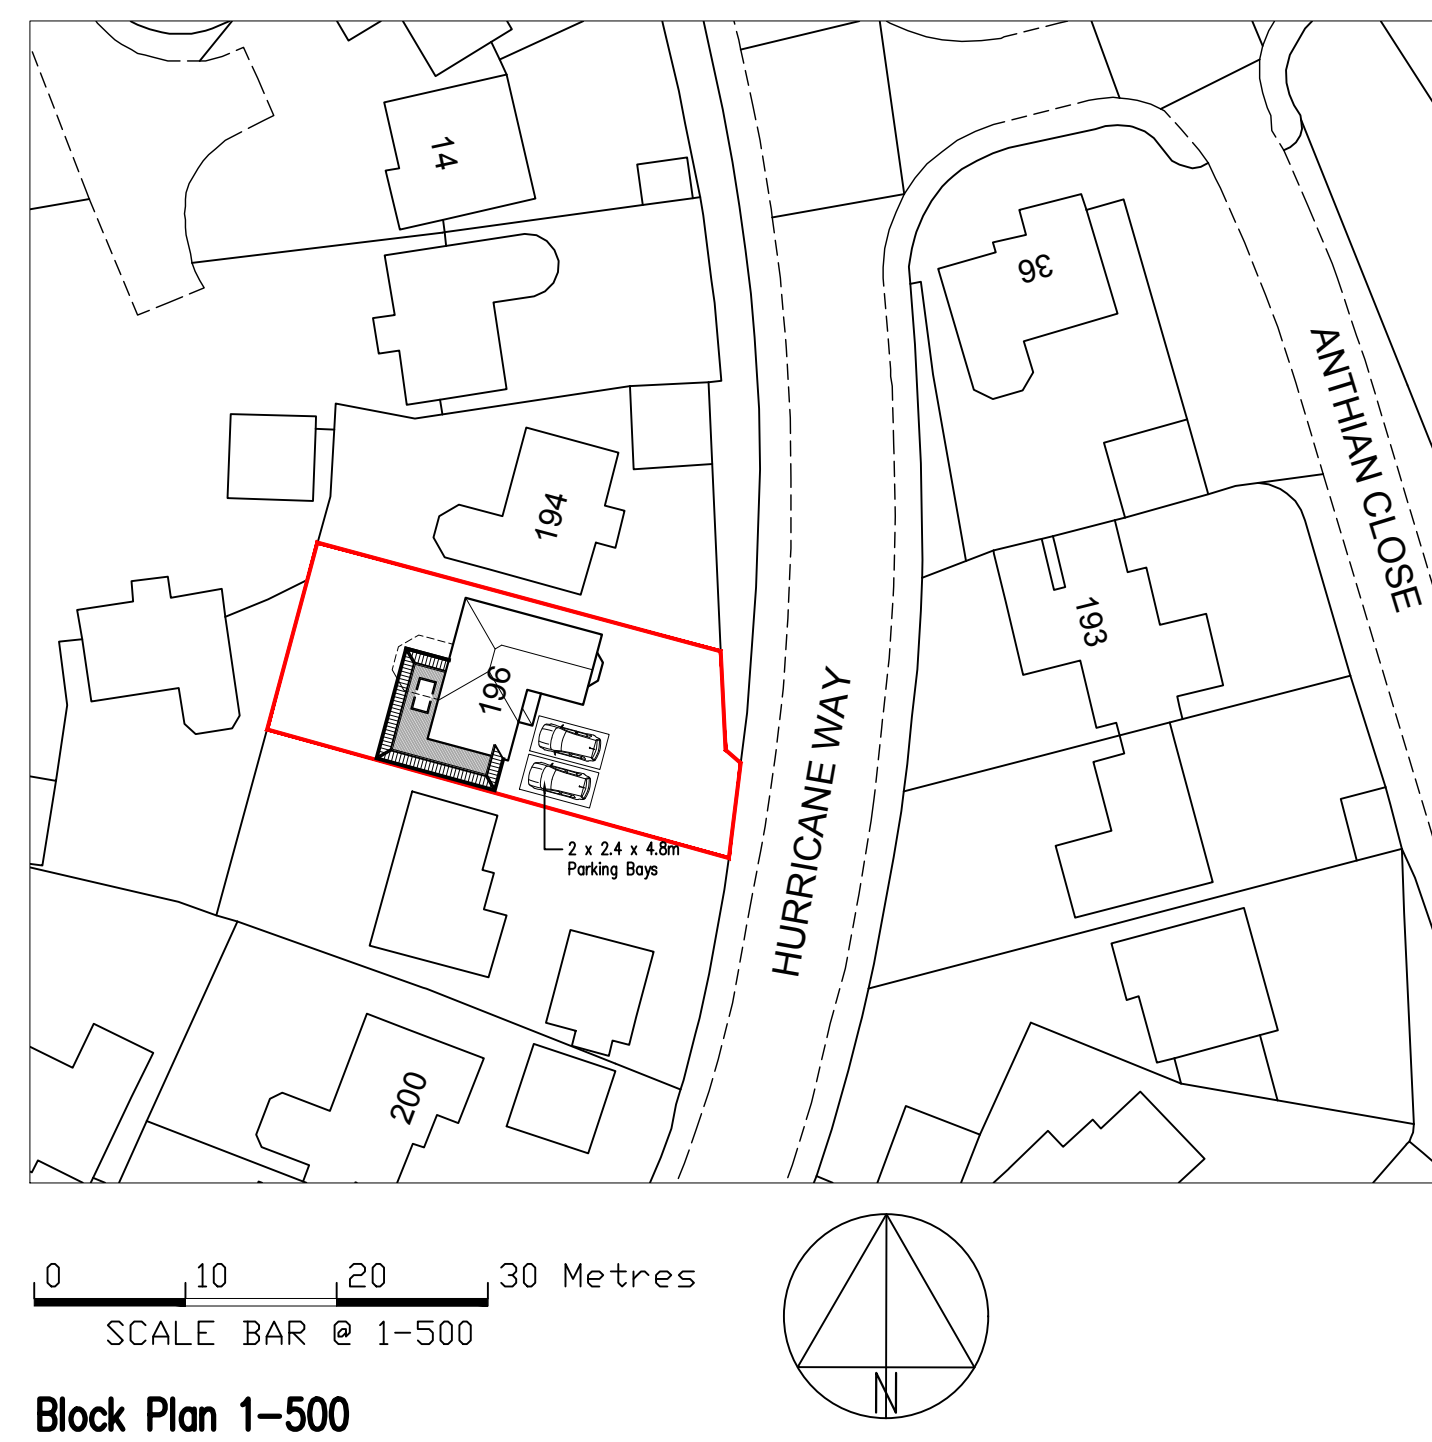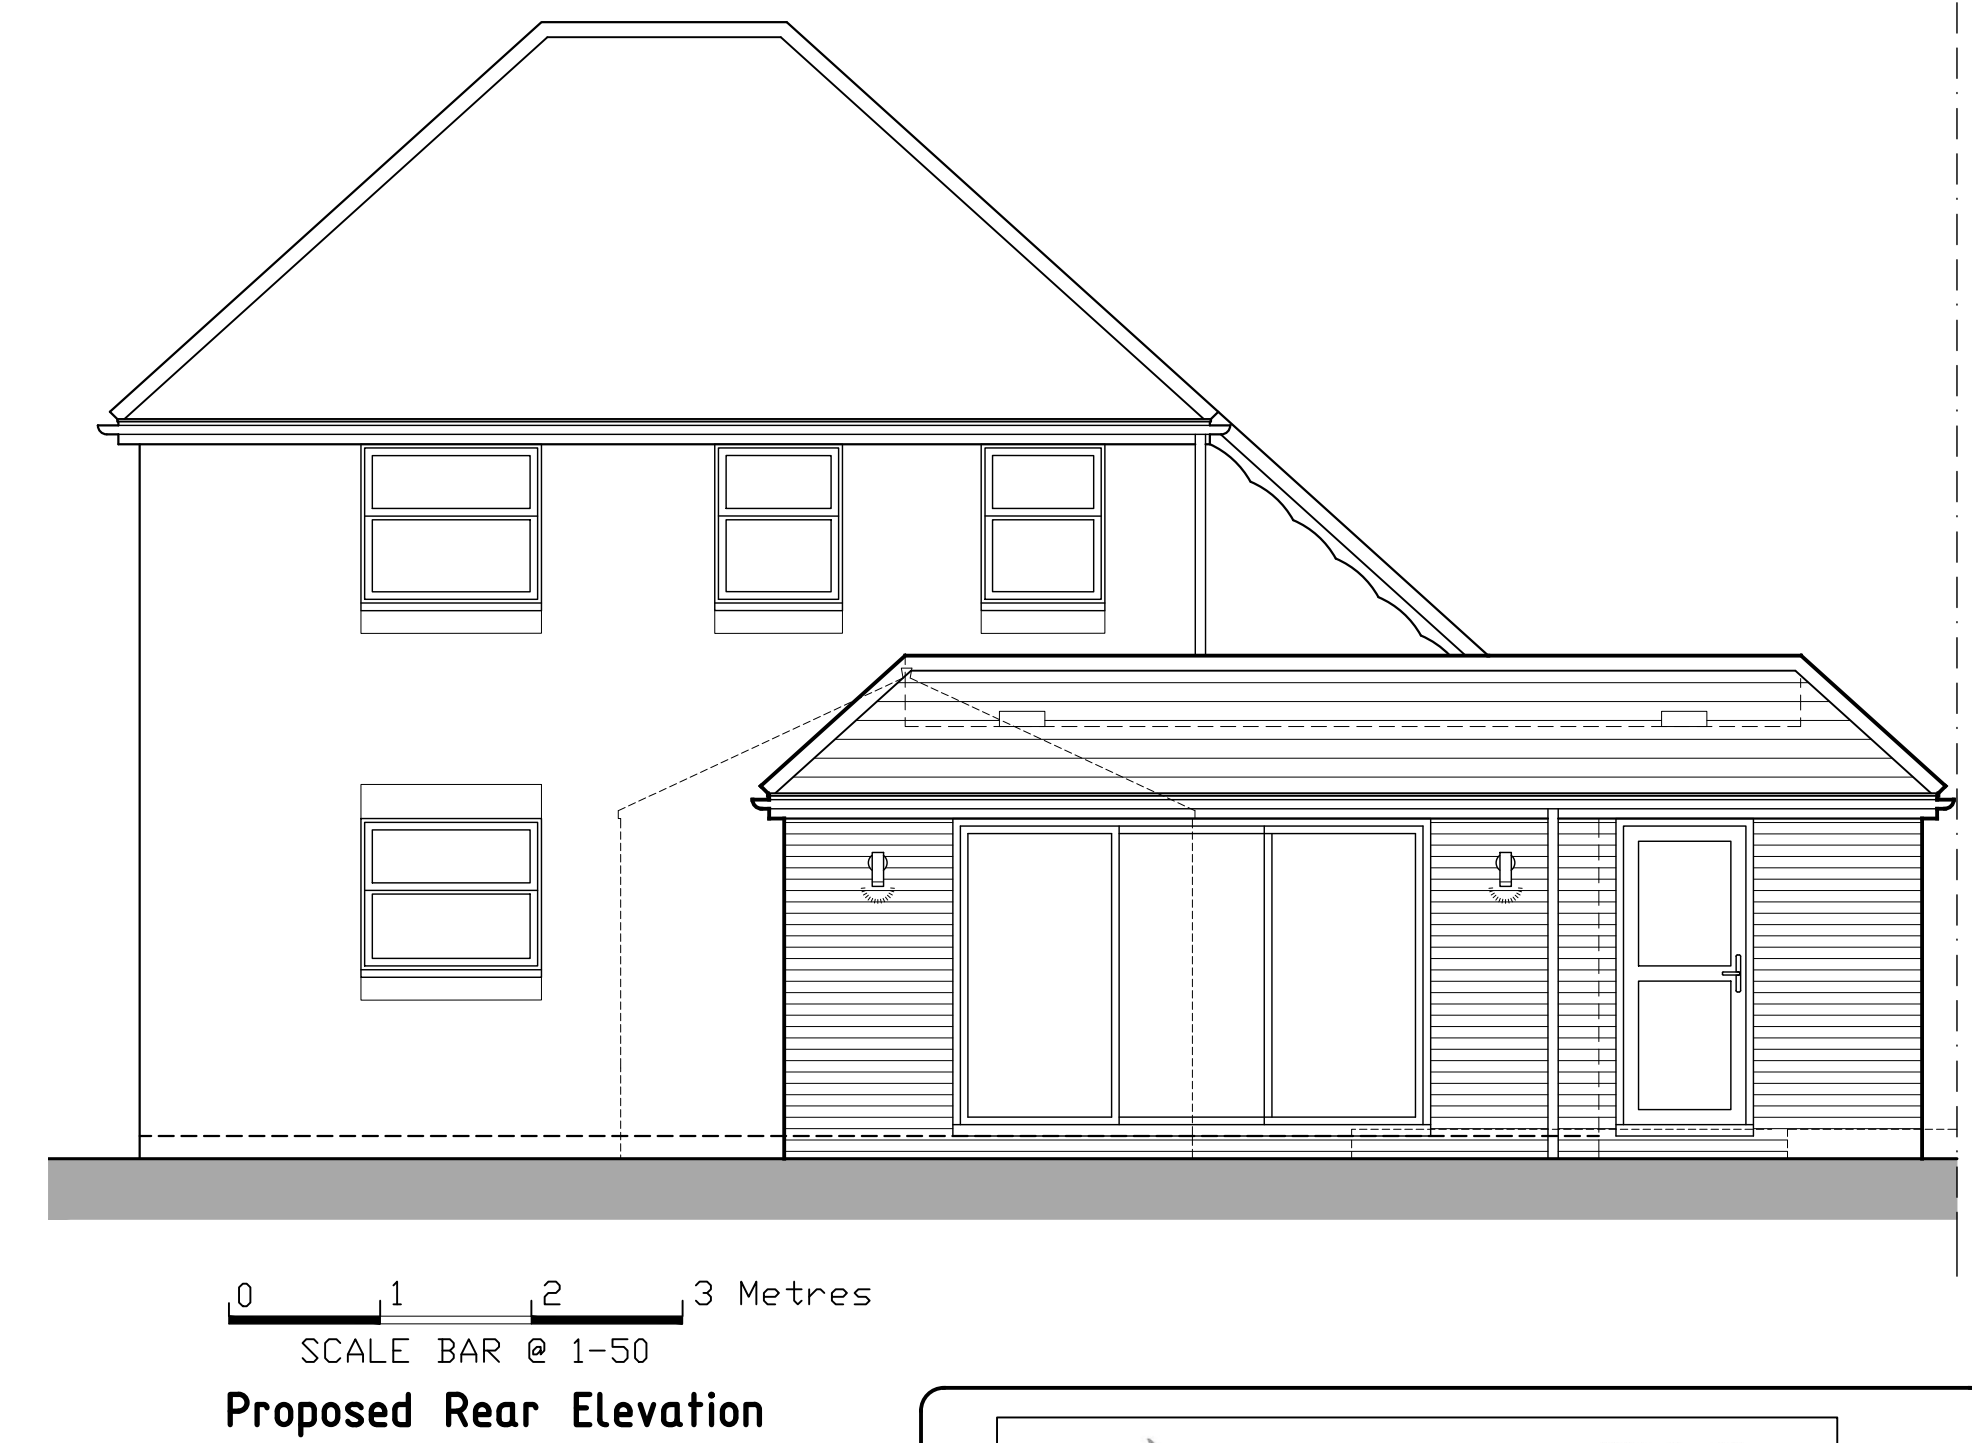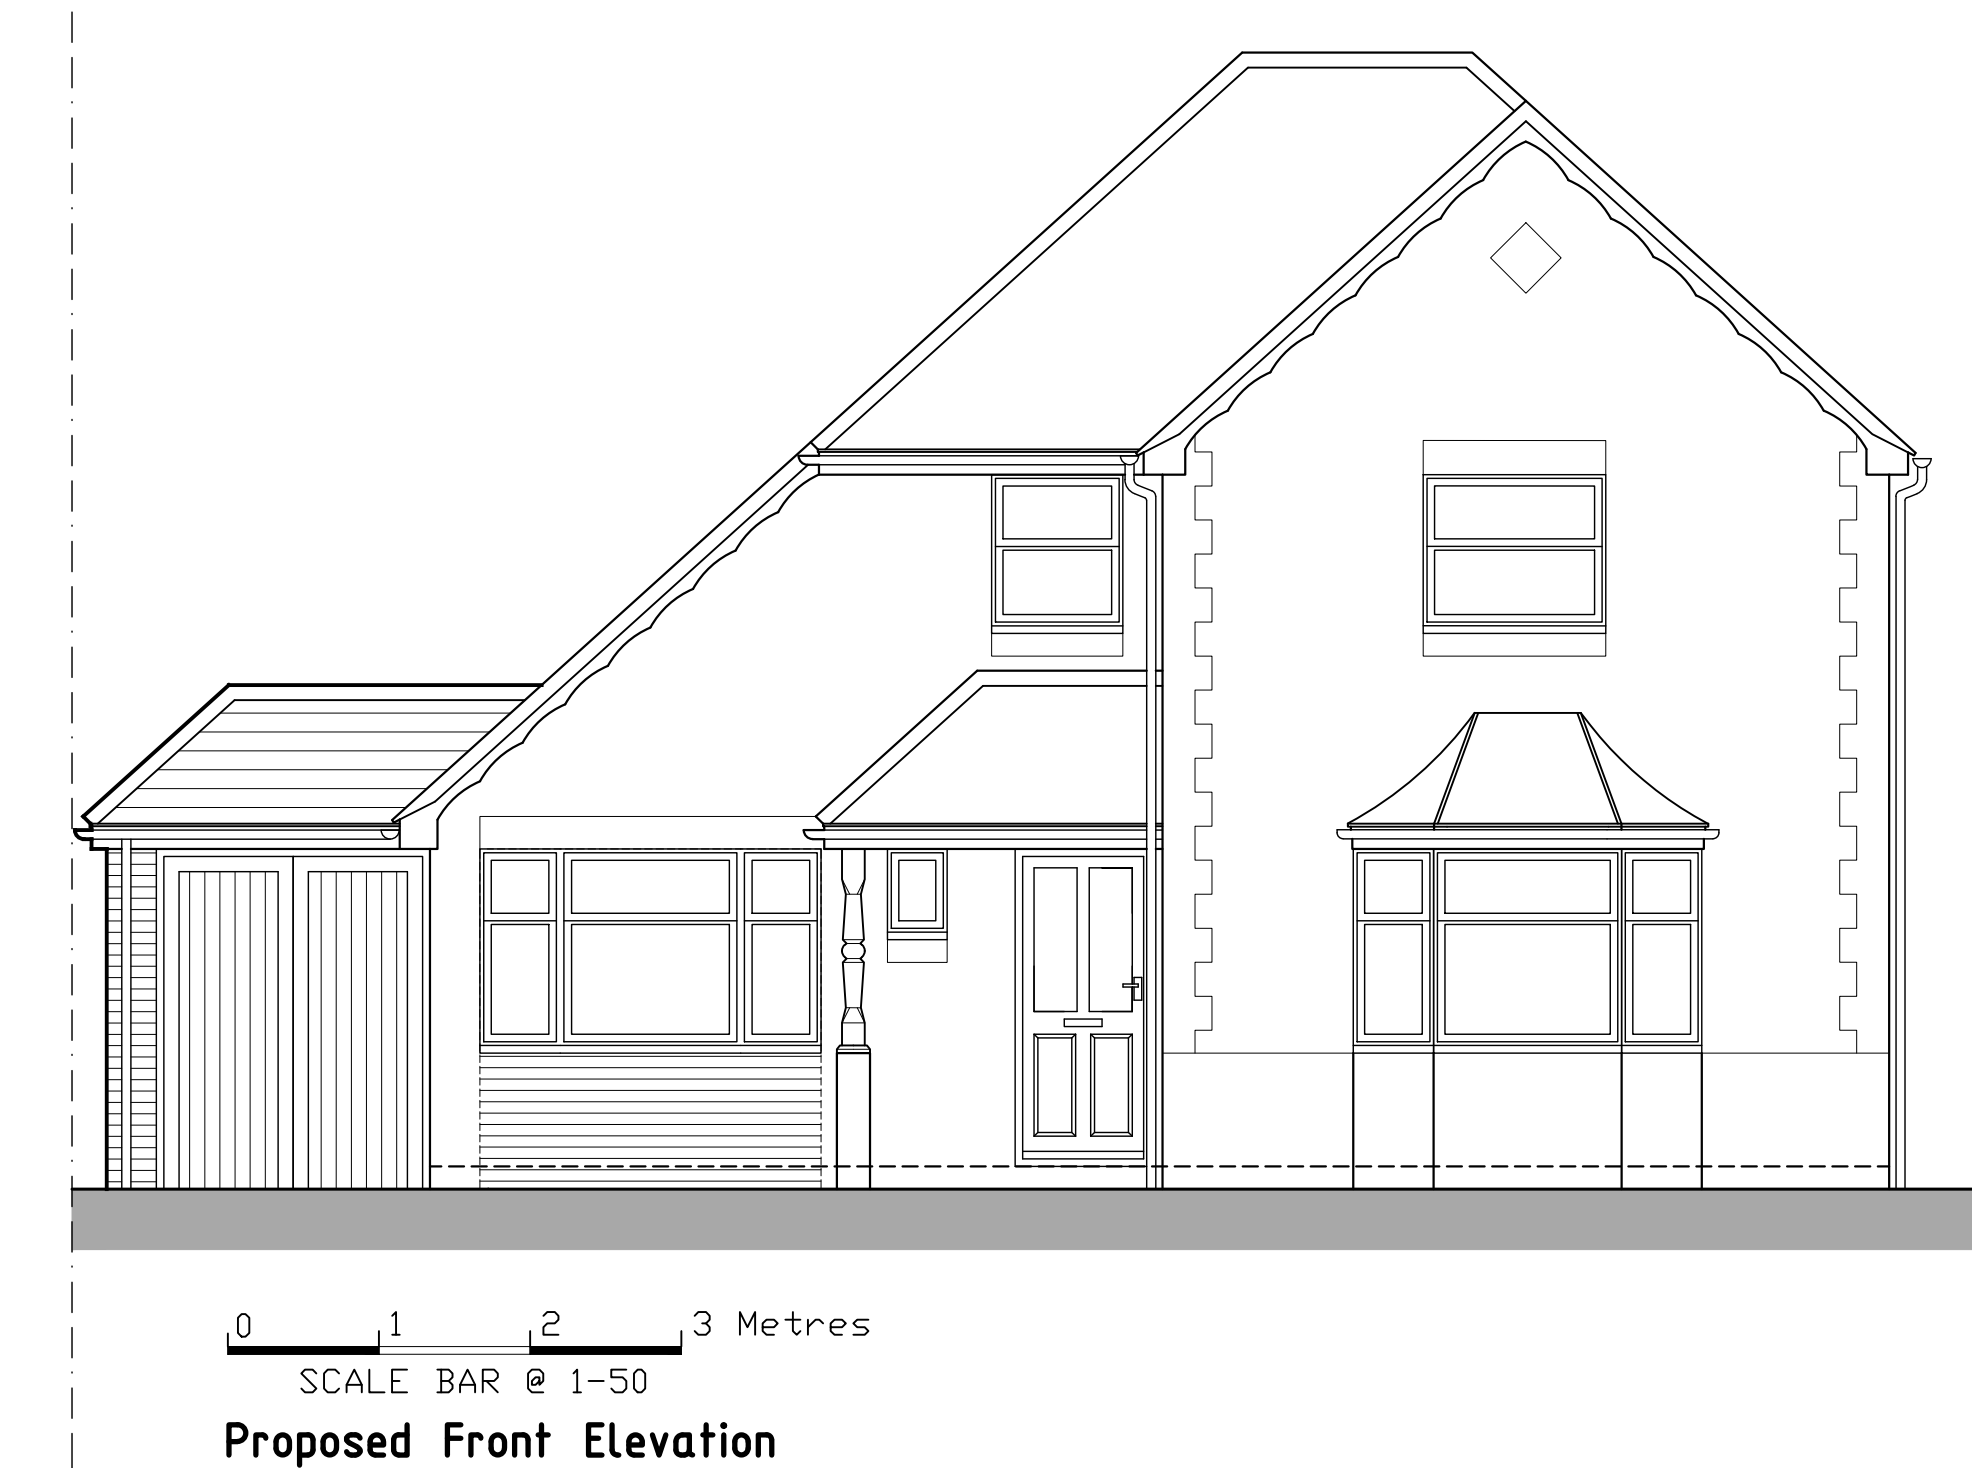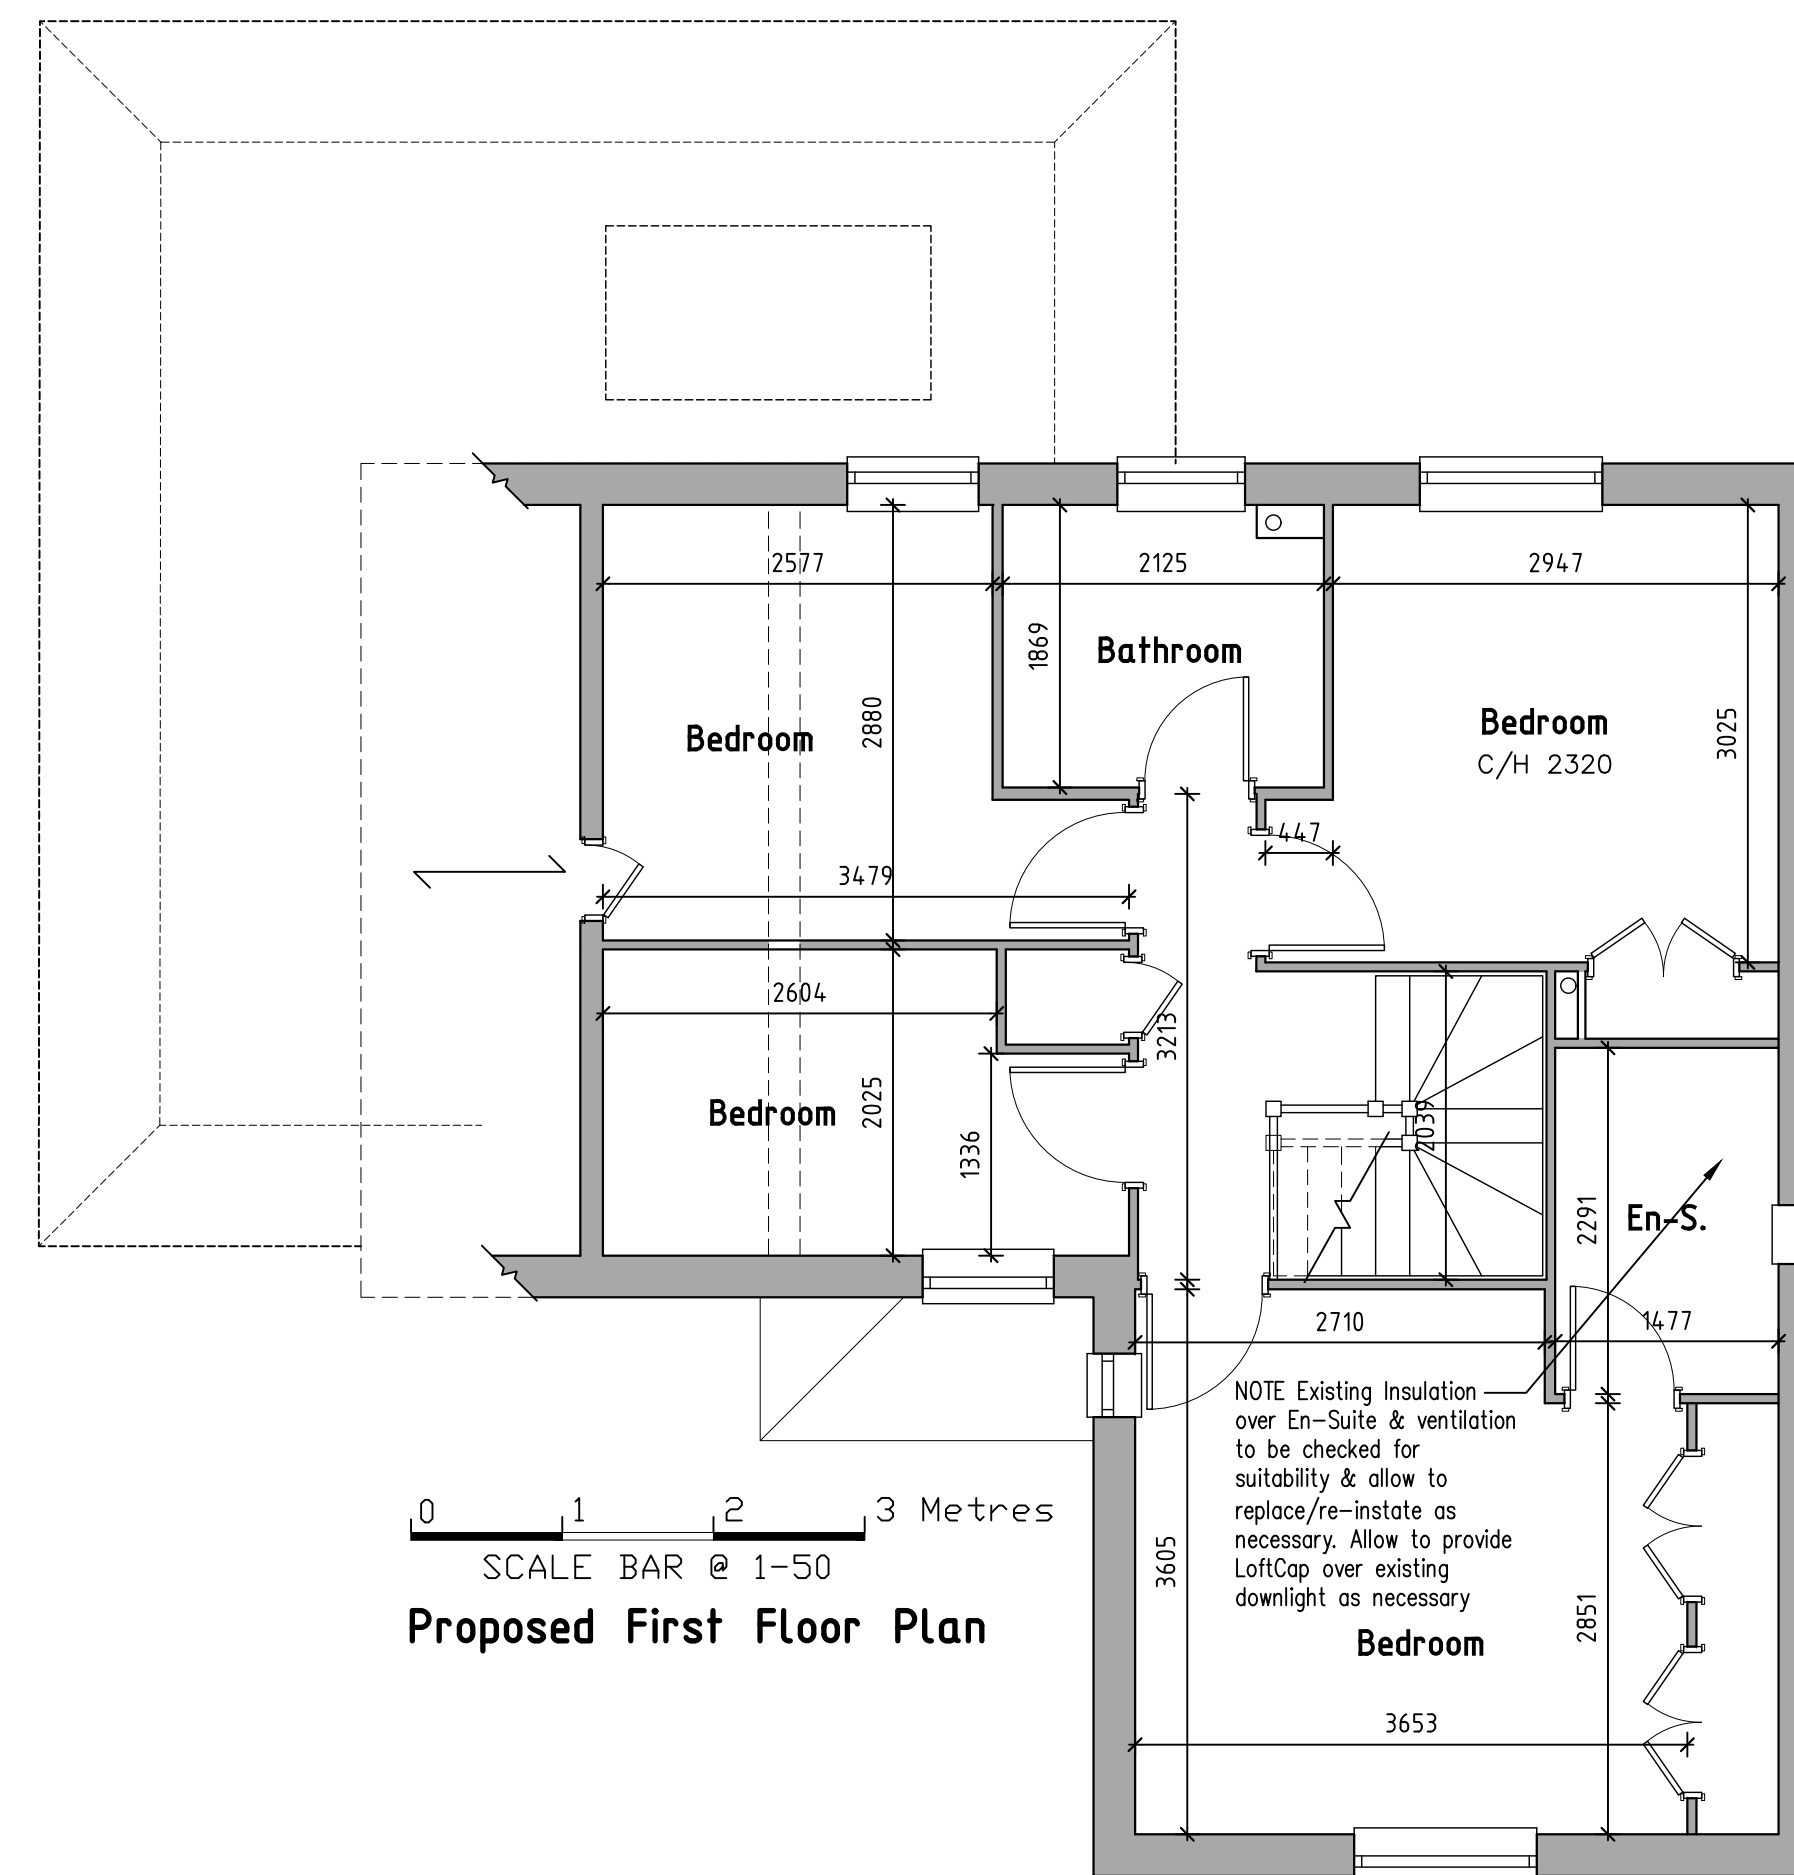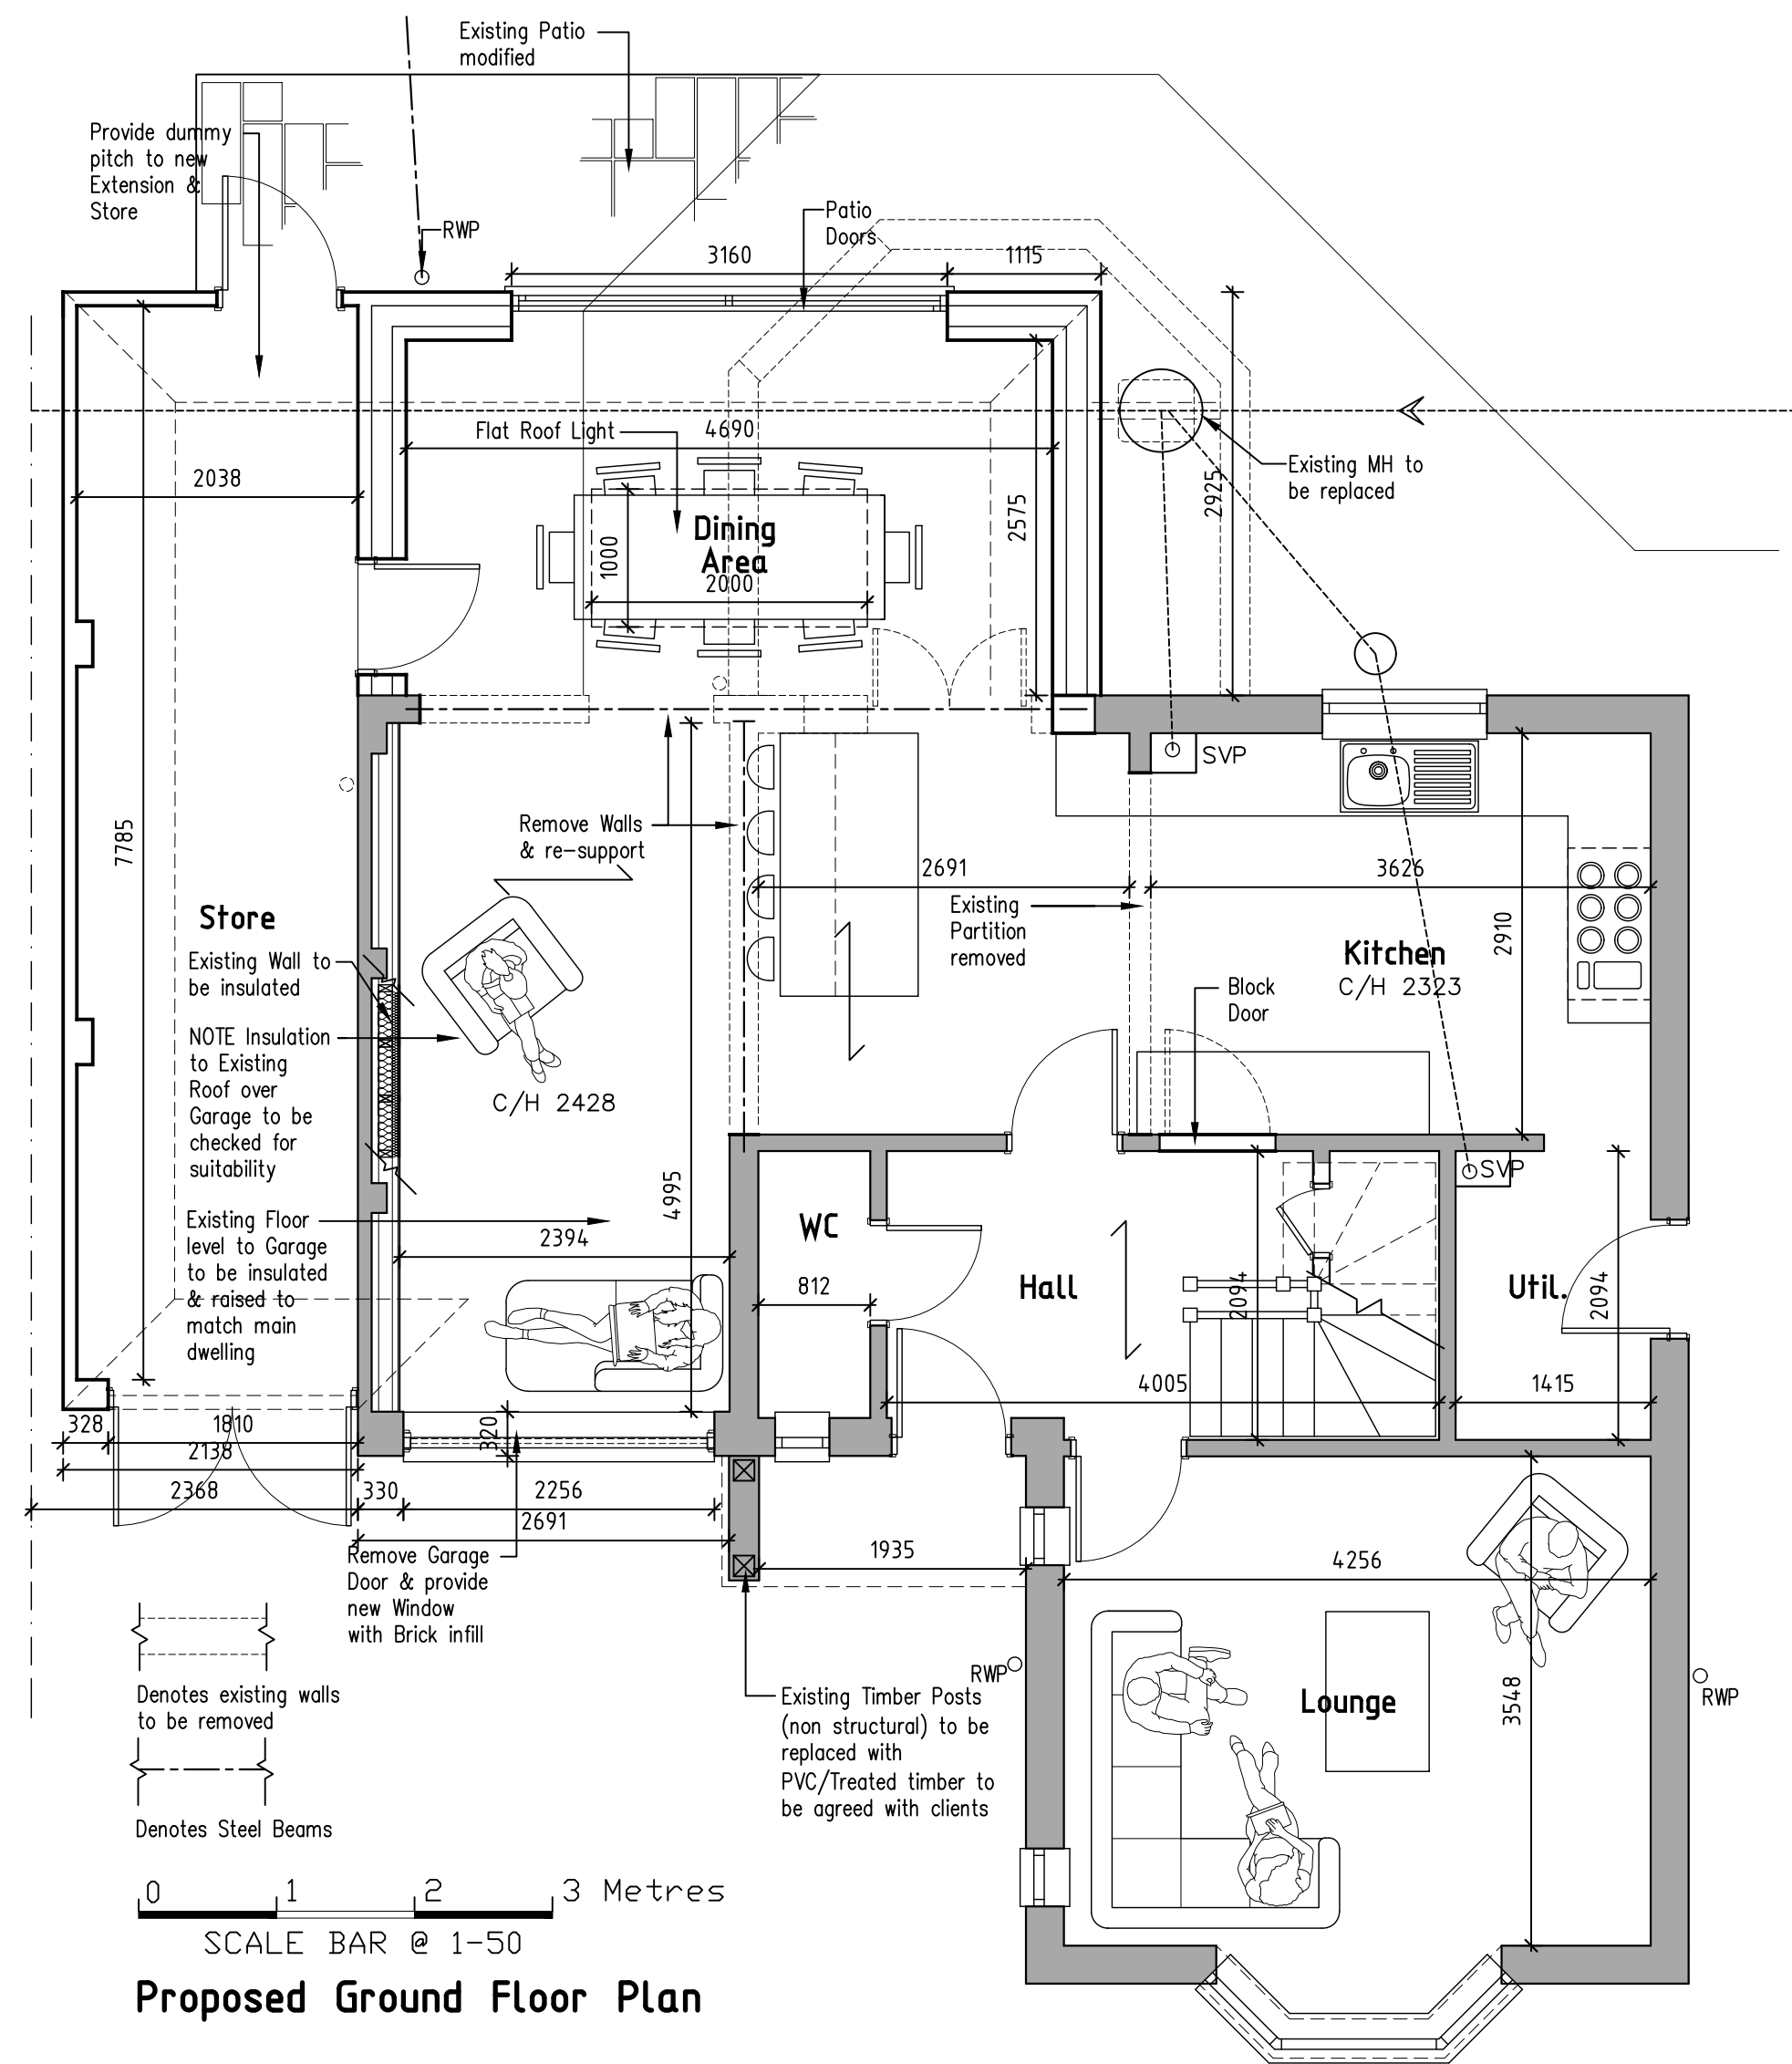

 GREG Farrell Building & Design Consultant	43 Wendover Way, Tiltehurst, Reading, Berkshire RG30 4RU Tel & Fax: 0118 941 6249 Mobile: 07967 009862 greg@gregfarrell.co.uk
	Planning, Building Regulations & Structural Design