



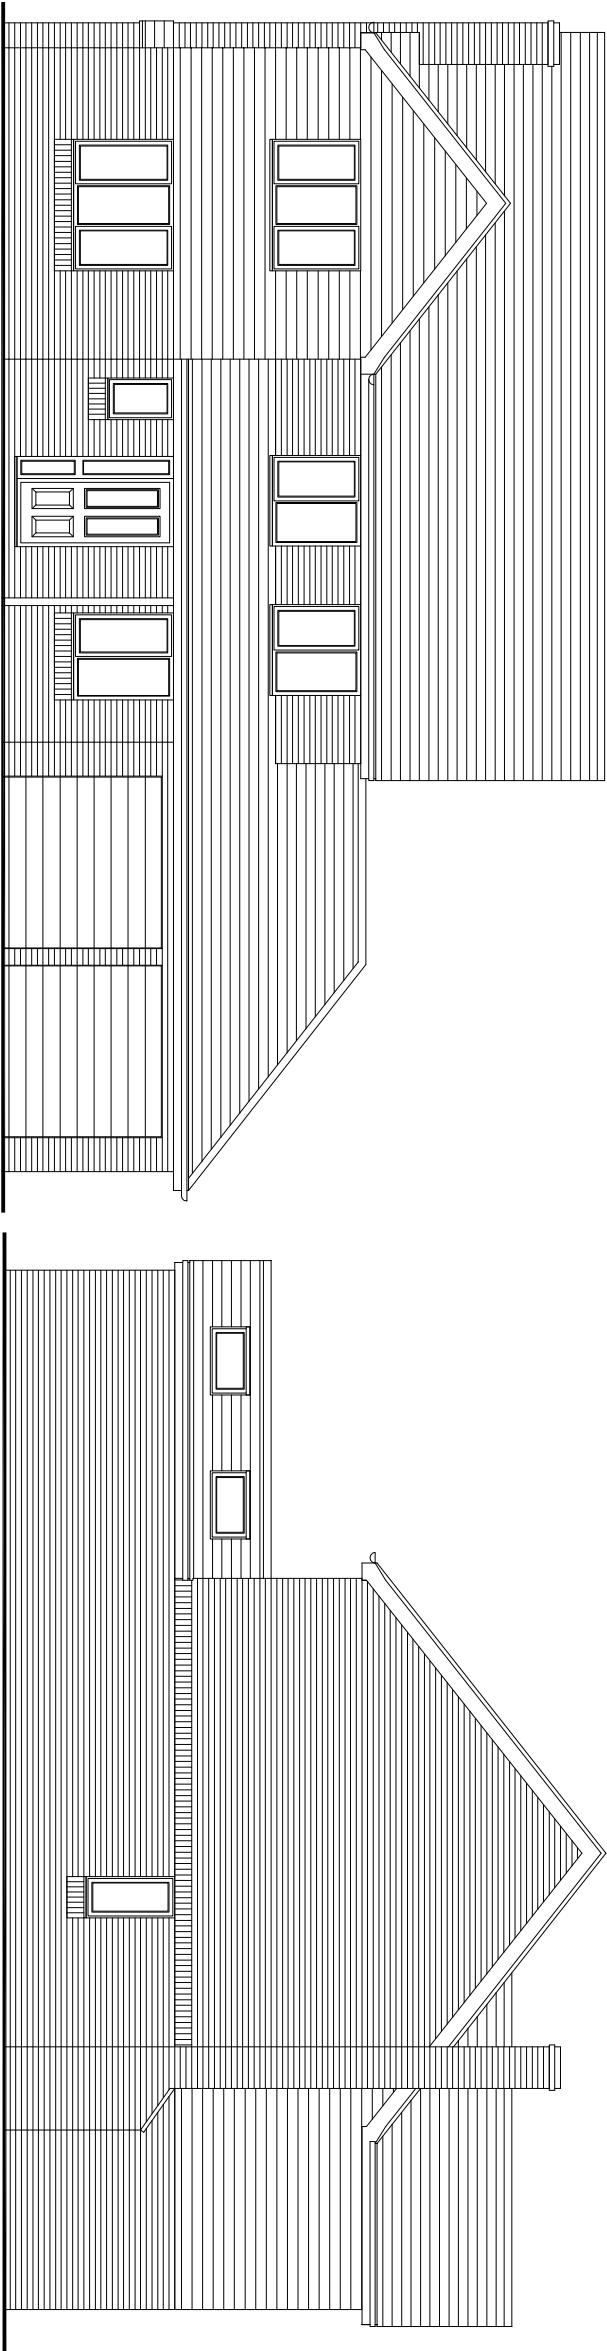

Front Elevation

Side Elevation

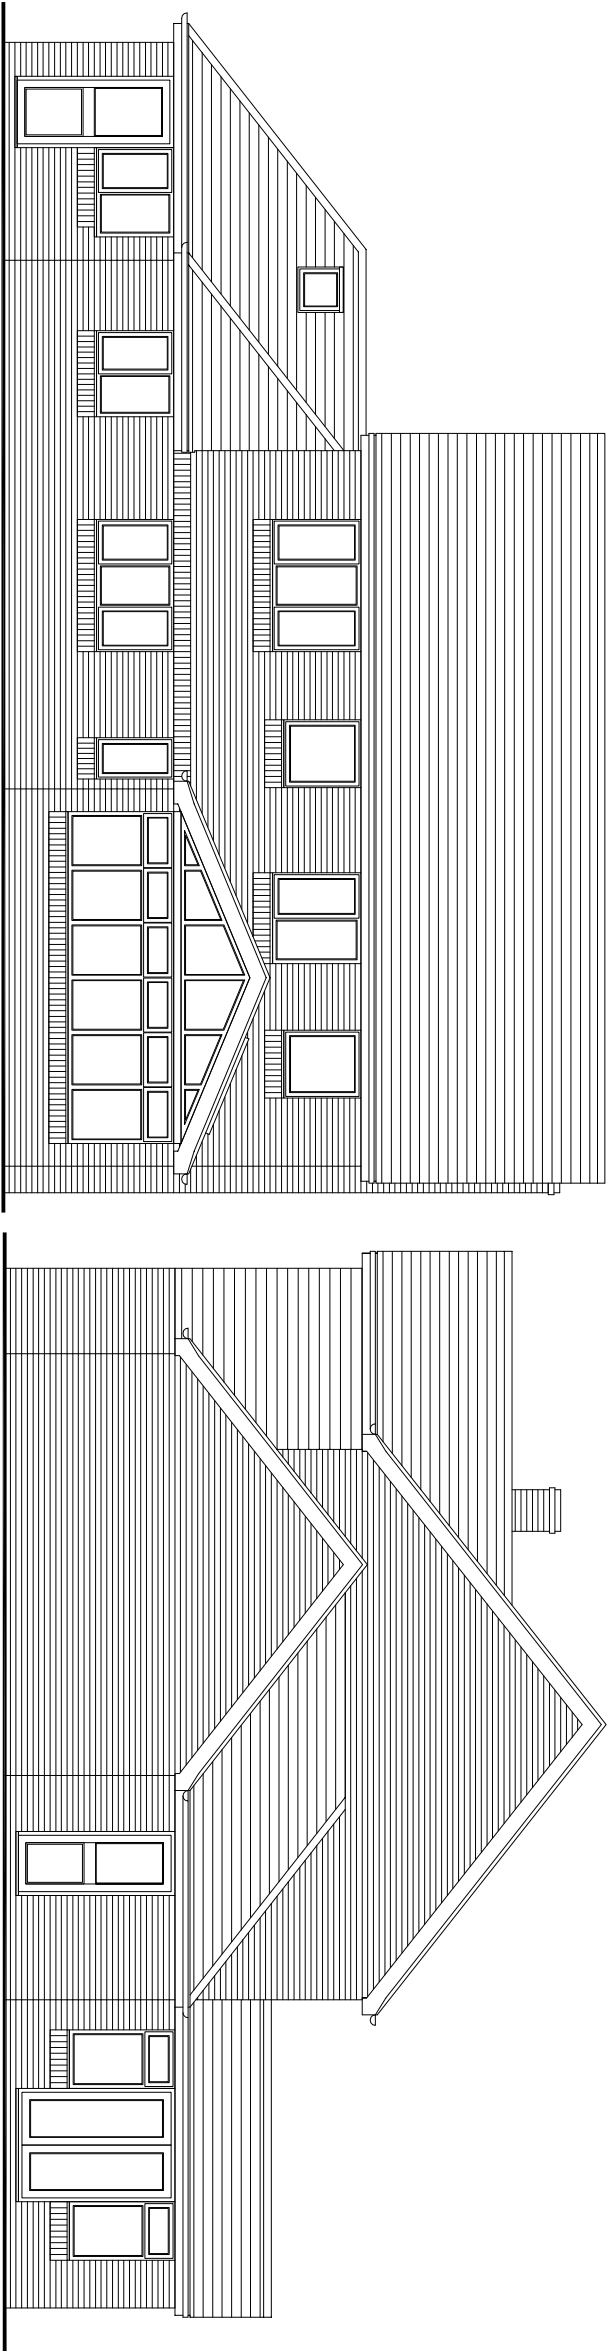

Rear Elevation

Side Elevation

10 Foxborough
Swallowfield
RG7 1RW

Project :

Existing Elevations

Title :

Mr & Mrs. Howarth

Client :

Lee Norris Design		ref :	LN
27 Eden Way, Winclesh Wokingham, Berkshire RG41 5PD		date :	July '22
Tel: 01189 787226 Mob: 07795 058193		scale :	1:100@A3
E-mail: lee@leenorrisdesign.co.uk Web: www.leenorrisdesign.co.uk		Project :	22-516
Planning and building regulations drawings for residential extensions, new build extensions and conversion projects		dwg no / rev	002

