




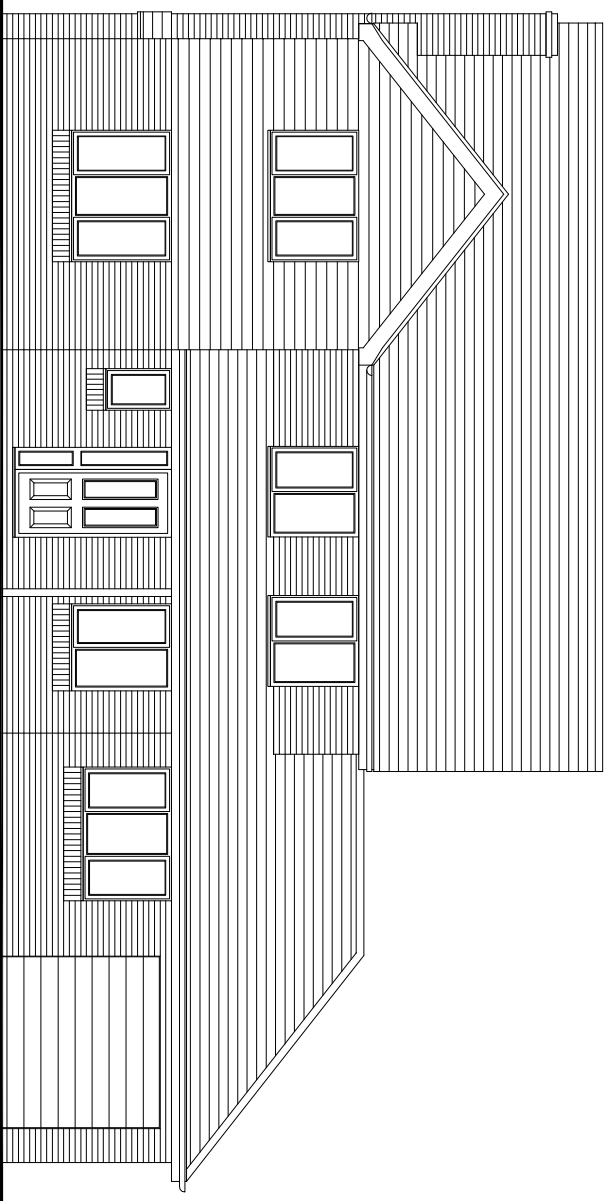


Front Elevation

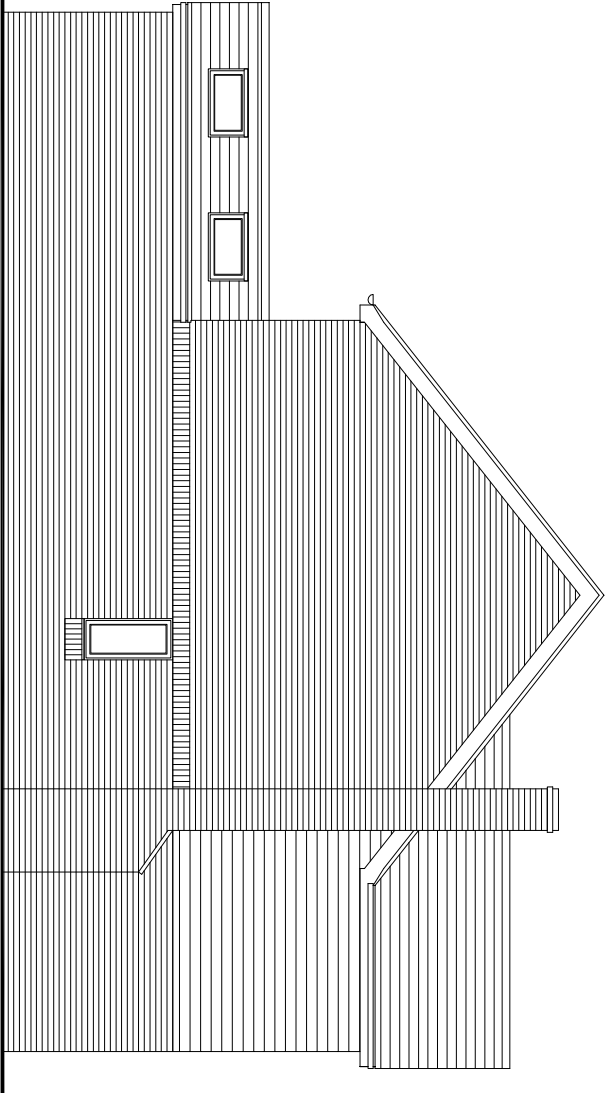

Side Elevation

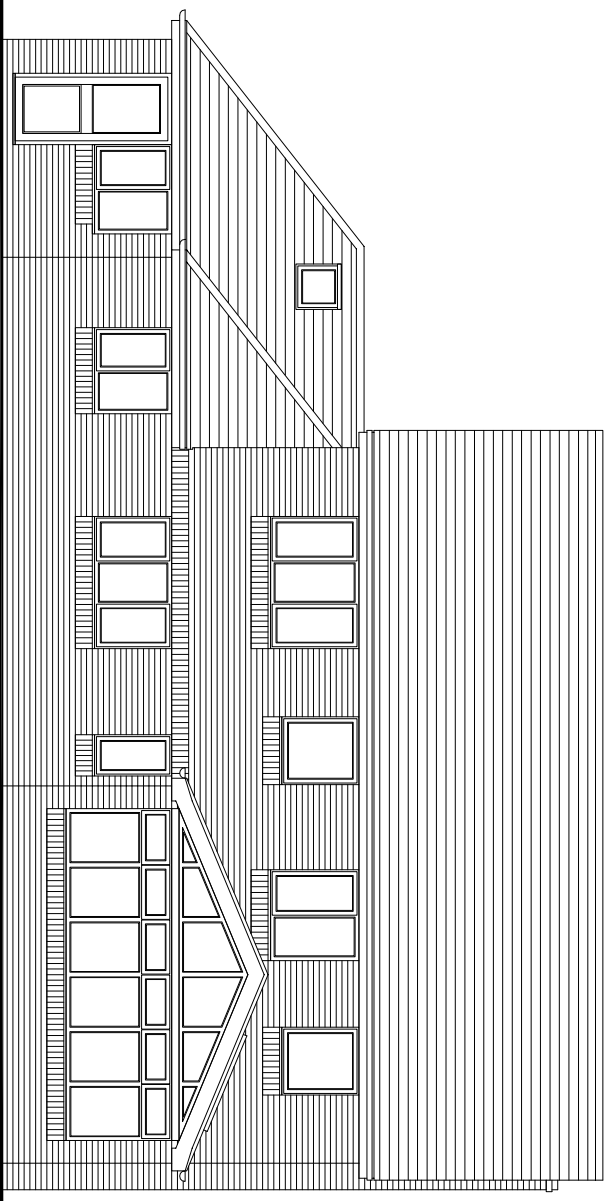

Rear Elevation

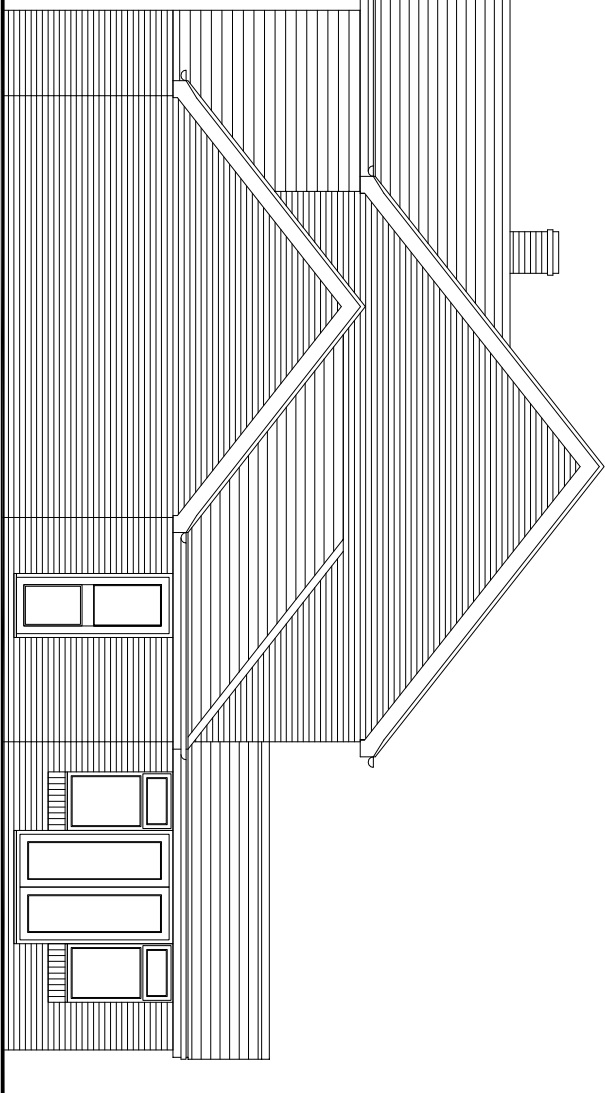

Side Elevation

10 Foxborough
Swallowfield
RG7 1RW

Project :

Proposed Elevations

Title :

Mr & Mrs. Howarth

Client :

Lee Norris Design		ref : LN
27 Eden Way, Winclesh Wokingham, Berkshire RG41 5PQ		date : July '22
Tel: 01189 787226 Mob: 07795 058193		scale : 1:100@A3
E-mail: lee@leenorrisdesign.co.uk Web: www.leenorrisdesign.co.uk		Project : 22-516
Planning and building regulations drawings for residential extensions, new build extensions and conversion projects		dwg no / rev 004

