


Location Plan (1:1250)

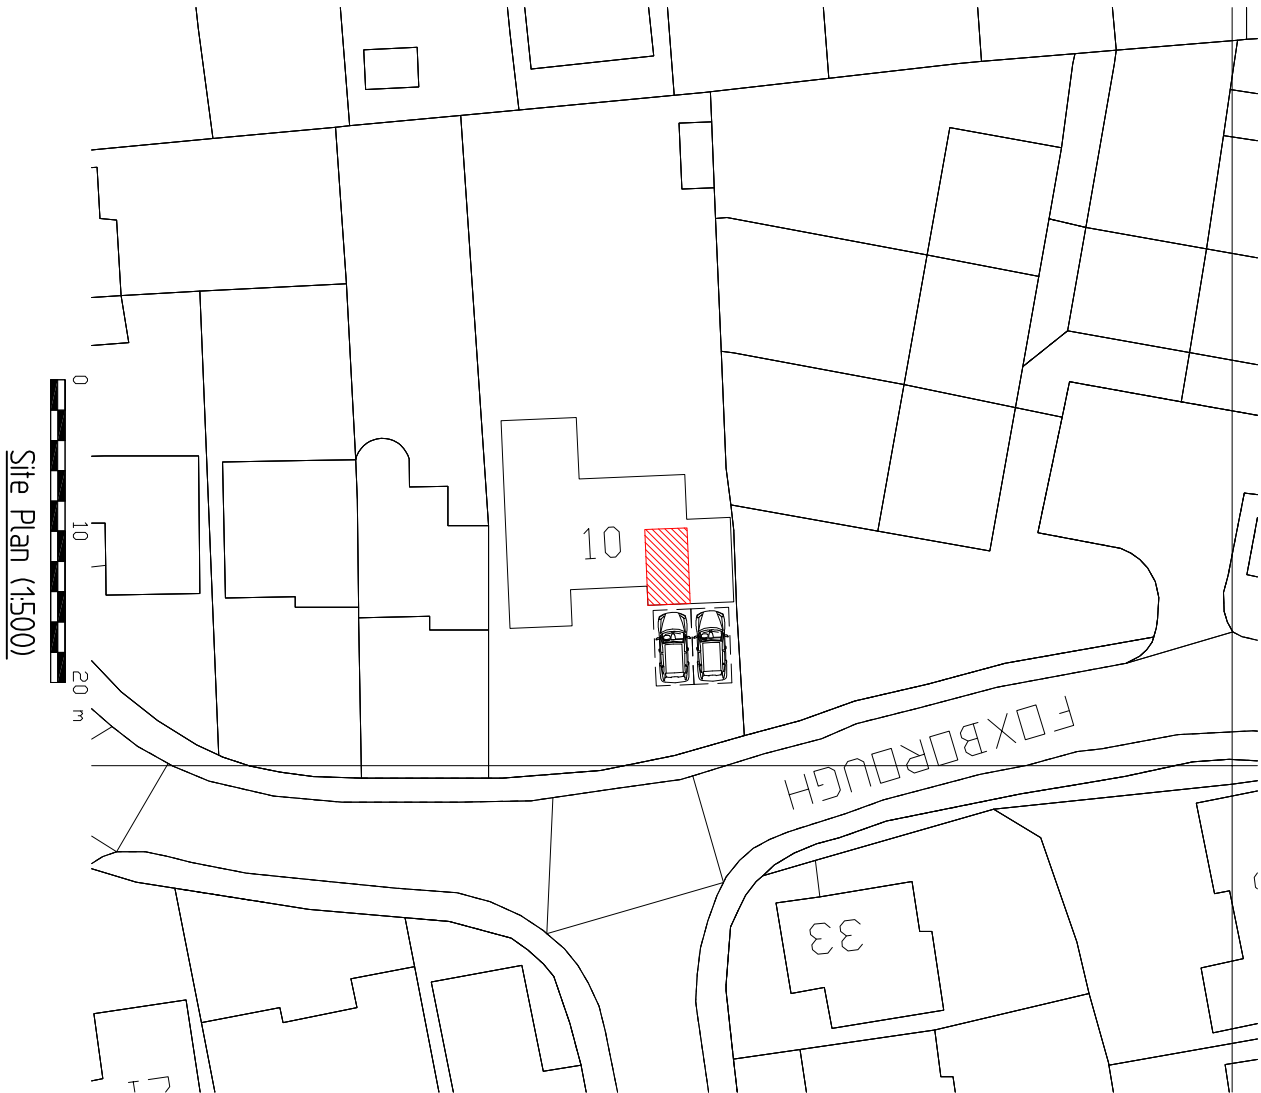

Site Plan (1:500)

10 Foxborough
Swallowfield
RG7 1RW
Project :

Site & Location Plans
Title :
client :

Mr & Mrs. Howarth
client :

Lee Norris Design		ref : LN
27 Eden Way, Wymersley, Wokingham, Berkshire RG41 5PD		date : July '22
Tel: 01189 787226		scale : As shown@A3
Mob: 07785 068193		project : 22-516
E-mail: lee@leenorrisdesign.co.uk		dwg no / rev: 005
Web: www.leenorrisdesign.co.uk		
Planning and building regulations drawings for residential proposals, new build extensions and conversion projects		