


DEVELOPMENTS IN DESIGN LTD


WWW.DEVELOPMENTSINDSIGN.CO.UK
TEL.01344 641286

BOUNDARY

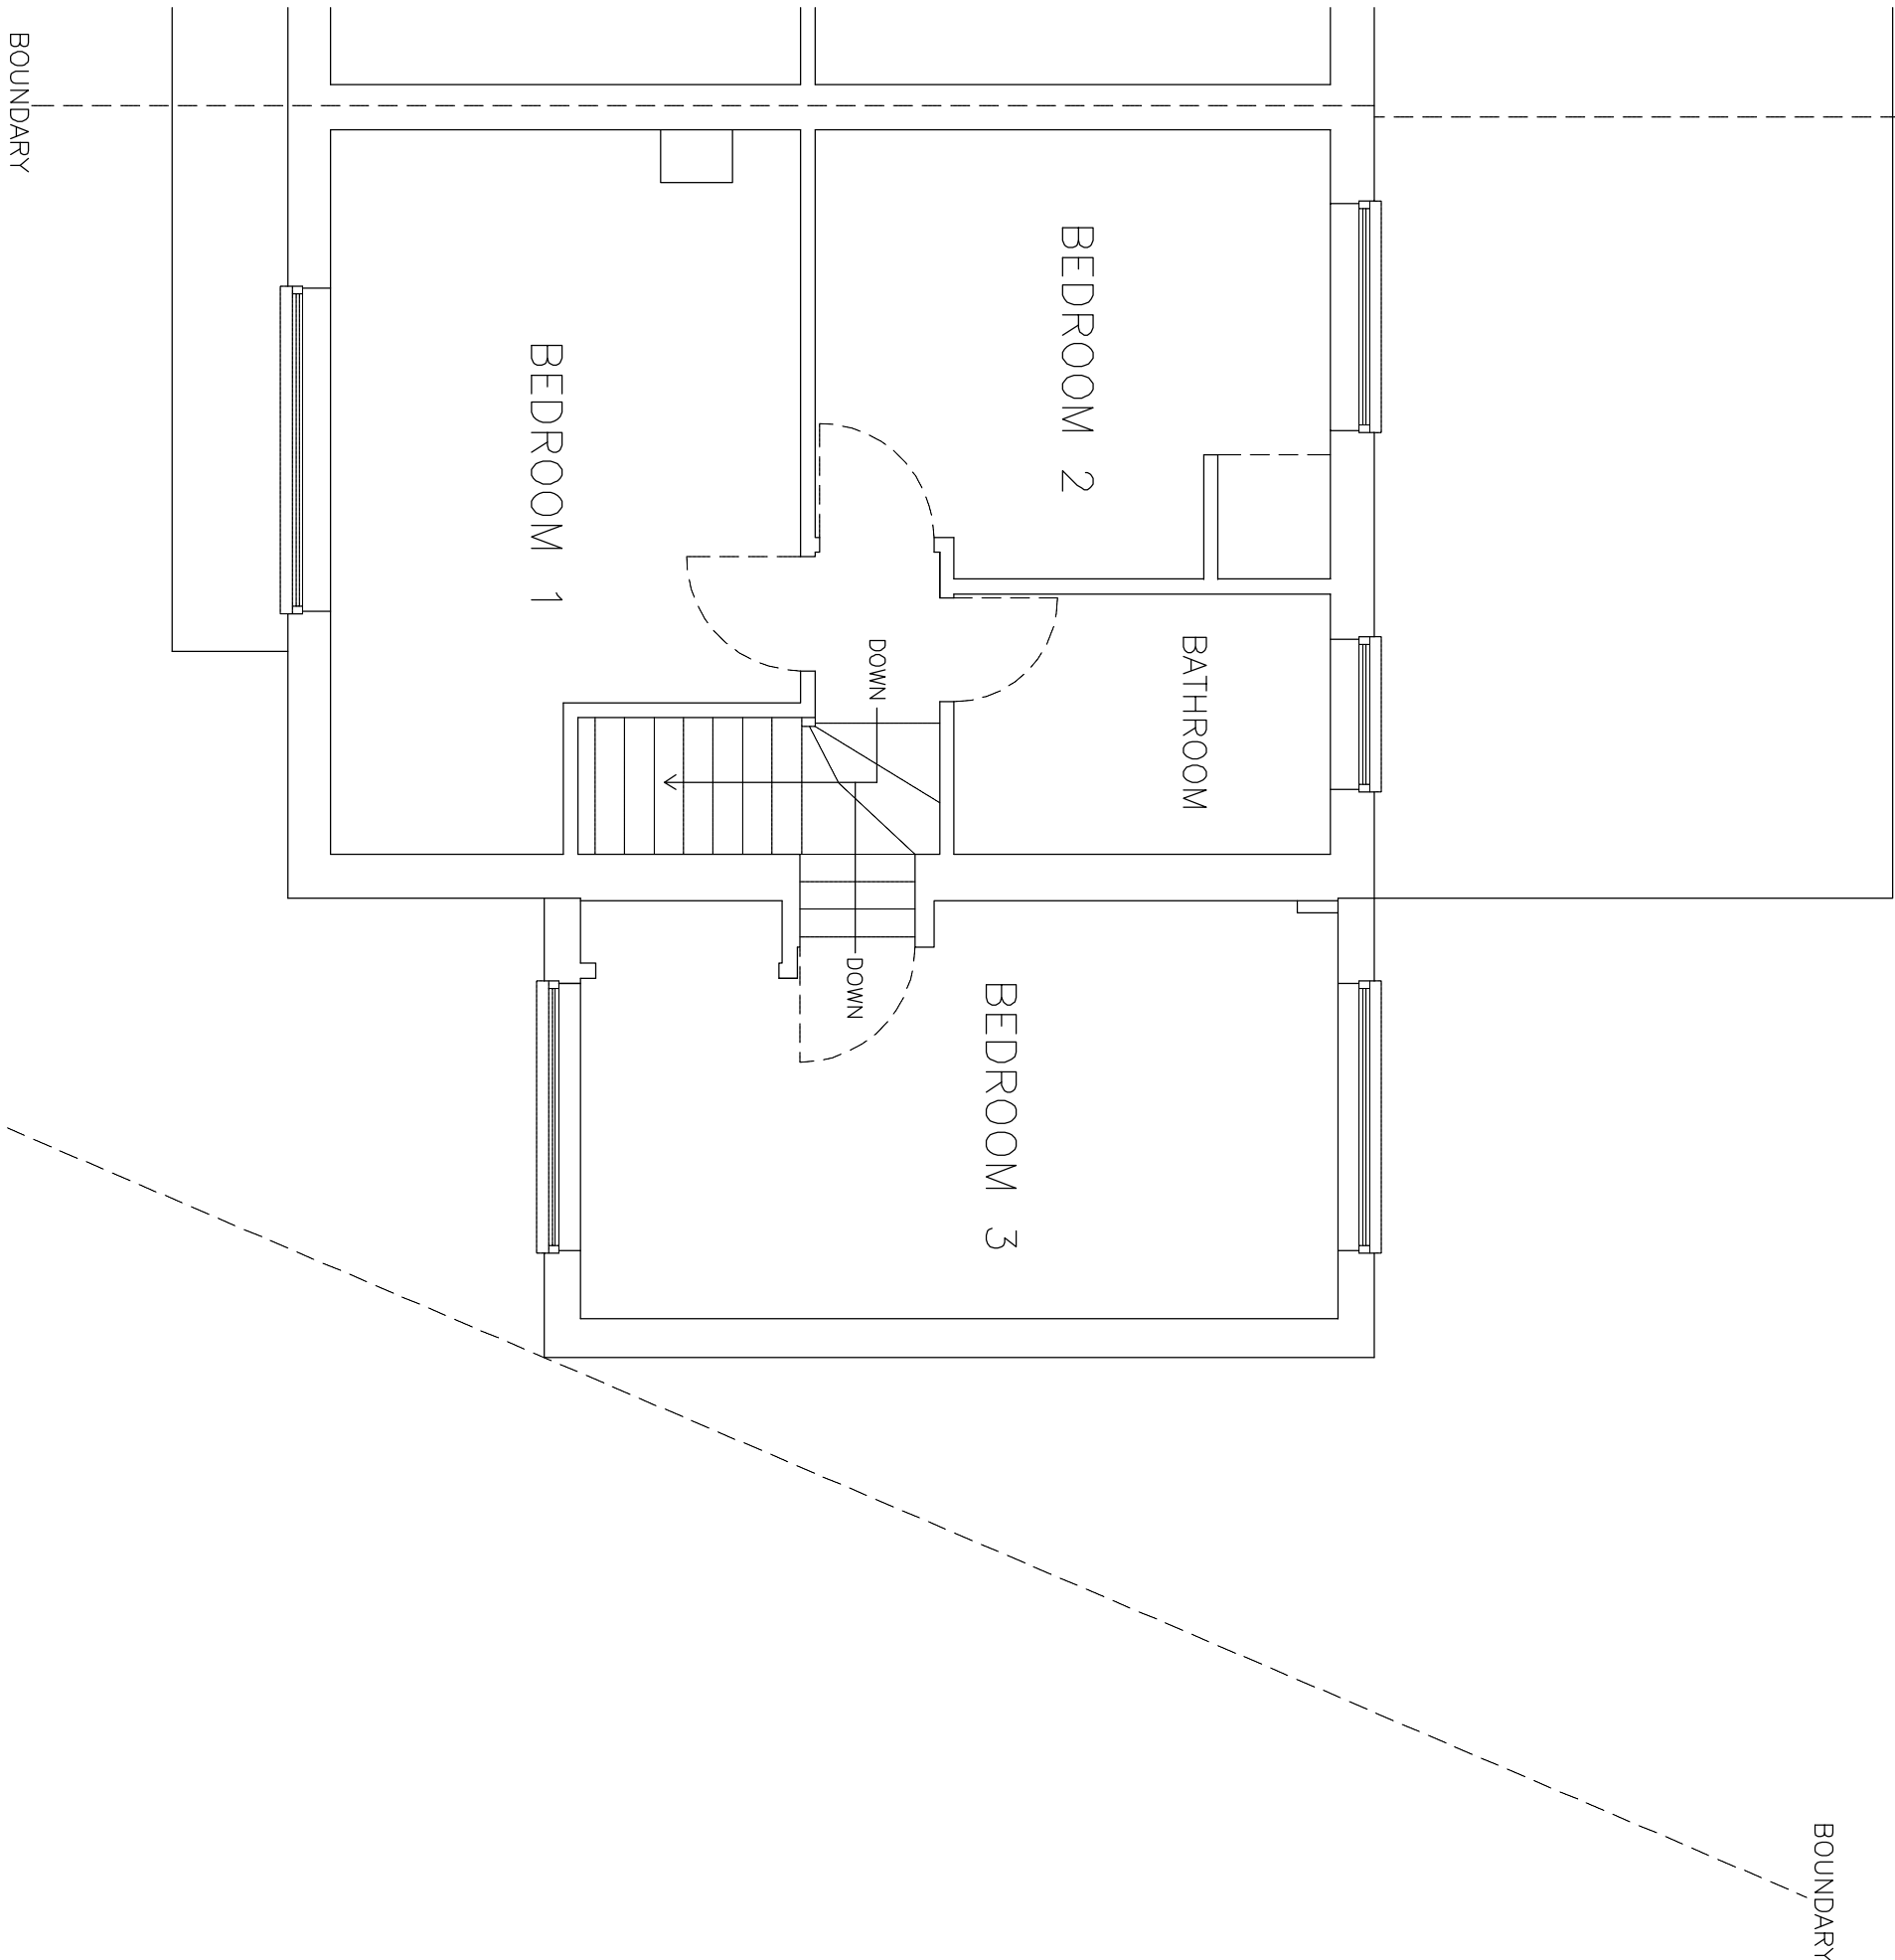

EXISTING FIRST FLOOR PLAN

PROPOSED PITCHED ROOF ADDED TO SIDE EXTENSION

 

DRAWING NO. GP.004
DATE 11.2.26
SCALE 1:50

MR AND MRS GILLESPIE

8 OLDFIELD CLOSE EARLEY BERKS RG6 1HP