



DEVELOPMENTS IN DESIGN LTD


WWW.DEVELOPMENTSINDESIGN.CO.UK
TEL.0118 9797484

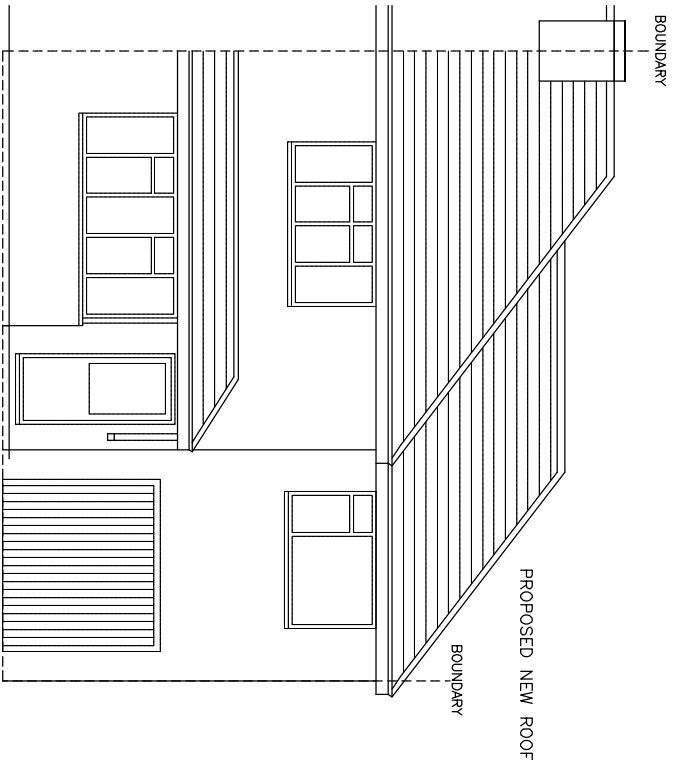

PROPOSED FRONT ELEVATION

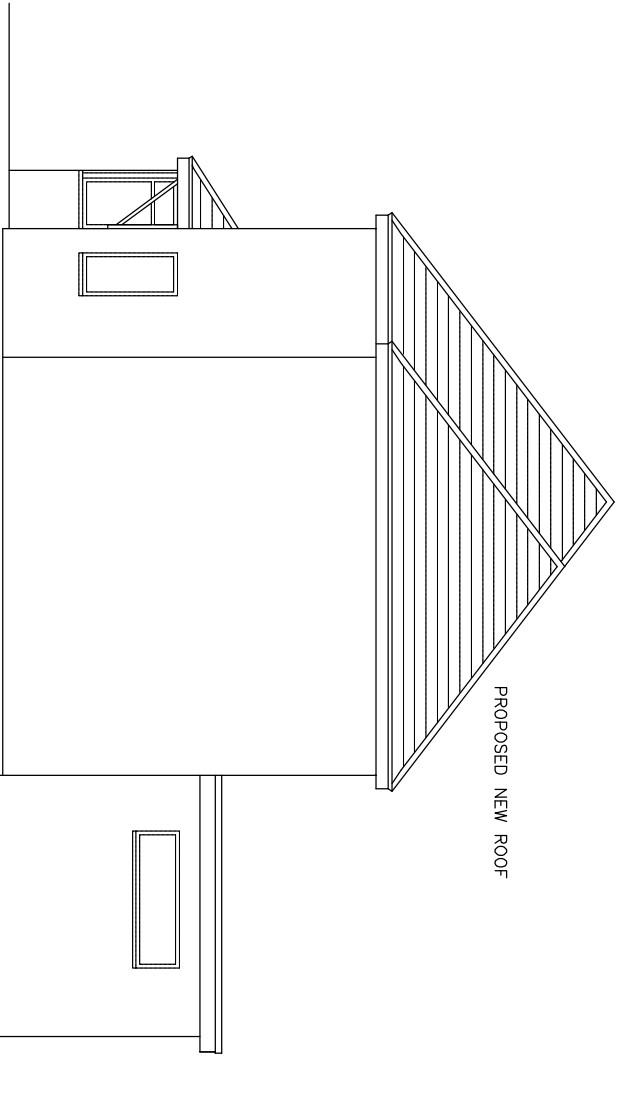


PROPOSED SIDE ELEVATION

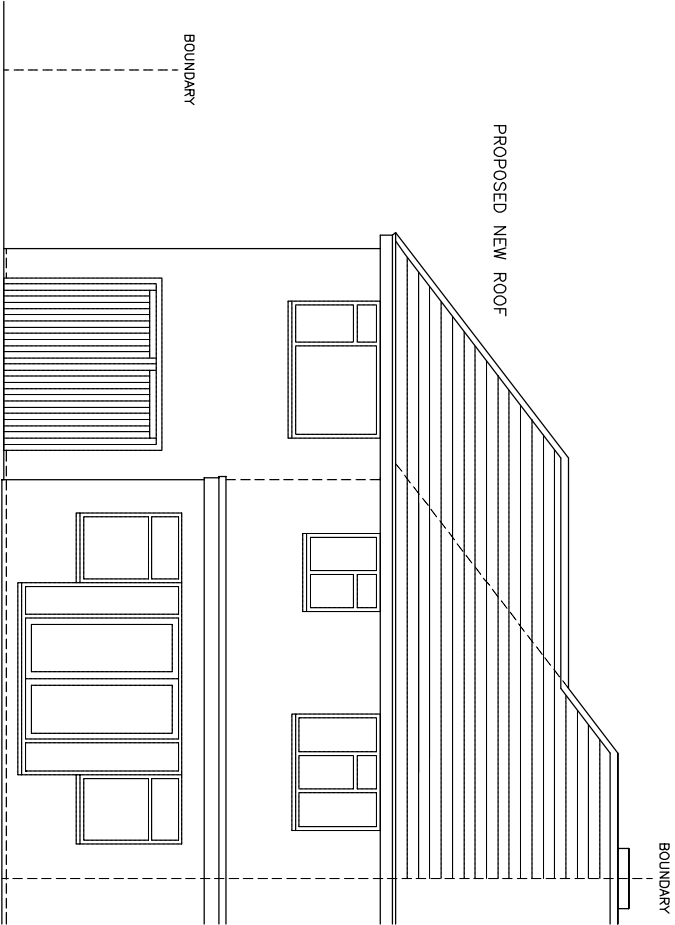

PROPOSED REAR ELEVATION

ROOF COVERING, GREY PLAIN TILES
BRICKWORK, DARK RED MIX FACING BRICK
ALL GUTTERING AND DOWN PIPES BLACK PLASTIC
ALL EXTERNAL TIMBER CLAD IN WHITE UPVC

PROPOSED PITCHED ROOF ADDED TO SIDE EXTENSION

 

DRAWING NO. GP.002
DATE 11.2.26
SCALE 1:100

MR AND MRS GILLESPIE

8 OLDFIELD CLOSE EARLEY BERKS RG6 1HP