




www.cutlerarch.com
mail@cutlerarch.com
01491 838130

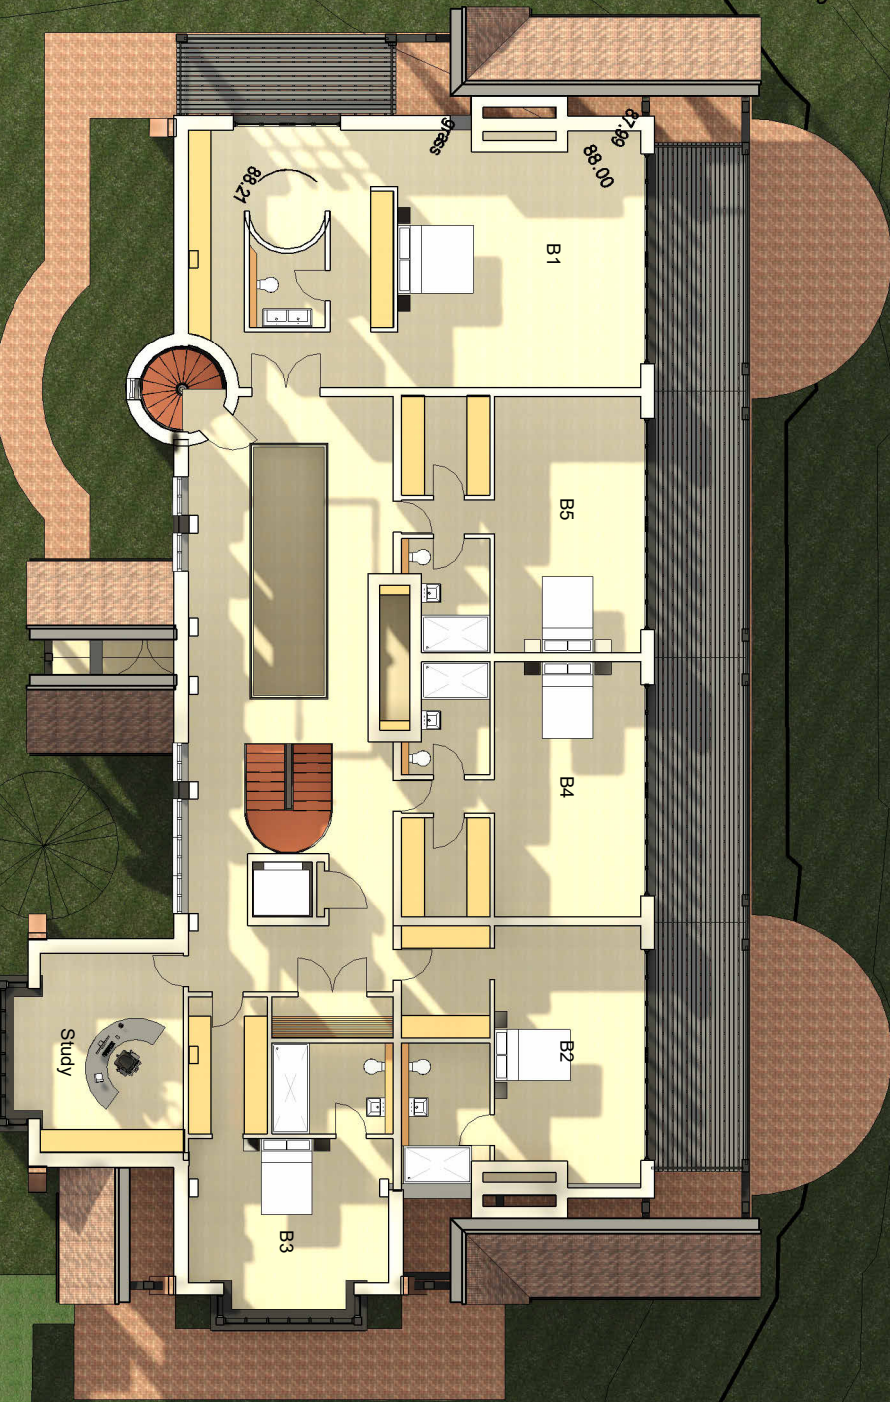

Date		Scale	
MAY 21		1 : 200@A1	
Job No.		Rev	
907.2		23/02/2026 16:11:50	
Dwg No.			
P002			

LEVEL 2 - First Floor Plan

FOXAVEN - BENTHAM