
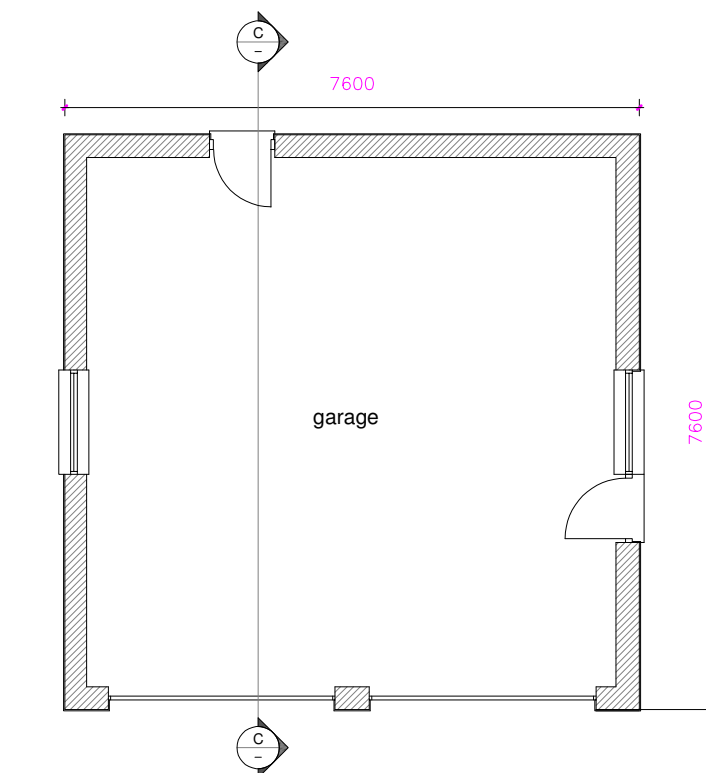


- Drg. No. 884-
01 Existing
02 Ground Floor Plan
03 First and Second Floor Plans
04 Elevations
05 Site Plan & Garage details

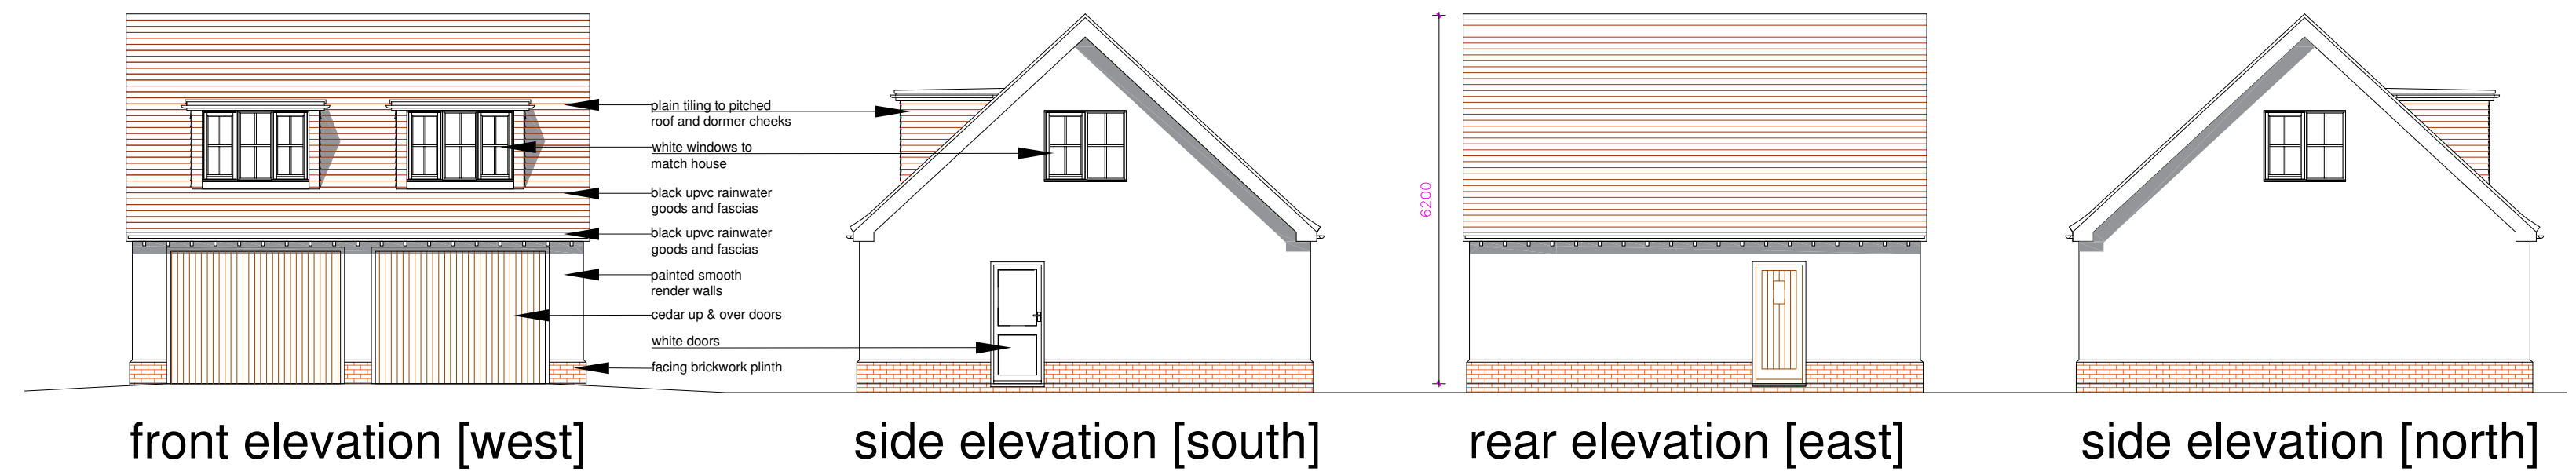

ground floor plan

New Garage details

1:100
0 2m 4m 6m 8m

Stowe House



KEY

All tree details as Argenta Tree Surveys condition report



Root Protection Area



Existing grass

Site boundary

EV Electric vehicle charging point 7kw Mode 3 with Type 2 connector

FLEET HILL

Site Plan

1:200
0 4m 8m 12m 16m

Garage

REV	DATE	DETAILS
C	26.02.26	Dormer windows, pedestrian doors & wc added to garage
B	24.11.25	Windows shown on Ground Floor Plan
A	12.11.25	Garage attic level plan

Site Plan & New Garage details

SITE ADDRESS
**Moyle House, Fleet Hill,
Finchampstead, RG40 4LJ**

PROJECT
**Front porch, First Floor side and
single storey rear extensions**

FAIRBANK
CONSULTING
Fairbank House,
Eynsford Road, Farningham
DA4 0BQ
Tel: 01322 879791
info@fairbank-uk.co.uk

SCALE 1:100,200 @ A1, 1:200,400 @ A3	DATE 22.10.25
DRG No. 884-05	REVISION C
	DRAWN P.R.
	CHECKED
	ORIGINAL SIZE A1