


DO NOT SCALE FROM THIS DRAWING. VERIFY ALL DIMENSIONS BEFORE SETTING OUT, COMMENCING WORK OR MAKING ANY SHOP DRAWINGS. REPORT ANY DISCREPANCIES TO SUPERVISING OFFICER IMMEDIATELY. COPYRIGHT ©


Rev	Description	Date

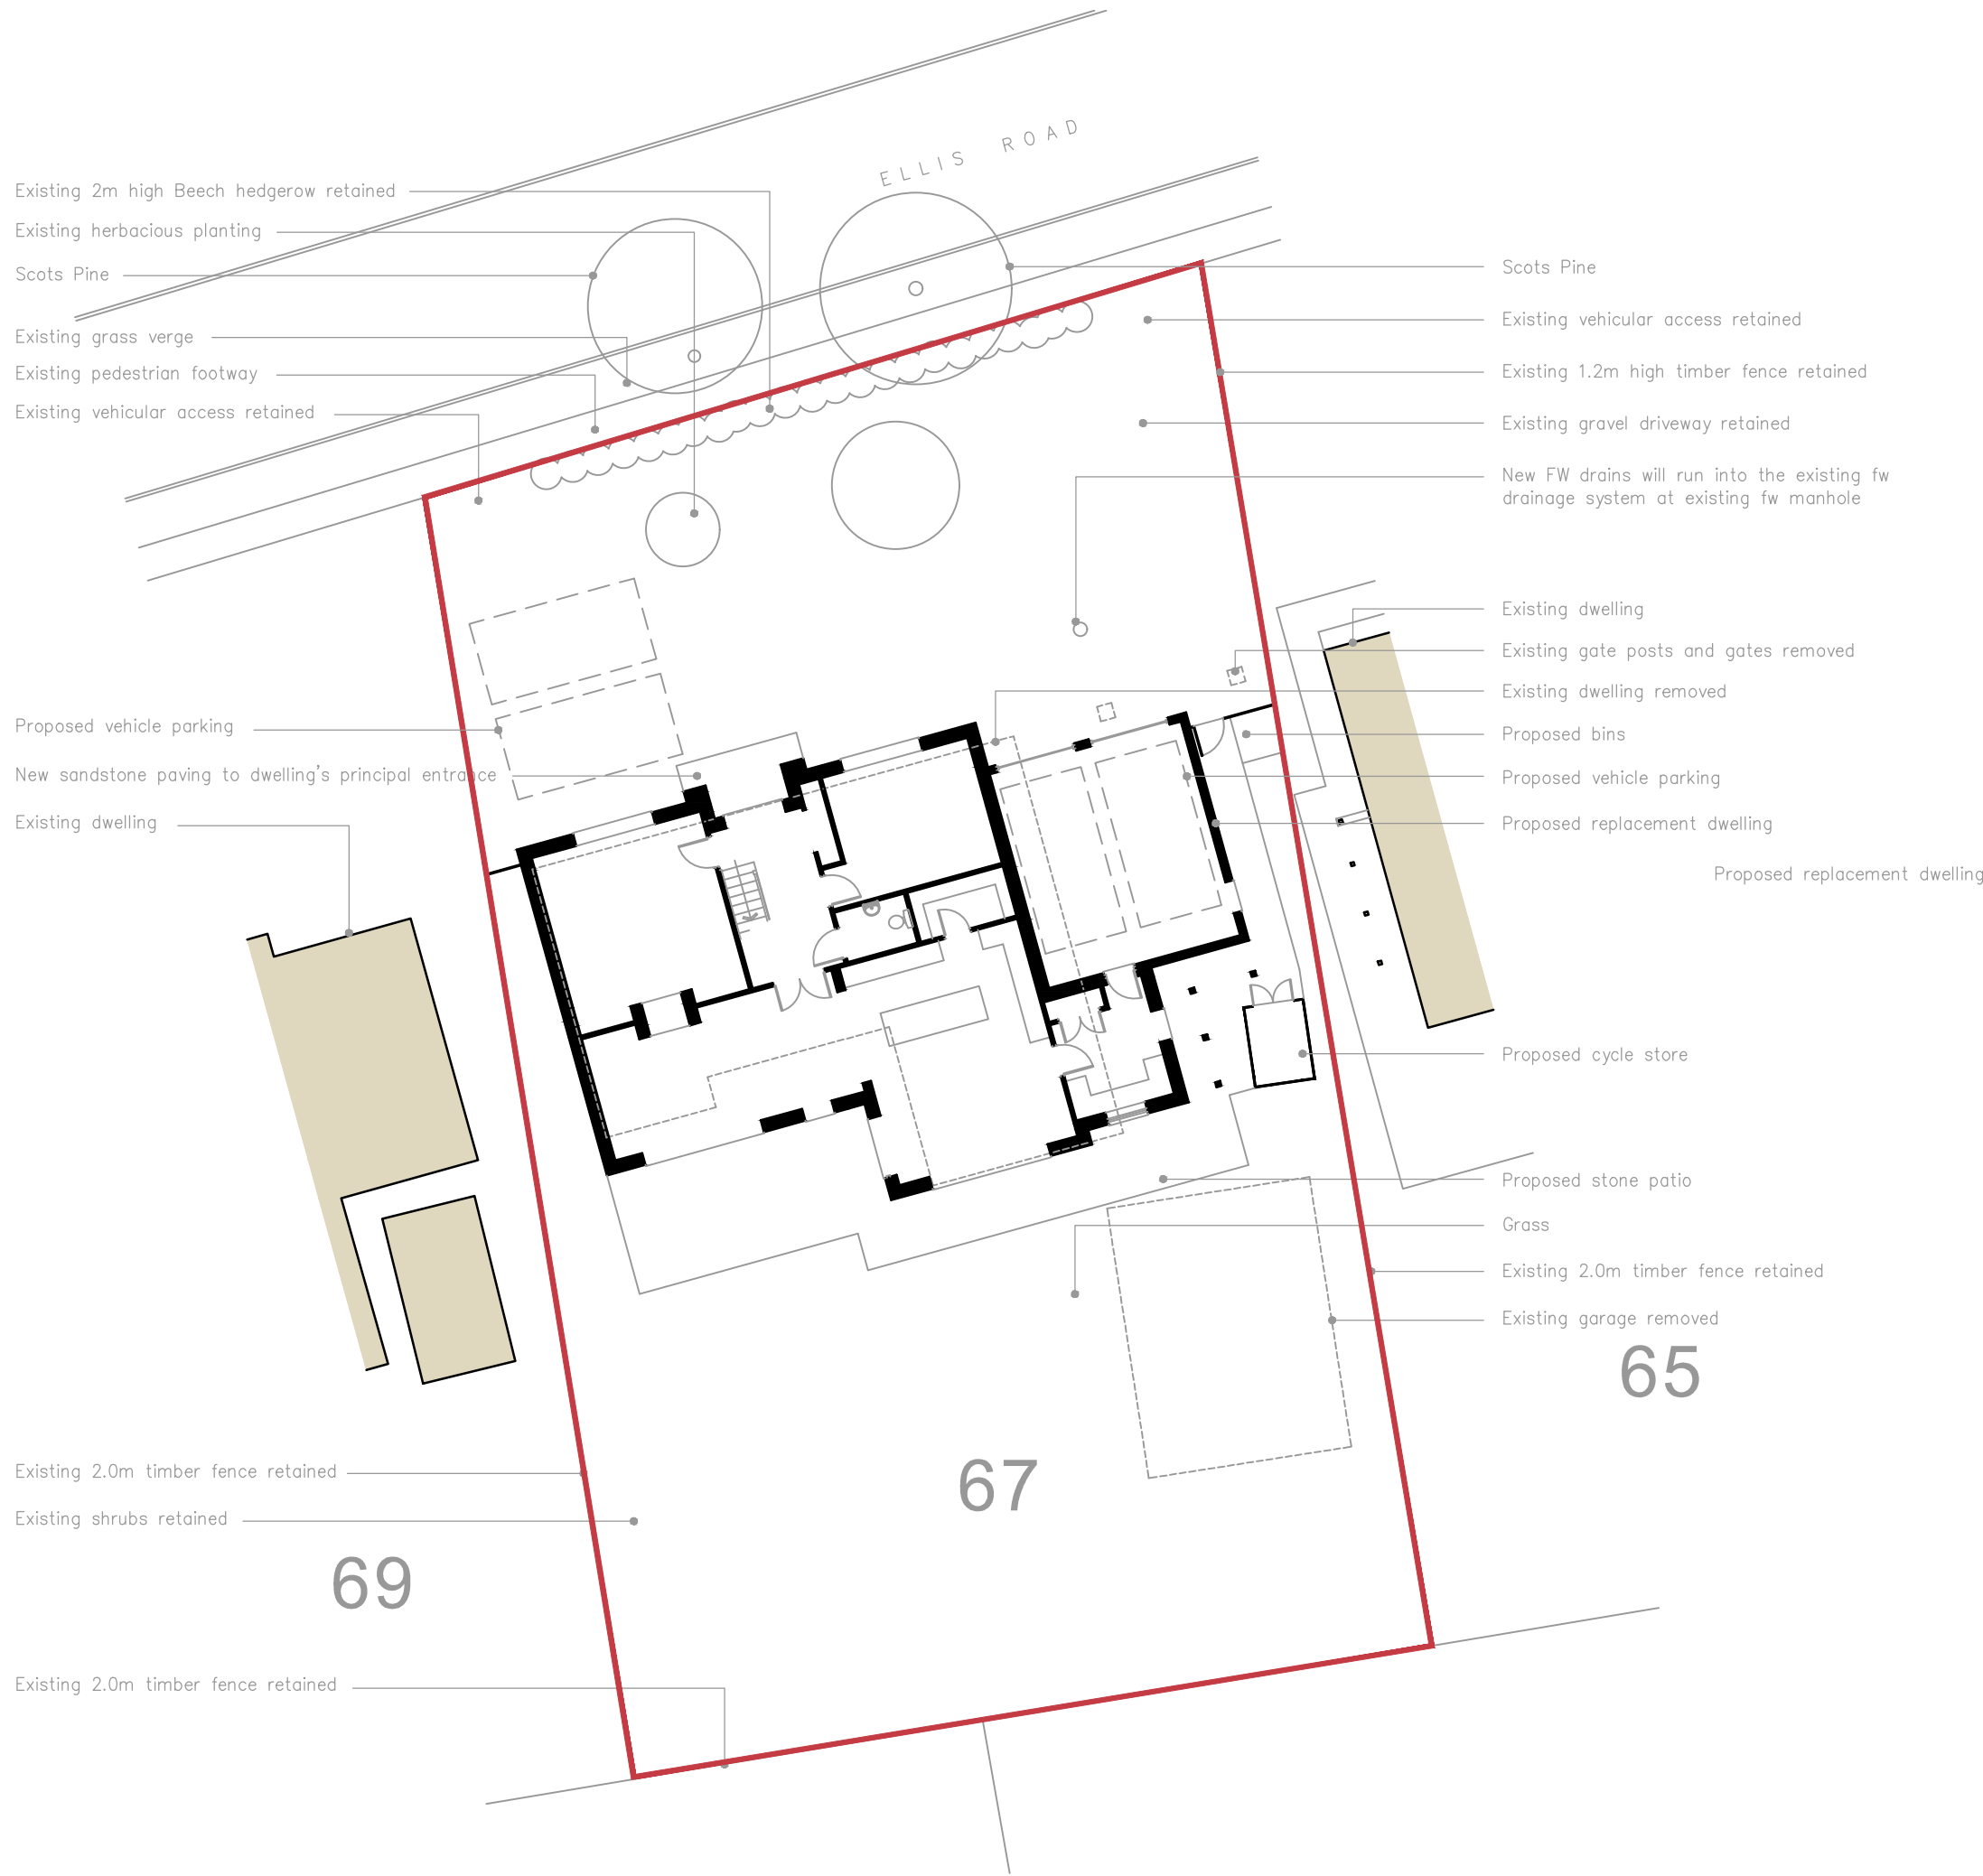

SITE PLAN

1:200

0 A1 DRAWING 10m

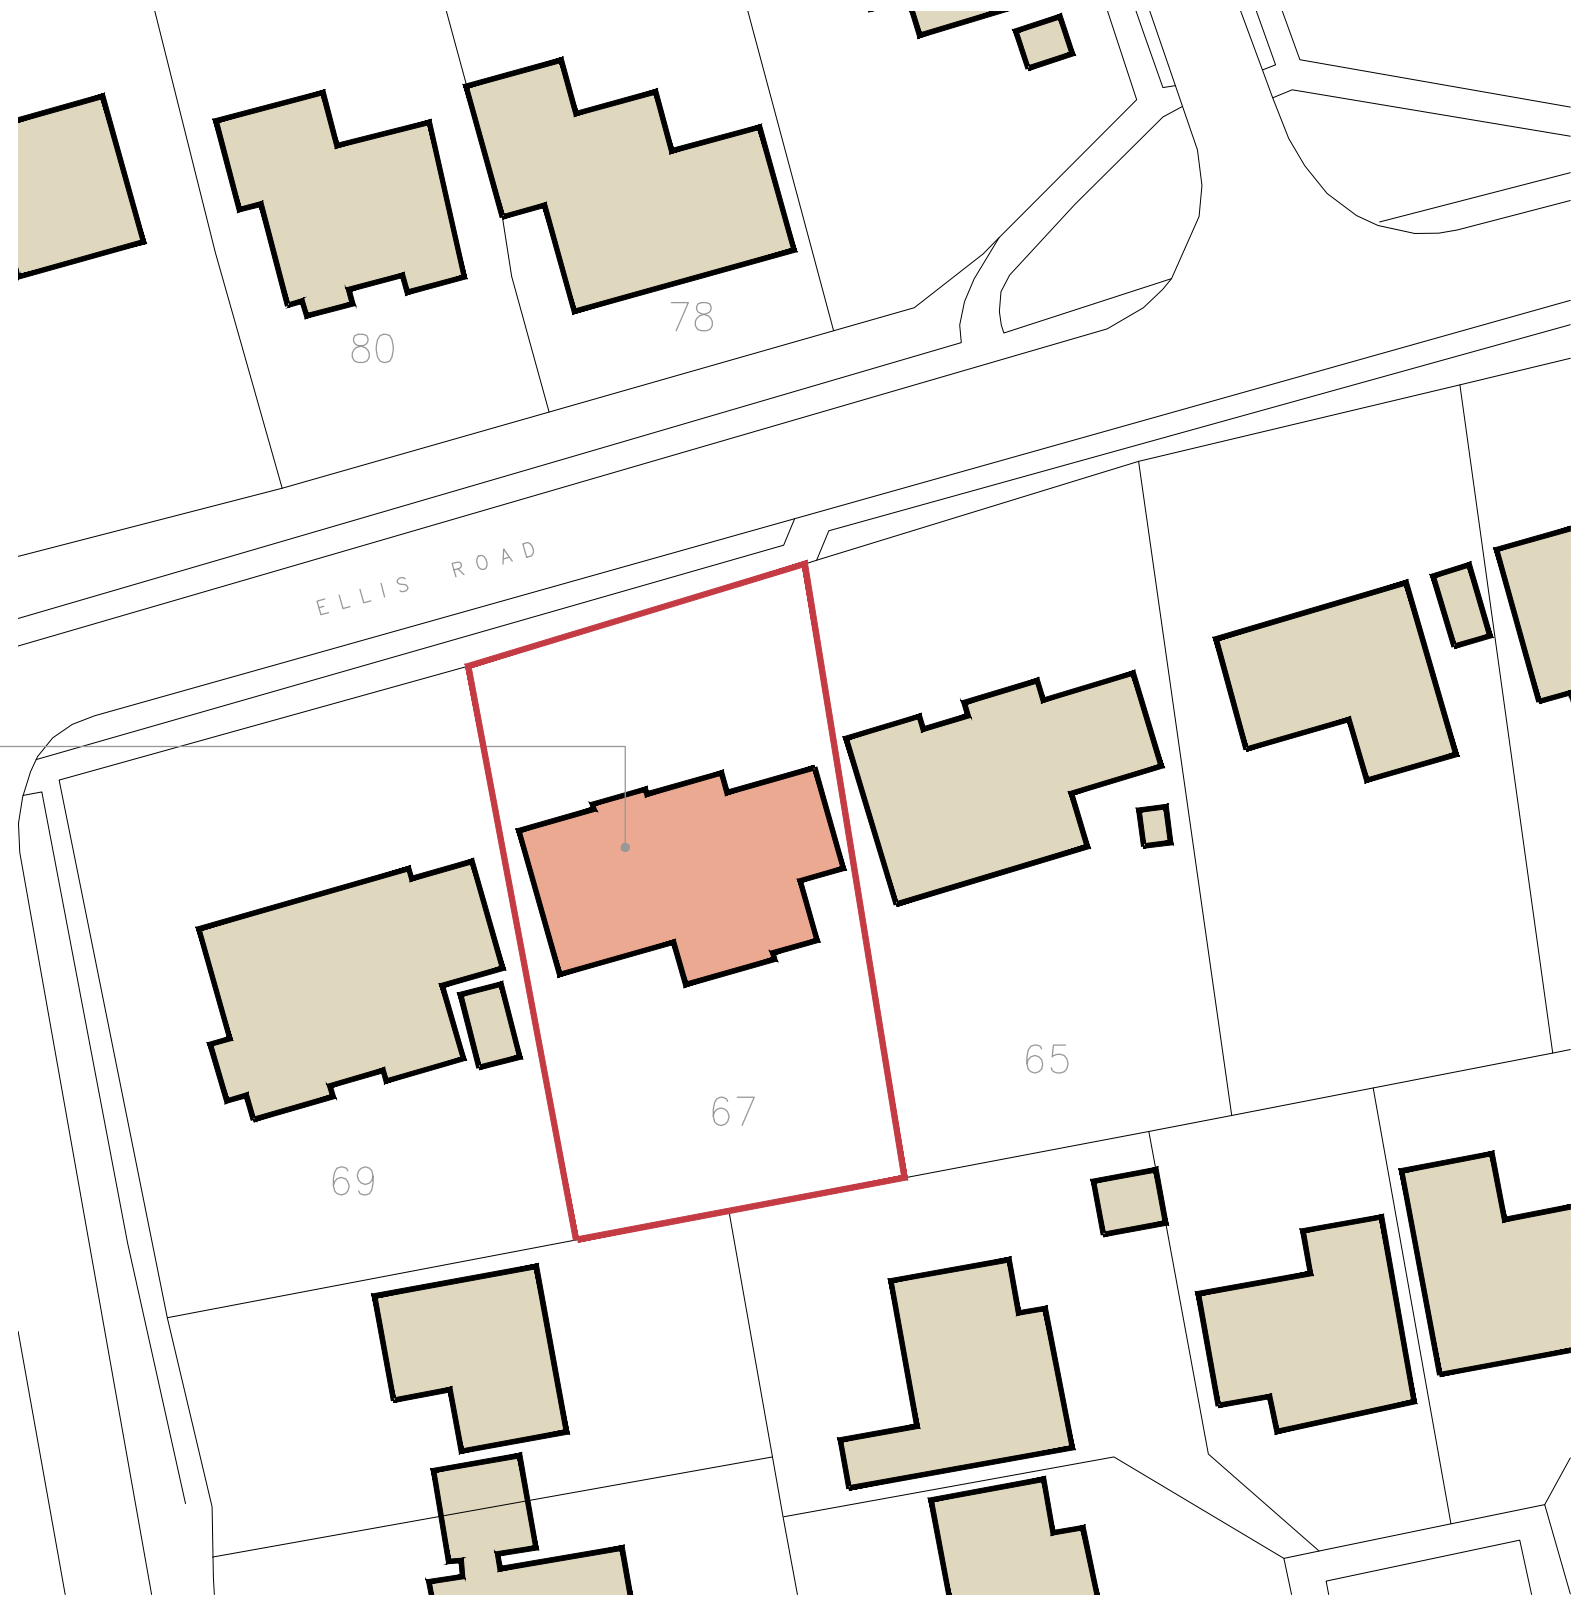

BLOCK PLAN


1:500

0 A1 DRAWING 20m



67 Ellis Road,
Crowthorne,
Wokingham
RG45 6PP

OS MasterMap 1250/2500/10000 scale
Thursday, July 24, 2025, ID: BLT-01234026
www.planningapplicationmaps.co.uk
1:1250 scale print at A4, Centre: 483777 E, 164671 N
©Crown Copyright Ordnance Survey. Licence no.
100051661

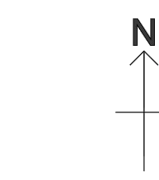

Ordnance
Survey
Limited Data



LOCATION PLAN

1:1250

AVES ARCHITECTURAL

architecture
and planning

CLIENT Mr R Willmott

JOB Proposed Replacement Dwelling at
67 Ellis Road, Crowthorne

DRG SITE, BLOCK & LOCATION PLANS

29 East Street

Milborne Port

Somerset

DT9 5DR

07944 398713

aves162@btinternet.com

SCALE as shown

DRAWN ma

DATE July 2025

25/15/07