



DO NOT SCALE FROM THIS DRAWING. VERIFY ALL DIMENSIONS BEFORE SETTING OUT, COMMENCING WORK OR MAKING ANY SHOP DRAWINGS. REPORT ANY DISCREPANCIES TO SUPERVISING OFFICER IMMEDIATELY. COPYRIGHT ©


Rev	Description	Date

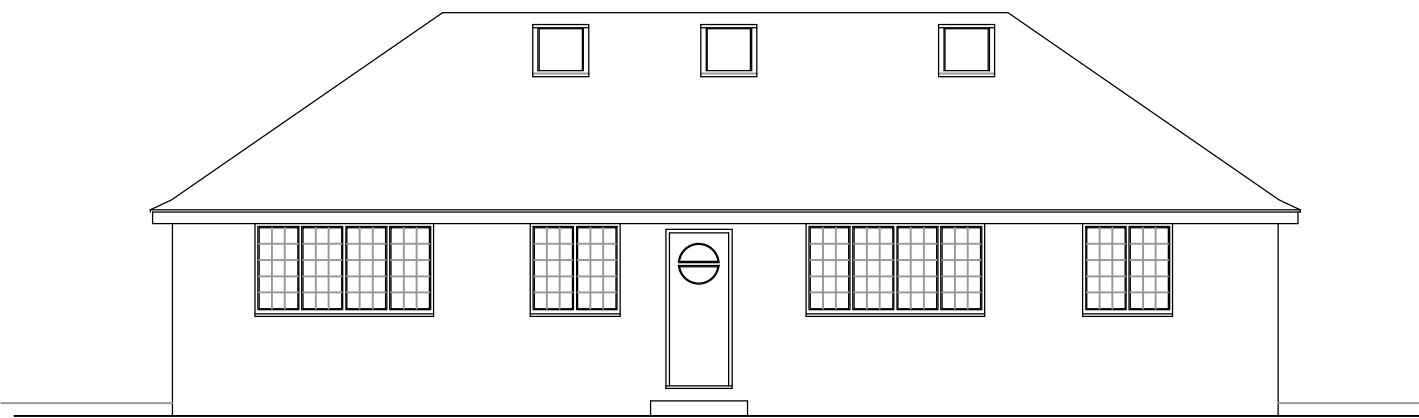


NORTH ELEVATION

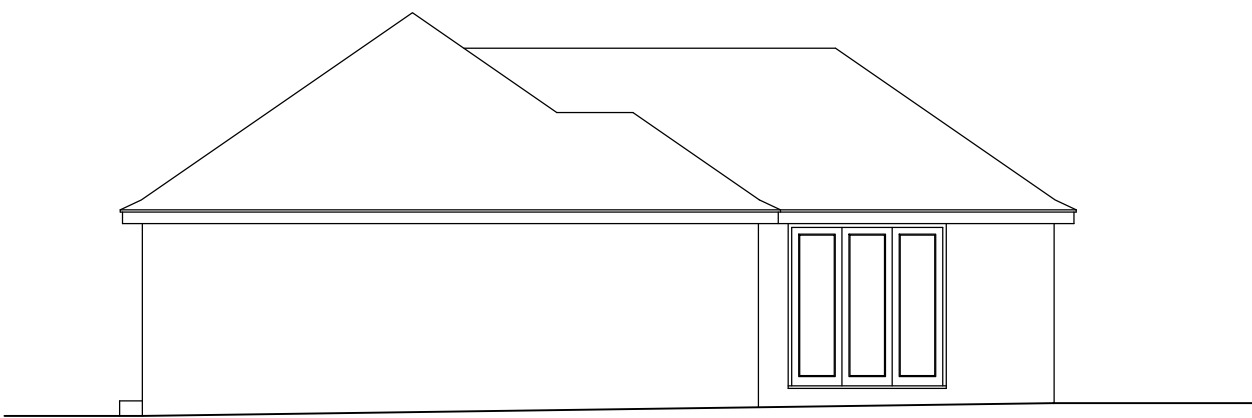


WEST ELEVATION

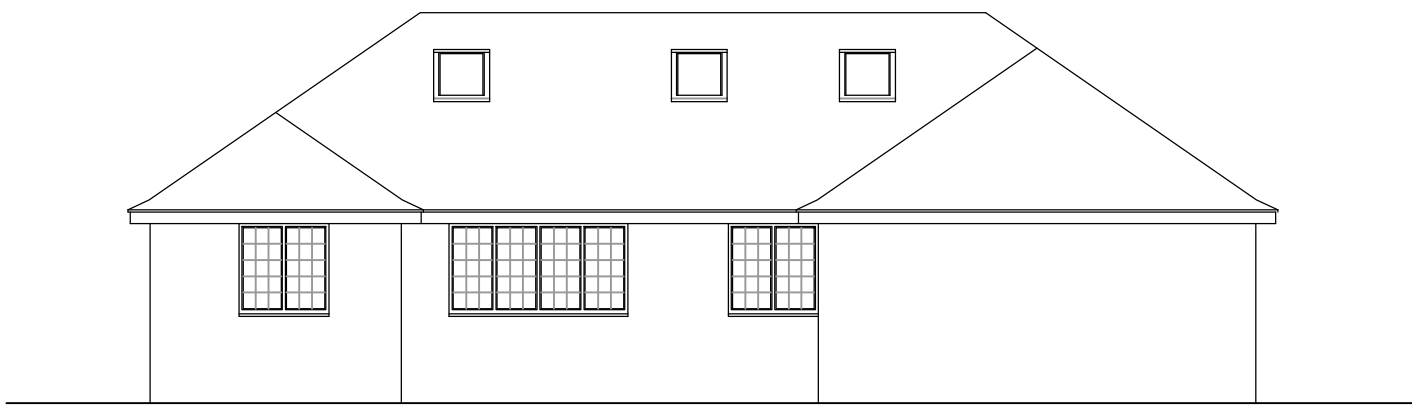


SOUTH ELEVATION

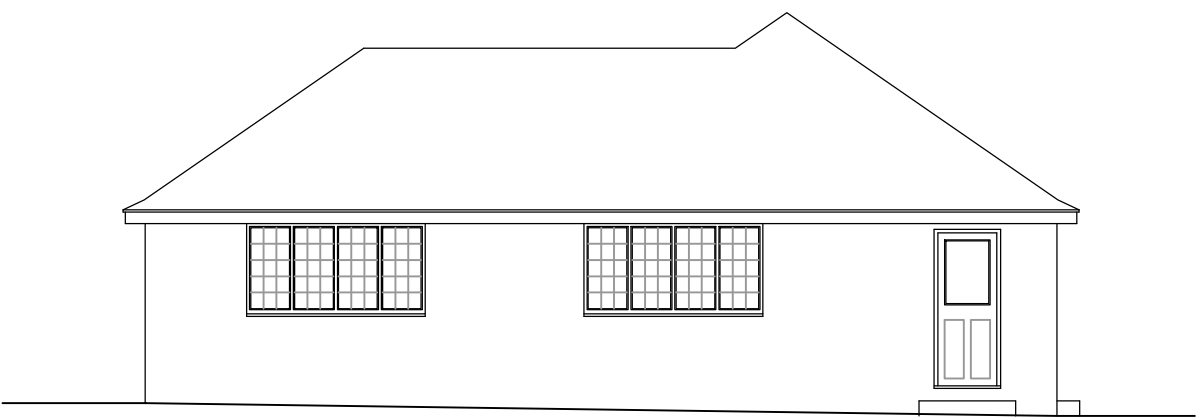


EAST ELEVATION

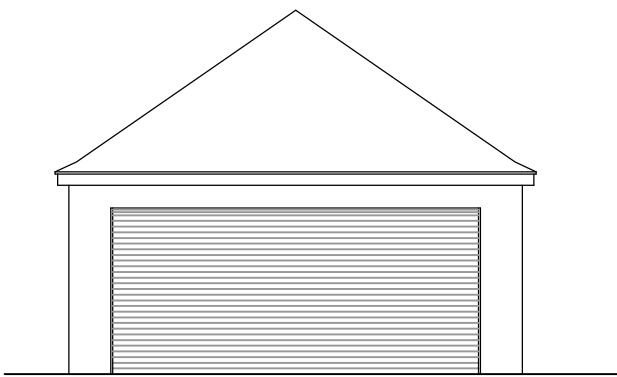


NORTH ELEVATION

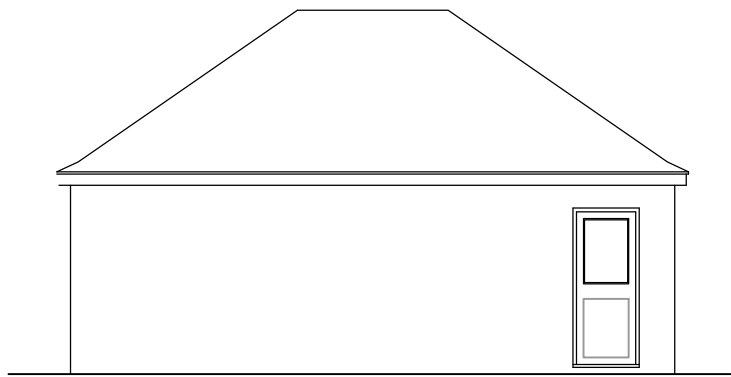


WEST ELEVATION

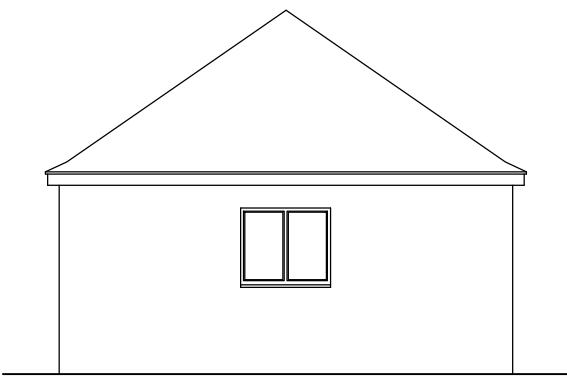


SOUTH ELEVATION

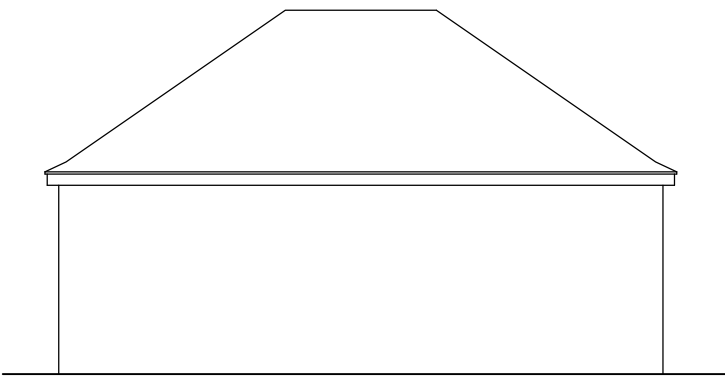


EAST ELEVATION

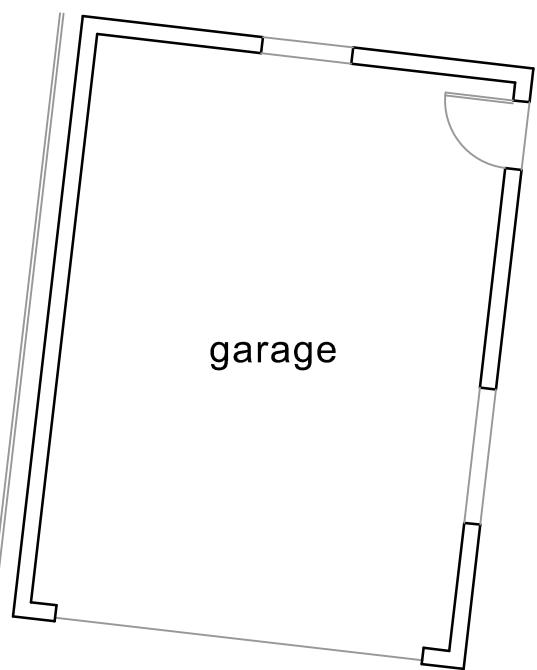

GROUND FLOOR PLAN

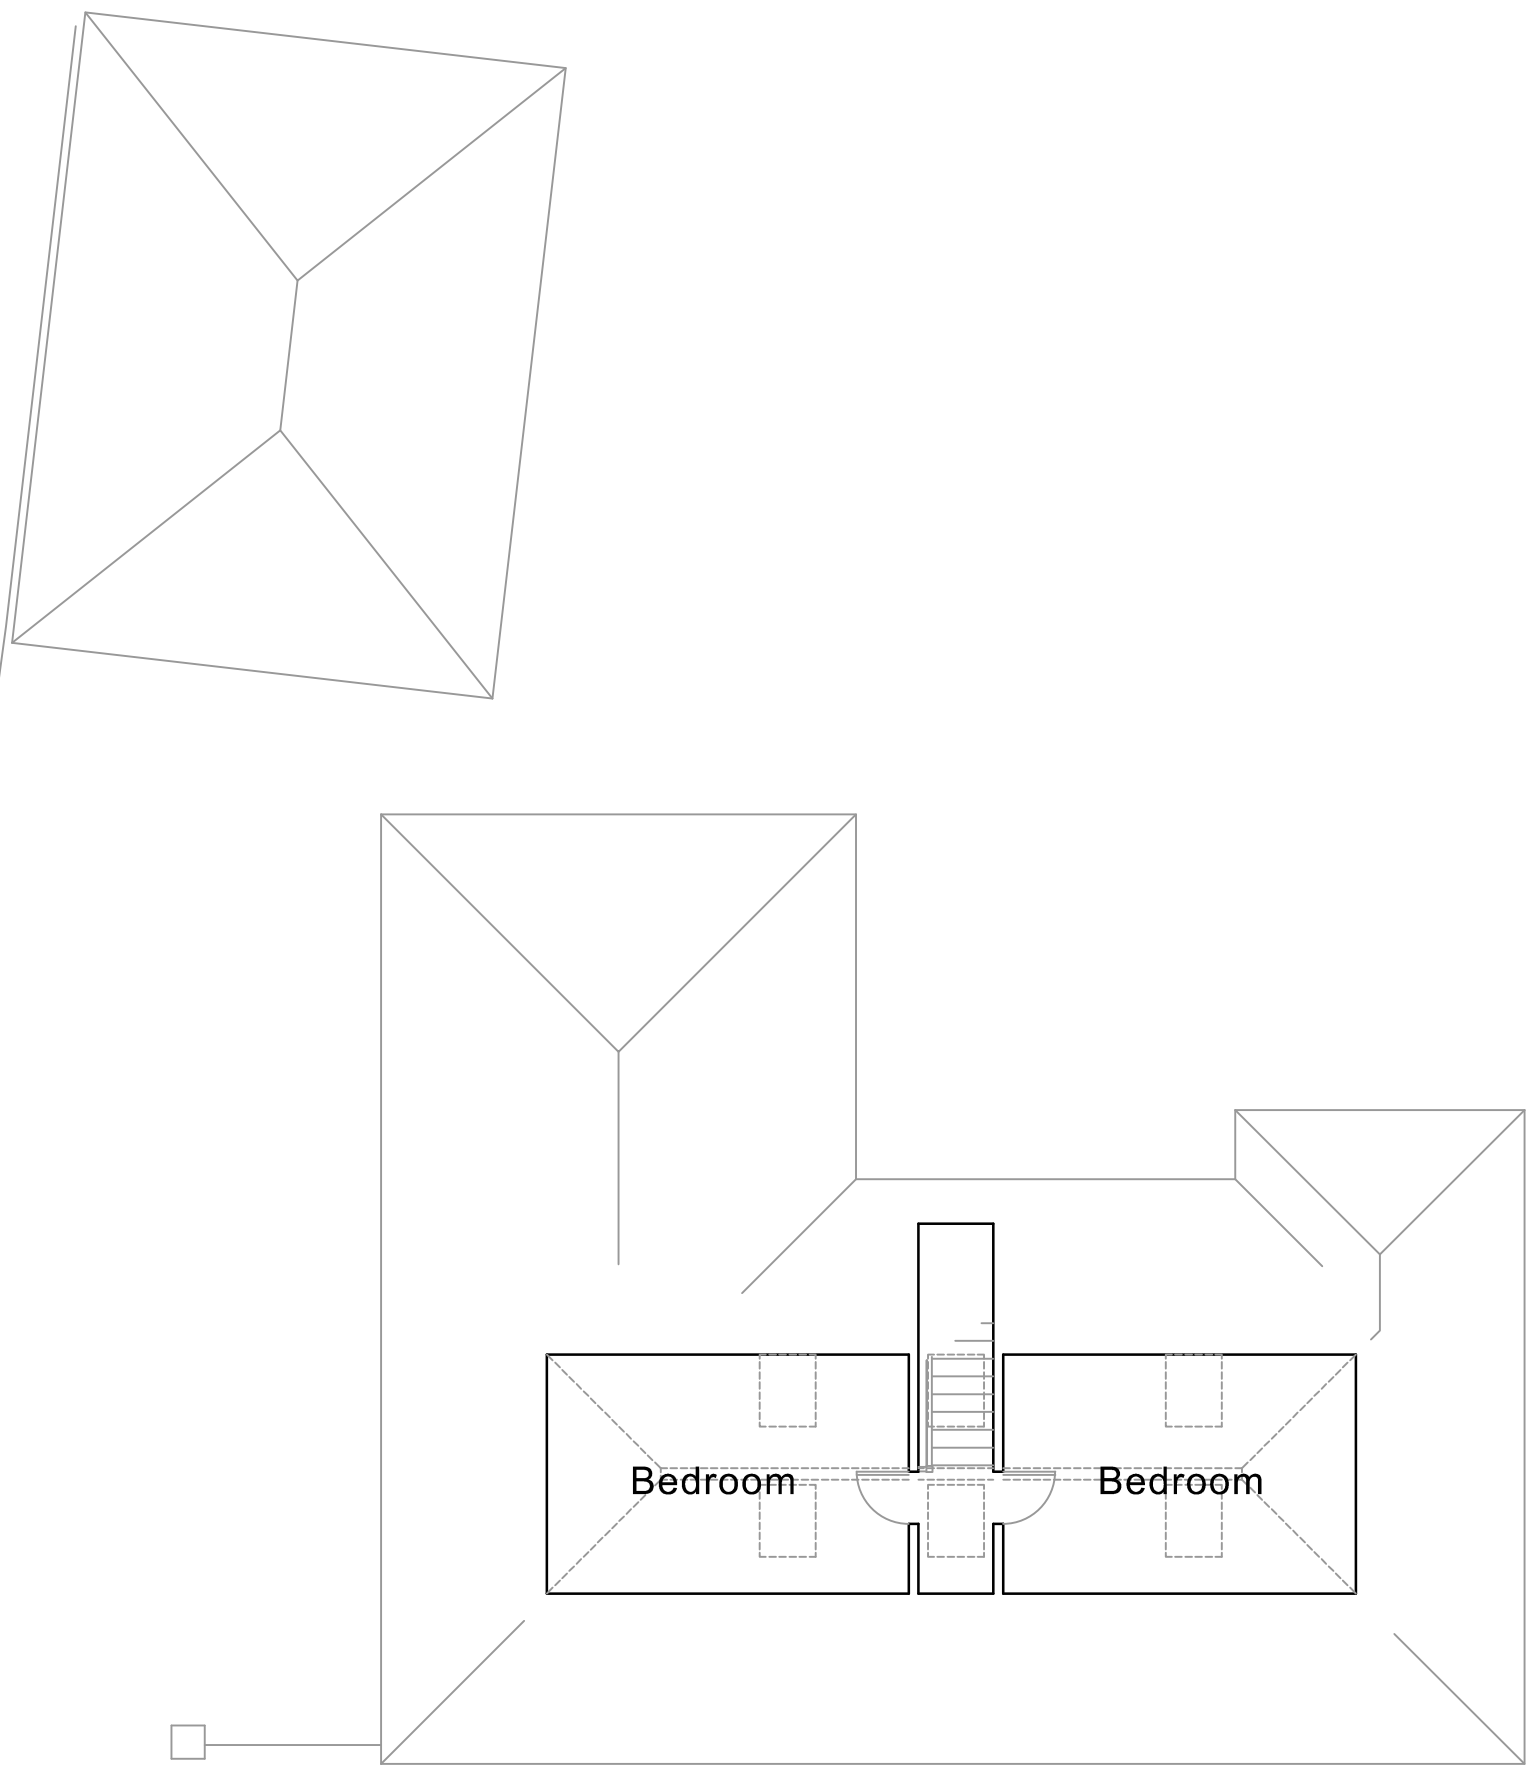

FIRST FLOOR PLAN

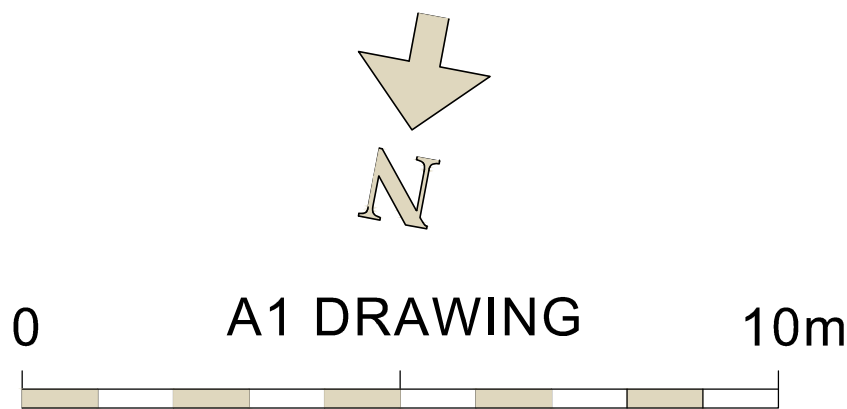

AVES ARCHITECTURAL

architecture
and planning

CLIENT Mr R Willmott

29 East Street

JOB Proposed Replacement Dwelling at
67 Ellis Road, Crowthorne

Milborne Port

DRG ARRANGEMENTS

079 44 396713
aves162@btinternet.com

SCALE 1:100

DRAWN ma

DATE July 2025

25/15/04