




SECOND FLOOR PLAN

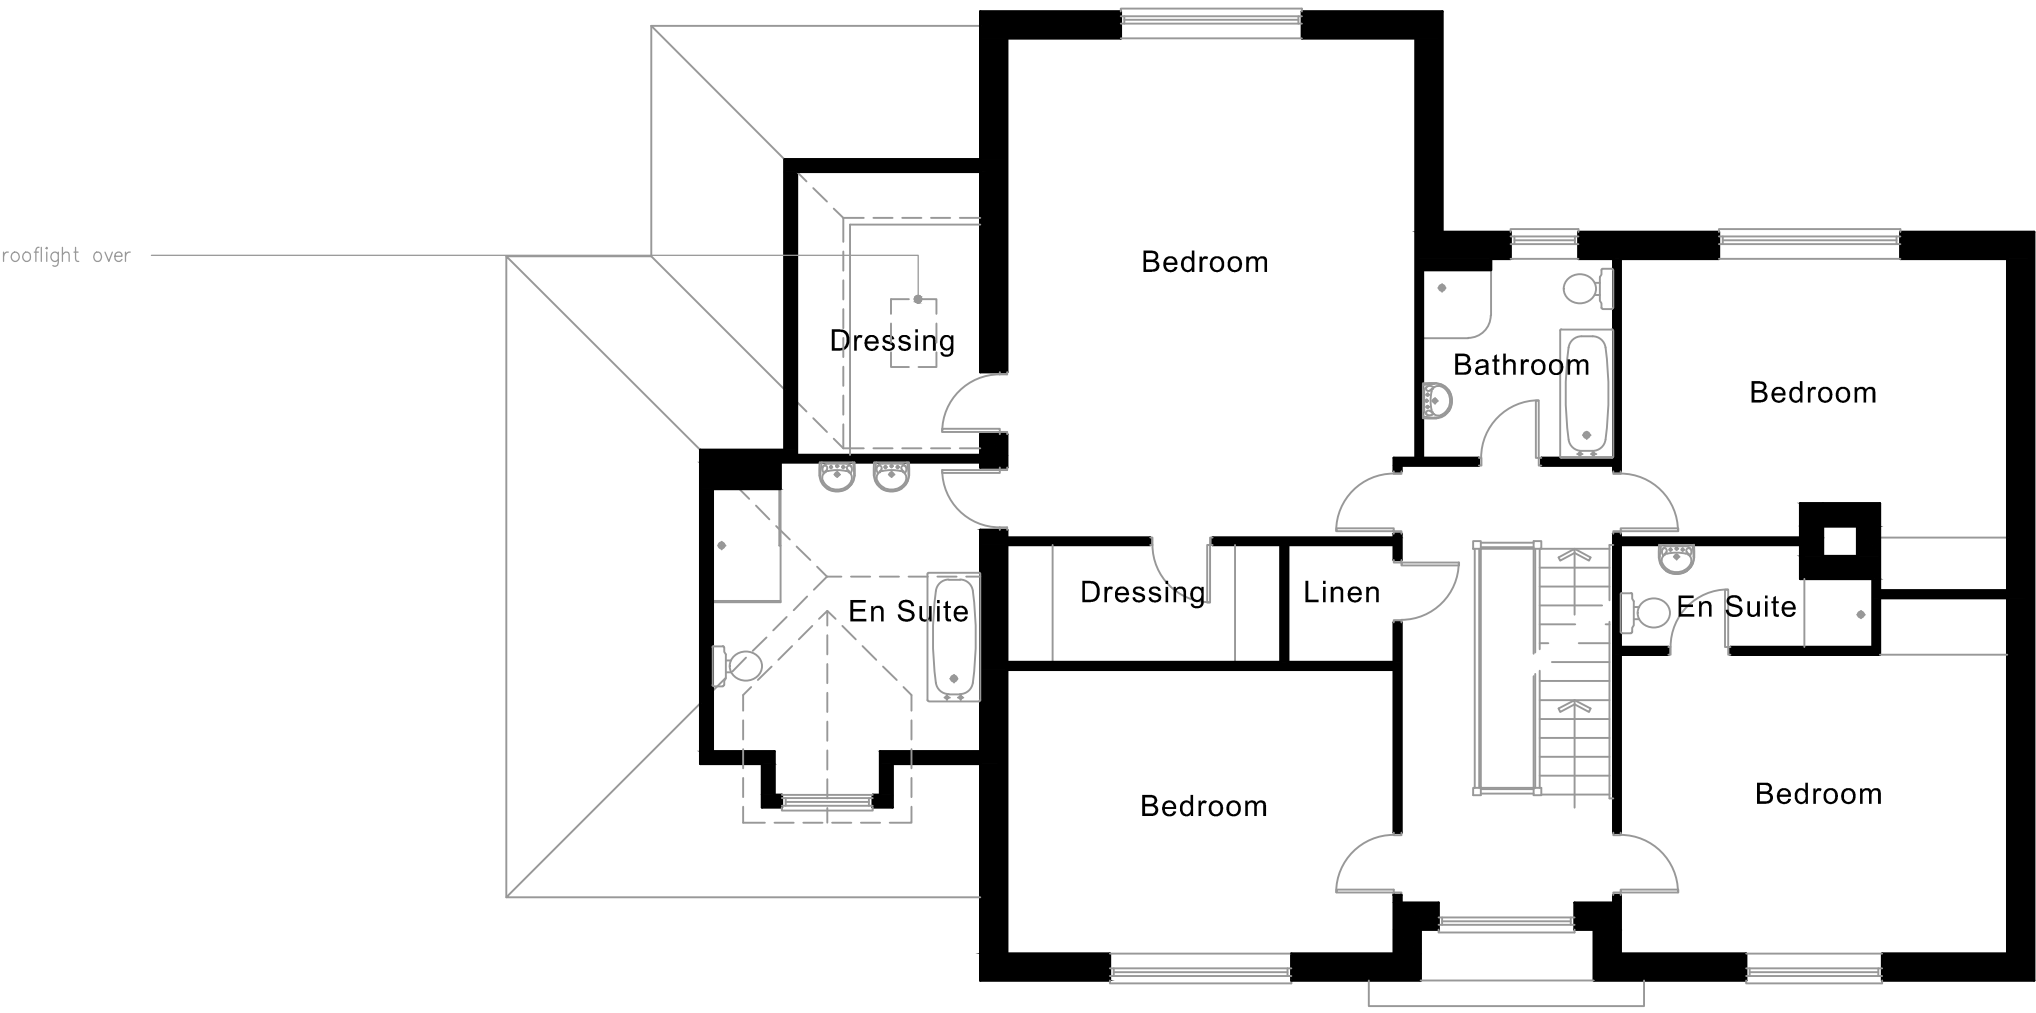


FIRST FLOOR PLAN

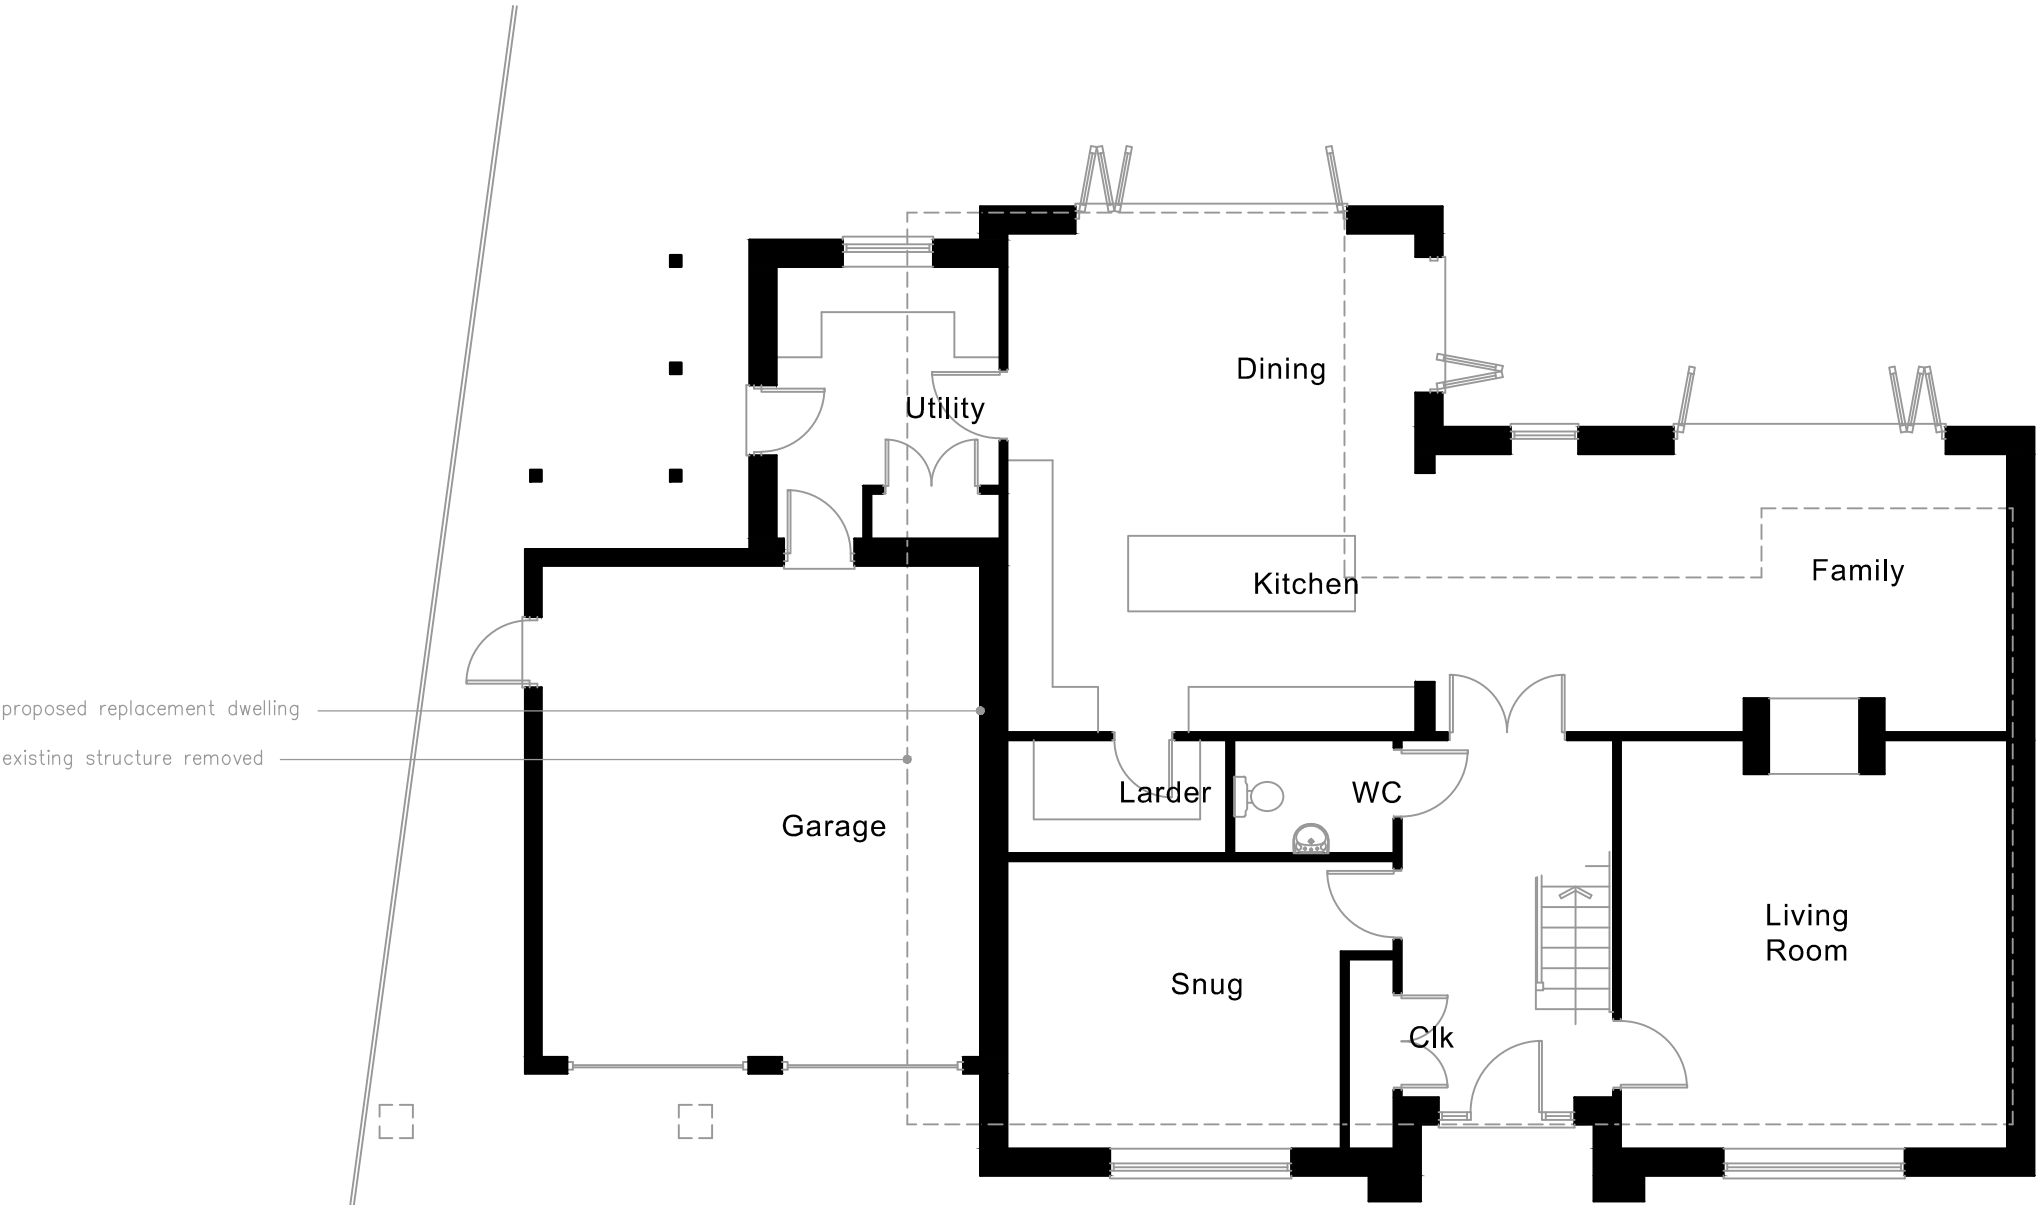


GROUND FLOOR PLAN

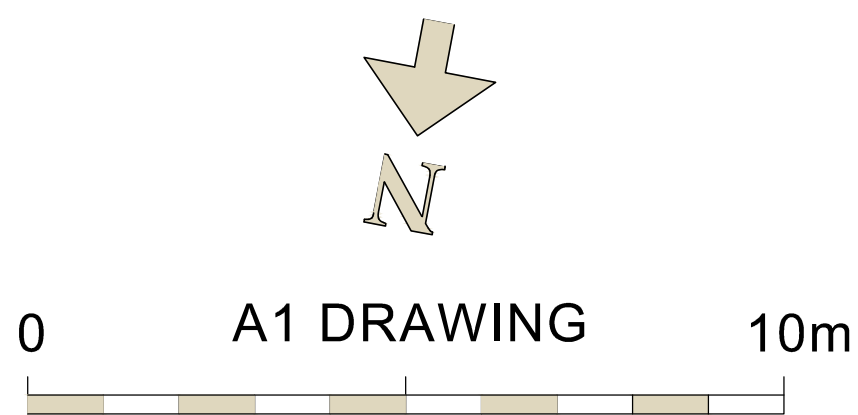

ROOF PLAN

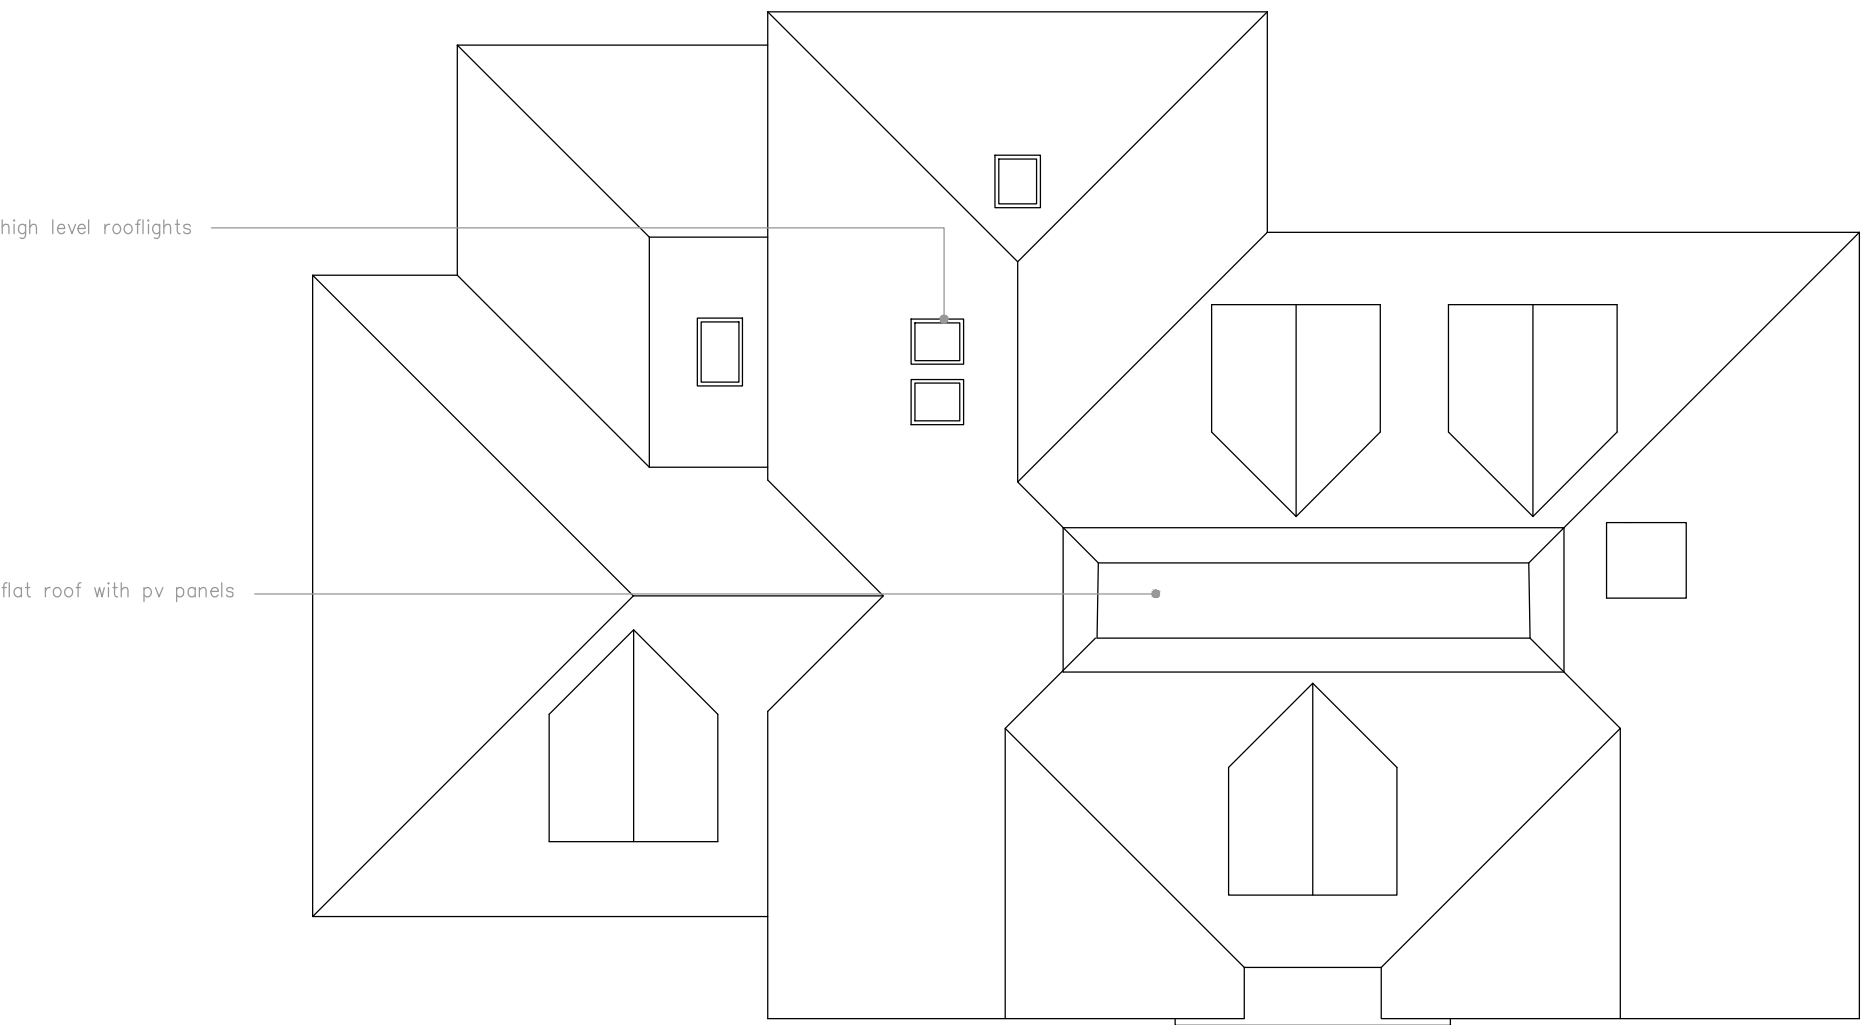

SECOND FLOOR PLAN

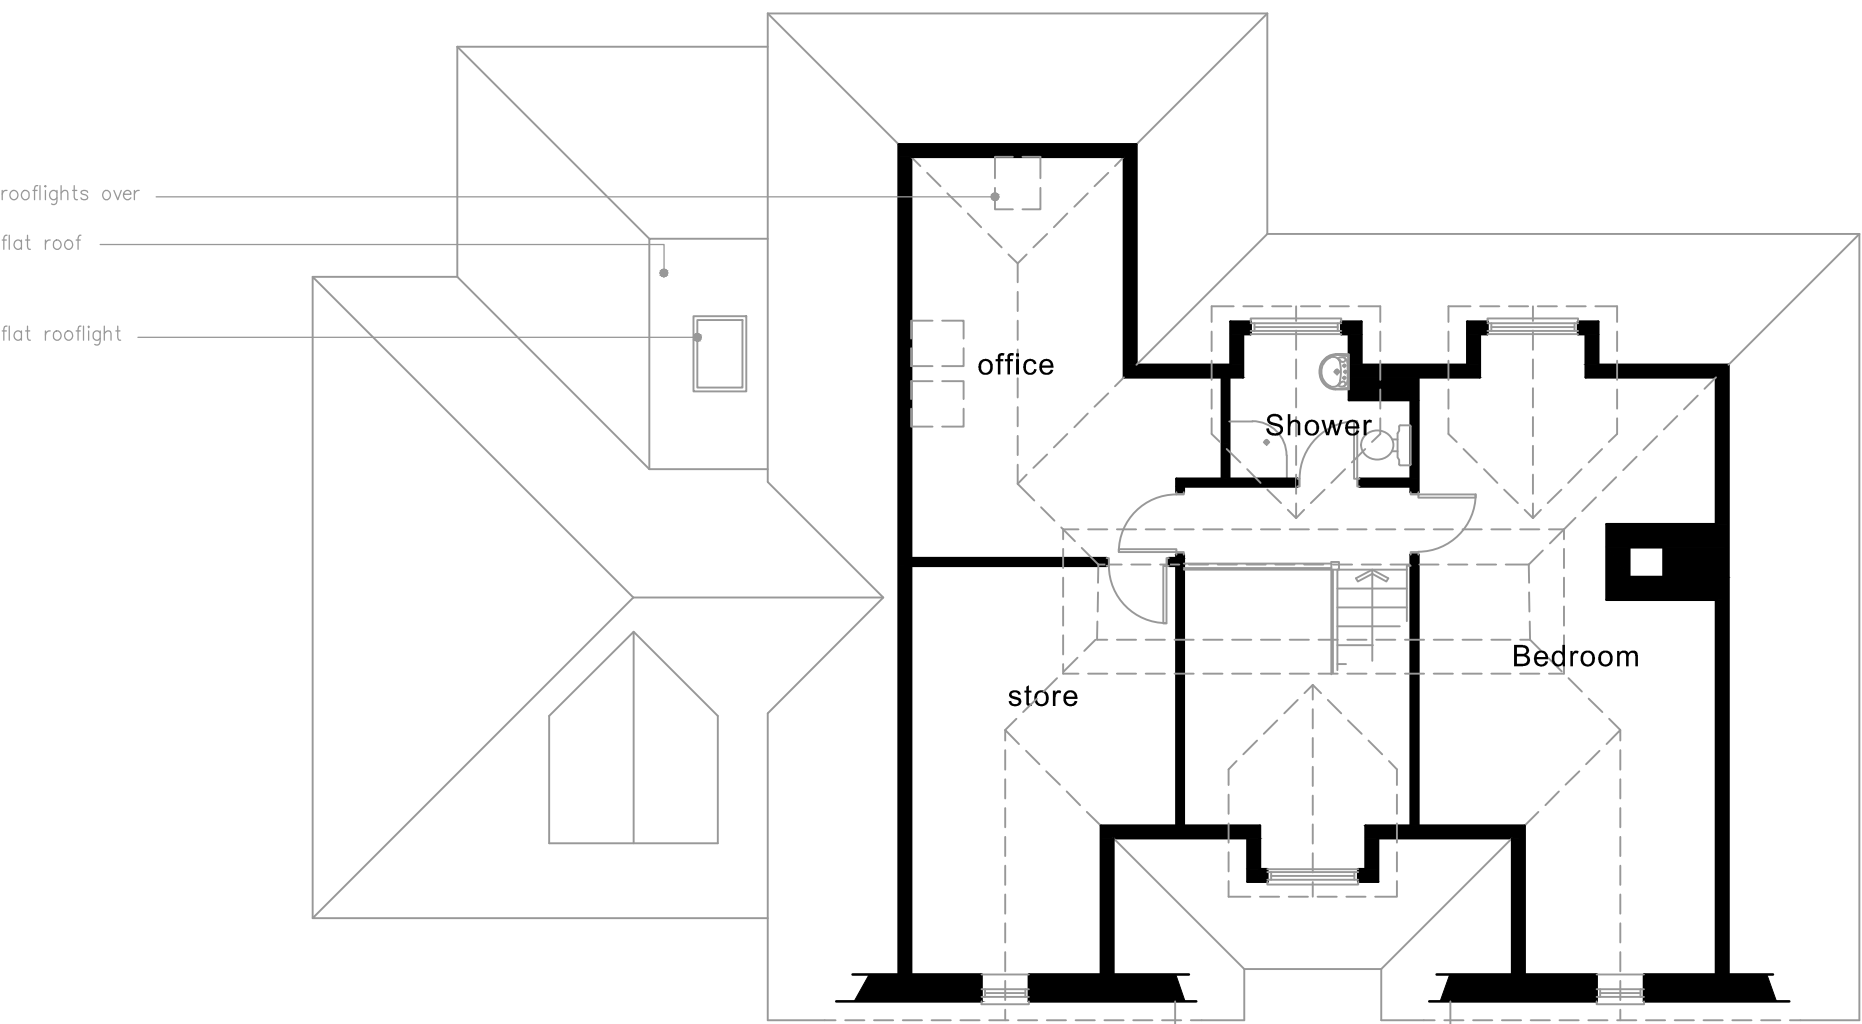

DO NOT SCALE FROM THIS DRAWING. VERIFY ALL DIMENSIONS BEFORE SETTING OUT, COMMENCING WORK OR MAKING ANY SHOP DRAWINGS. REPORT ANY DISCREPANCIES TO SUPERVISING OFFICER IMMEDIATELY. COPYRIGHT ©

Rev	Description	Date

AVES
ARCHITECTURAL

architecture
and planning

CLIENT Mr R Willmott

29 East Street

Milborne Port

Somerset

JOB Proposed Replacement Dwelling at

079 44 396713

DRG PROPOSED FLOOR PLANS

aves162@btinternet.com

SCALE 1:100

DRAWN ma

DATE July 2025

25/15/05