





PROPOSED REAR ELEVATION (North West Facing) A-A
Scale 1:100 @ A3

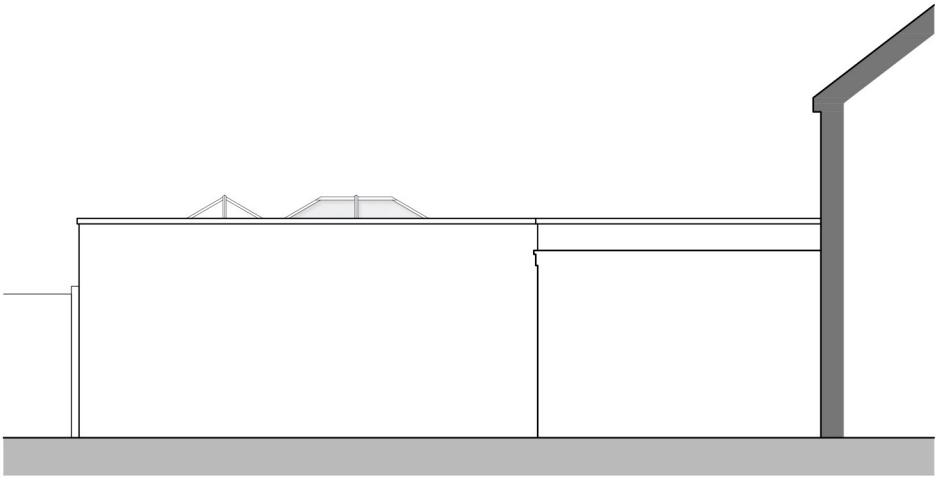

PROPOSED SIDE ELEVATION (South West Facing) B-B
Scale 1:100 @ A3



EXISTING REAR ELEVATION (North West Facing) A-A
Scale 1:100 @ A3

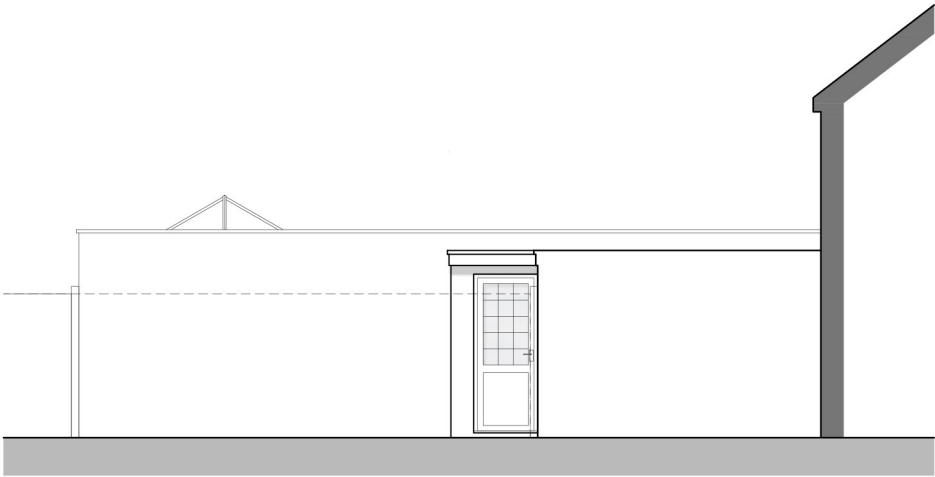

EXISTING SIDE ELEVATION (South West Facing) B-B
Scale 1:100 @ A3


Notes:

Do not scale from this drawing except for planning purposes only.

All dimensions are in millimetres unless noted otherwise. Any surveyed information incorporated on this drawing cannot be guaranteed as accurate unless confirmed by a fixed dimension.

This drawing is to be read in conjunction with all the relevant consultants, suppliers and manufacturers drawings and information.

EXISTING & PROPOSED

 

-	-/-	-
Rev	Date	Drawing Revision

PLANNING

Client: MR T ARMSTRONG

Project: 3 VILLA PLACE, THE STREET, SWALLOWFIELD

Drawing: EXISTING & PROPOSED ELEVATIONS

Scale: 1:100	Paper Size: A3	Date: 07/04/26
Drawing Number: TA26/10/020	Revision: -	