



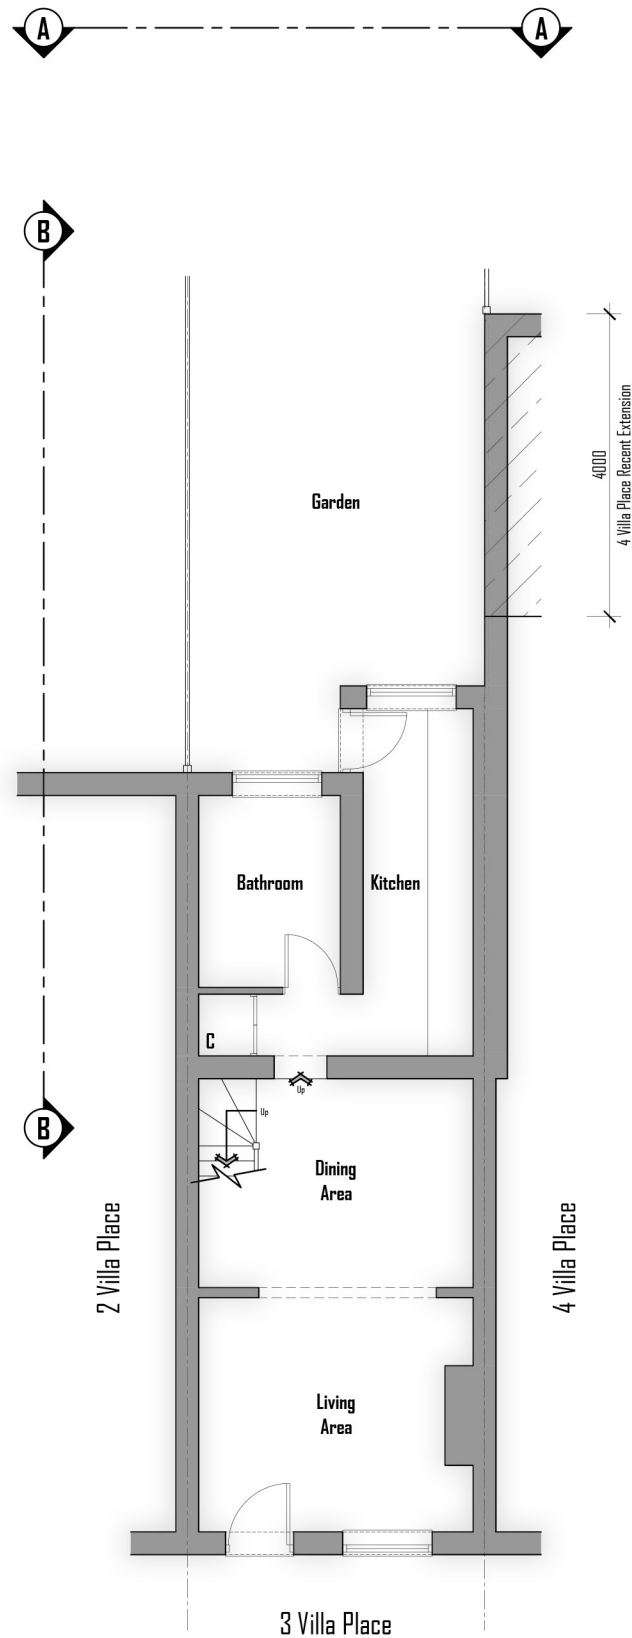

**EXISTING FLOOR PLAN**  
Scale 1:100 @ A3

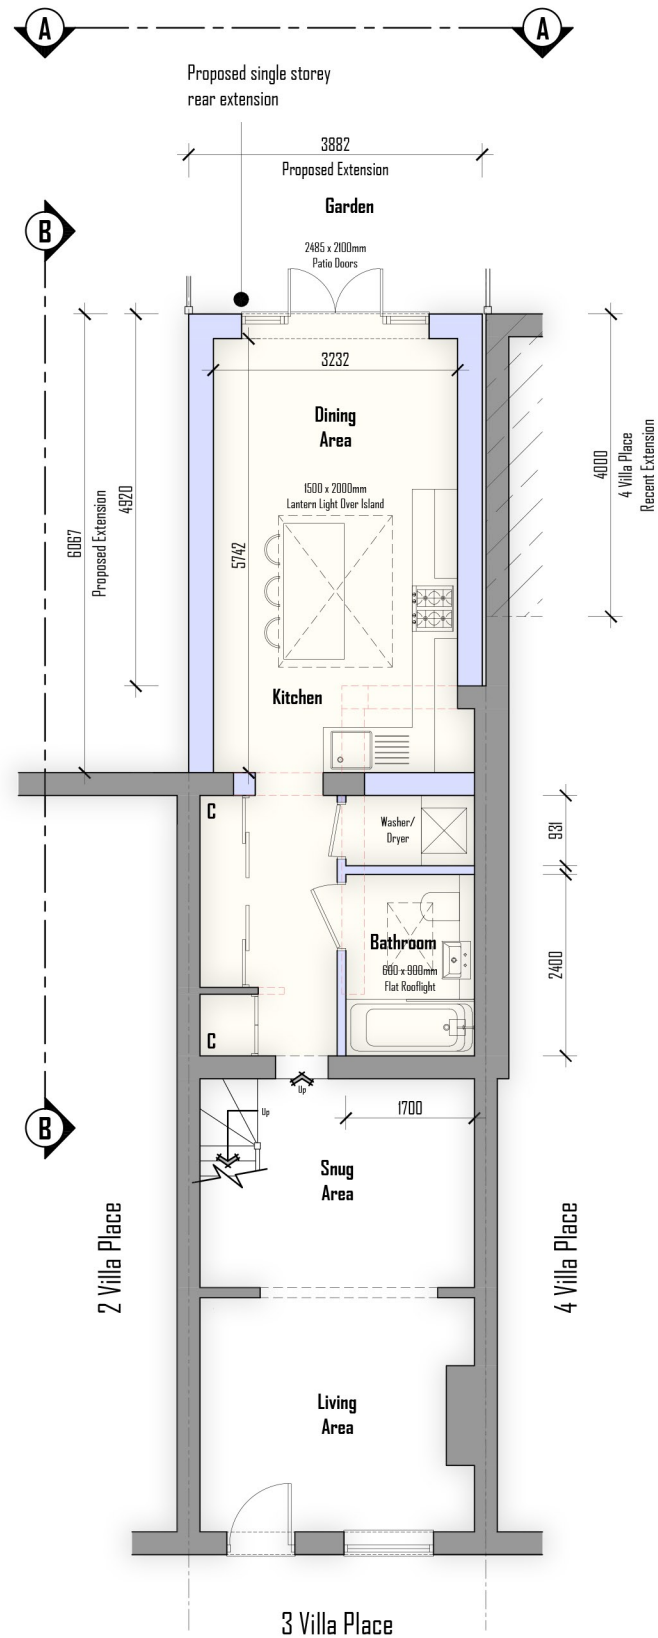

**PROPOSED FLOOR PLAN**  
Scale 1:100 @ A3


Notes:

Do not scale from this drawing except for planning purposes only.

All dimensions are in millimetres unless noted otherwise. Any surveyed information incorporated on this drawing cannot be guaranteed as accurate unless confirmed by a fixed dimension.

This drawing is to be read in conjunction with all the relevant consultants, suppliers and manufacturers drawings and information.

# EXISTING & PROPOSED

 

|     |      |                  |
|-----|------|------------------|
| -   | -/-  | -                |
| Rev | Date | Drawing Revision |

## PLANNING

Client: MR T ARMSTRONG

Project: 3 VILLA PLACE, THE STREET, SWALLOWFIELD

Drawing: EXISTING & PROPOSED FLOOR PLANS

|                             |                |                |
|-----------------------------|----------------|----------------|
| Scale: 1:100                | Paper Size: A3 | Date: 07/04/26 |
| Drawing Number: TA26/10/010 |                | Revision: -    |