



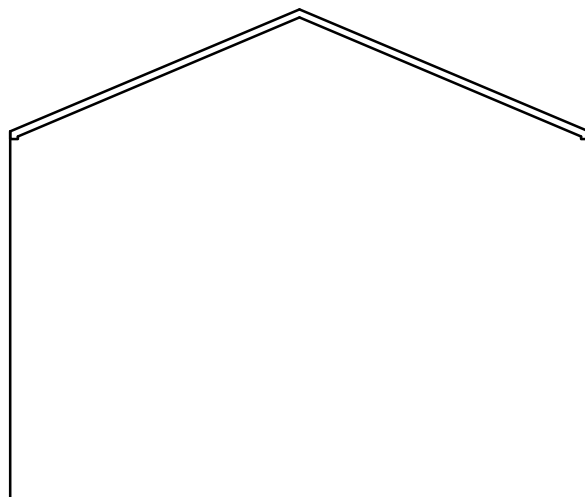


Existing Side Elevation

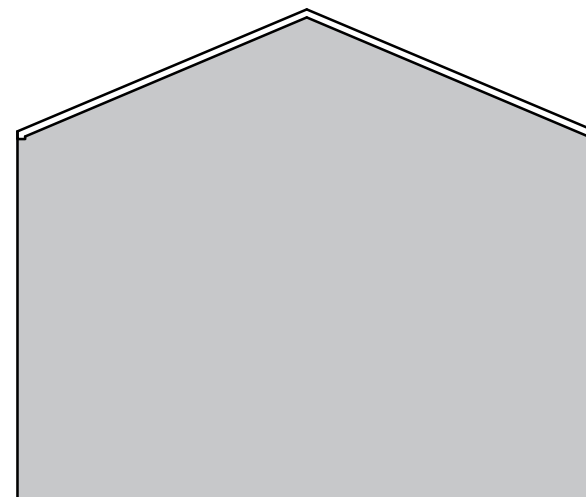


Existing Side Elevation


Abutting Neighboring
Property

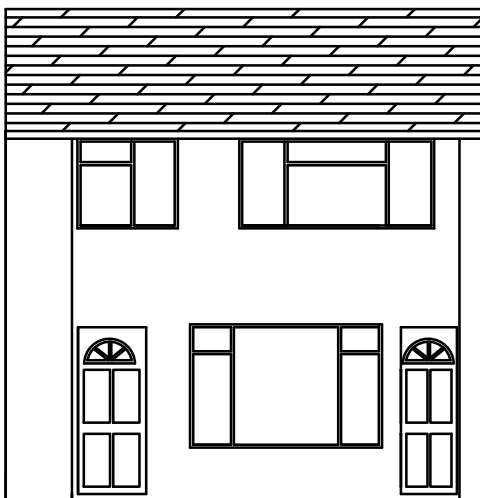


Existing Front Elevation

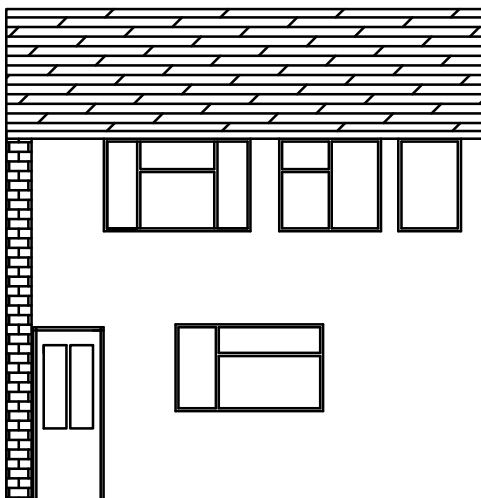


Existing Rear Elevation

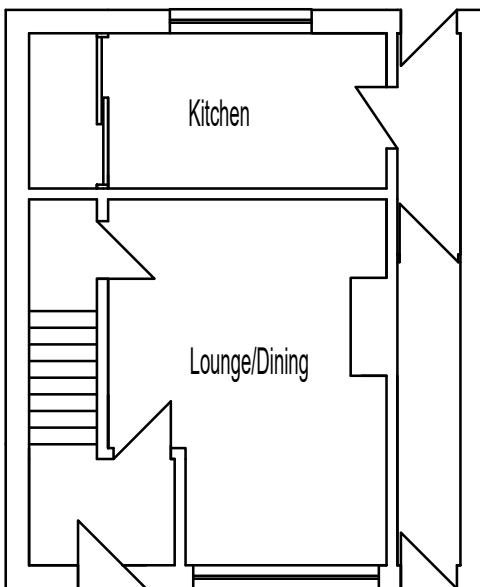

Existing Ground Floor Plan

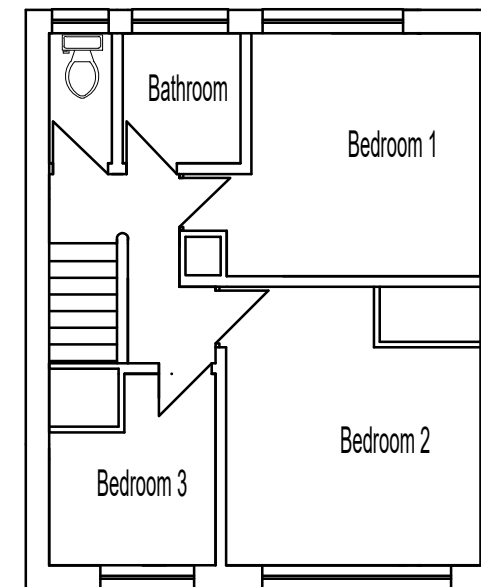

Existing First Floor Plan

 

JACK Surveyors

Dimmensions

The Contractor is responsible for checking all dimensions before works start

Statutory Approval

All works are to be carried out in accordance with with relevant regulations and to satisfy Local Authorities

These drawings are for the purpose of planning only

Jack Surveyors Limited
50 Butler Drive
Bracknell
RG12 8DA

Client:
Rebecca and Joe McDucker

Project:
Single and Two Storey
Side and Rear Extension

Site:
2 Manners Road
Woodley
Berkshire
RG5 3EA

Drawing:
Floor Plans and Elevations

Scale: 1:100 Date: 22.10.25

Drawing Nr: Rev.B Drawn By: CEW