



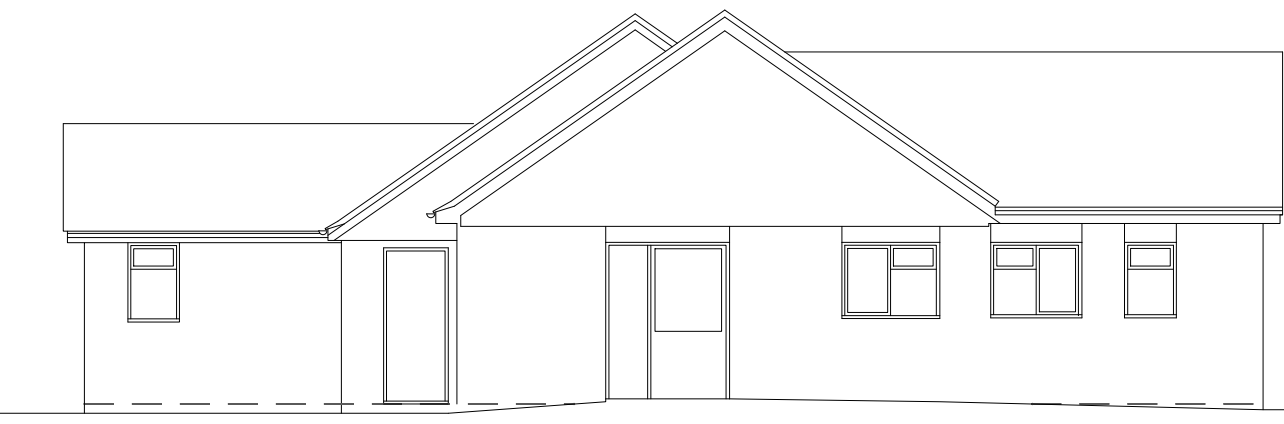


Front Elevation 1 : 100

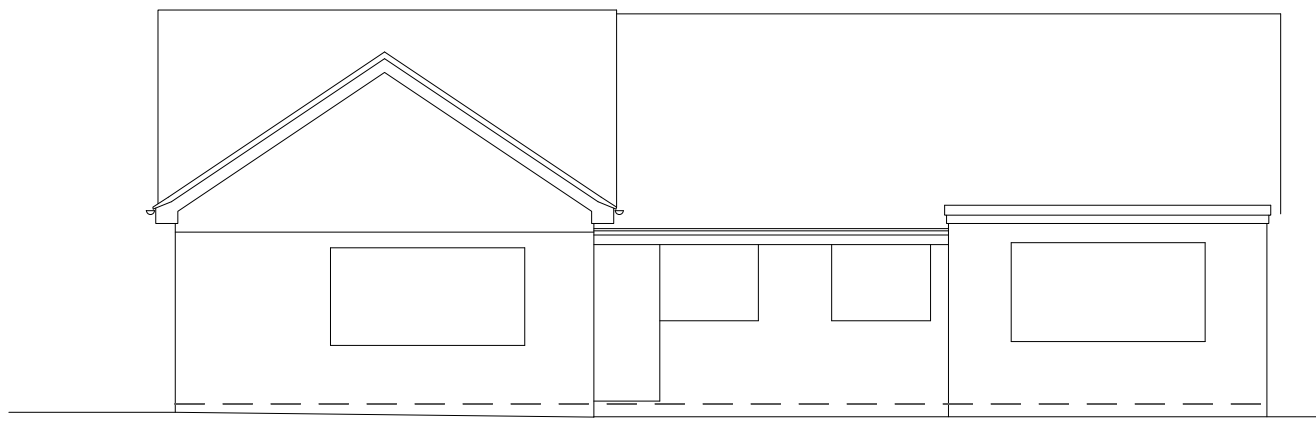


Side Elevation 1 : 100




Rear Elevation 1 : 100

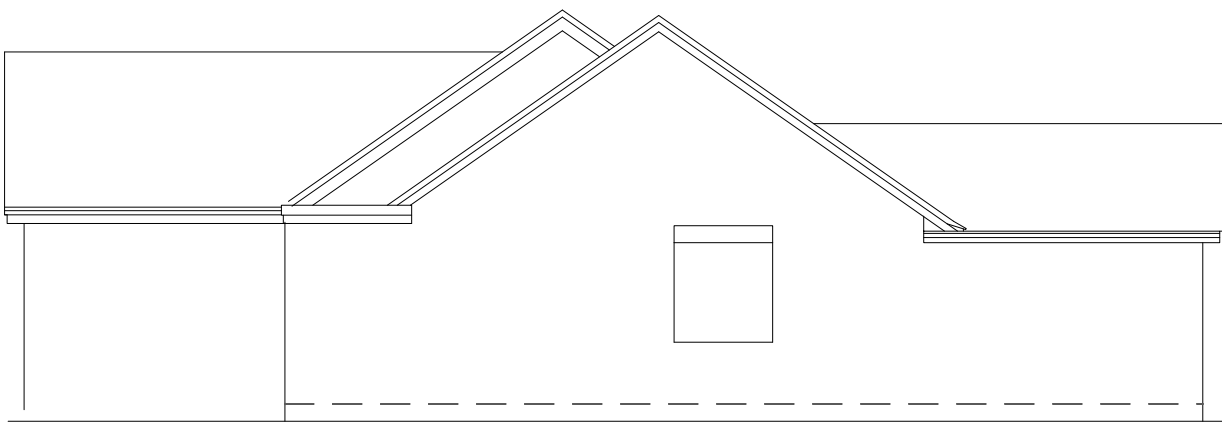


Side Elevation 1 : 100

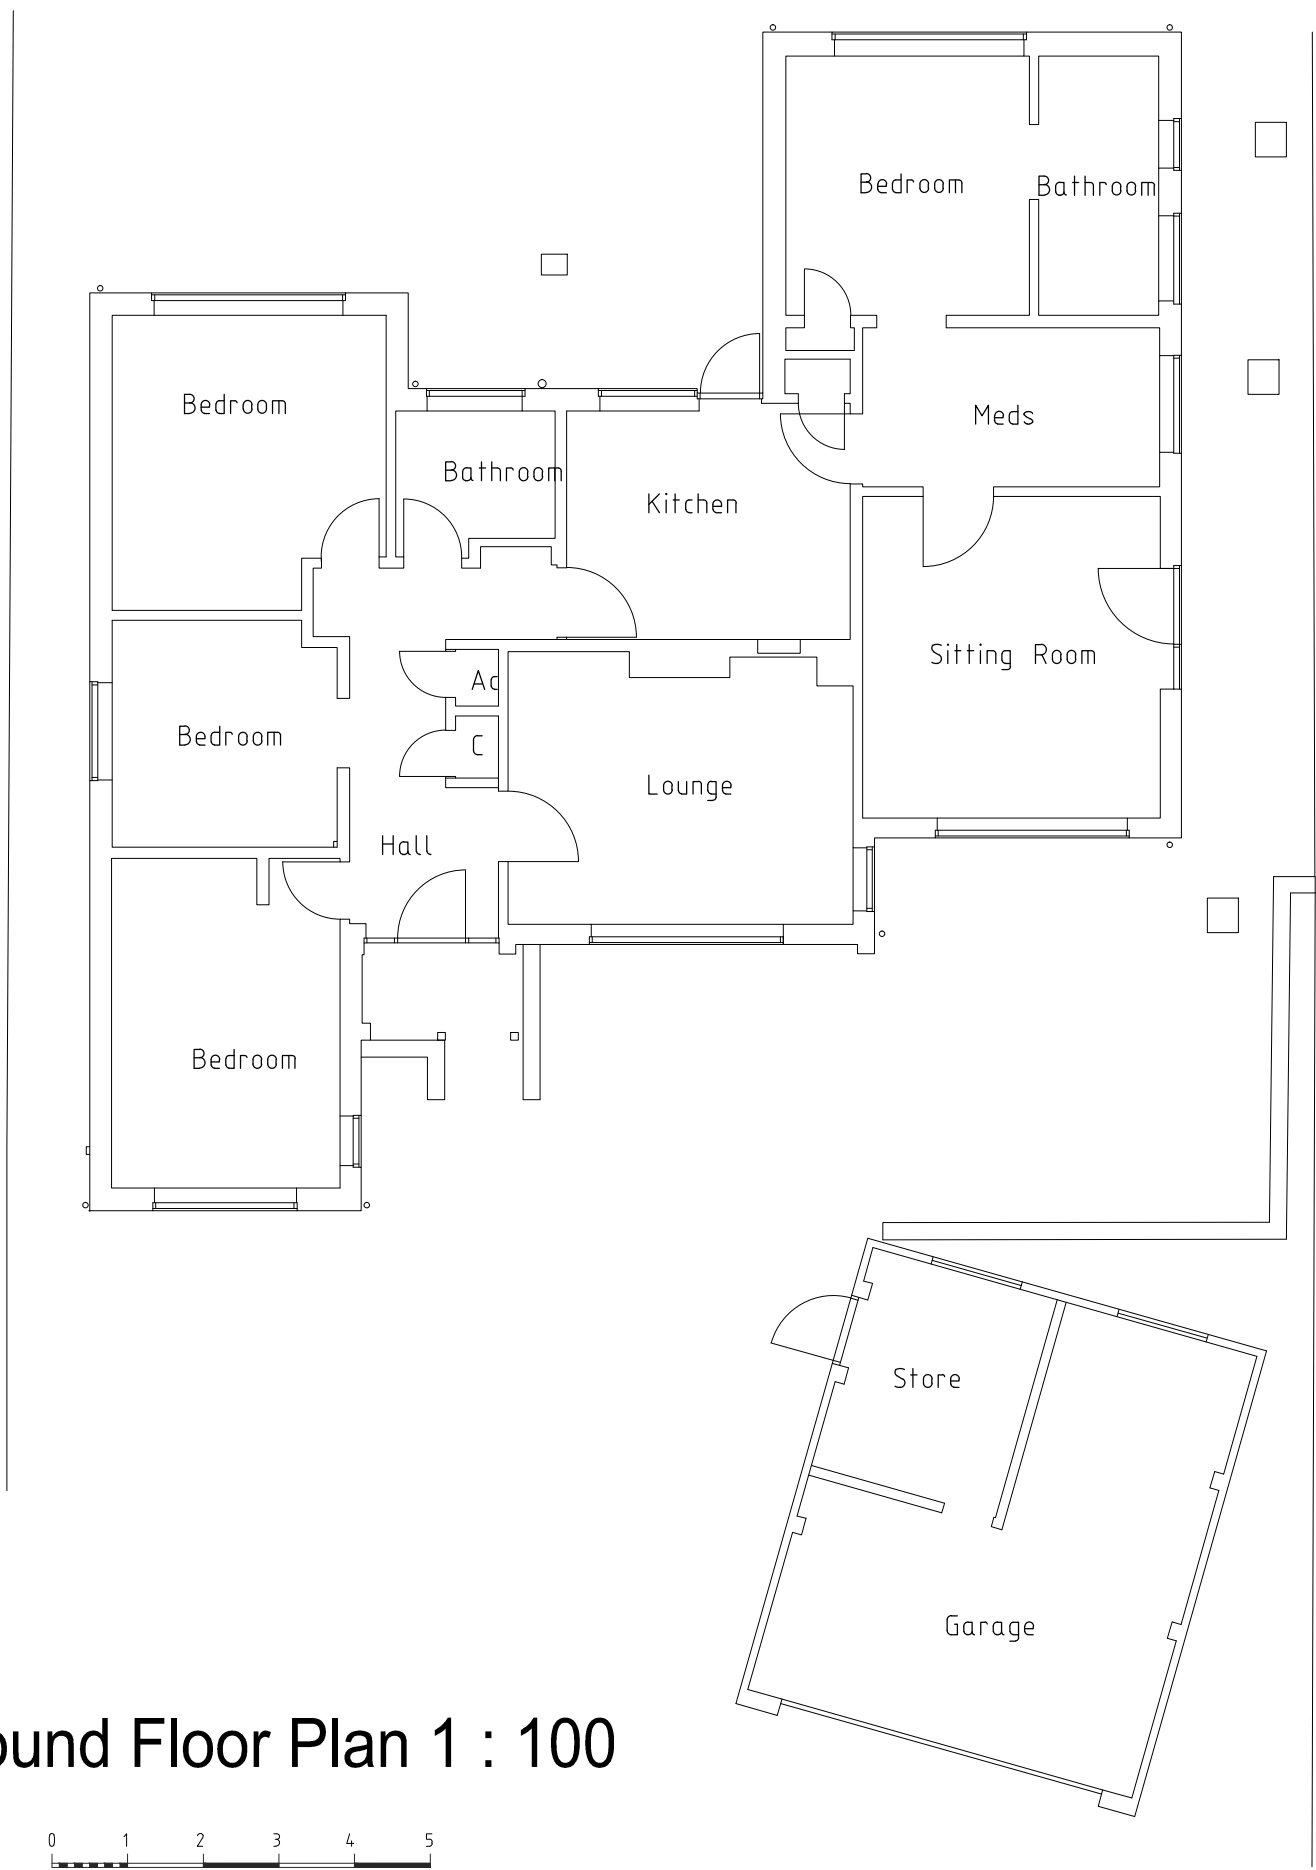


Ground Floor Plan 1 : 100

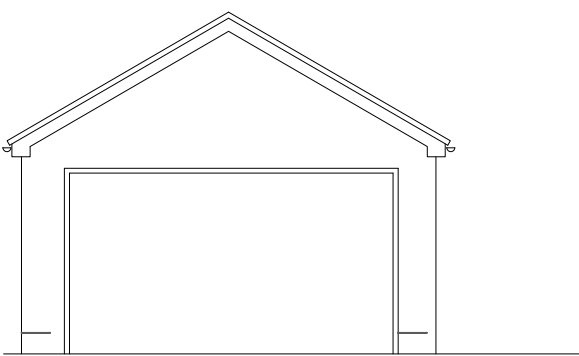


Front Elevation 1 : 100
Garage

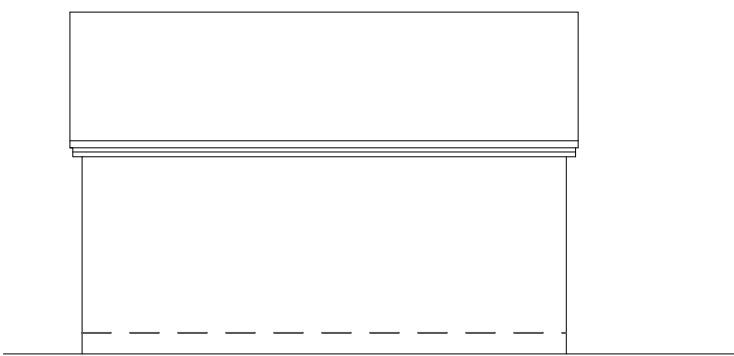

Side Elevation 1 : 100

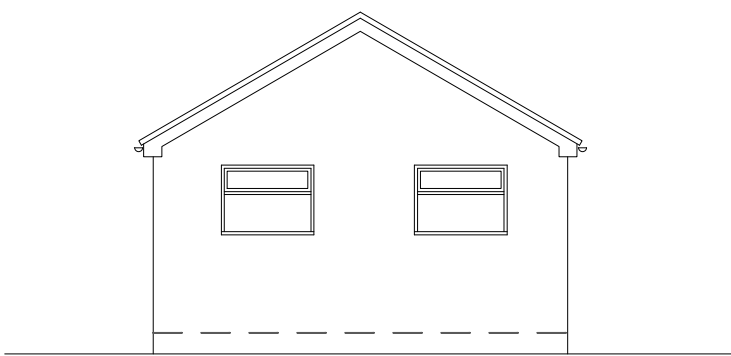

Rear Elevation 1 : 100

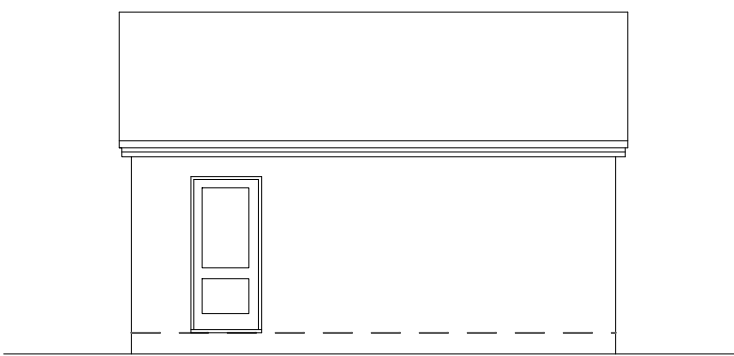

Side Elevation 1 : 100

B	July 24	Planning amendments added
	Date	Revision
© copyright		
Client		
Amanda Collins & Andy Corran		
Job Title		
14 Wiltshire Avenue, Crowthorne, RG45 6NG.		
Drawing Title		
As Existing Plans & Elevations		
Scale		
AS @ A1		
Date		Drawn by JRB
August 2023		
Drawing No.		Rev.
S/23/ 01		B