

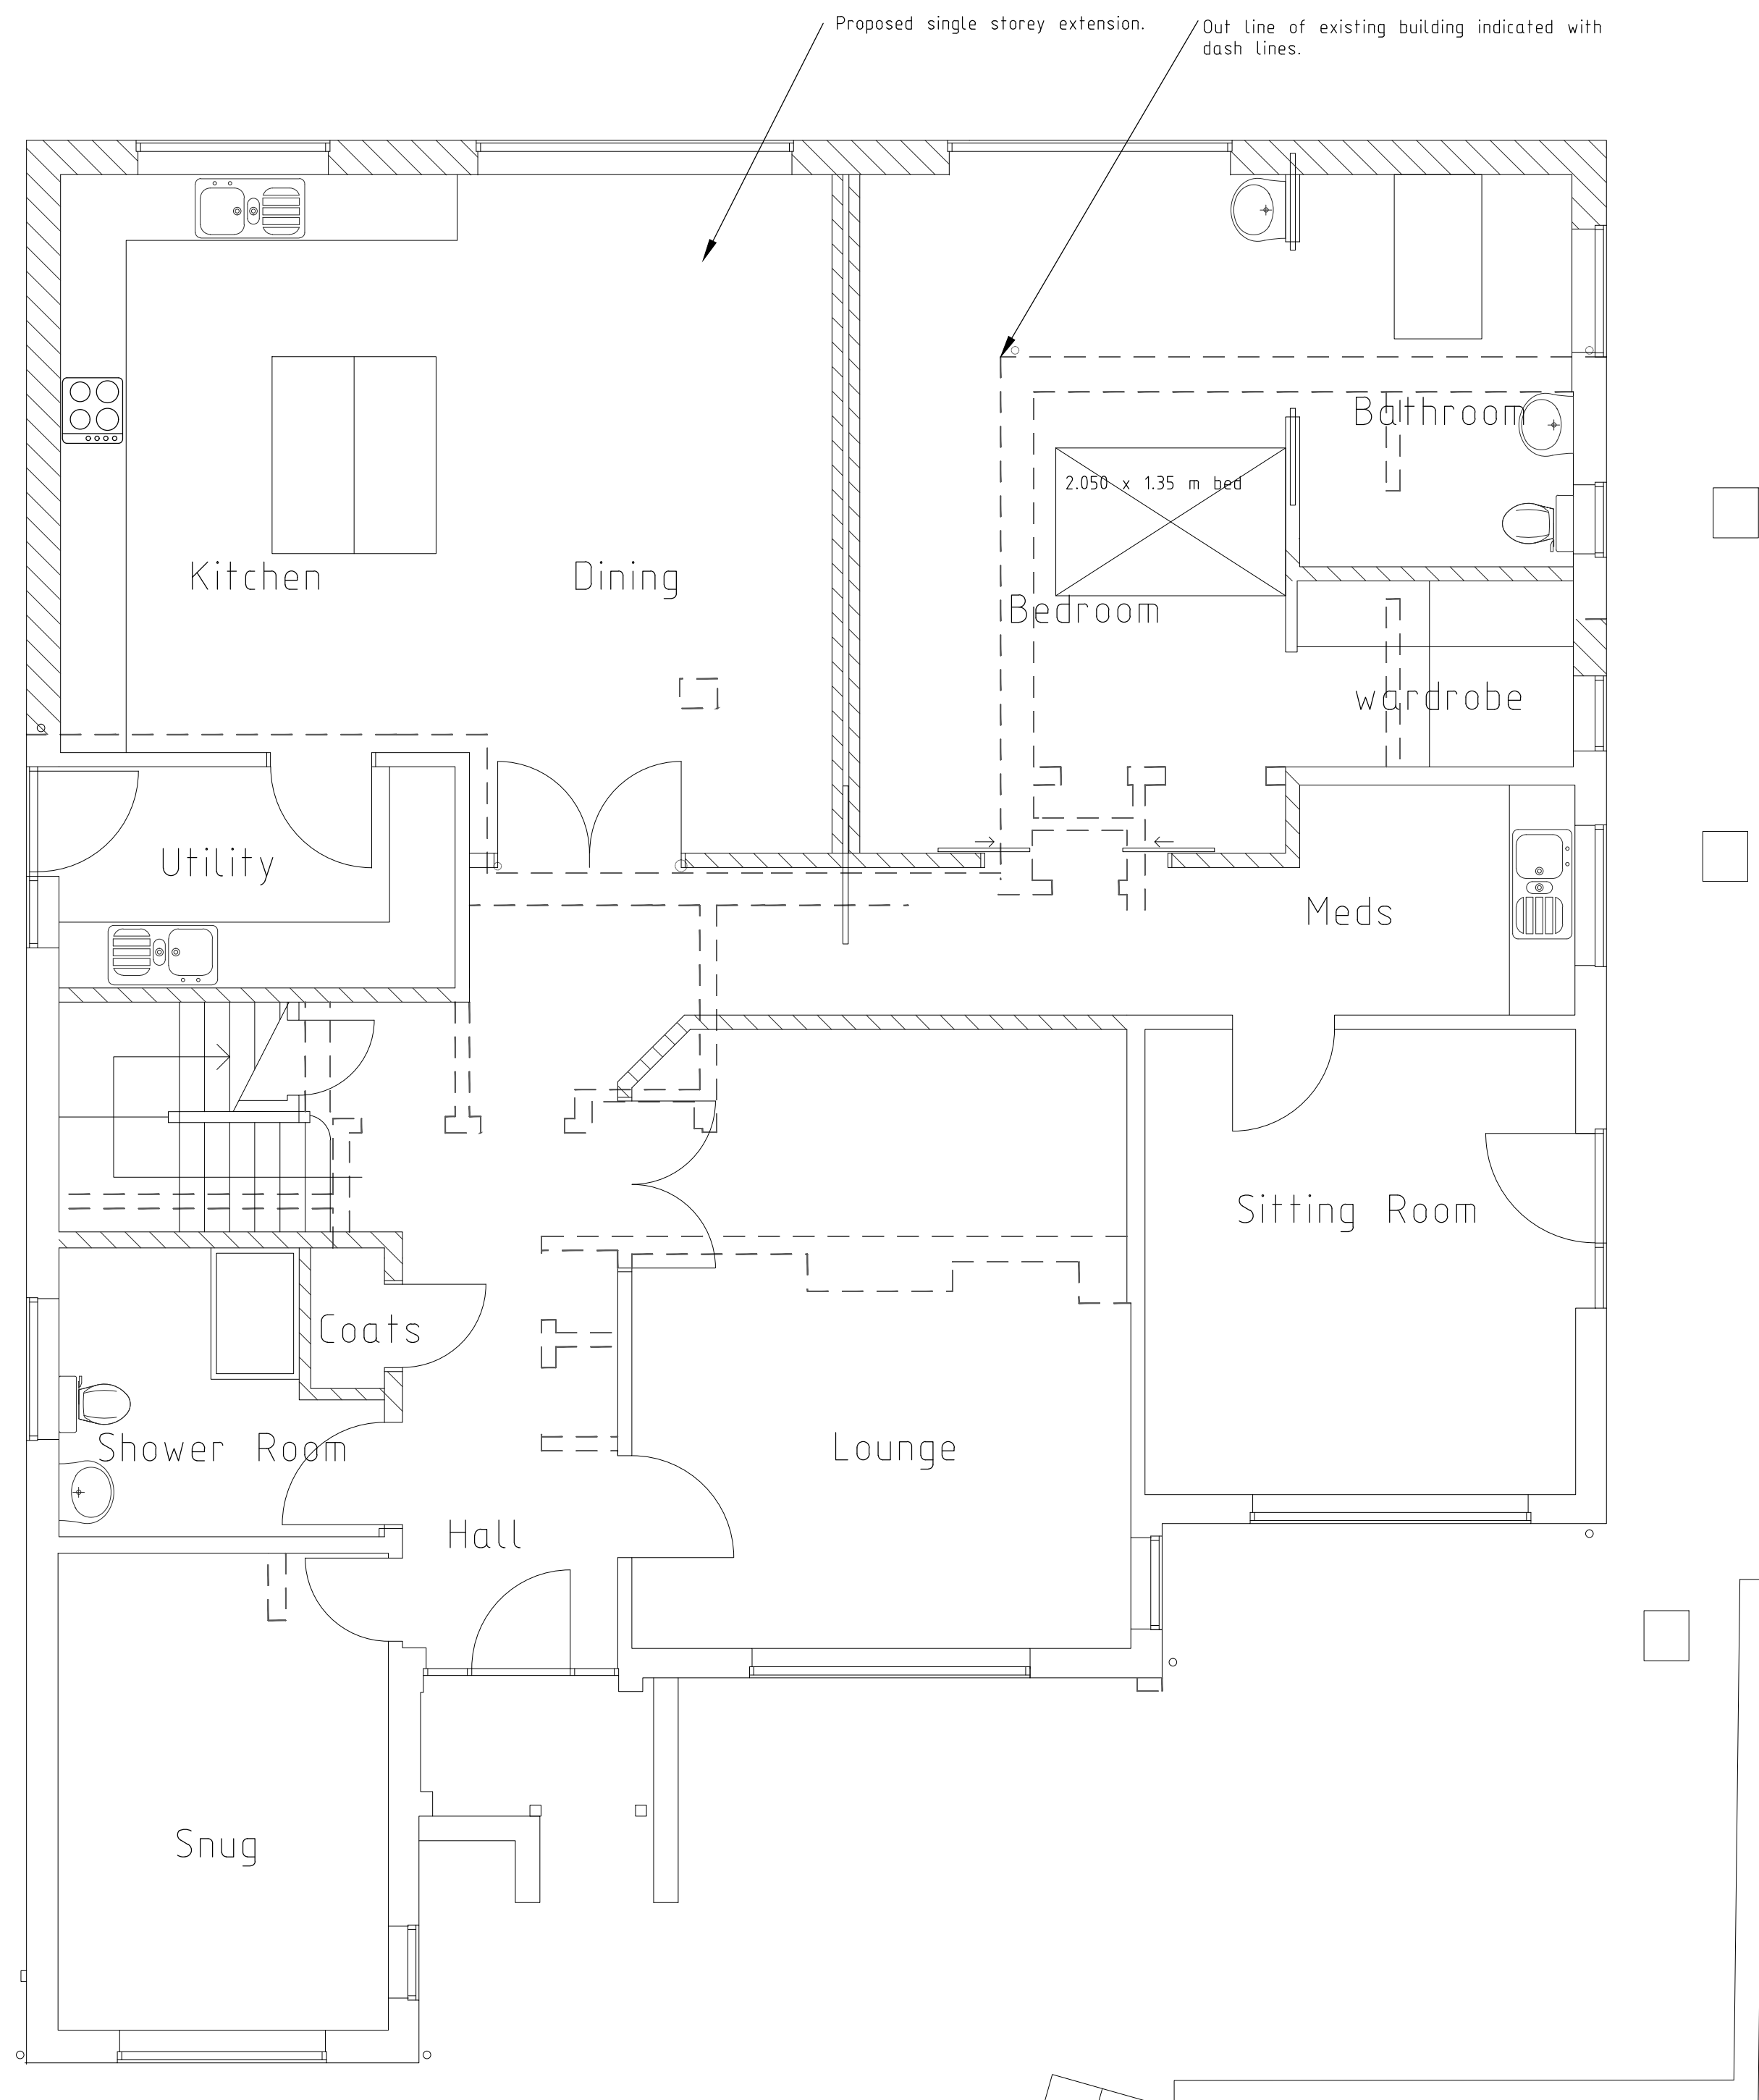
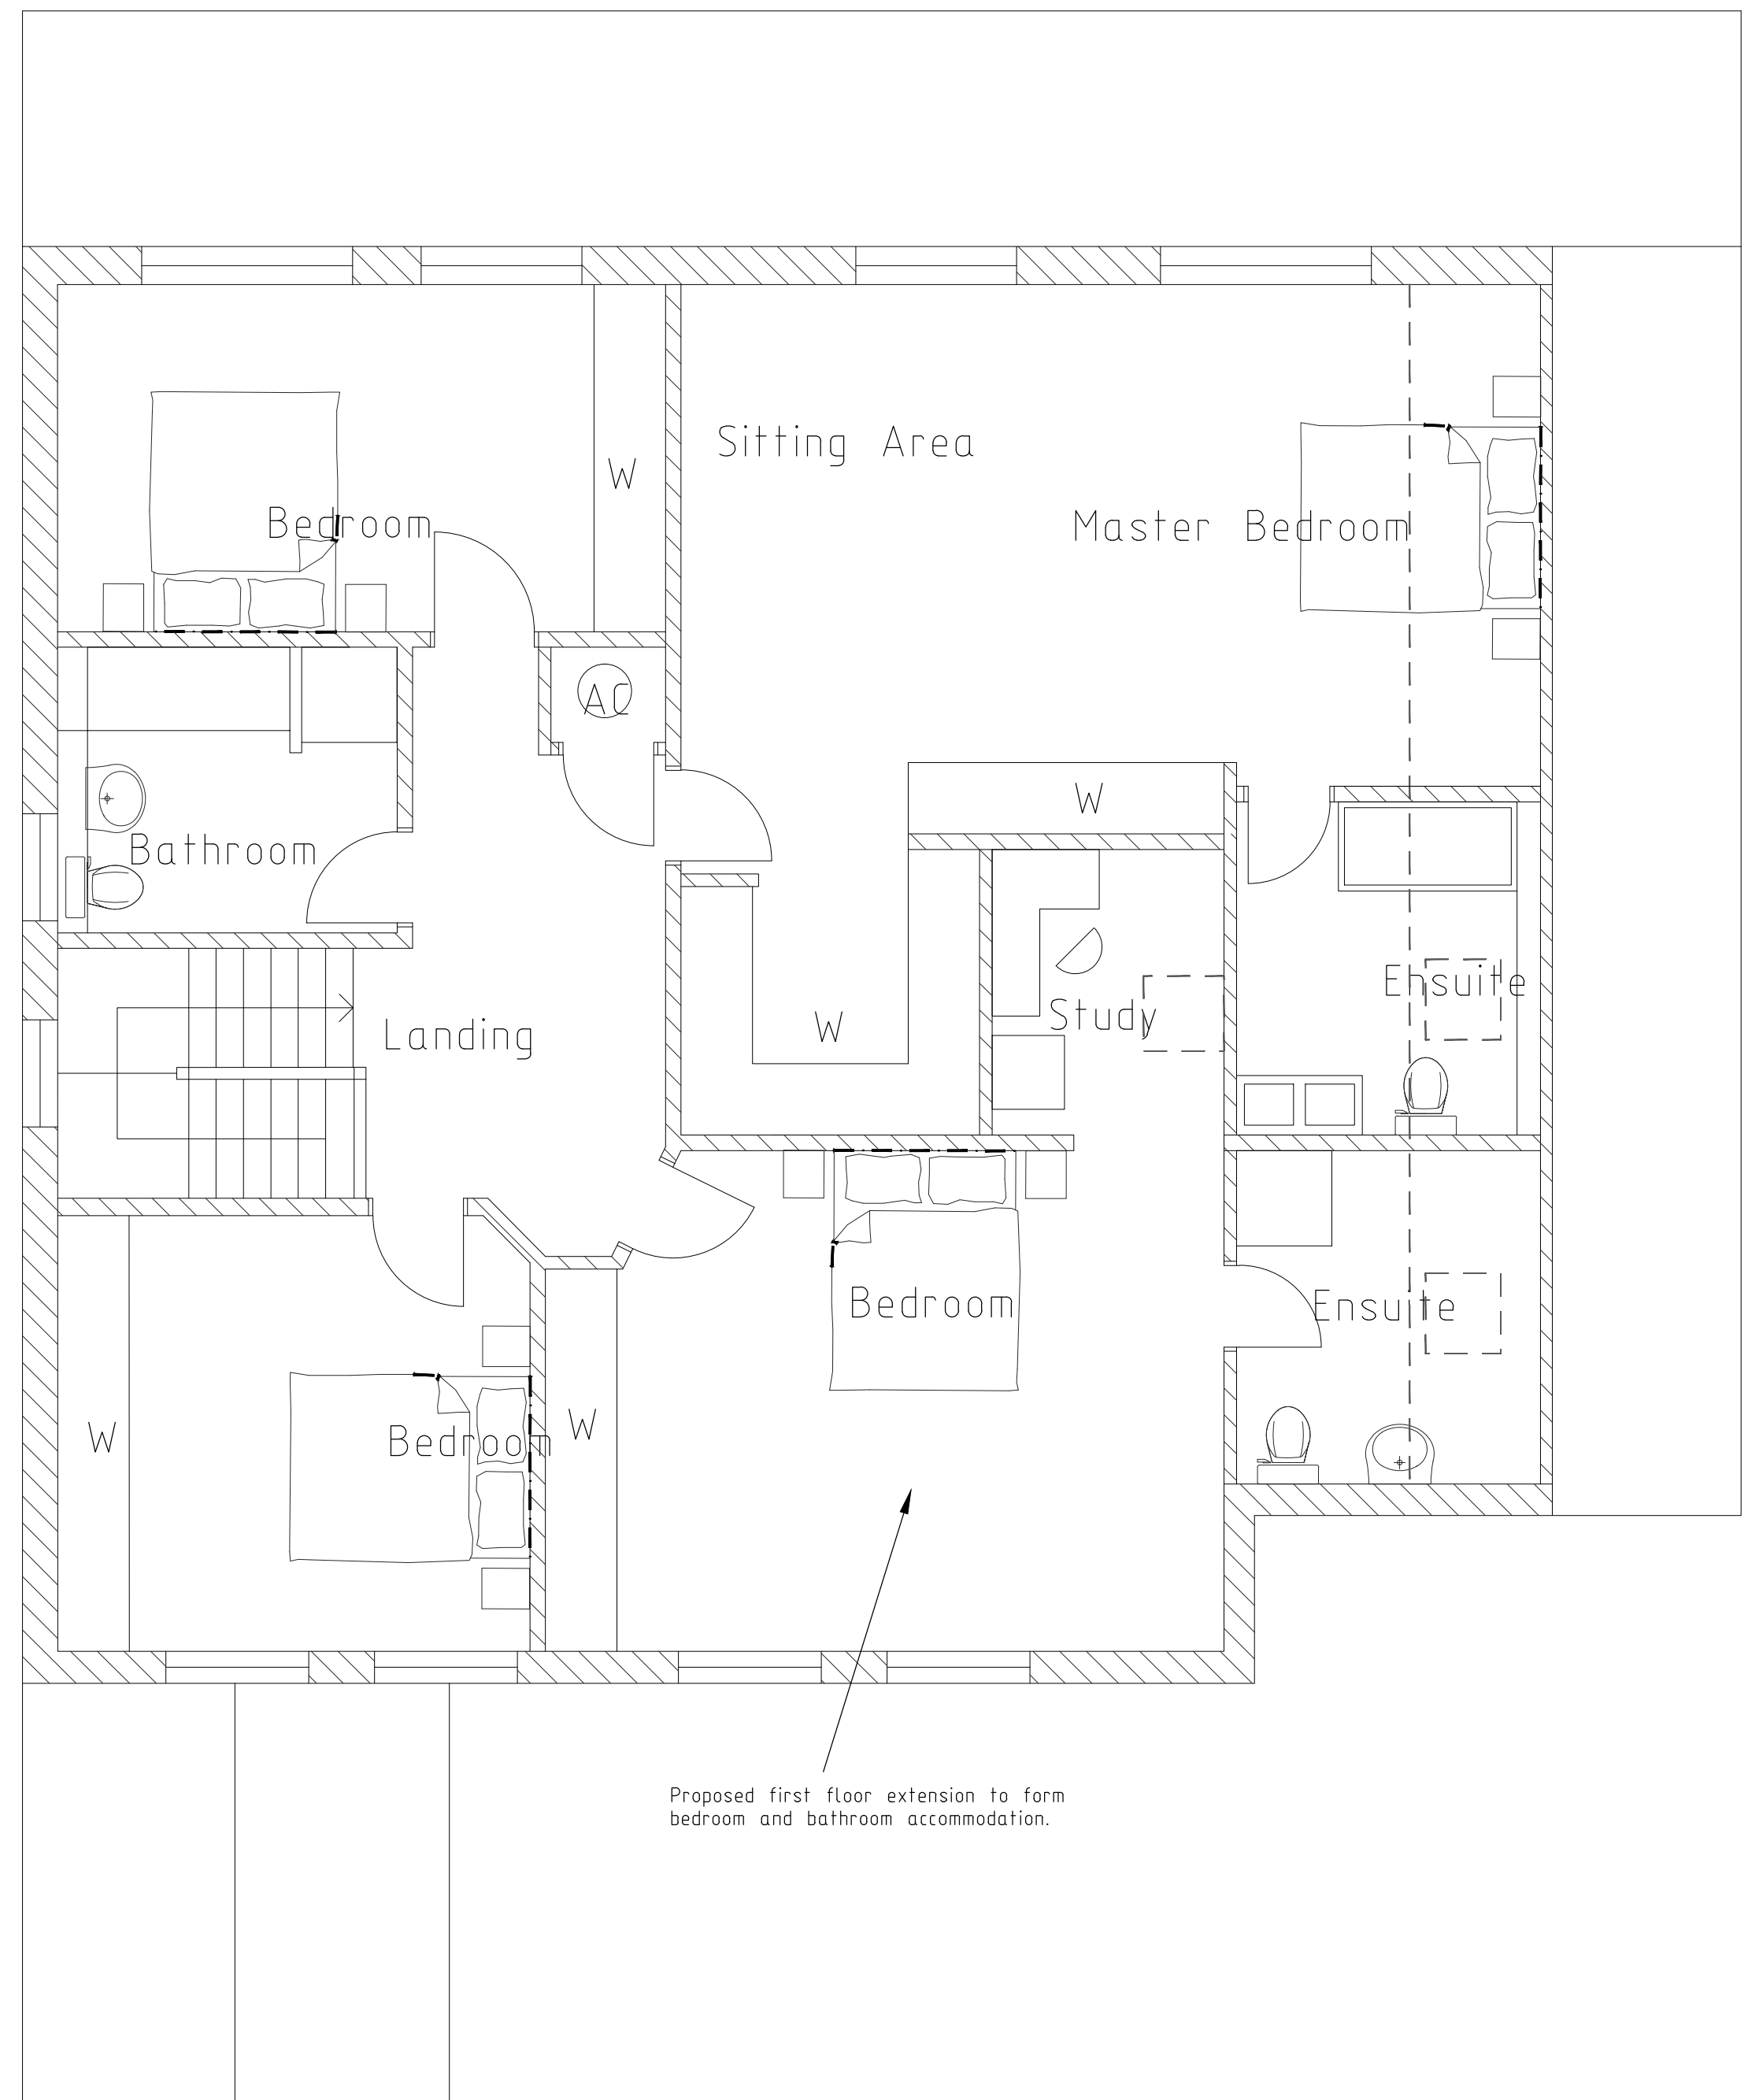


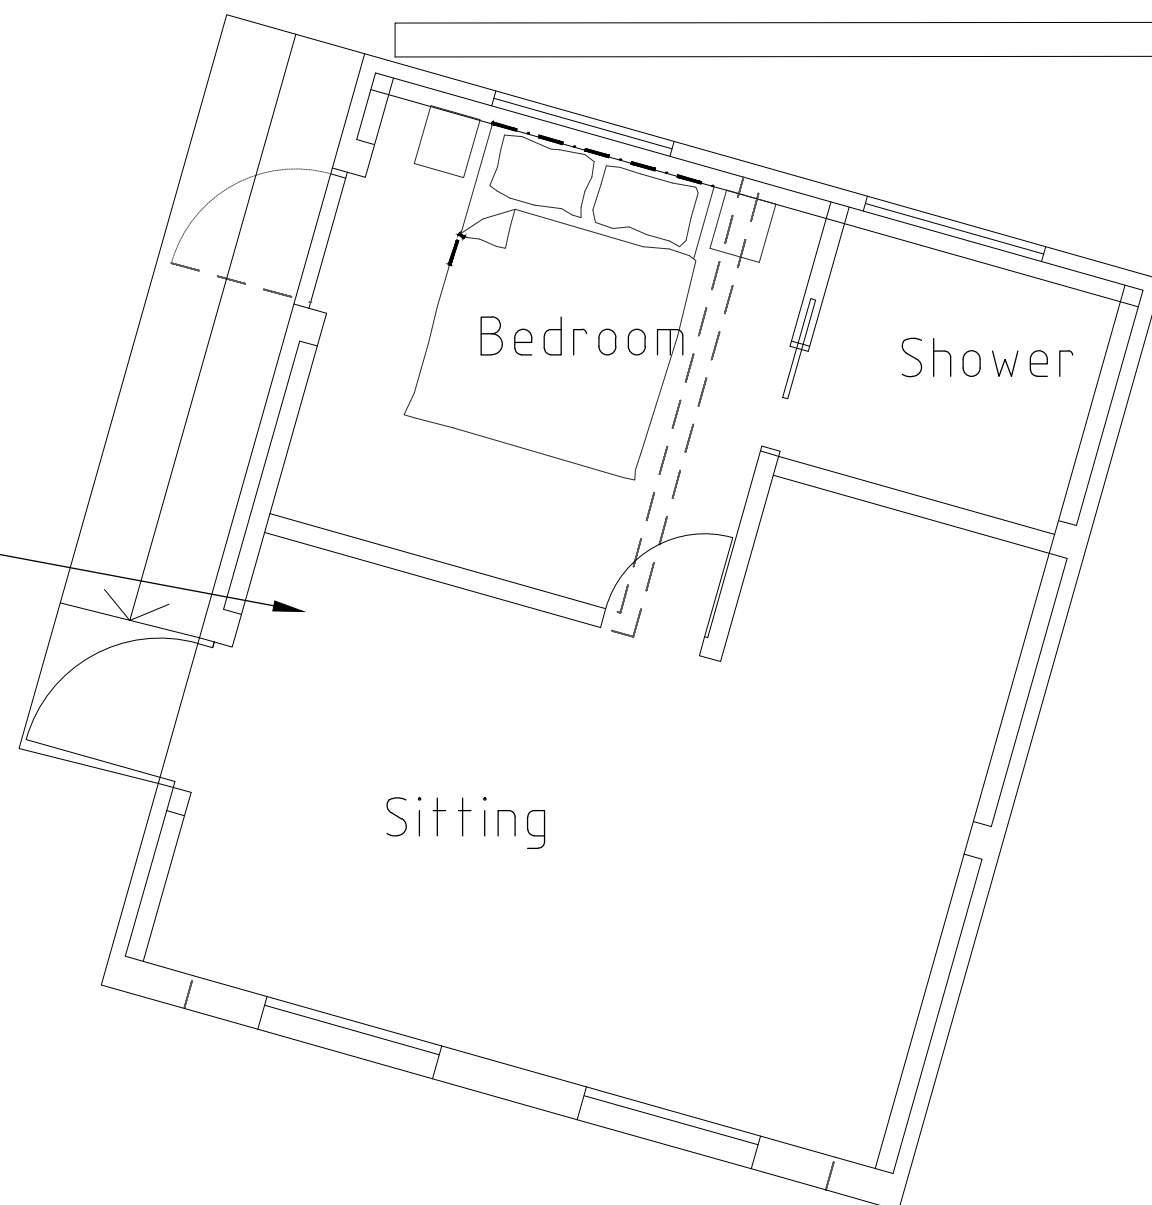

Covert garage for night care accommodation ancillary to the dwelling.

Ground Floor Plan 1 : 50

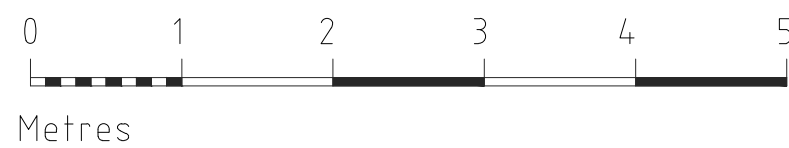

Proposed first floor extension to form bedroom and bathroom accommodation.

First Floor Plan 1 : 50

D	July 24	Planning amendments added
C	Dec 23	Amy's bedroom revision
B	Nov 23	Amy's bedroom revision
	Date	Revision
© copyright		
Client		
Amanda Collins & Andy Corran		
Job Title		
14 Wiltshire Avenue, Crowthorne, RG45 6NG.		
Drawing Title		
Proposed Ground & First Floor Plans		
Scale AS @ A1		
Date	August 2023	Drawn by JRB
Drawing No.	SP/23/ 10	Rev. D