




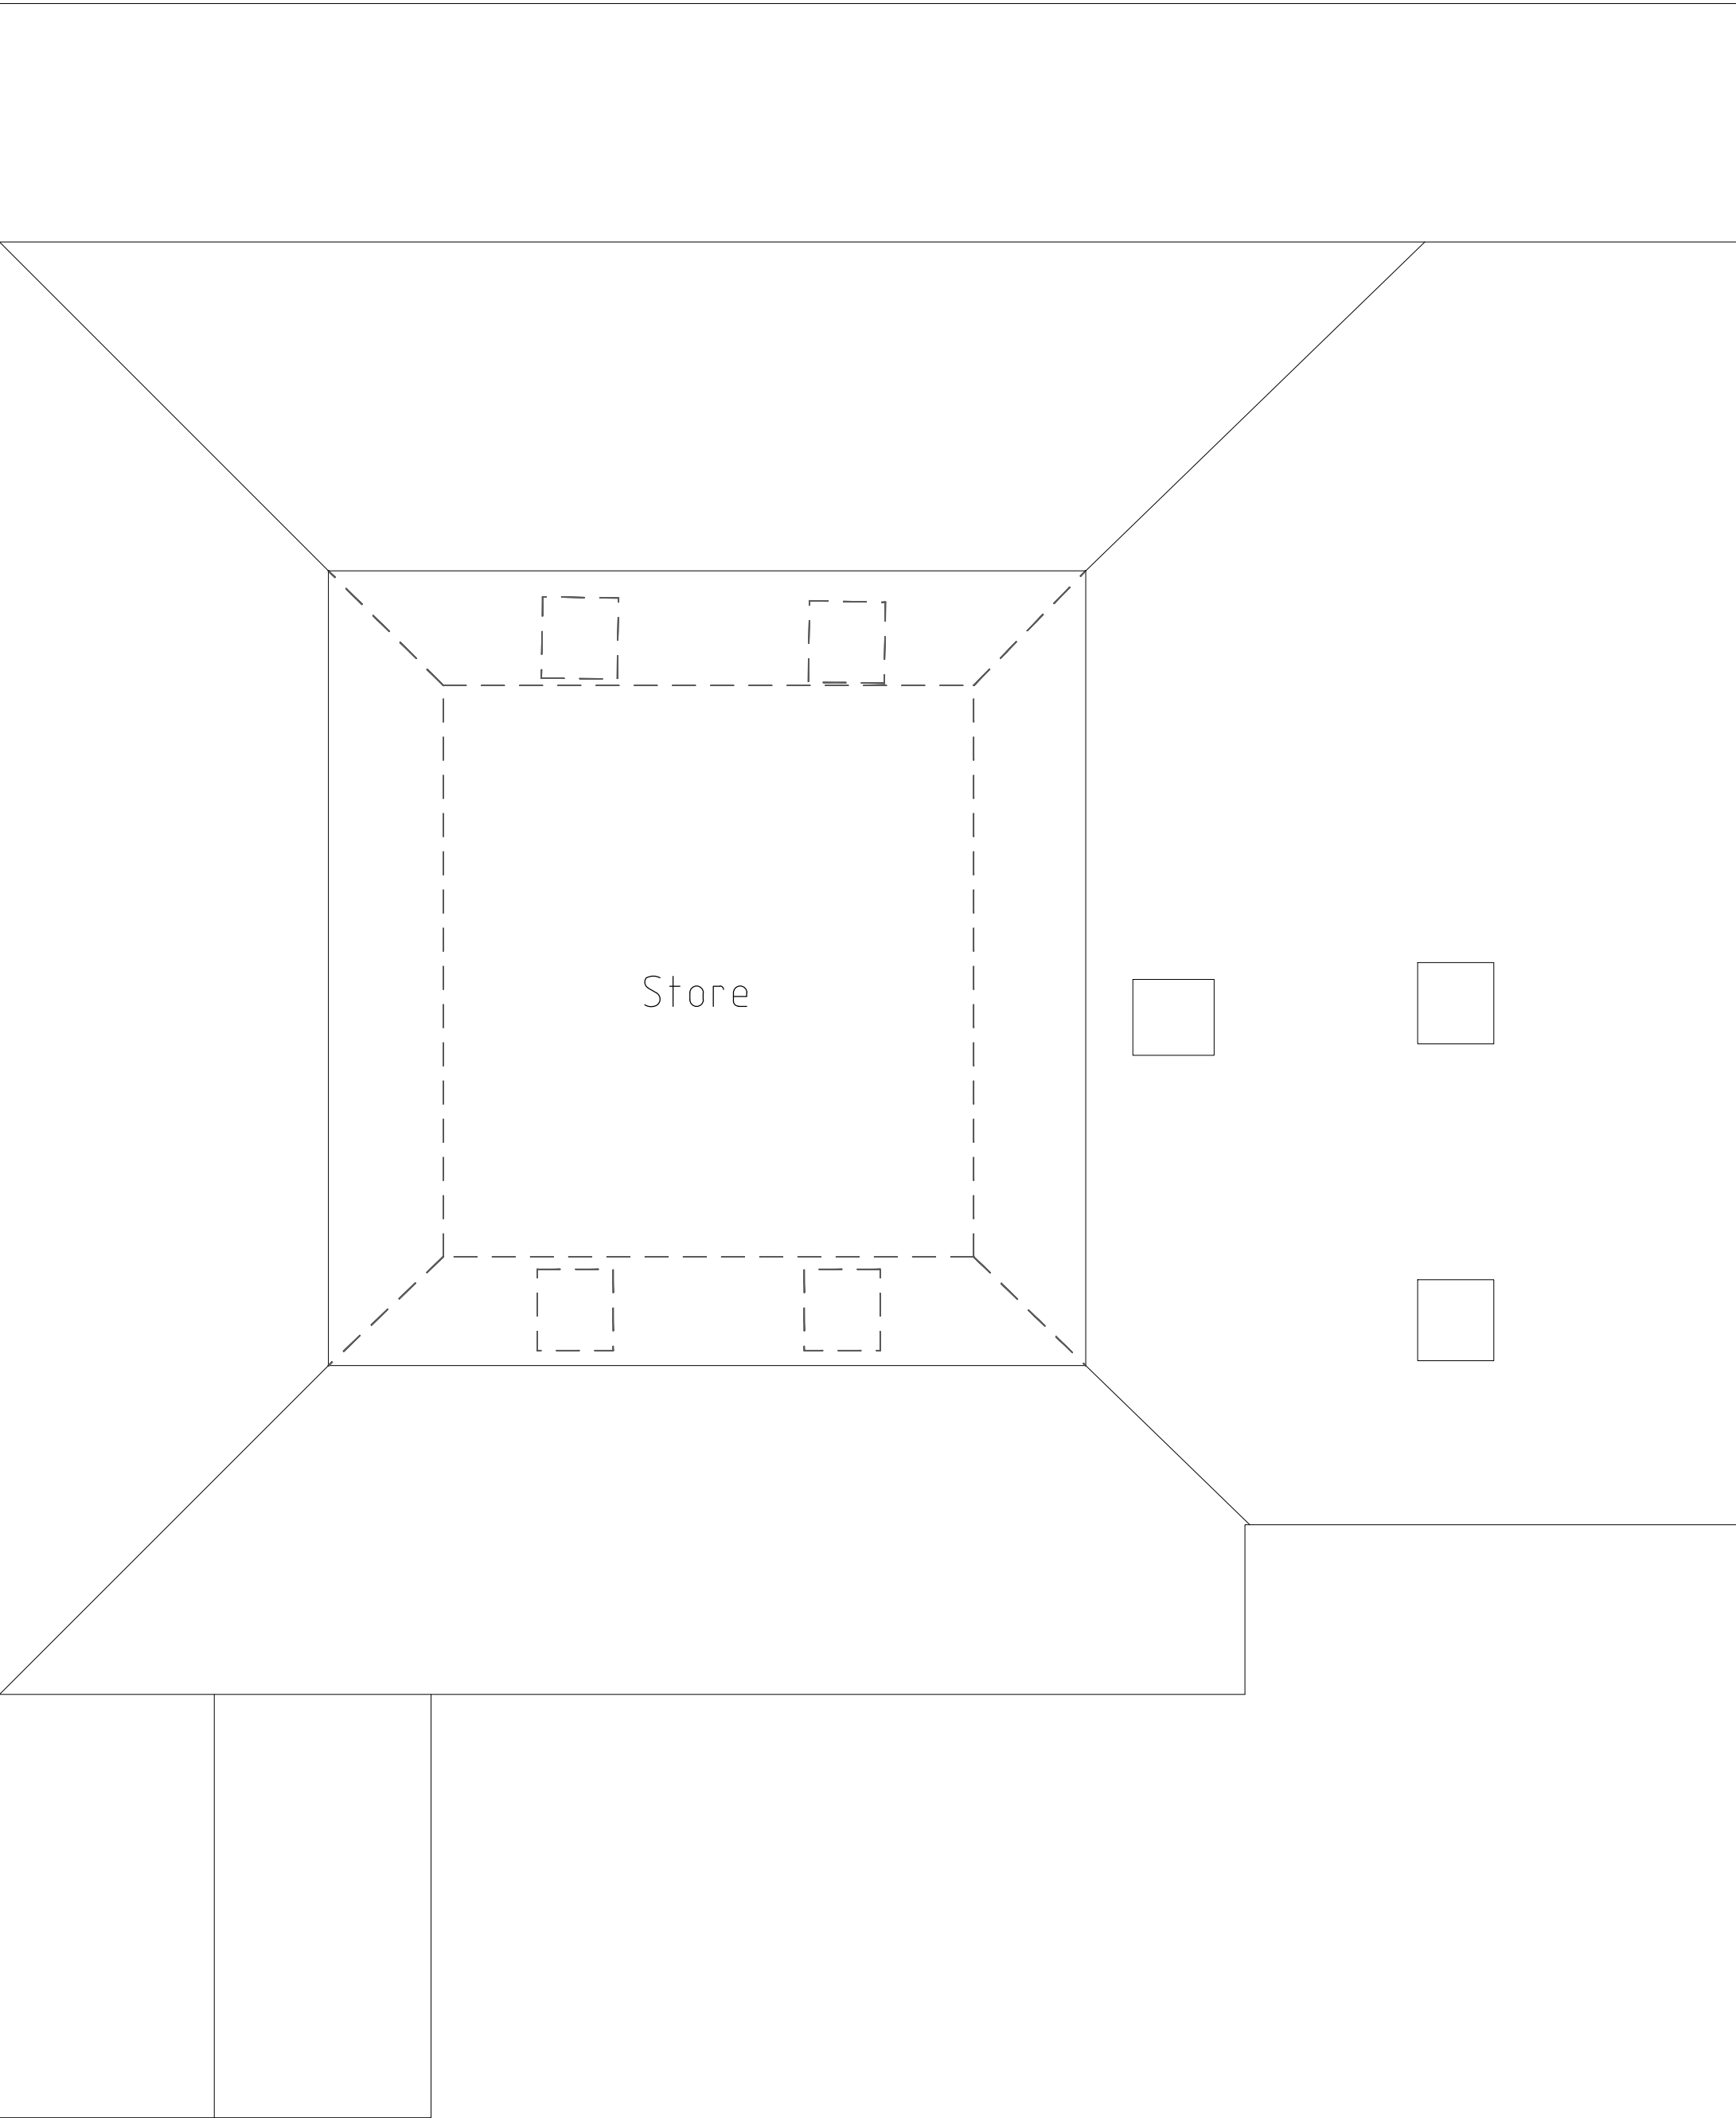



Second Floor Plan 1 : 50

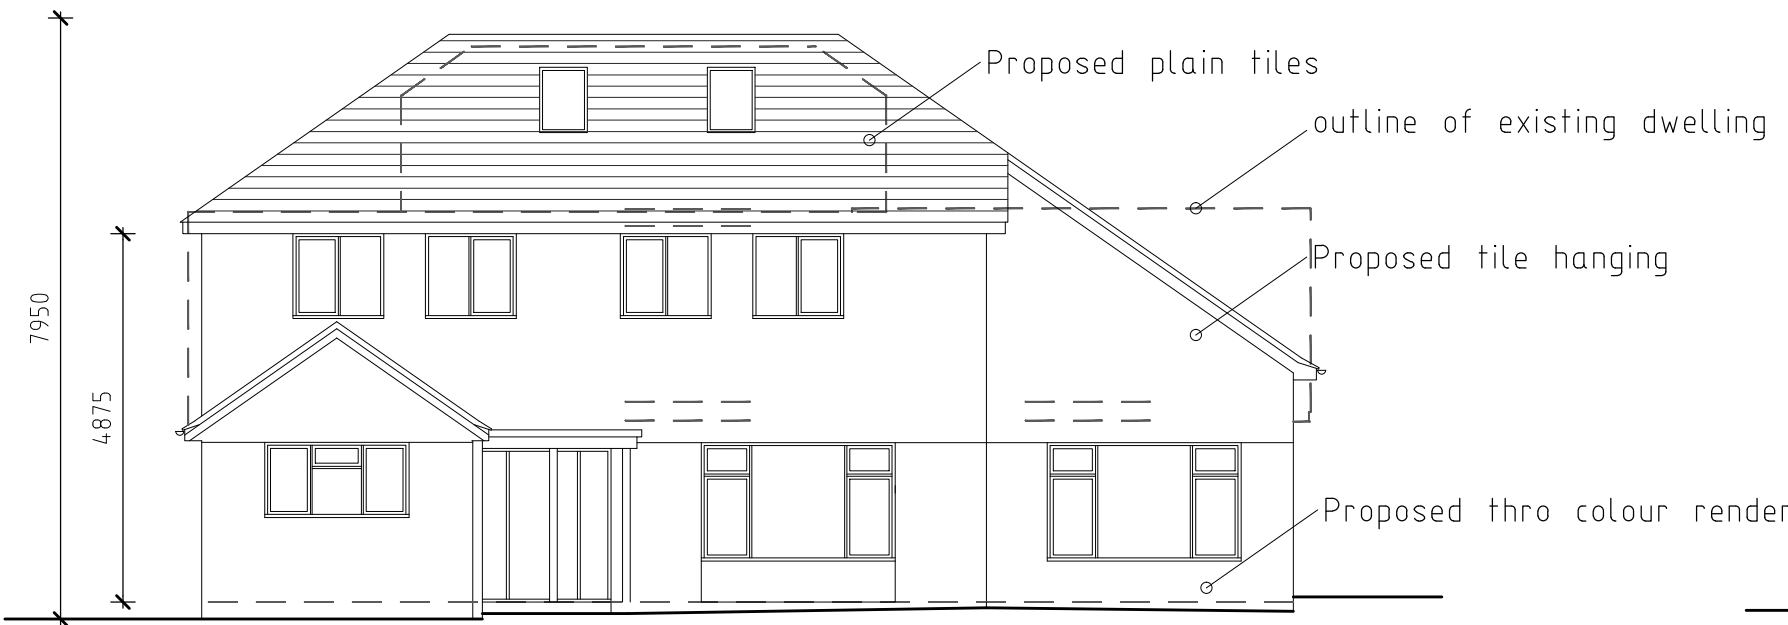


Front Elevation 1 : 100

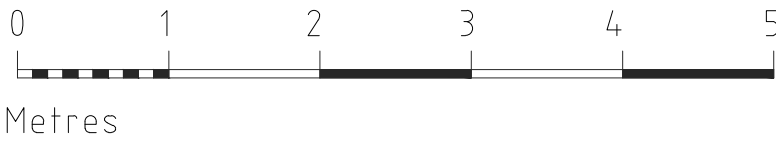

Rear Elevation 1 : 100

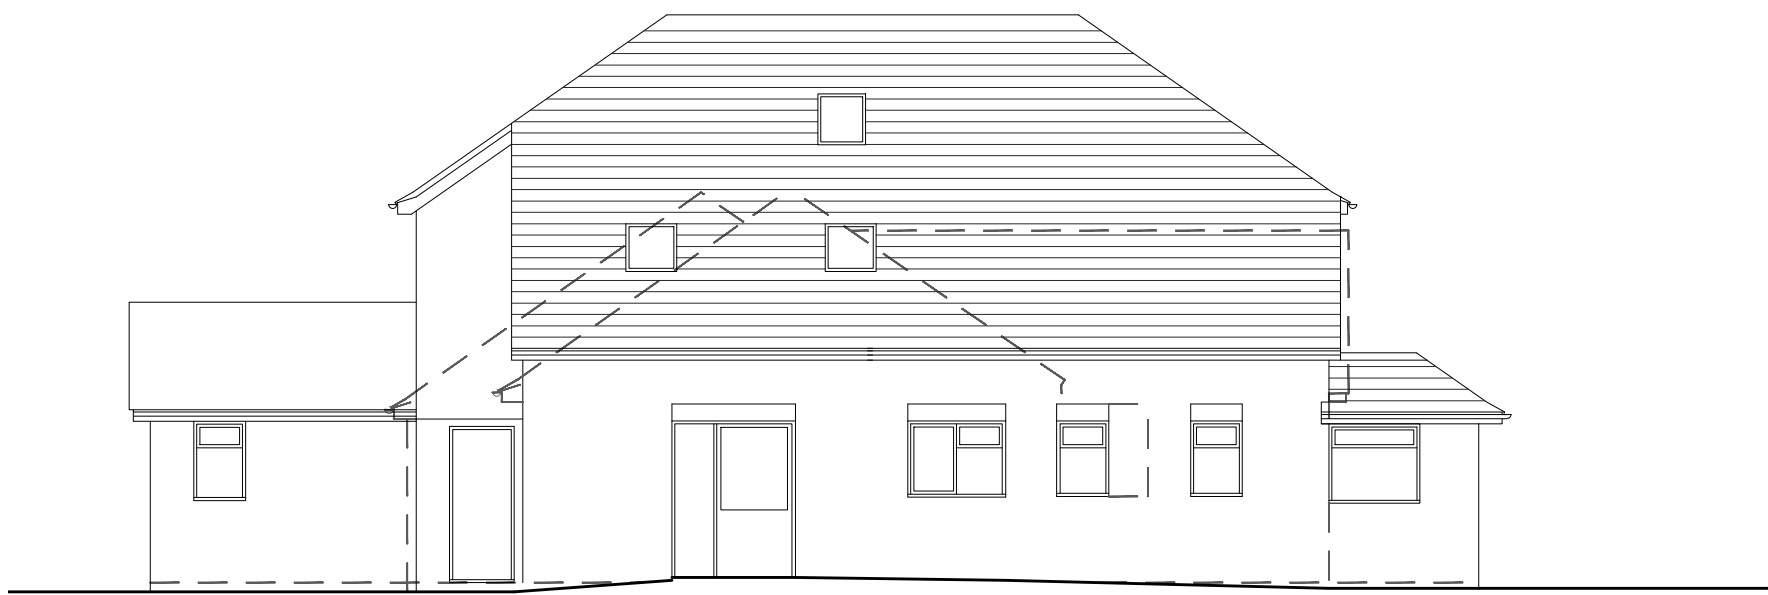 


Side Elevation 1 : 100

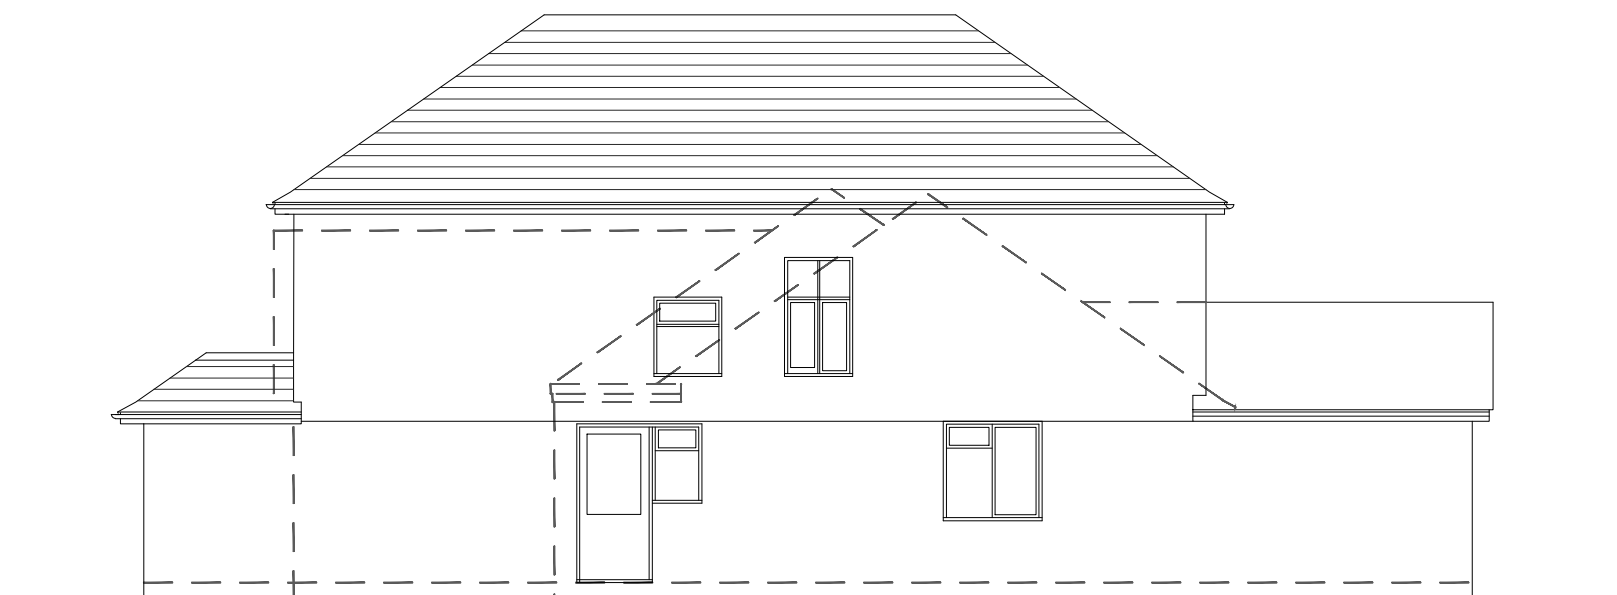

Side Elevation 1 : 100



Street Scene 1 : 100

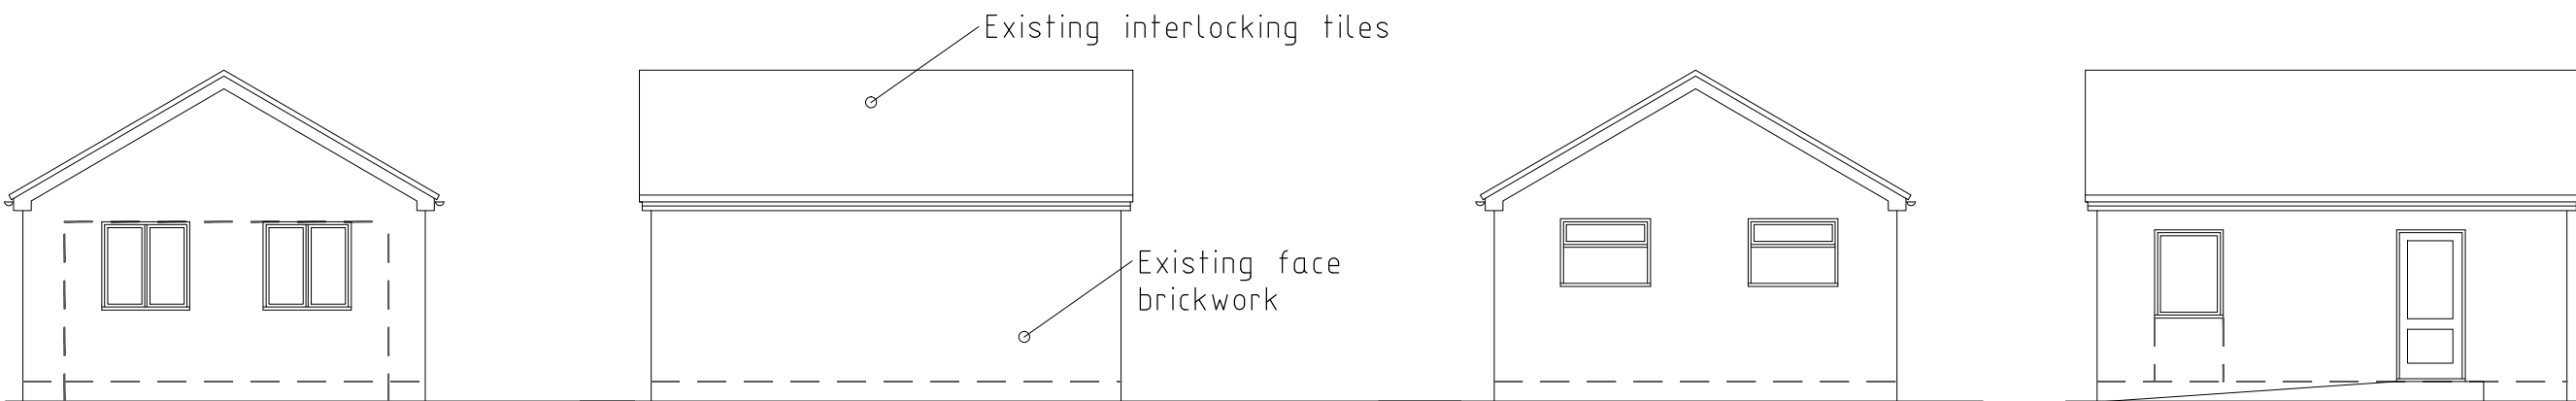

Front Elevation 1 : 100 Side Elevation 1 : 100 Rear Elevation 1 : 100 Side Elevation 1 : 100
Garage

C	July 24	Planning amendments added
B	Dec 23	Further info added
	Date	Revision
© copyright		
Client		
Amanda Collins & Andy Corran		
Job Title		
14 Wiltshire Avenue, Crowthorne, RG45 6NG.		
Drawing Title		
Proposed Second Floor Plan & Elevations		
Scale		
AS @ A1		
Date		
August 2023		
Drawn by		
JRB		
Drawing No.		Rev.
SP/23/ 11		C