

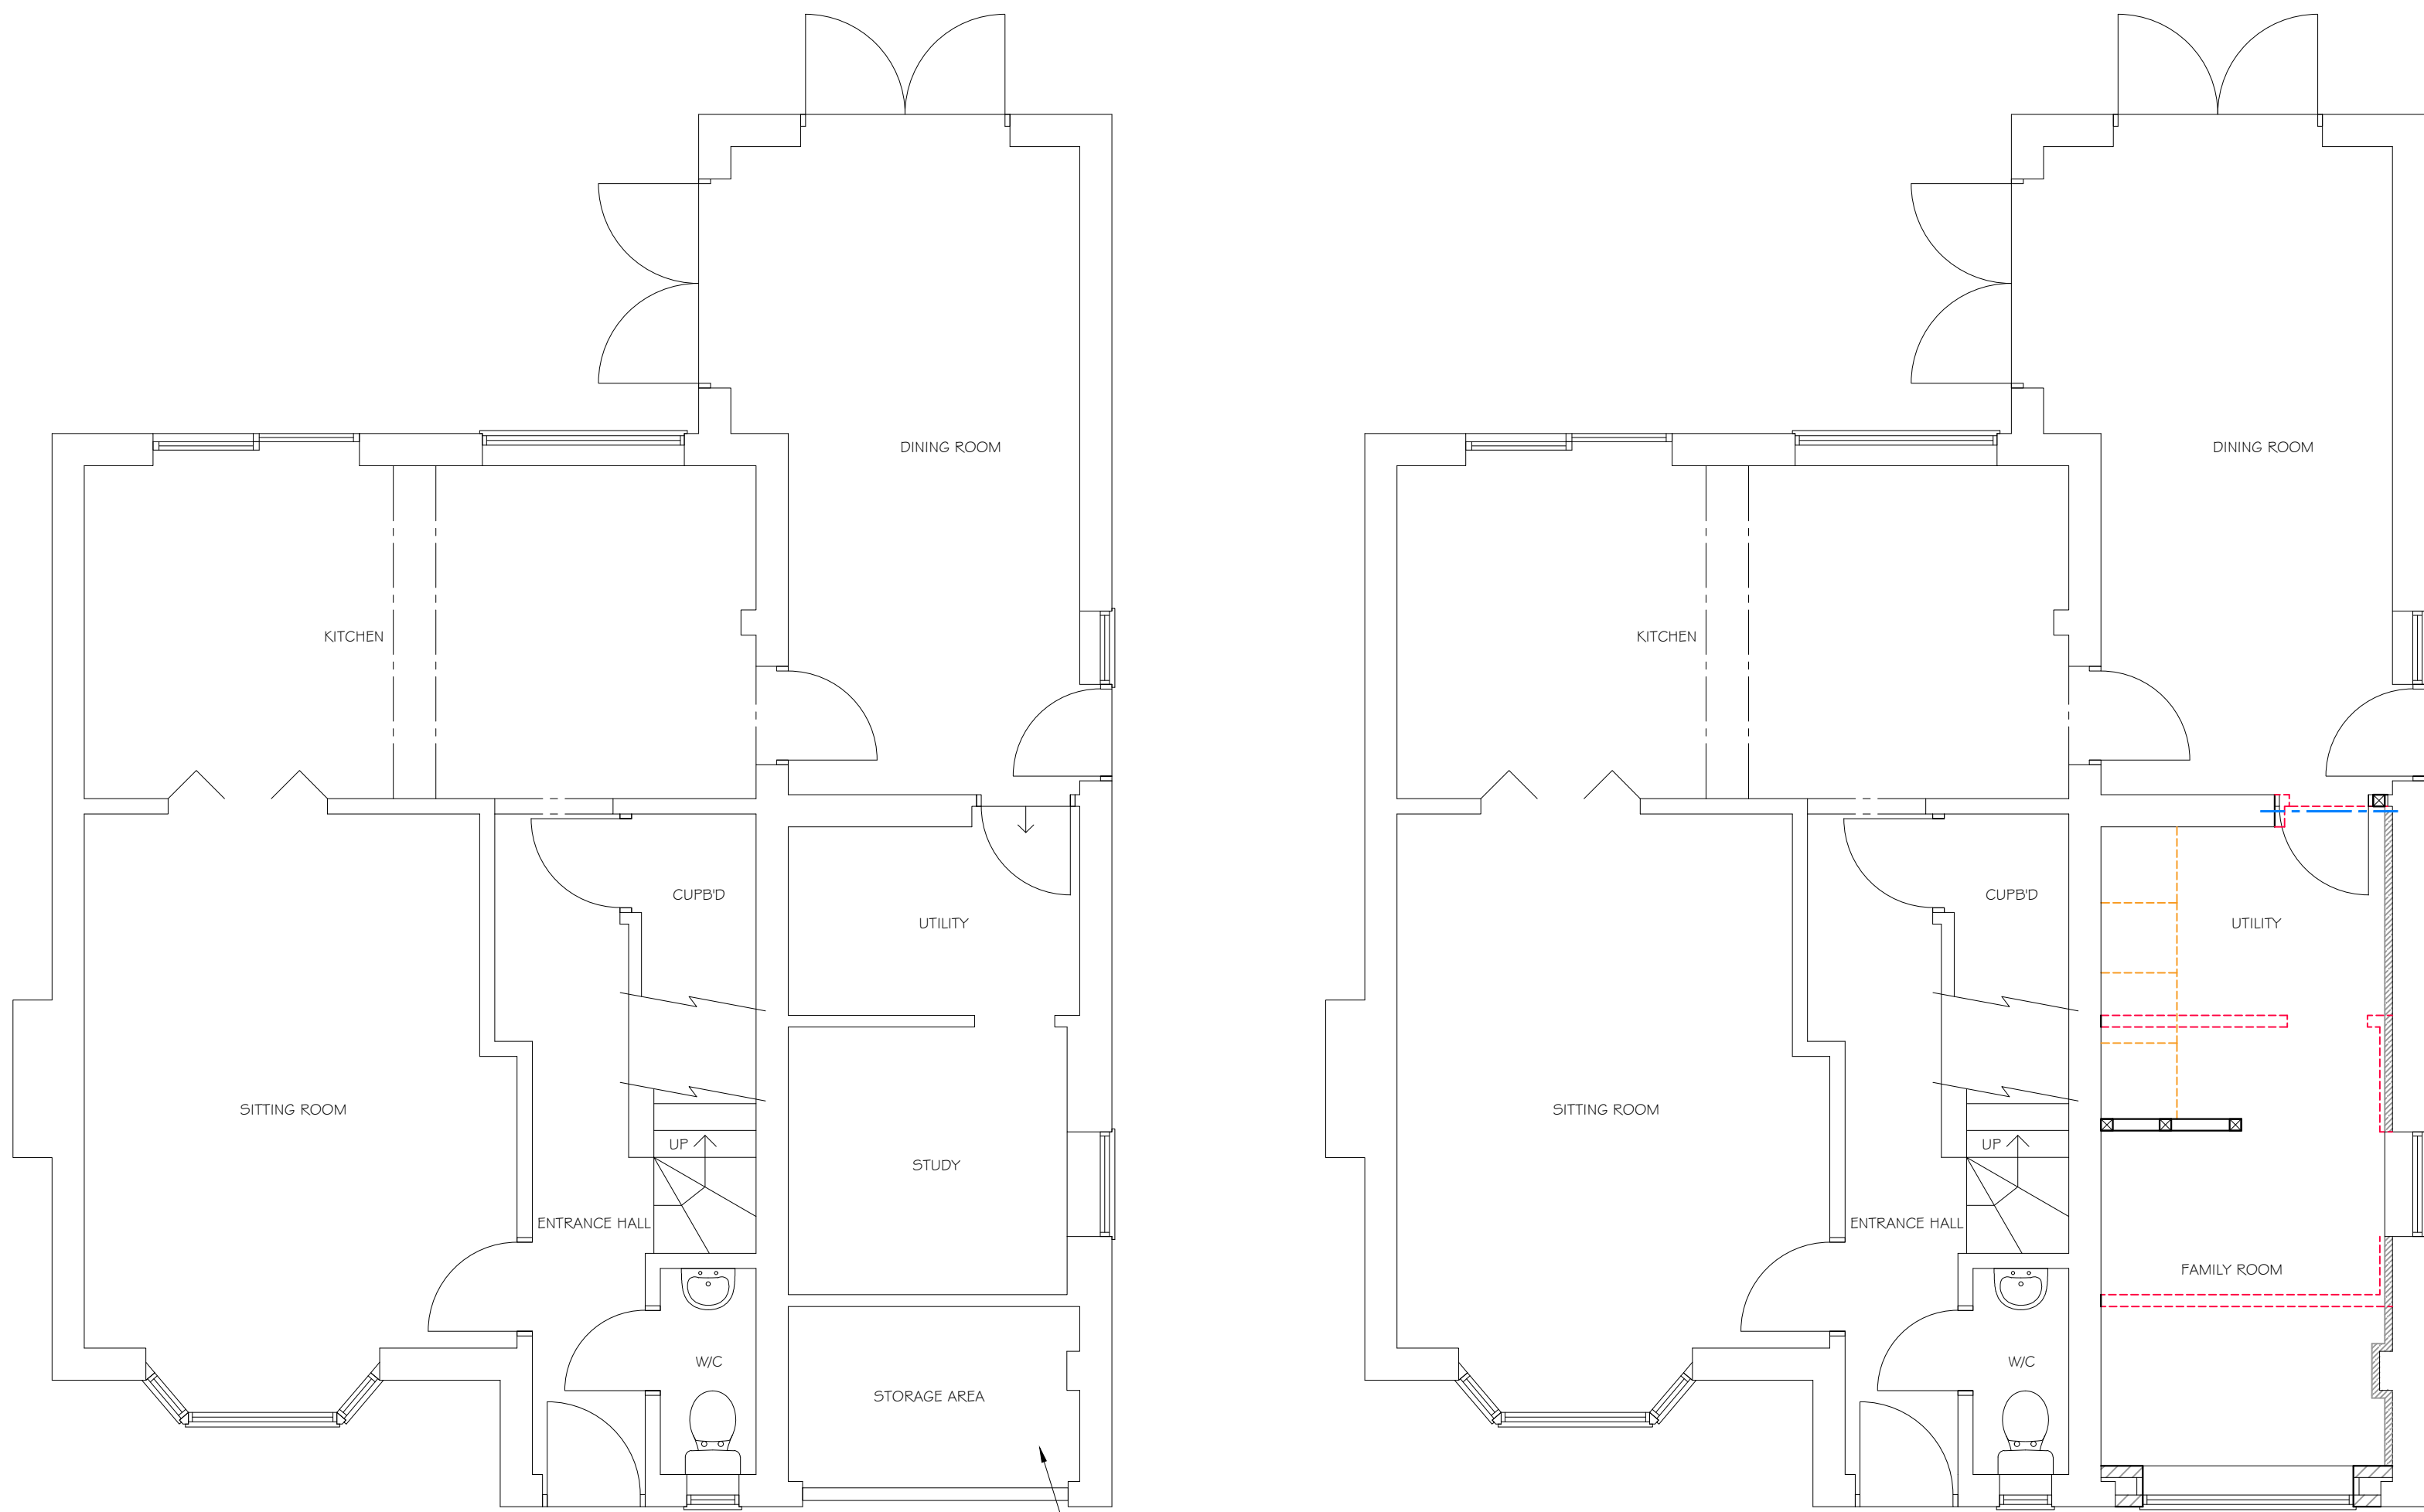


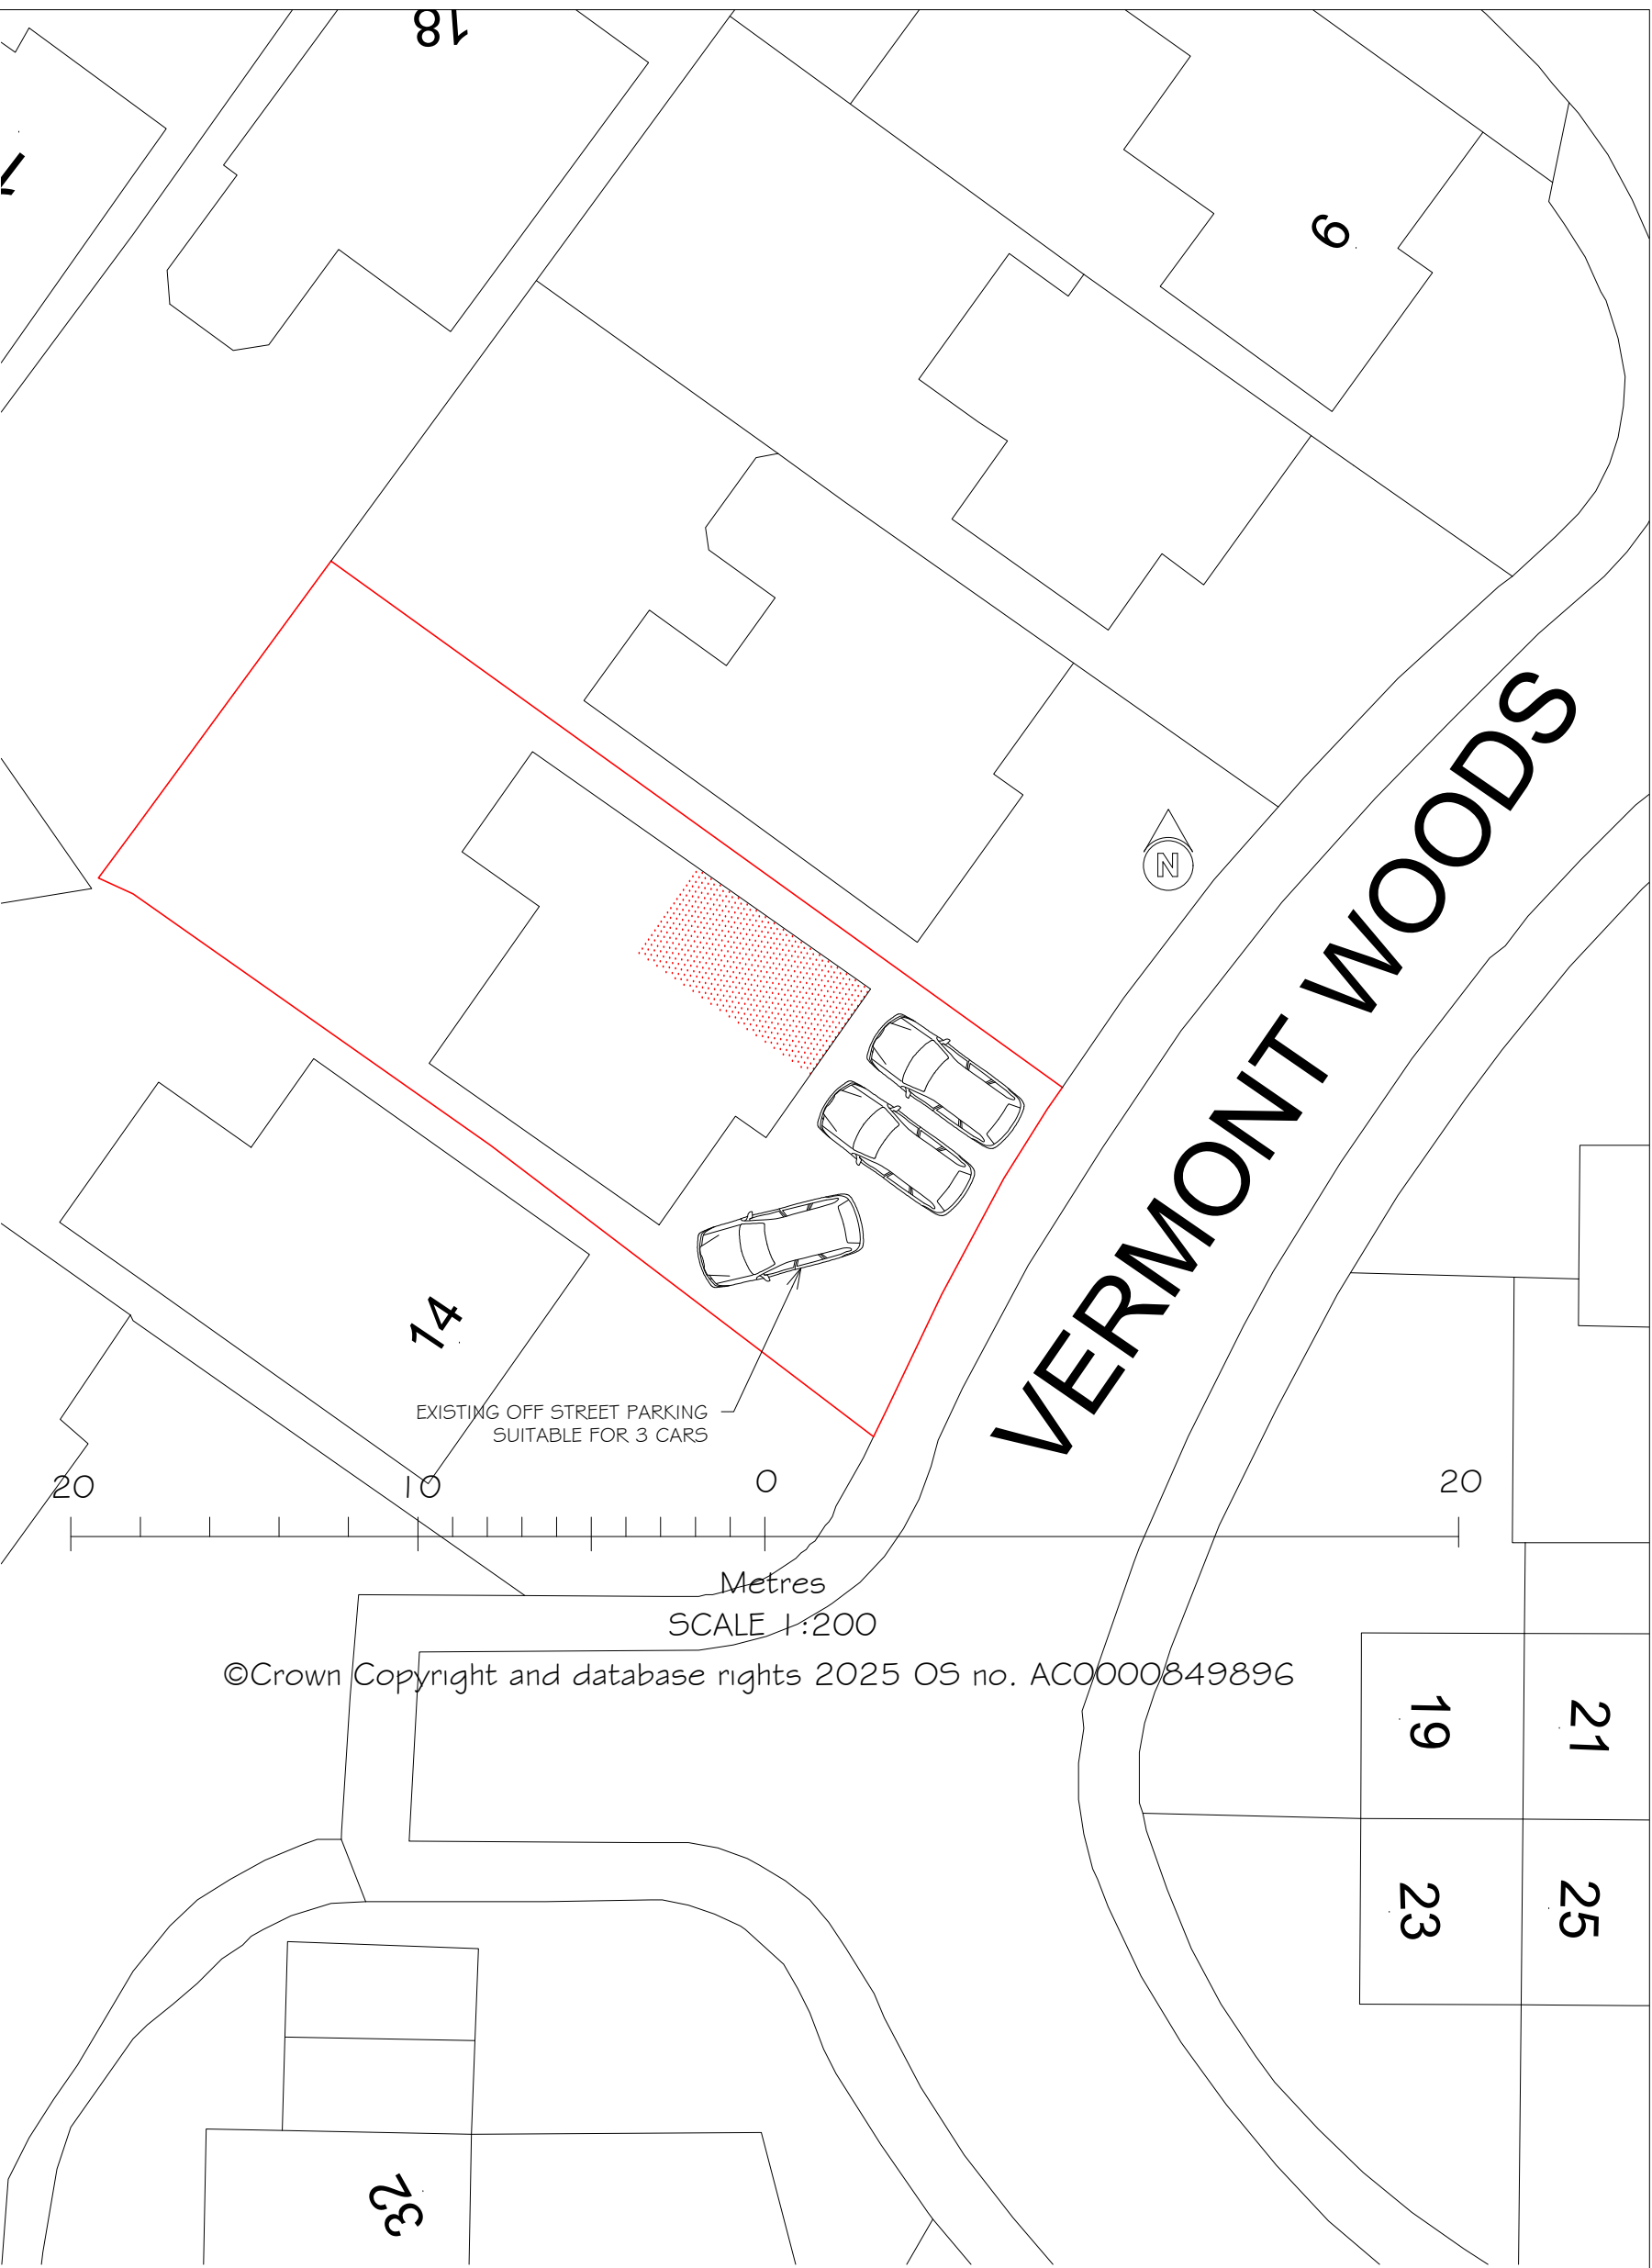


EXISTING GROUND FLOOR PLAN

EXISTING STORE ROOM IS NOT SUITABLE FOR A CAR THEREFORE NO OFF STREET PARKING HAS BEEN LOST

PROPOSED GROUND FLOOR PLAN

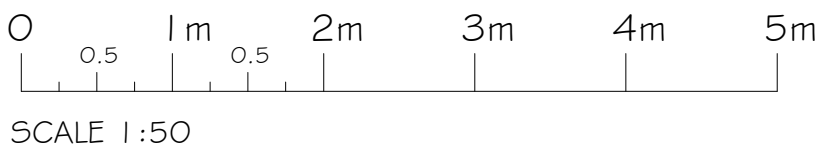

©Crown Copyright and database rights 2025 OS no. AC0000849896

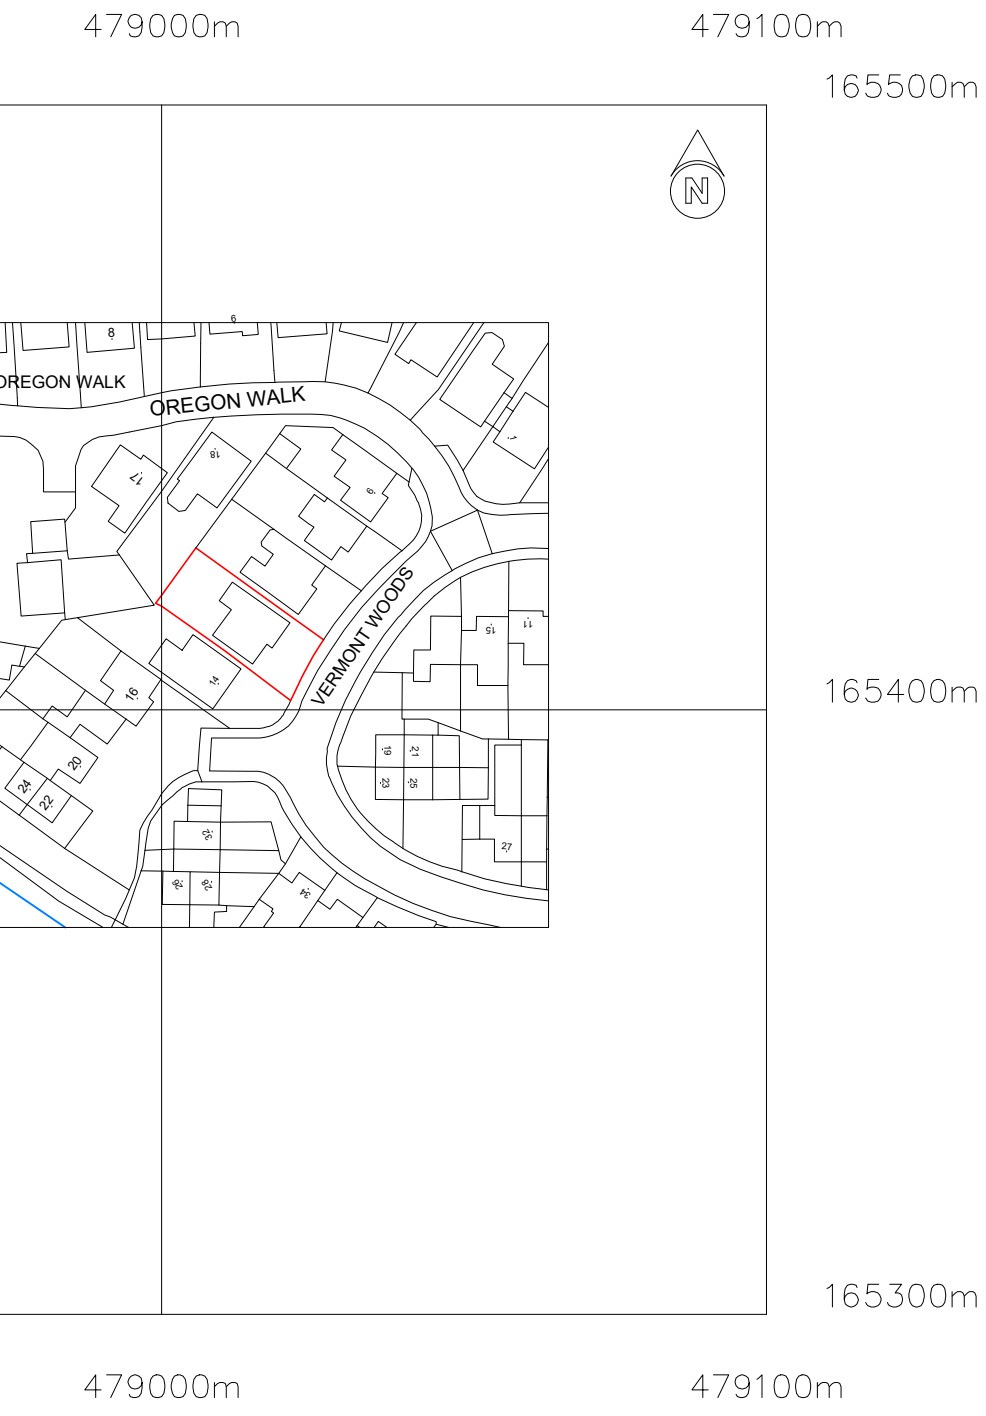

- EXISTING STRUCTURE
- PROPOSED STRUCTURE
- REMOVED STRUCTURE
- POSSIBLE STEEL BEAMS
- POSSIBLE KITCHEN PLAN

PROJECT
PROPOSED STORE ROOM CONVERSION WITH
PENETRATION CHANGE AT:
12 VERMONT WOODS
FINCHAMPSTEAD
RG40 4PF

TITLE
COMBINED DRAWINGS,
LOCAL PLAN & ROOF PLAN

 **Cranford Design Ltd**
Architectural Services,
CAD Design & Draughting

DATE NOVEMBER 2025	Tel: 01252 872657 Mob: 07525 064570 E-mail: info@cranforddesign.co.uk Website: www.cranforddesign.co.uk
SCALE SEE DRAWING	Centaur House Ancells Business Park, Ancells Road Fleet GU51 2UJ

DRAWING NUMBER

D3172-01

A1 PAPER SIZE



EXISTING SIDE ELEVATION

EXISTING FRONT ELEVATION

EXISTING SIDE ELEVATION

PROPOSED SIDE ELEVATION

PROPOSED FRONT ELEVATION

PROPOSED SIDE ELEVATION

MATERIALS TO BE A BEST MATCH TO EXISTING



These plans must not be acted upon until the appropriate planning and building regulation approvals have been granted. Should the works be undertaken prior to the above approvals being in place it is done so entirely at the clients own risk.

©Crown Copyright and database rights 2025 OS no. AC0000849896

