

GENERAL NOTES:


Check and verify all dimensions prior to commencement of work.

This drawing should be read in conjunction with all other contract documents including those by other consultants.

The survey information shown this drawing is based on a survey prepared by a third party and CDS Ltd accepts no responsibility for the accuracy or completeness of the survey. Any discrepancies to be reported to CDS Ltd immediately.

This drawing is copyright of and shall remain the property of: Creative Design and Structure Ltd

- KEY:
- SITE BOUNDARY LINE
 - OTHER LAND OWNED BY APPLICANT
 - EXISTING FOOTPRINT / DEMOLISHED WALLS

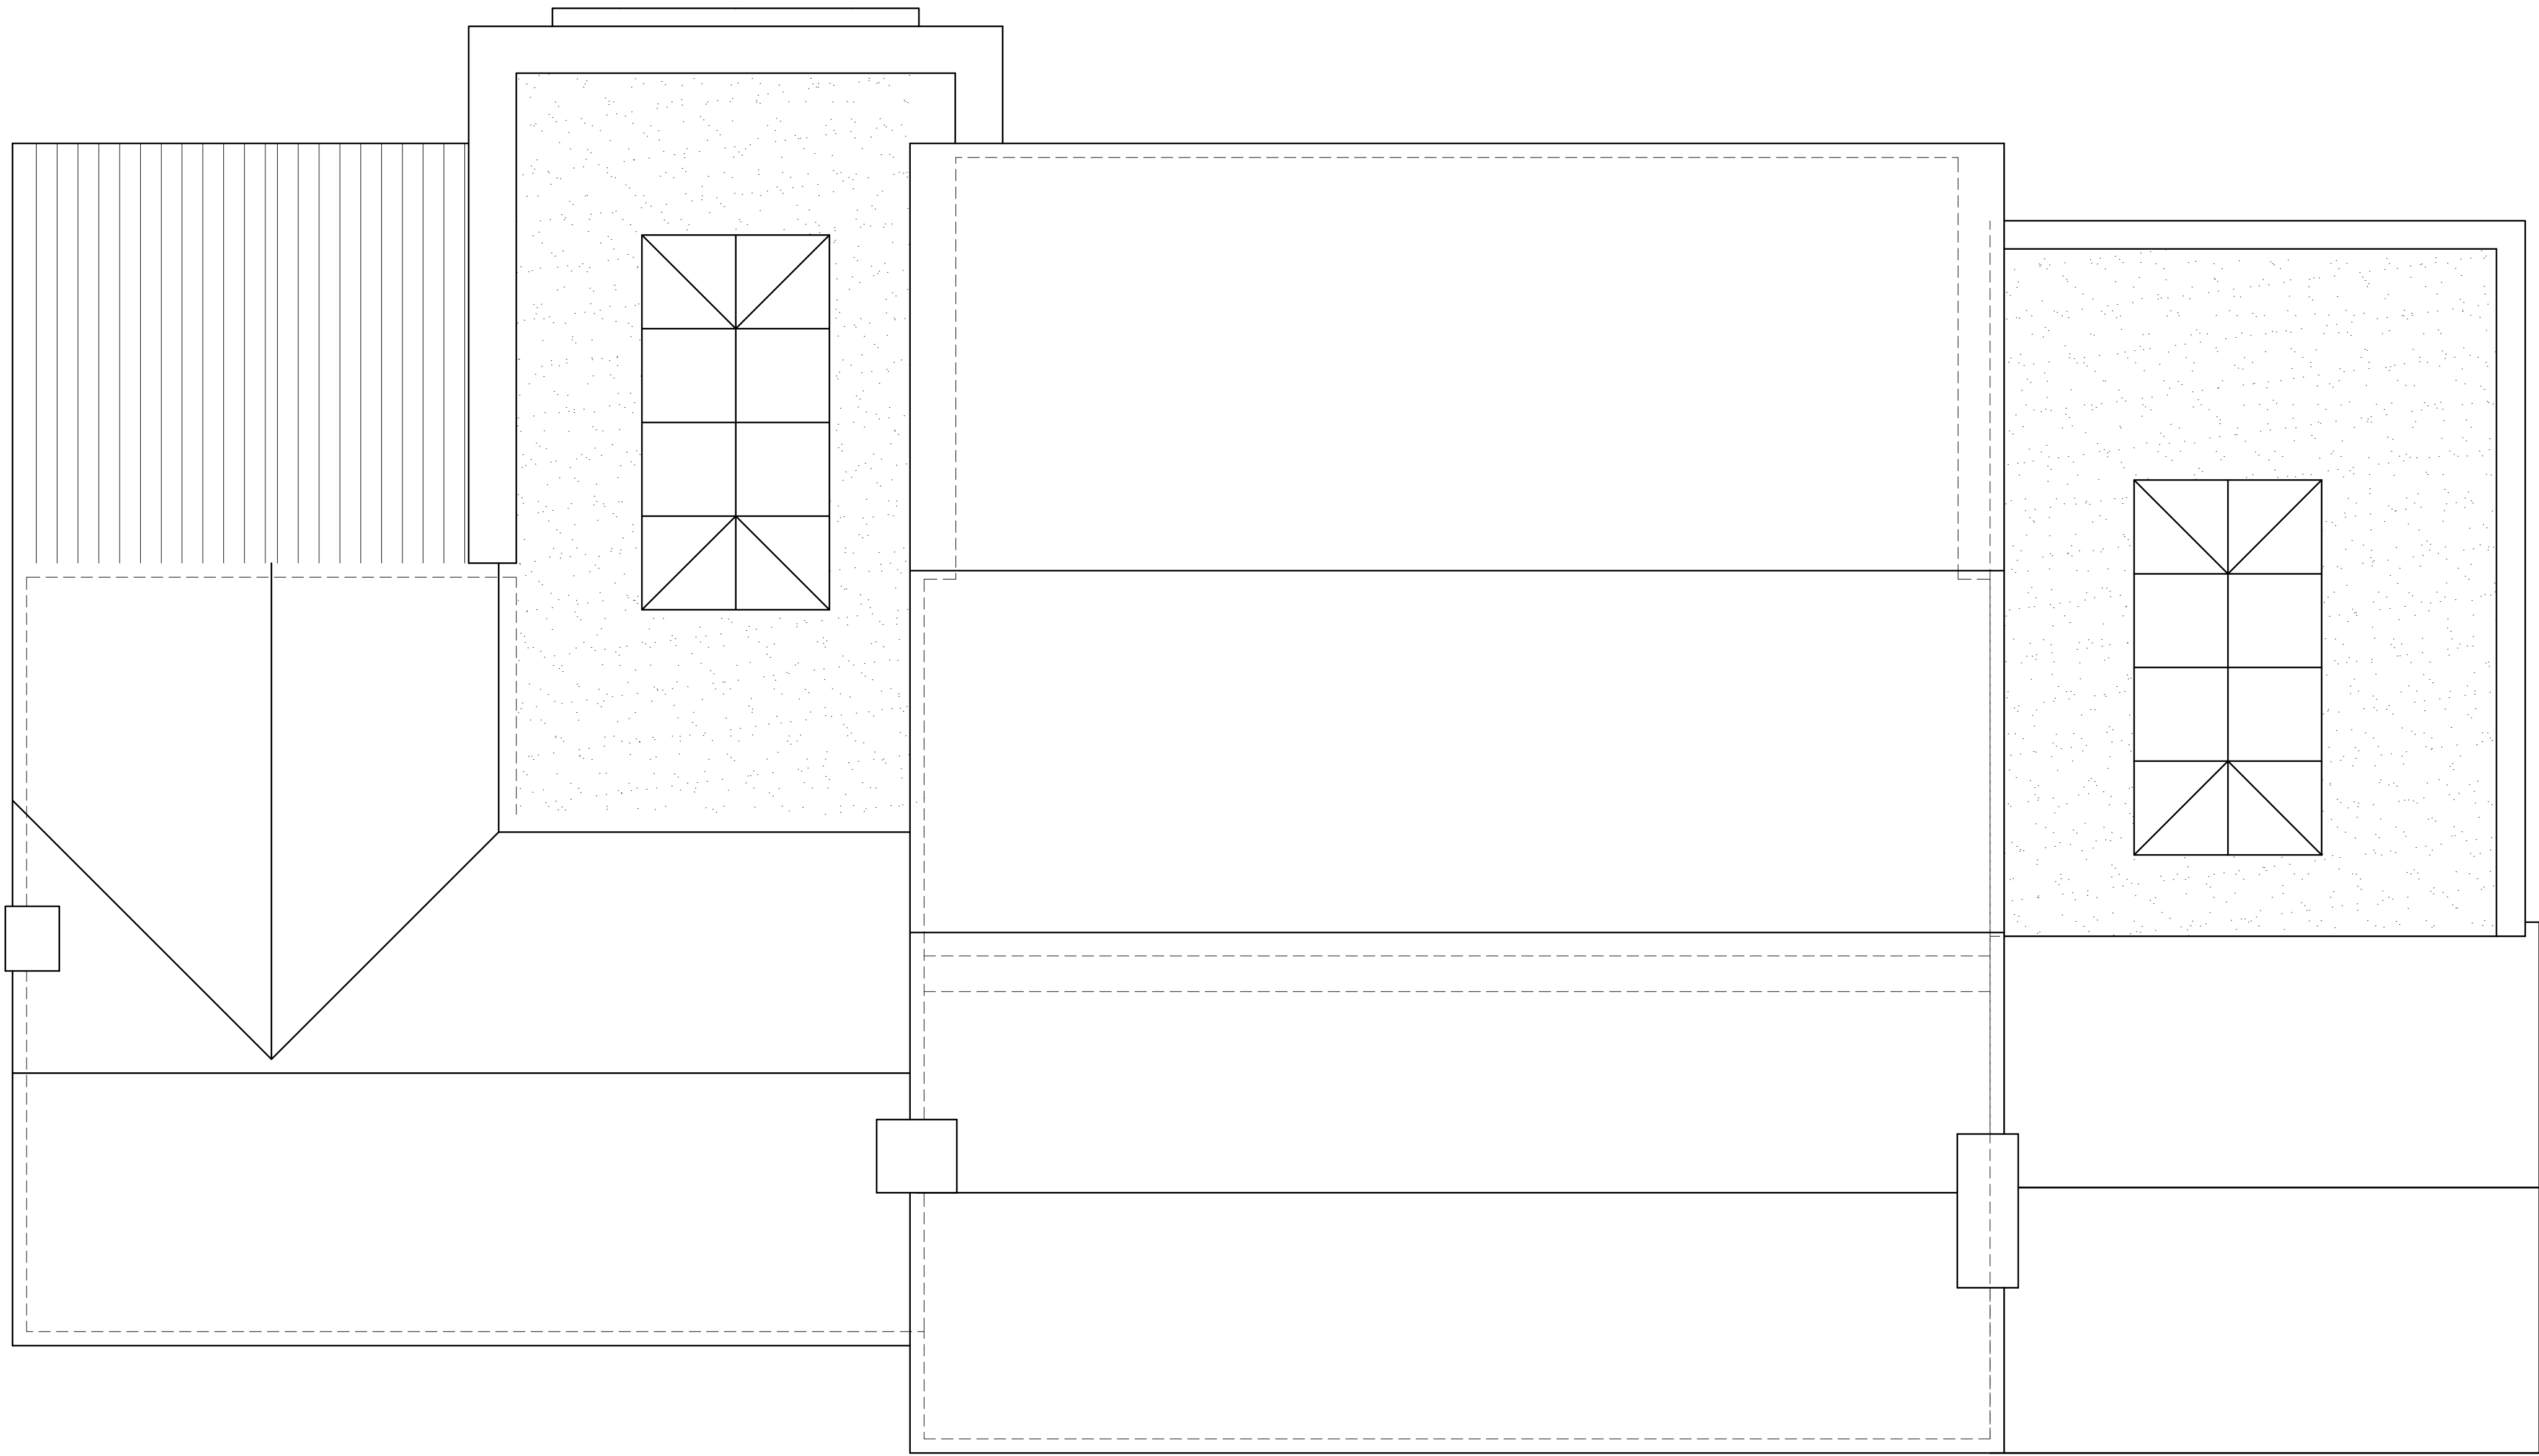

PROPOSED ROOF PLAN

Status: PLANNING

Project		THE PHEASANTRIES CHURCH LANE ARBORFIELD RG2 9JA	
Drawing Title		PROPOSED ROOF PLAN	
Drawn		Scale	
EB		1:50@A1; 1:100@A3	
Date		Rev.	
JANUARY 2025		A	
Drawing No.			
02225-07			