




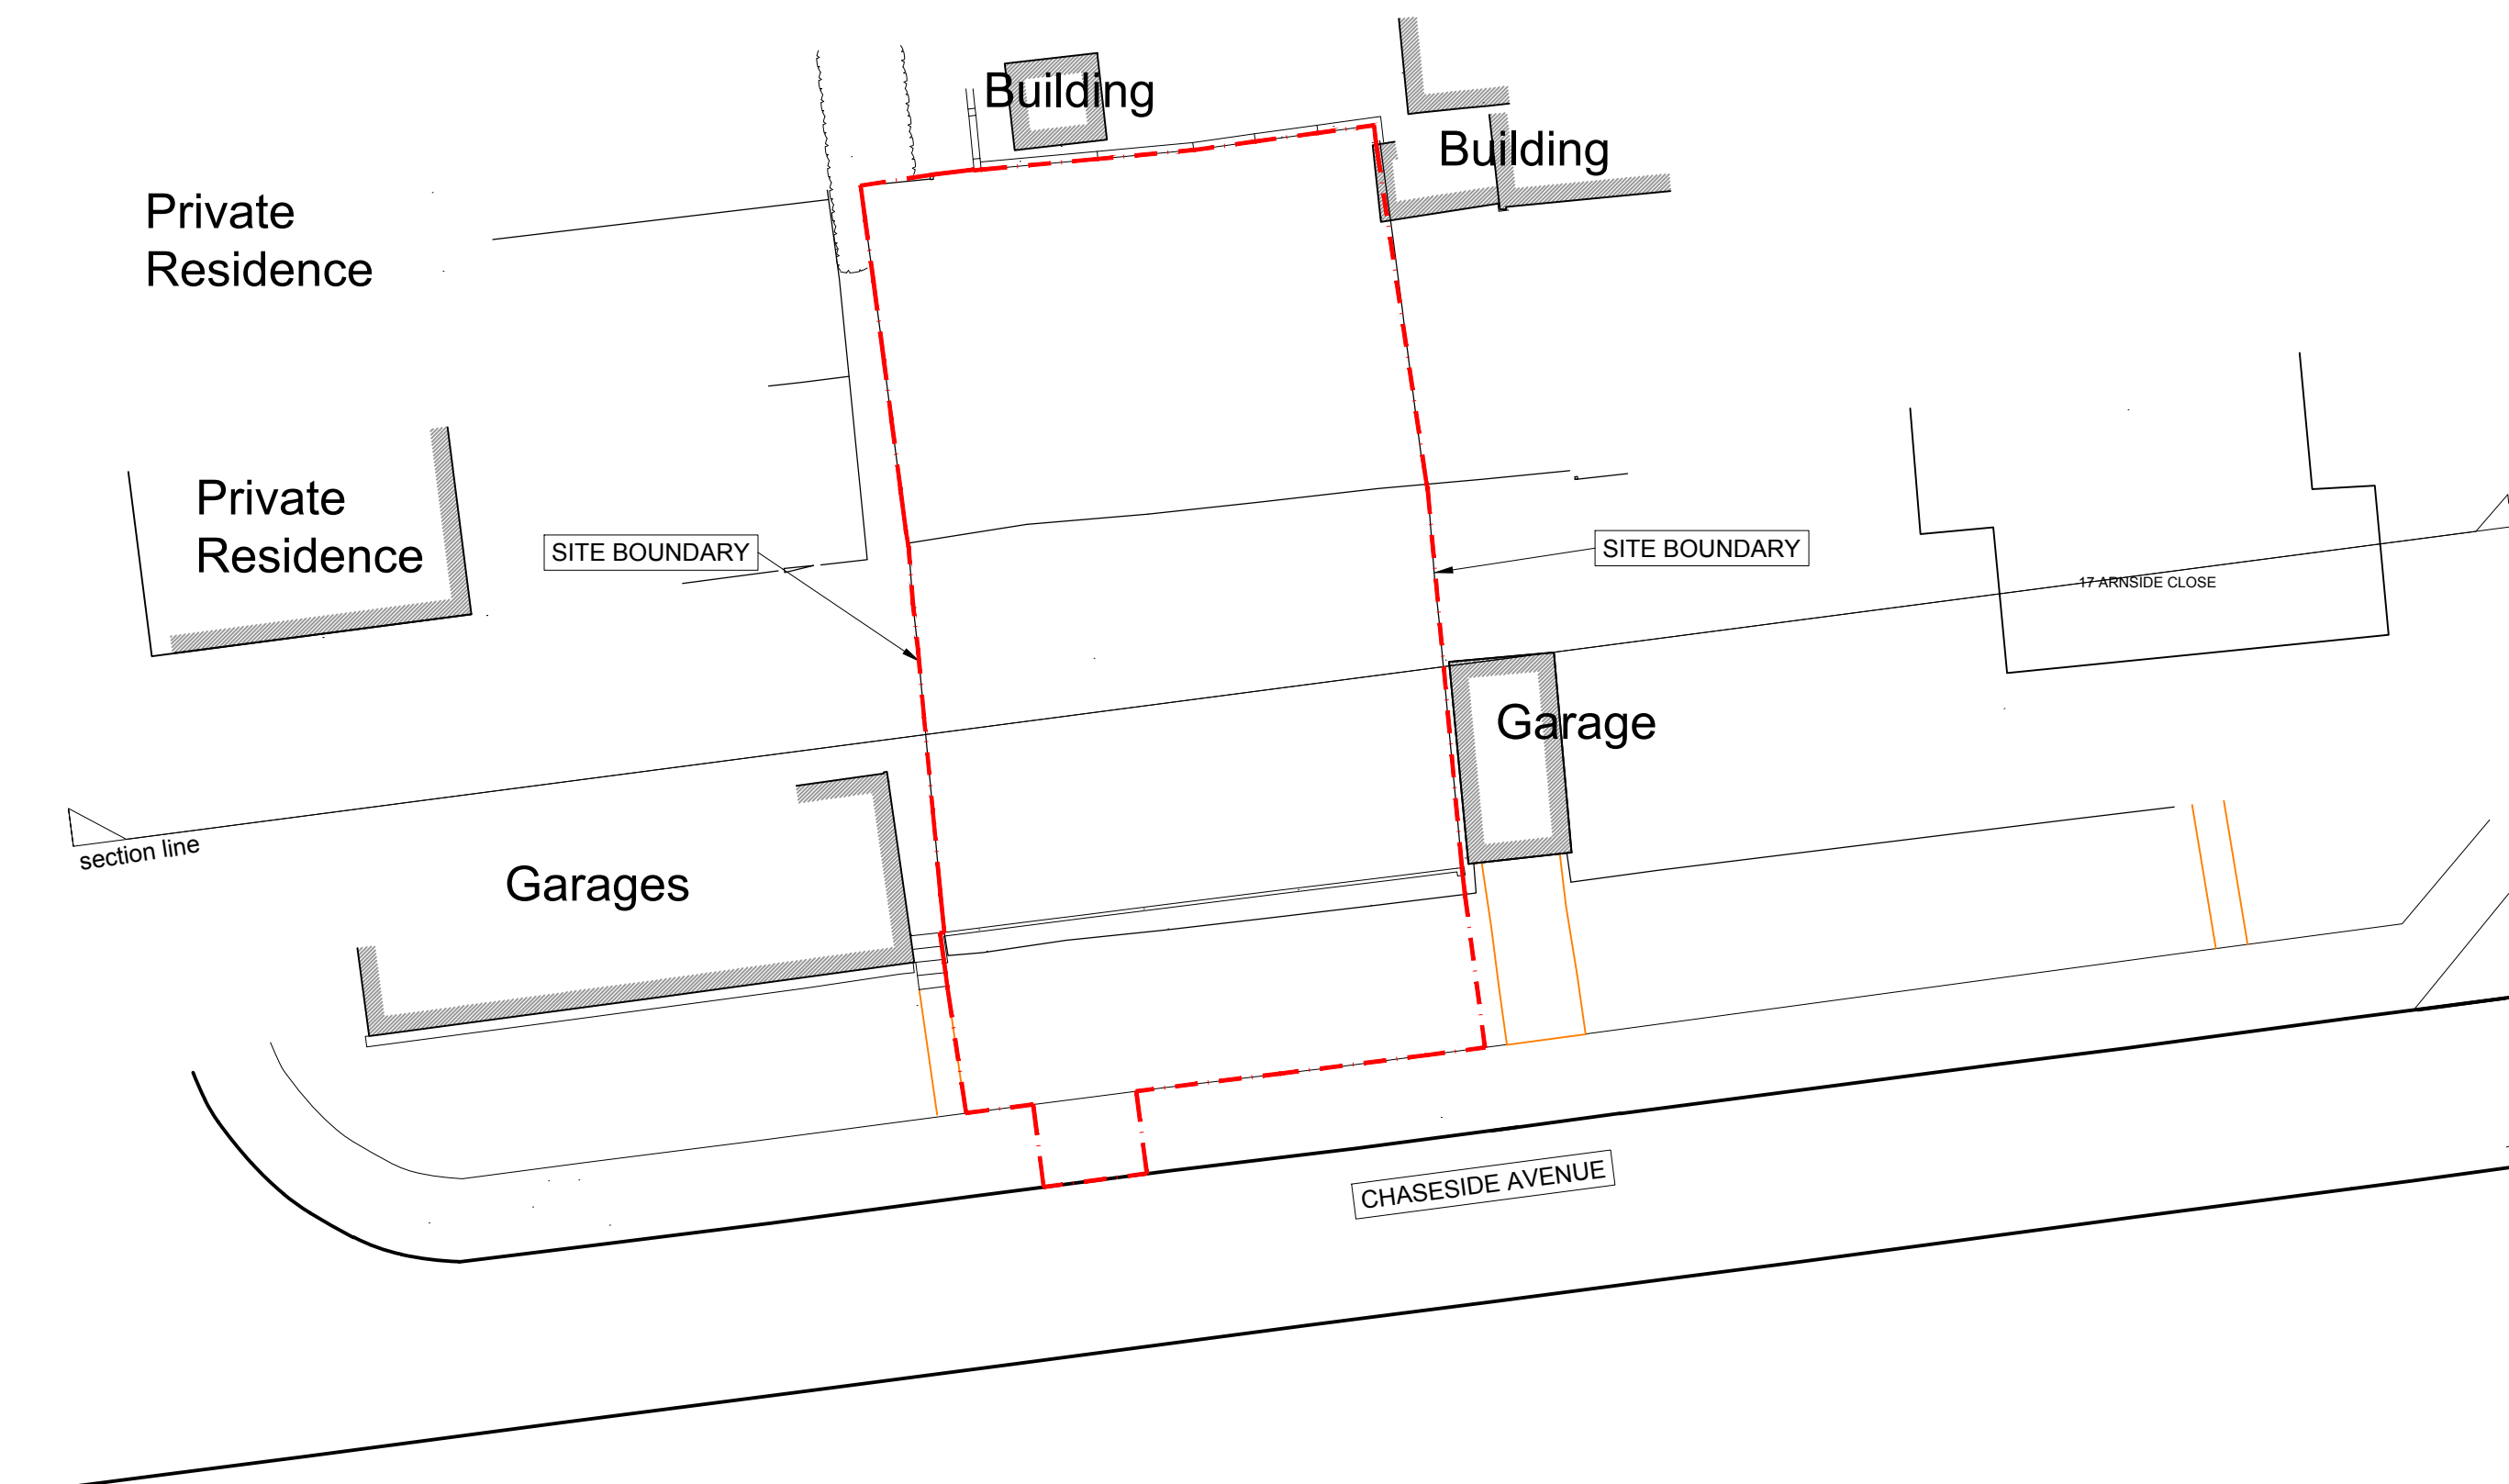


EXISTING SITE PLAN

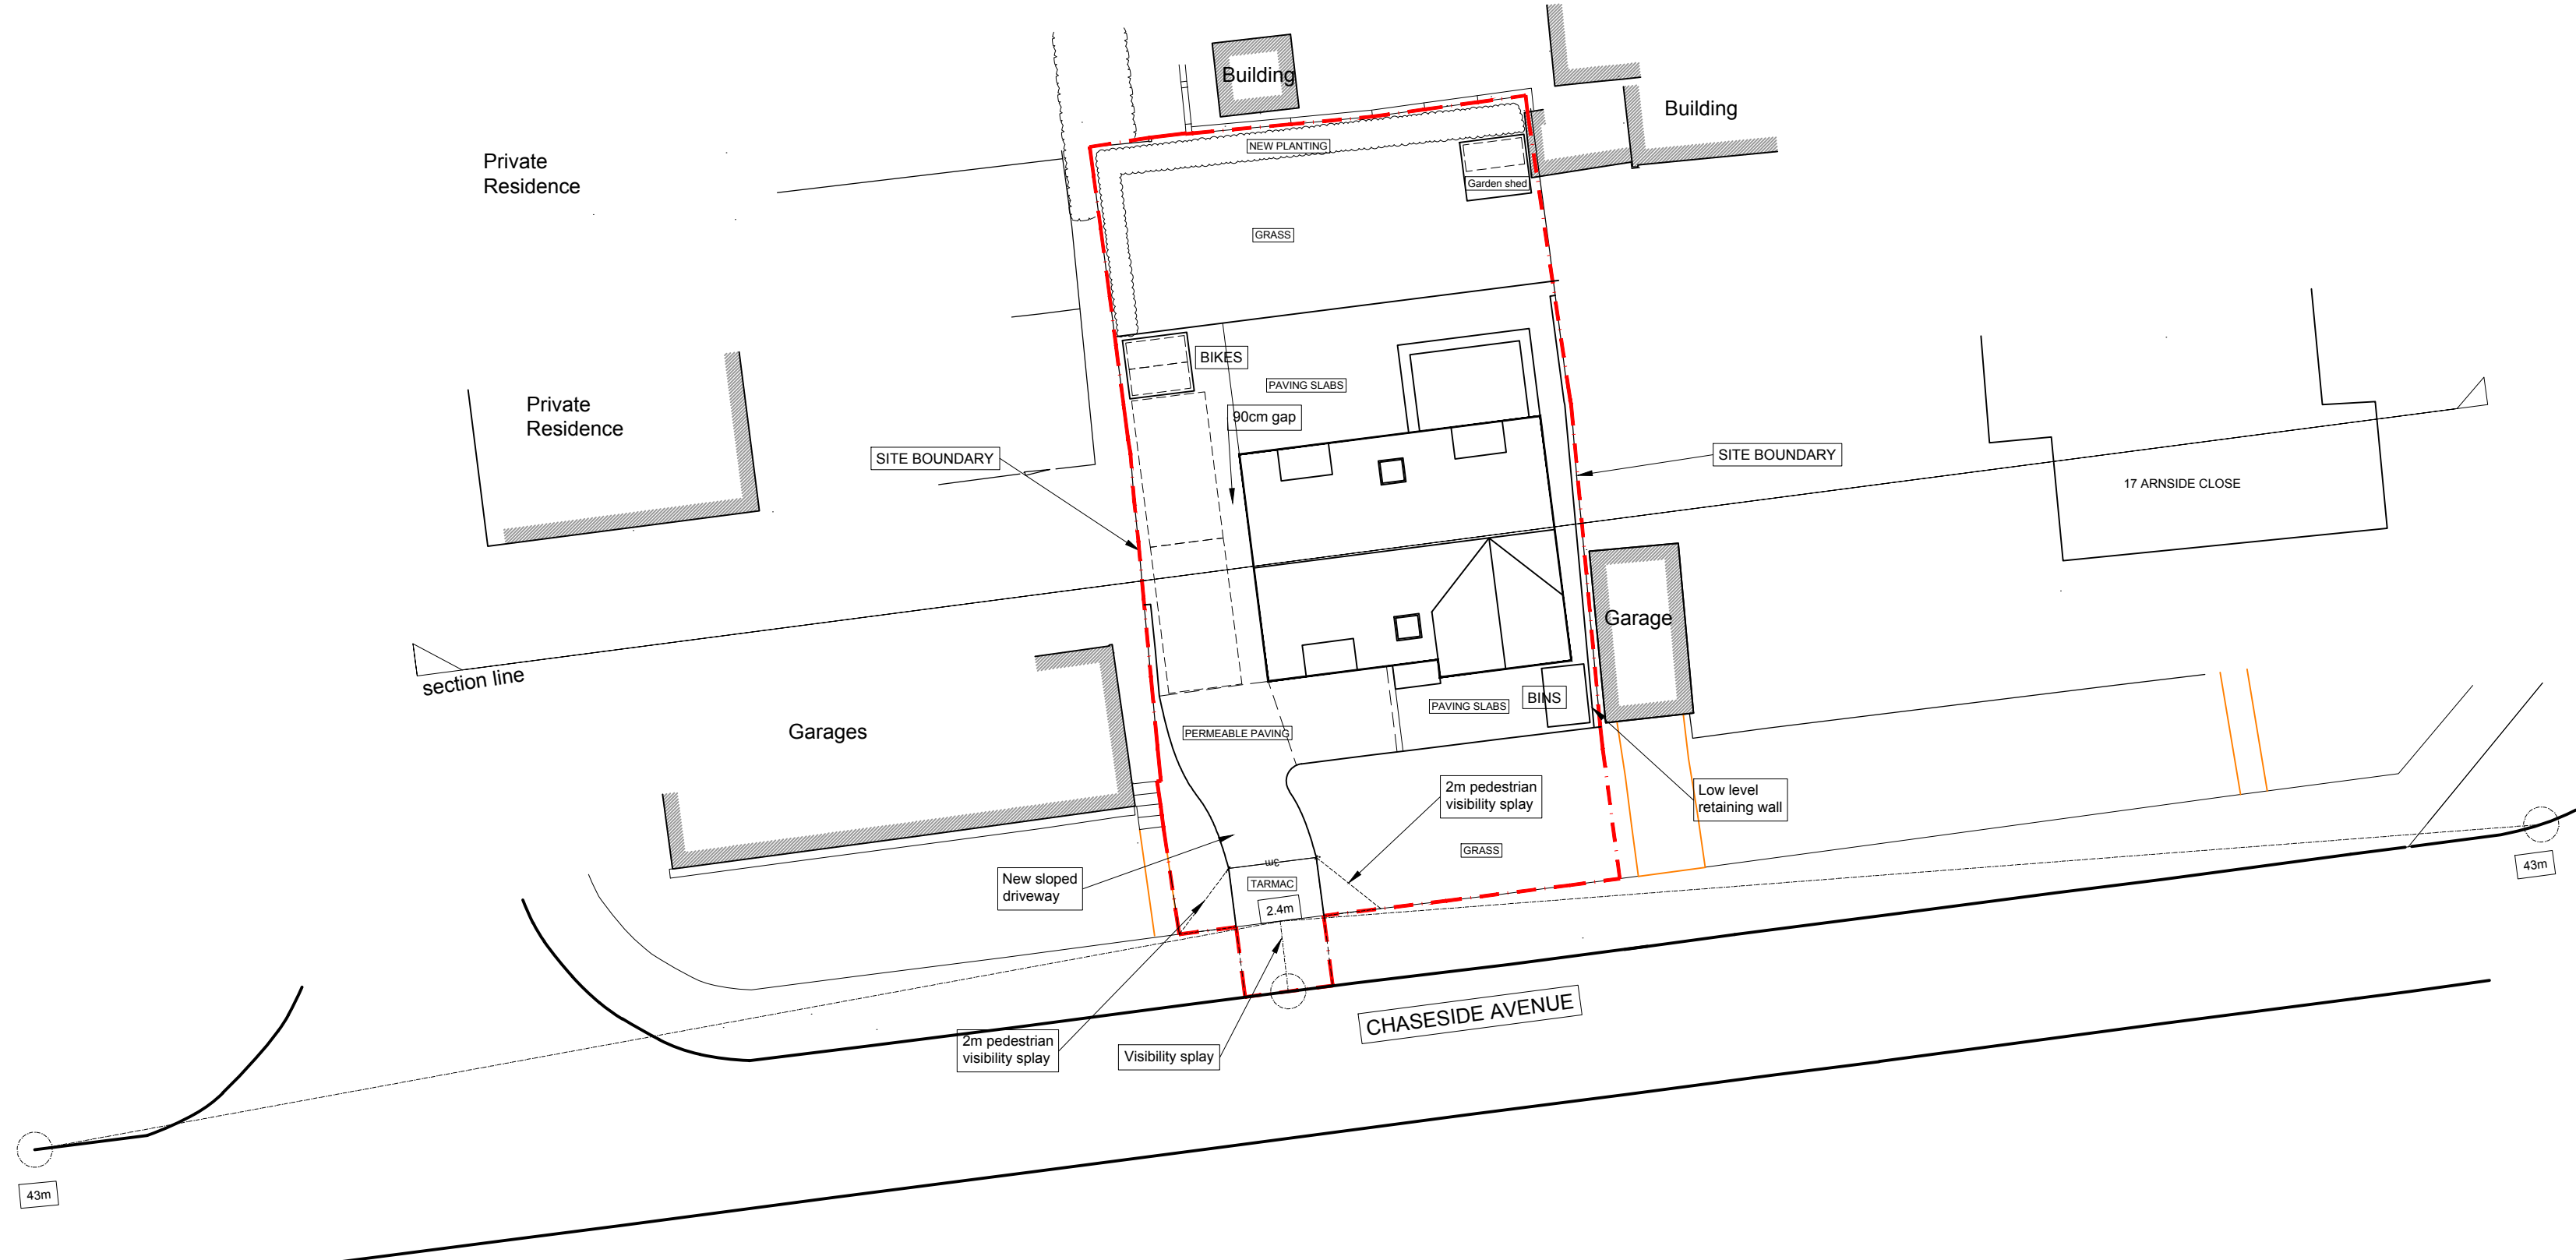

PROPOSED SITE PLAN
IN CONTEXT

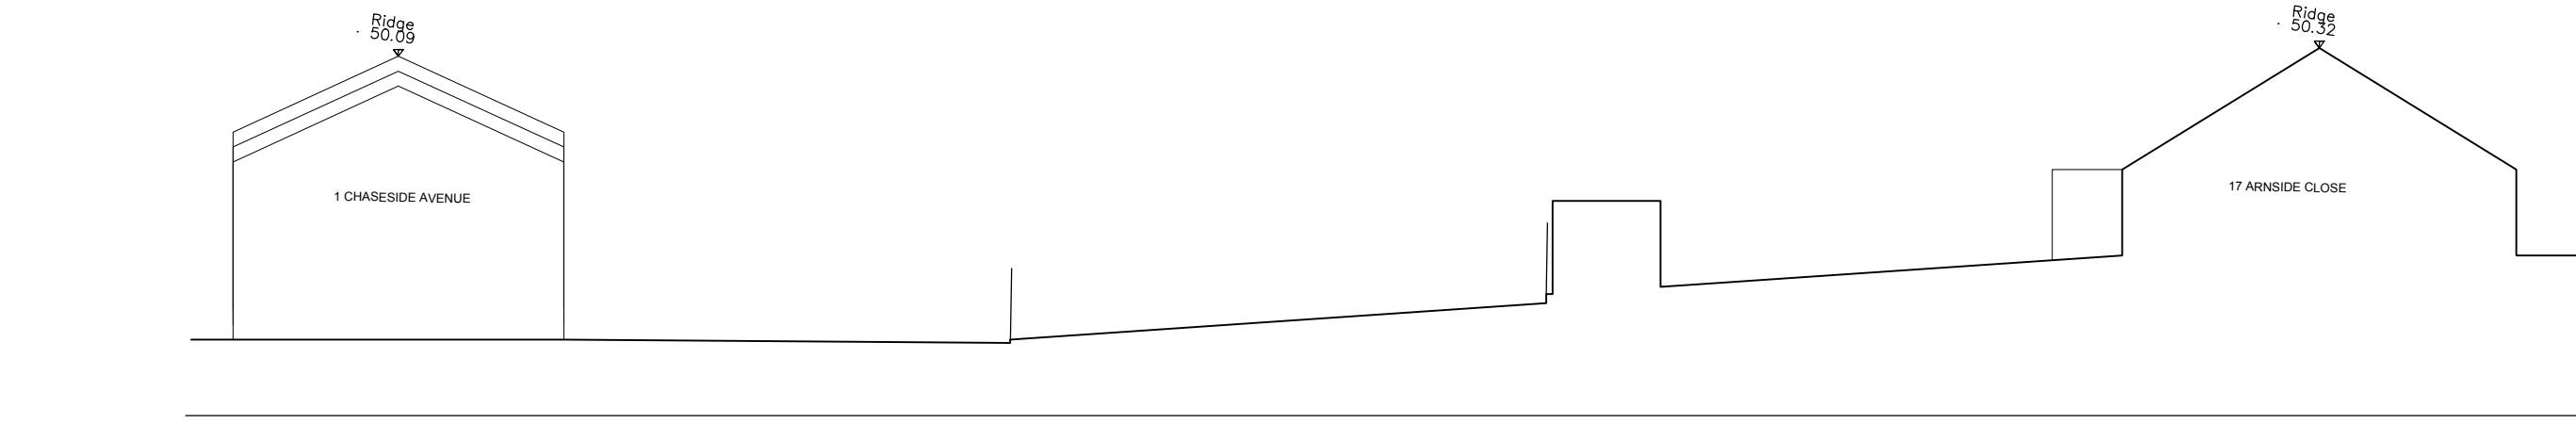

EXISTING SITE SECTION
E-W

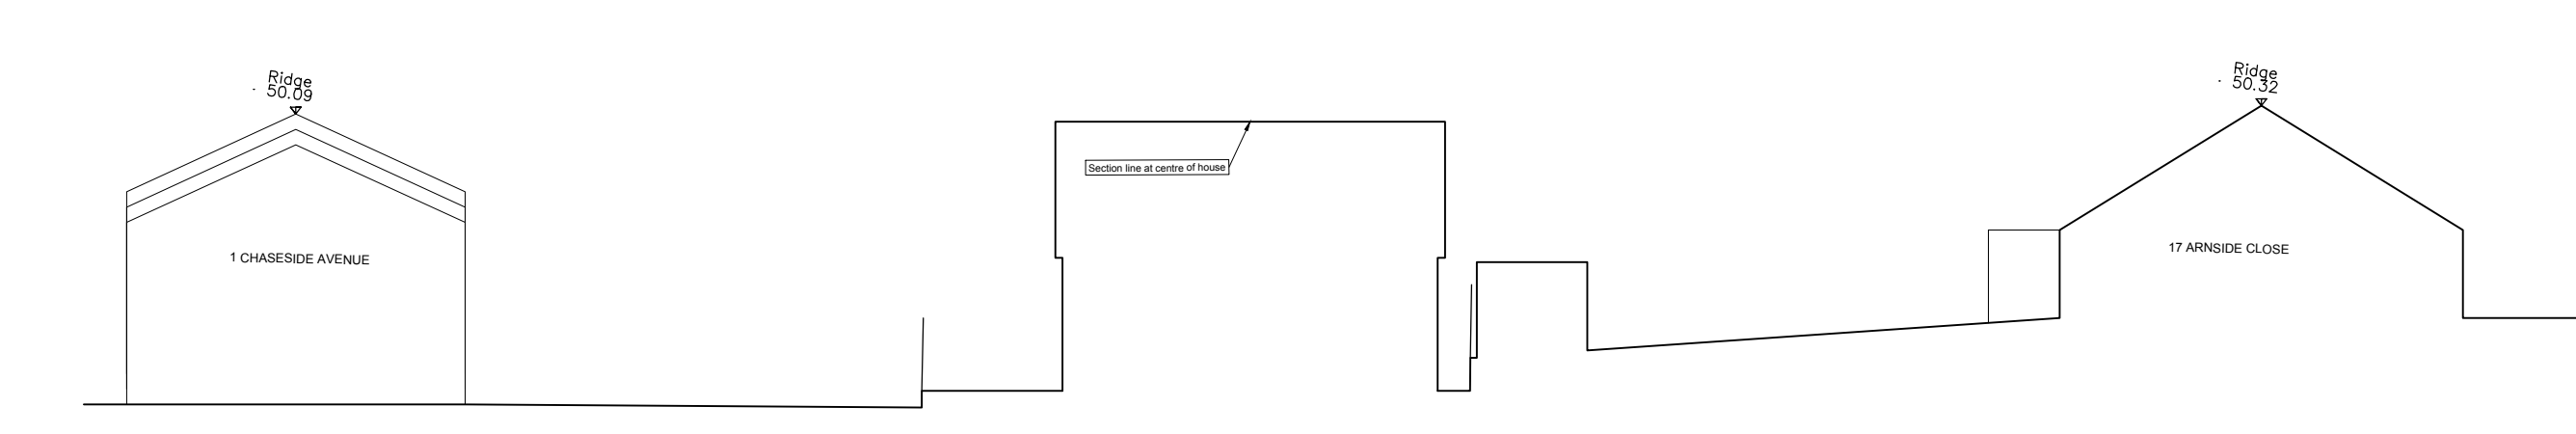

PROPOSED SITE SECTION
E-W






PROPOSED STREETSCENE

Notes:
THIS DRAWING IS ISSUED FOR PURPOSE INDICATED ONLY. IT IS TO BE READ IN CONJUNCTION WITH ALL OTHER CONSULTANT INFORMATION.
CHECK SITE CONDITIONS PRIOR TO COMMENCEMENT OF ANY WORK. ANY DISCREPANCIES TO BE REPORTED DIRECTLY TO
JGJS/ARCHITECTURE LTD. IMMEDIATELY. ALL DIMENSIONS TO BE CHECKED ON SITE. DO NOT SCALE OFF DRAWING FOR CONSTRUCTION
PURPOSES AND USE FIGURED DIMENSIONS ONLY. ADHERENCE TO THIS DRAWING DOES NOT INDEMNIFY CONSULTANTS OR CONTRACTORS OF
THEIR RESPONSIBILITIES AND ANY STATUTORY REQUIREMENTS RELATING TO THE EXECUTION OF THIS DRAWING. JGJS/ARCHITECTURE
LTD. NO RESPONSIBILITY IF THE WORKS ARE EXECUTED CONTRARY TO THIS DRAWING. THIS DRAWING IS COPYRIGHT TO JGJS/ARCHITECTURE
LTD. AND MUST NOT BE REPRODUCED WITHOUT PRIOR WRITTEN CONSENT.

Revisions:		No.	Date:	Drawn:	Details:

No.	Date:	Drawn:	Details:

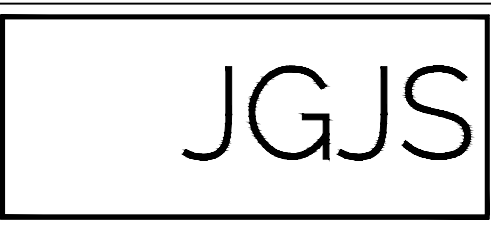  

Project	LAND TO REAR OF 16 & 17 ARNSIDE CLOSE, RG10 9BS
Status	PLANNING SUBMISSION
Date	OCT 2025
Drawn/Checked	JS

Drawing	SITE PLANS EXISTING & PROPOSED
Scale	1:200@A1
Number	RG109BS.02
Revision	C