






Front Elevation 1 :100

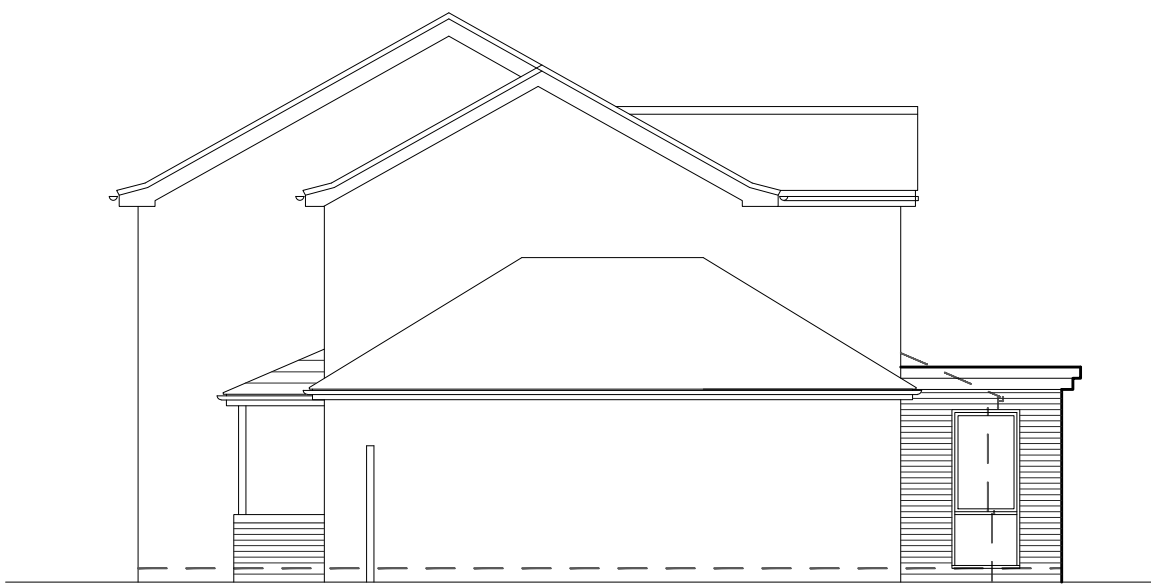



Side Elevation 1 :100

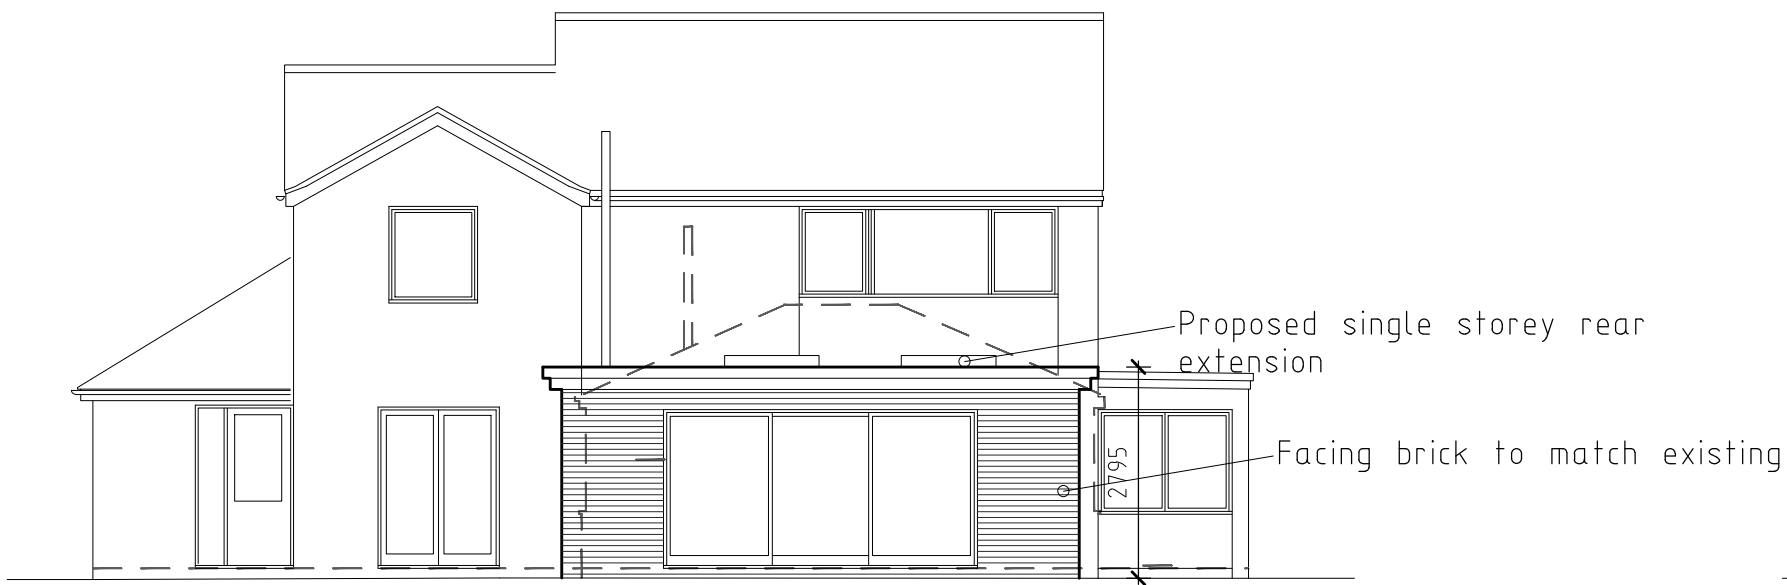


Rear Elevation 1 :100

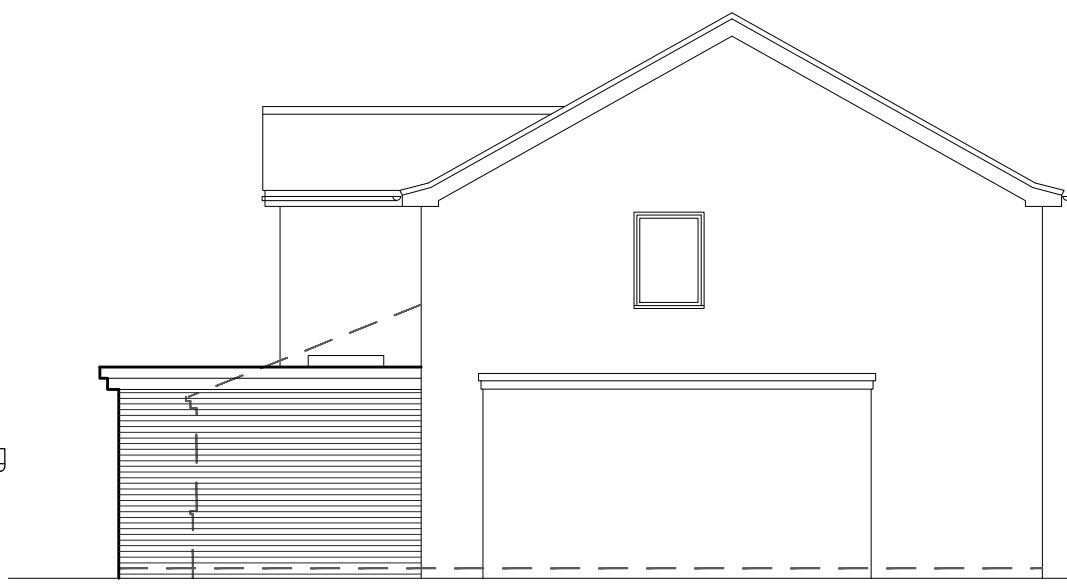

Side Elevation 1 :100

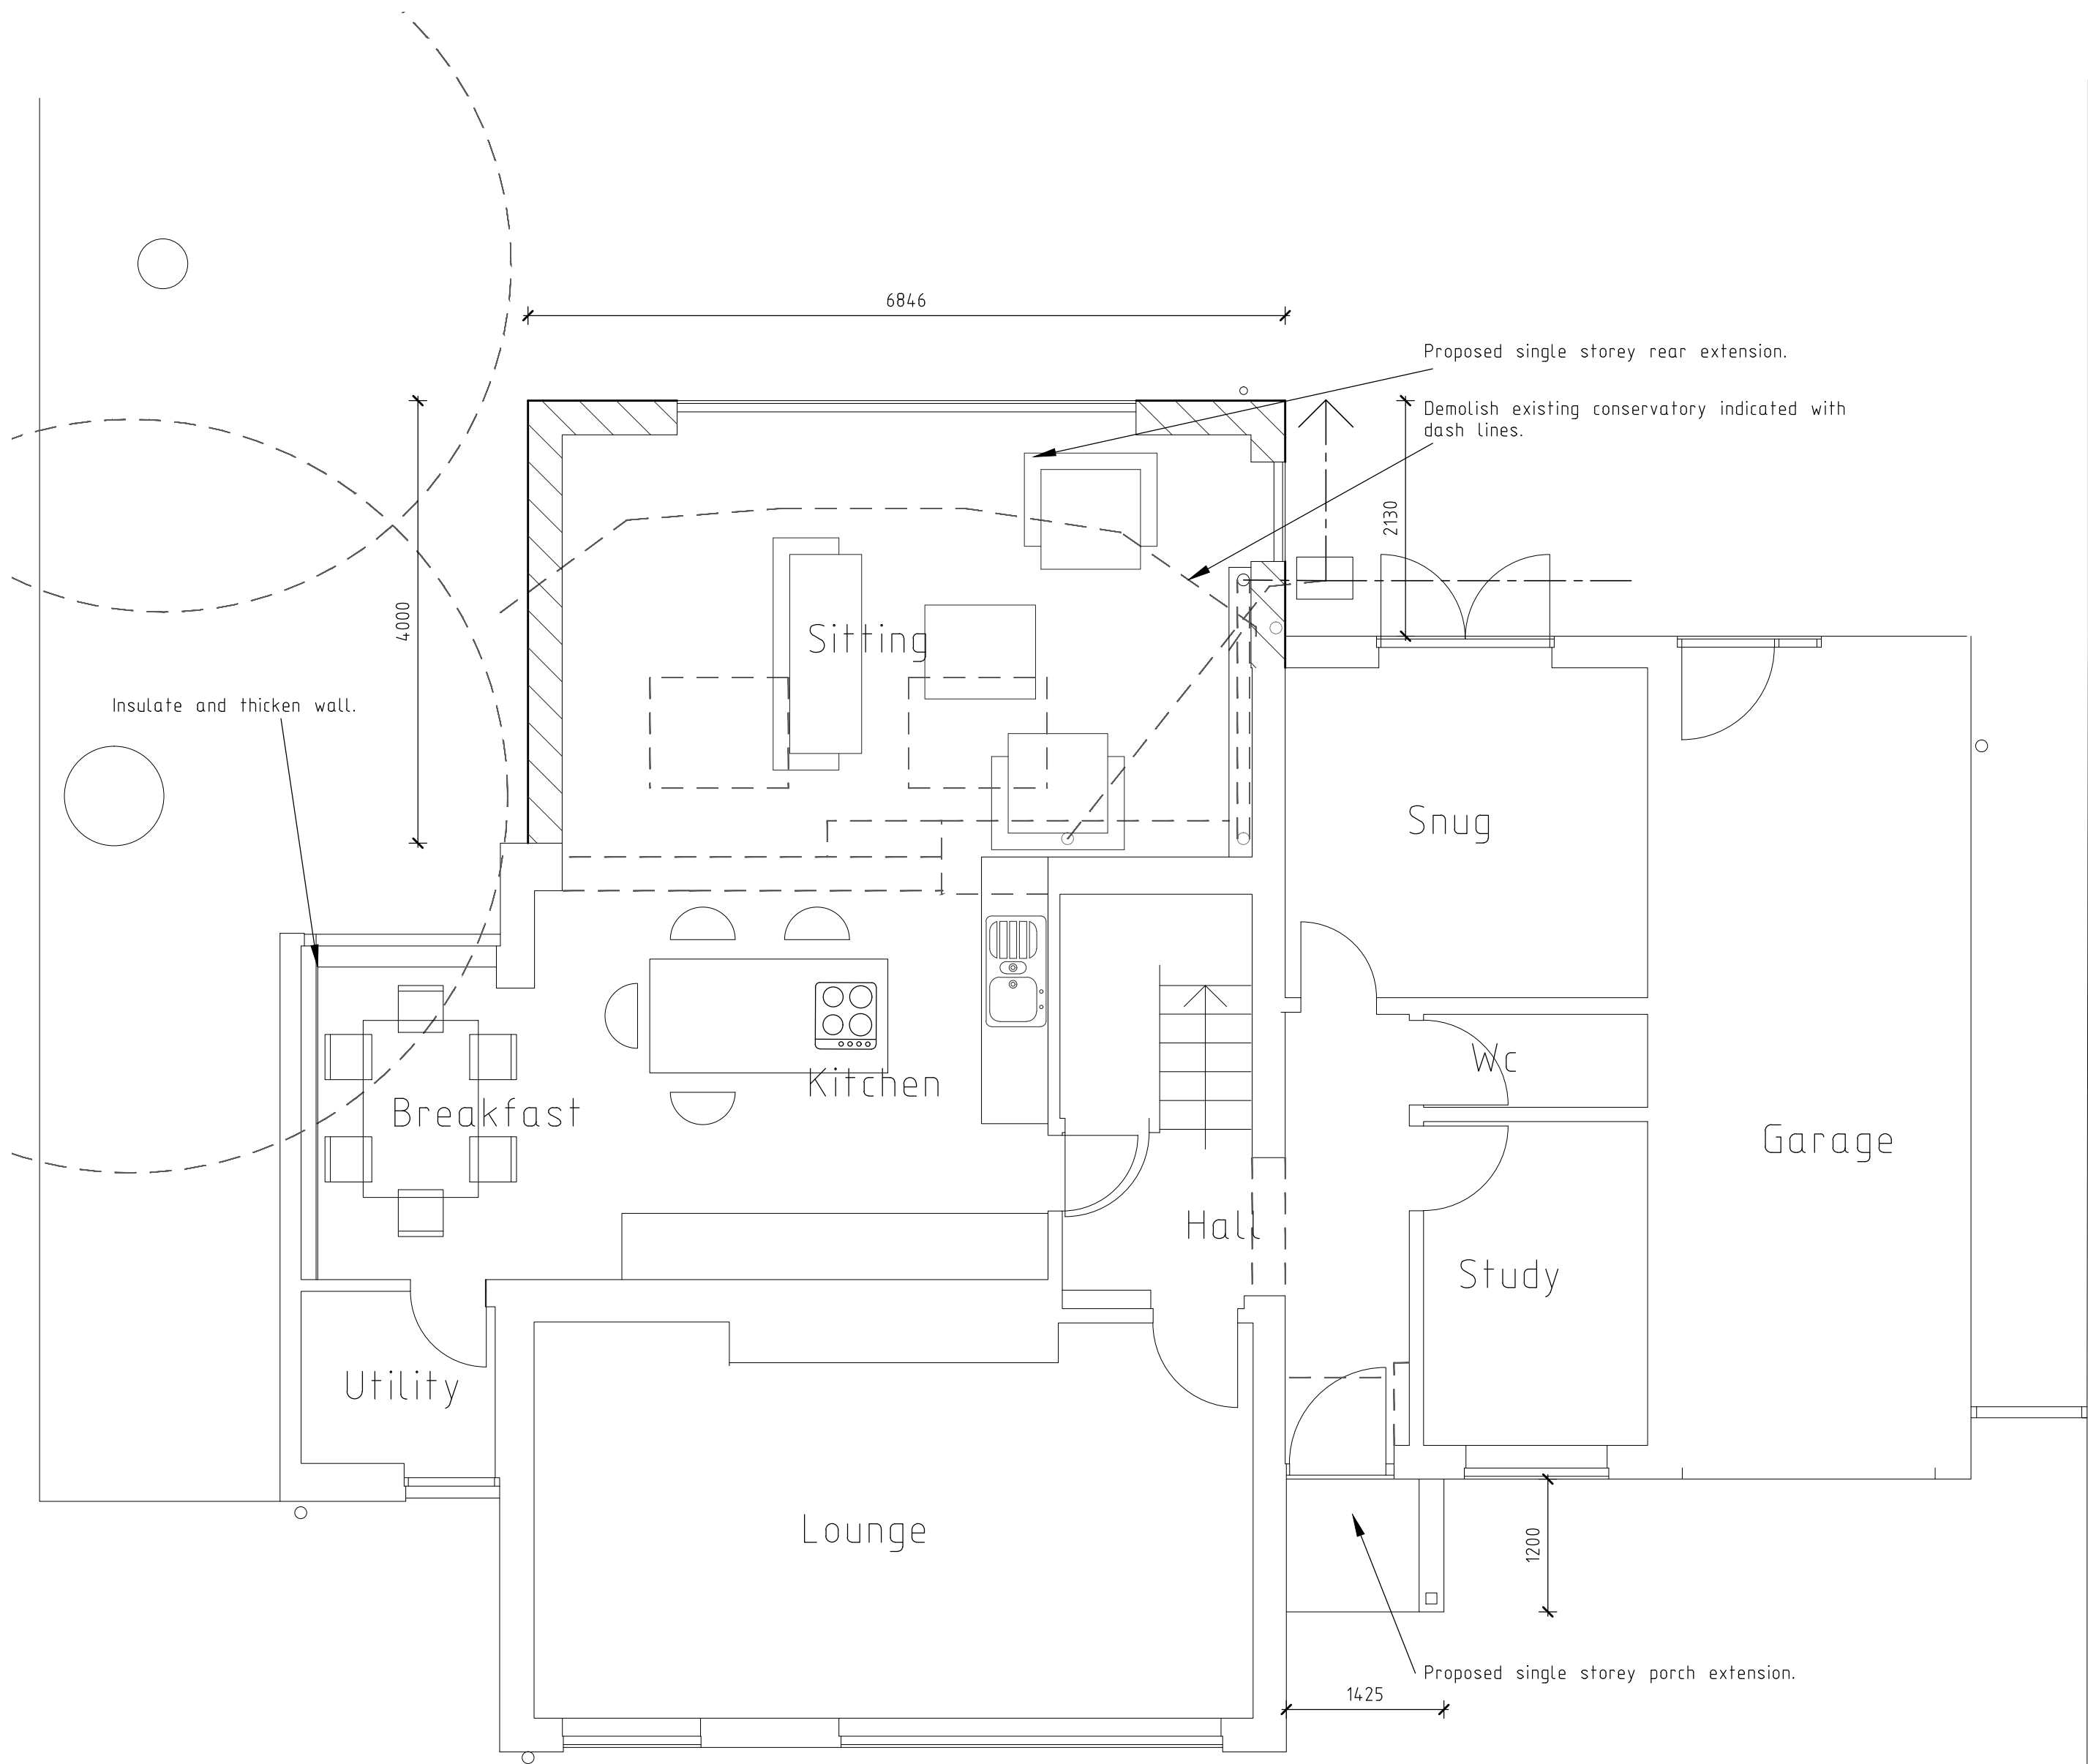 

Ground Floor Plan 1 :50

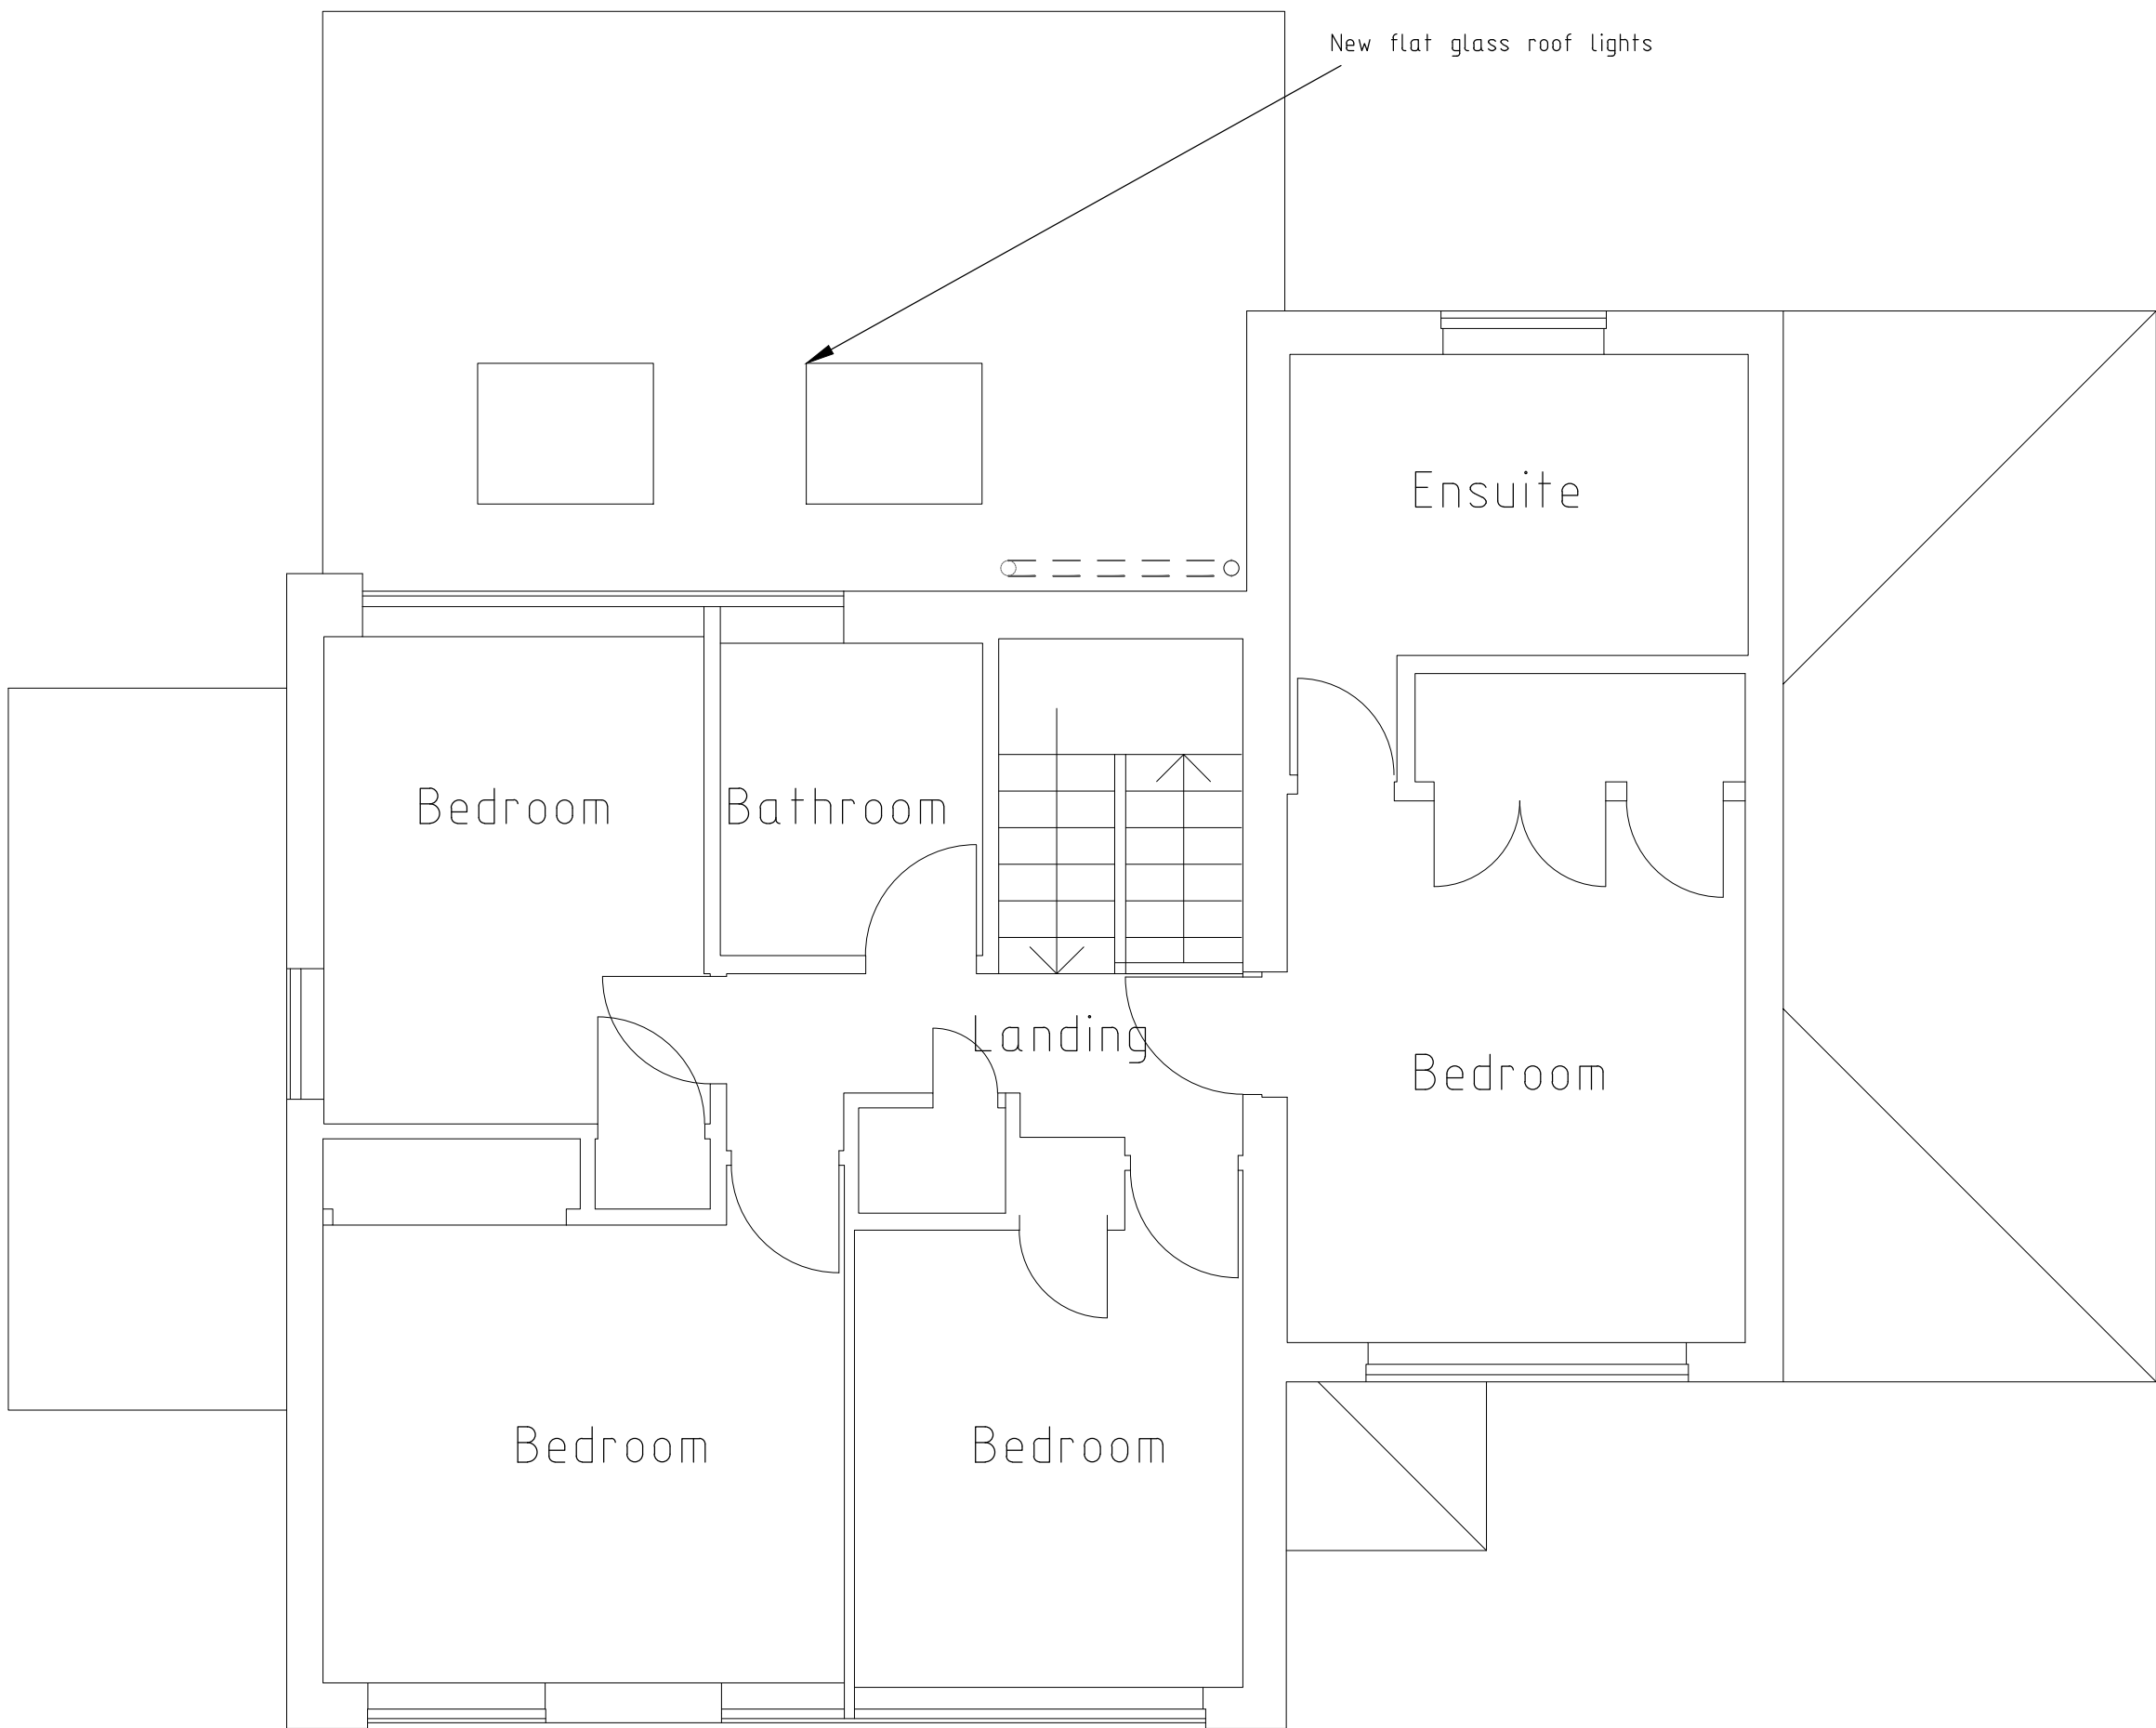

First Floor Plan 1 :50

B	8-5-25	Landing window omitted
A	8-3-25	Porch roof amended
	Date	Revision
© copyright		
Client		
Mr & Mrs Daley		
Job Title		
48 Parkway, Crowthorne, RG45 6EW.		
Drawing Title		
Scheme Proposals Plans & Elevations		
Scale AS @ A1		
Date	Mar 2025	Drawn by JRB
Drawing No.	SP/25/ 01	Rev. B