






EXISTING GROUND FLOOR PLAN

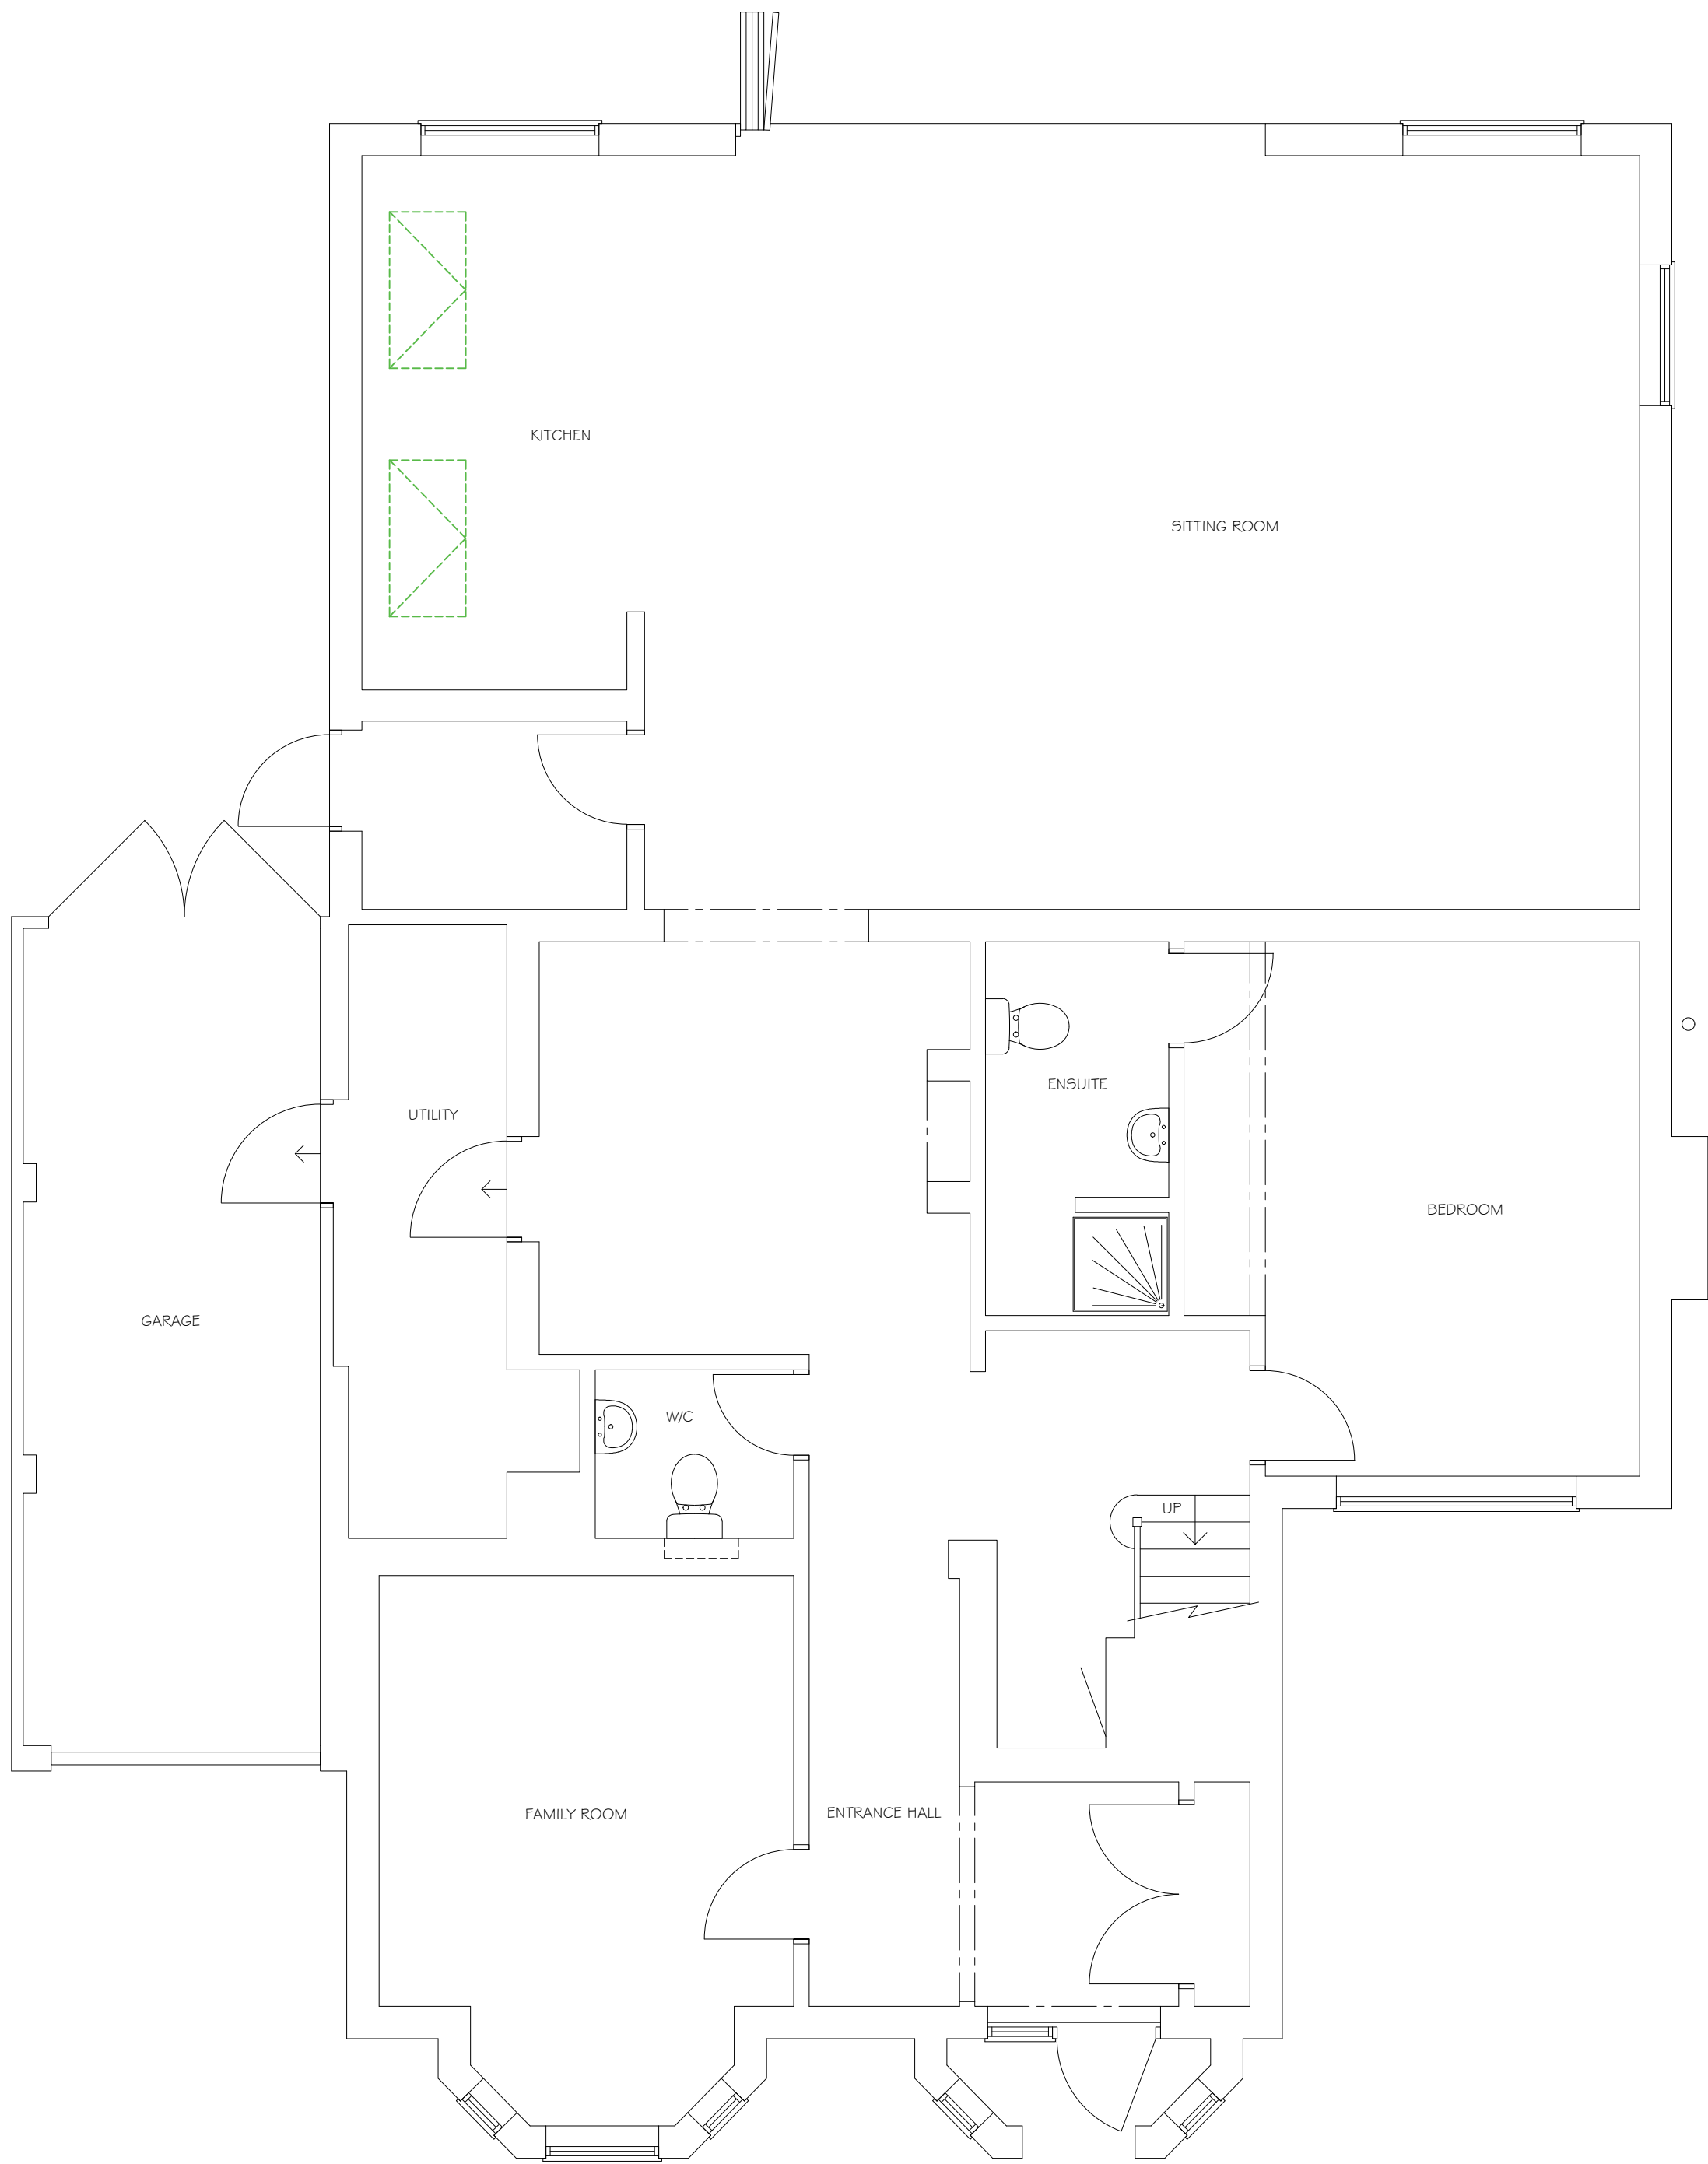

SCALE 1:50

 

EXISTING FRONT ELEVATION

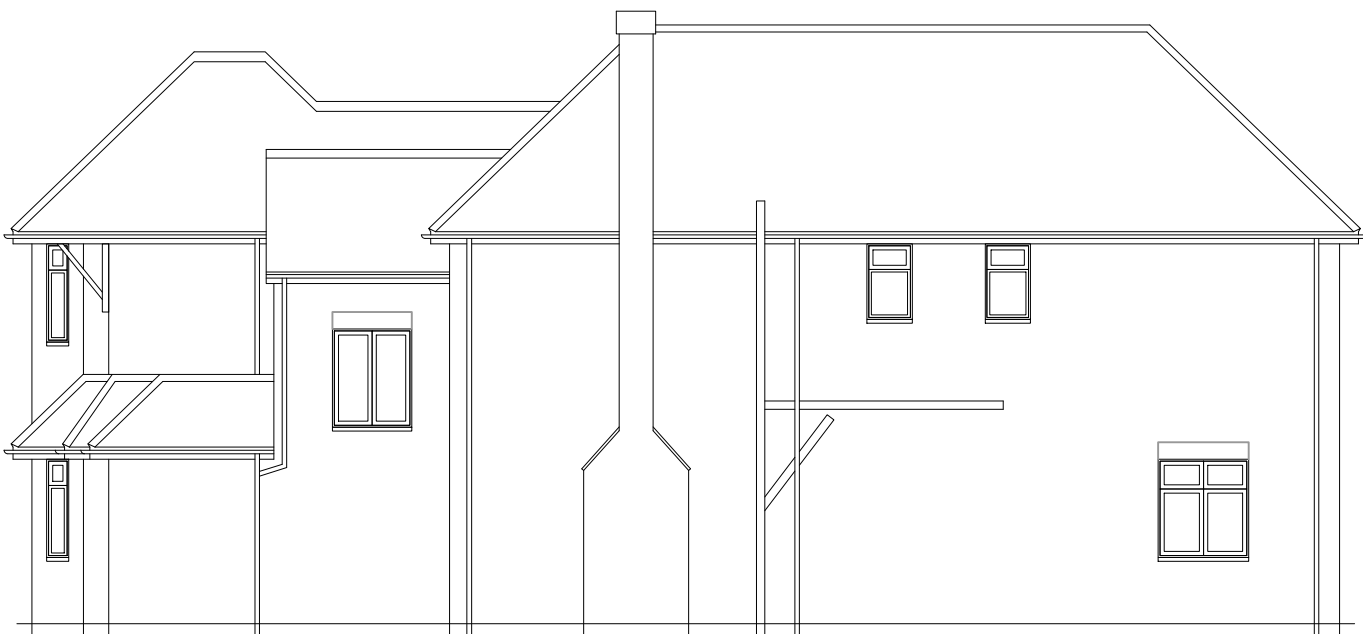

EXISTING SIDE ELEVATION



EXISTING REAR ELEVATION



EXISTING SIDE ELEVATION




SCALE 1:100

These plans must not be acted upon until the appropriate planning and building regulation approvals have been granted. Should the works be undertaken prior to the above approvals being in place it is done so entirely at the clients own risk.



©Crown Copyright and database rights 2024 OS no. AC0000849896

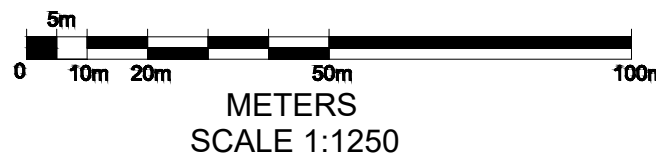

METERS
SCALE 1:1250

- EXISTING STRUCTURE
- PROPOSED STRUCTURE
- REMOVED STRUCTURE
- POSSIBLE STEEL BEAMS
- POSSIBLE KITCHEN PLAN

PROJECT
PROPOSED INTERNAL ALTERATIONS
AT:
176 FINCHAMPSTEAD ROAD
WOKINGHAM
RG40 3EY

TITLE
EXISTING FLOOR PLAN, ELEVATIONS
& LOCAL PLAN

 **Cranford Design Ltd**
Architectural Services,
CAD Design & Draughting

DATE SEPTEMBER 2024	Tel 01252 872657 Mob 07525 064570 E-mail: info@cranforddesign.co.uk Website: www.cranforddesign.co.uk
SCALE SEE DRAWING	Centaur House Ancells Business Park, Ancells Road Fleet GU51 2UJ

DRAWING NUMBER

D2999-01

A1 PAPER SIZE

A