


W A R G R A V E R O A D

F O O T P A T H

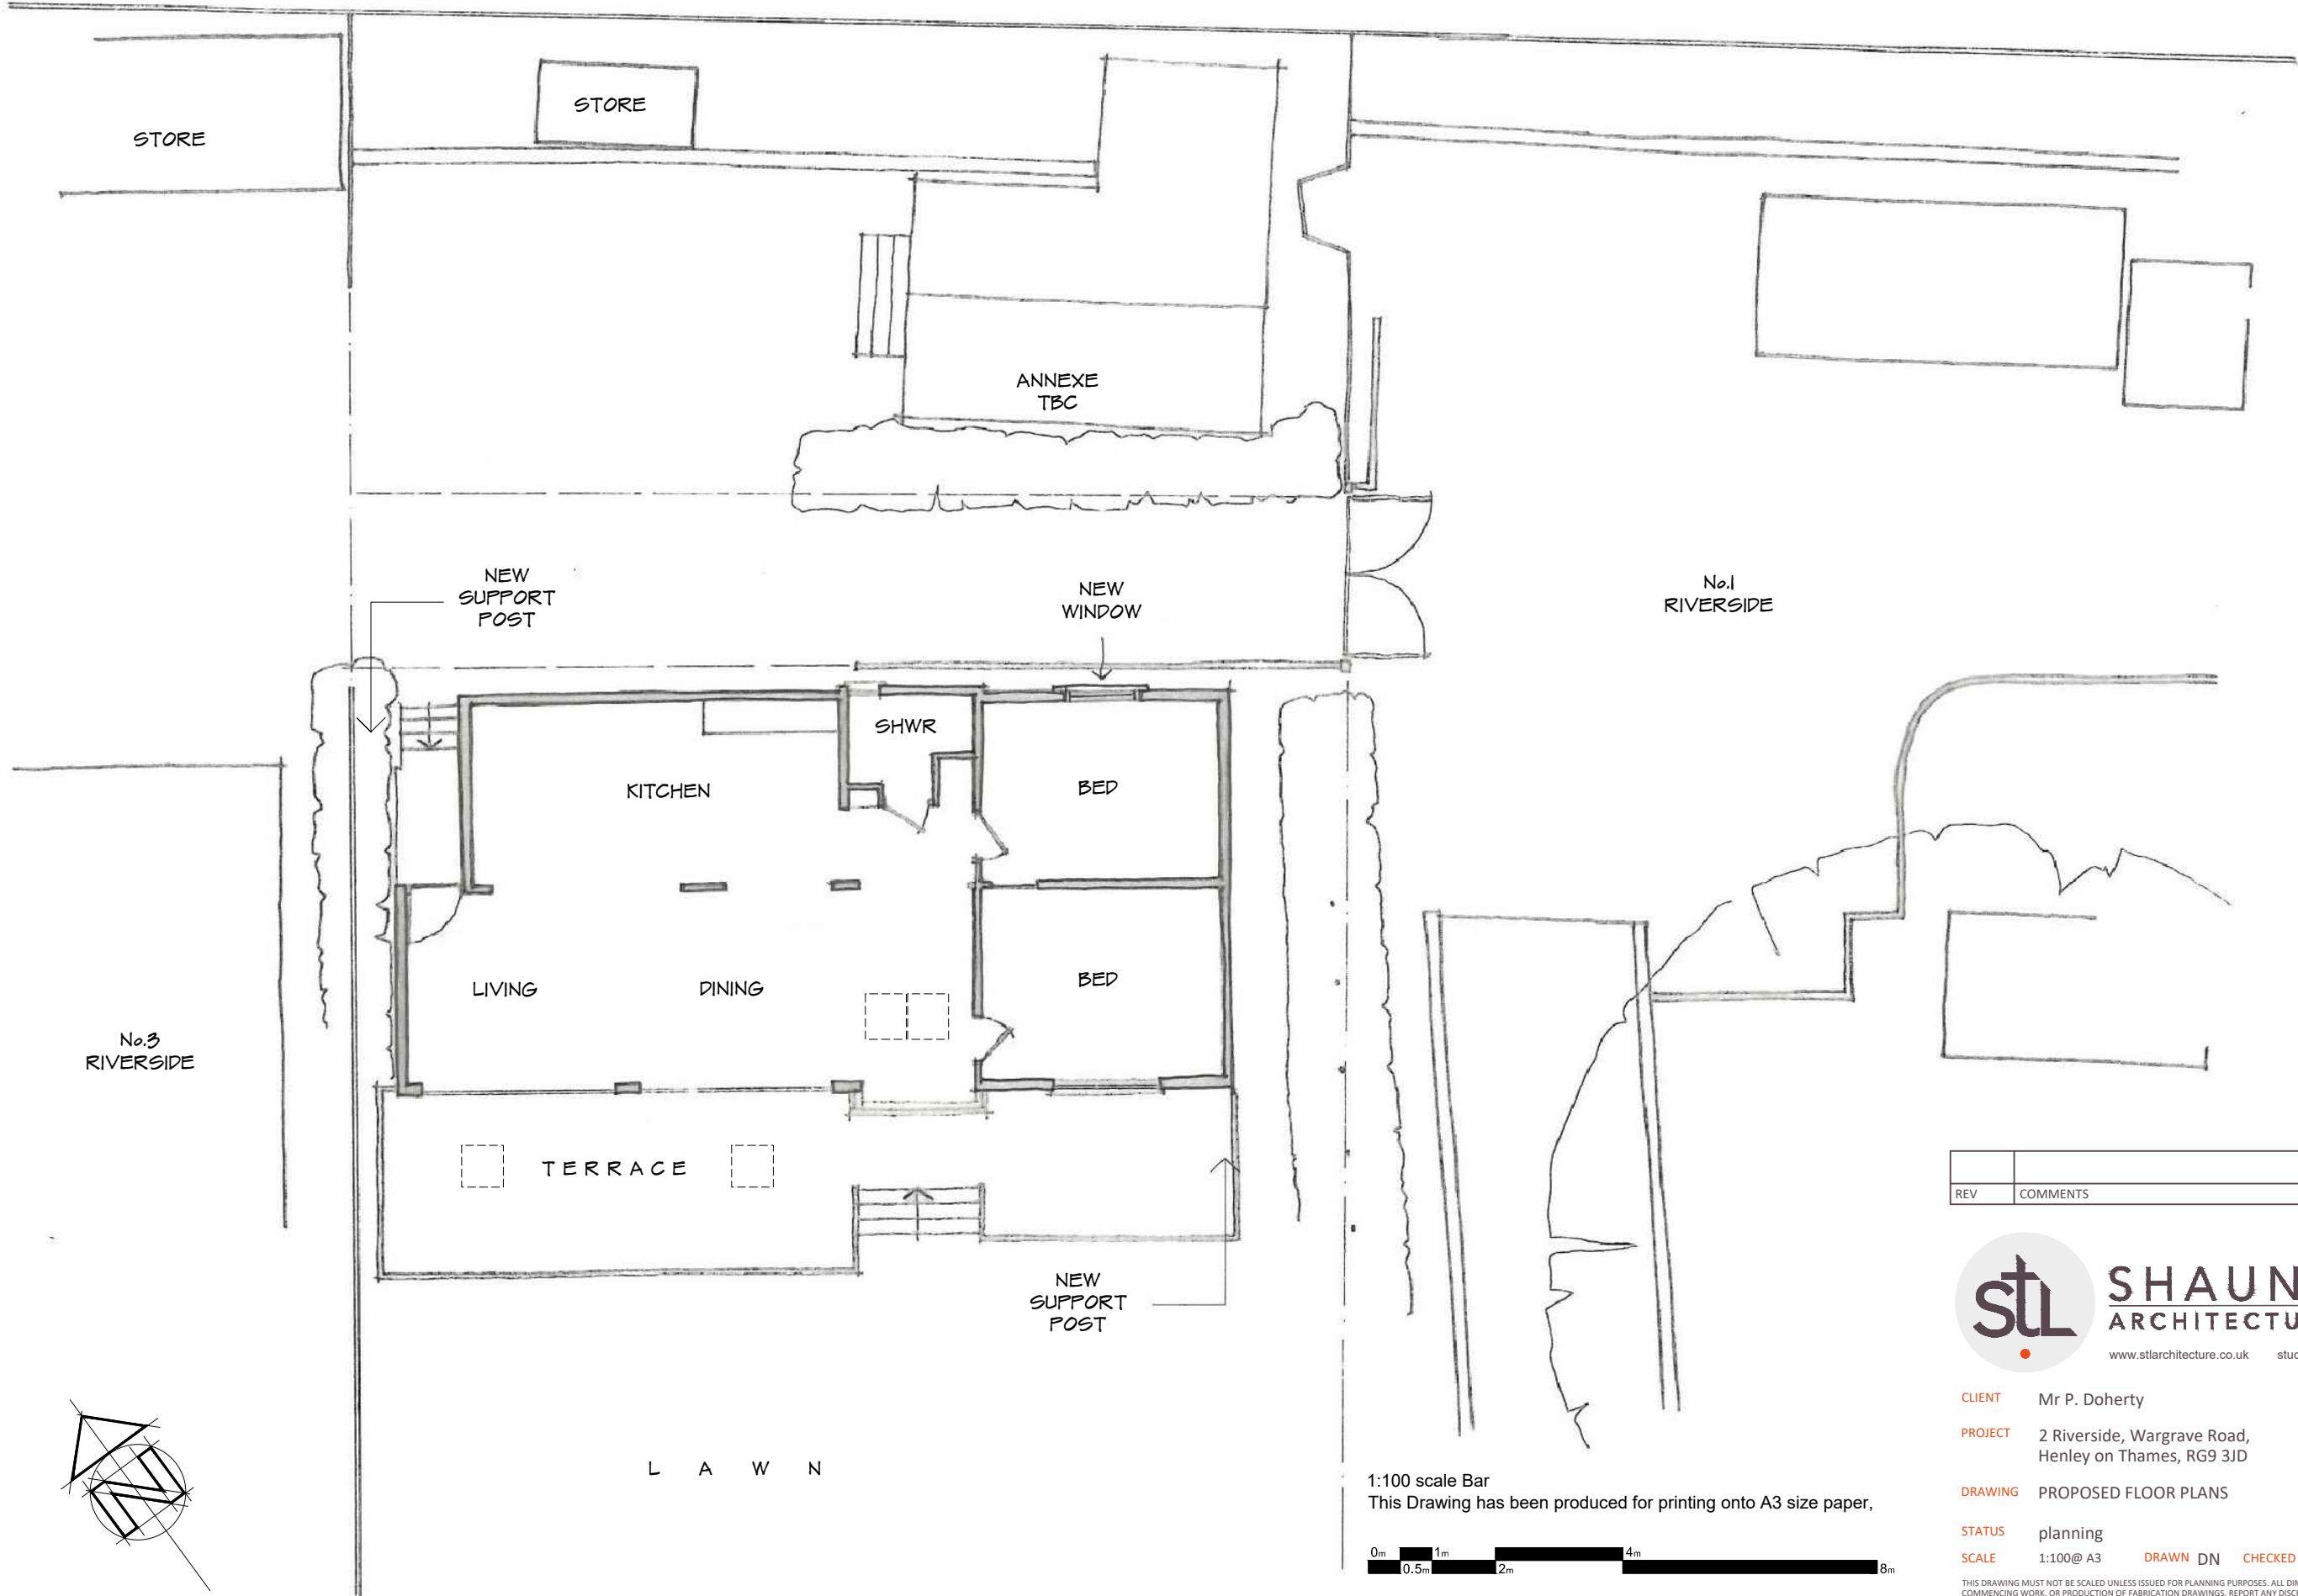

REV	COMMENTS	DATE



SHAUN TANNER
ARCHITECTURE & PLANNING
www.stlarchitecture.co.uk studio@stlarchitecture.co.uk 0118 989 0808

CLIENT	Mr P. Doherty		
PROJECT	2 Riverside, Wargrave Road, Henley on Thames, RG9 3JD		
DRAWING	PROPOSED FLOOR PLANS		
STATUS	planning	DATE	Oct 2024
SCALE	1:100@ A3	DRAWN DN	CHECKED NO 3956/201 REV C

THIS DRAWING MUST NOT BE SCALED UNLESS ISSUED FOR PLANNING PURPOSES. ALL DIMENSIONS ARE TO BE VERIFIED PRIOR TO SETTING OUT, COMMENCING WORK, OR PRODUCTION OF FABRICATION DRAWINGS. REPORT ANY DISCREPANCIES TO THE SUPERVISING OFFICER IMMEDIATELY. ©

1:100 scale Bar
This Drawing has been produced for printing onto A3 size paper,
0m 0.5m 1m 2m 4m 8m