




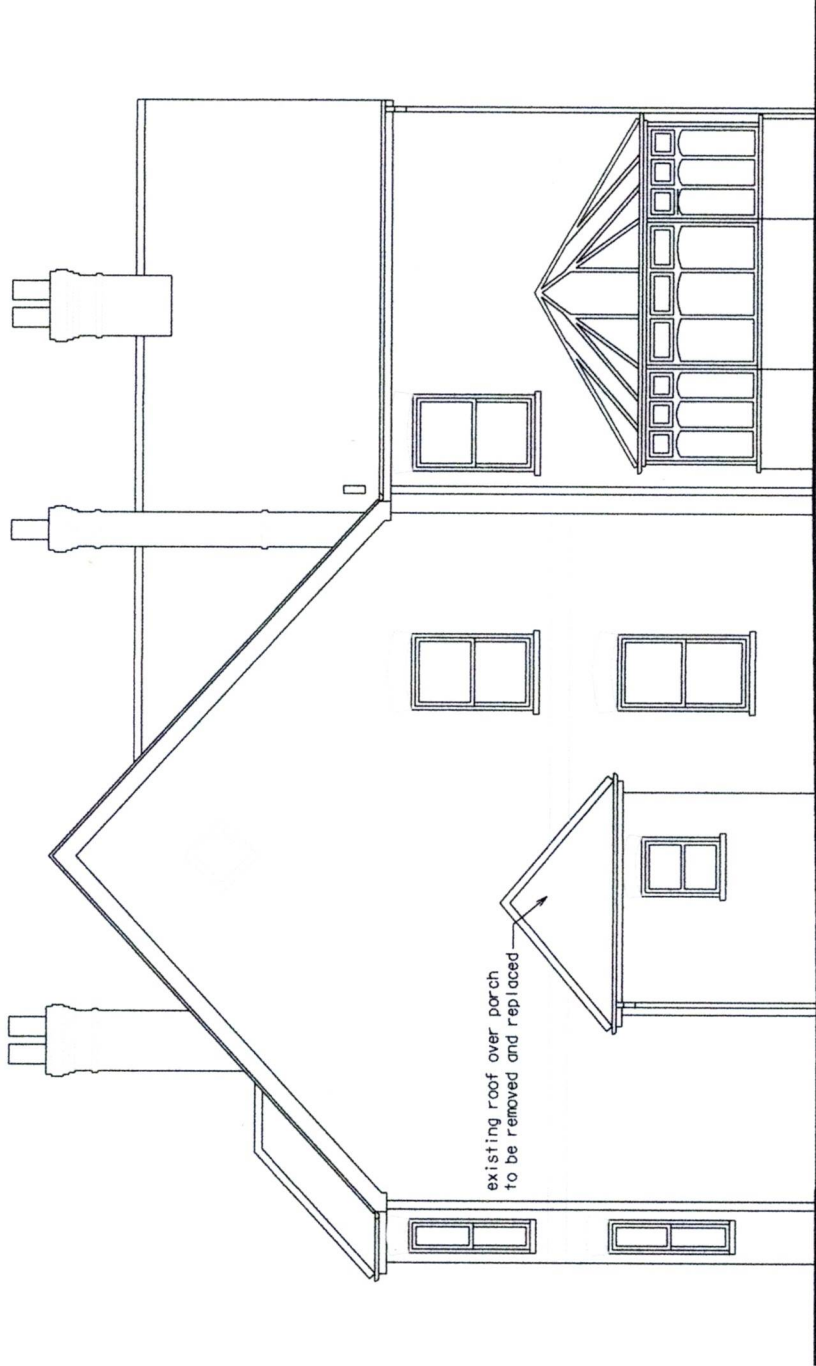


SIDE ELEVATION AS EXISTING

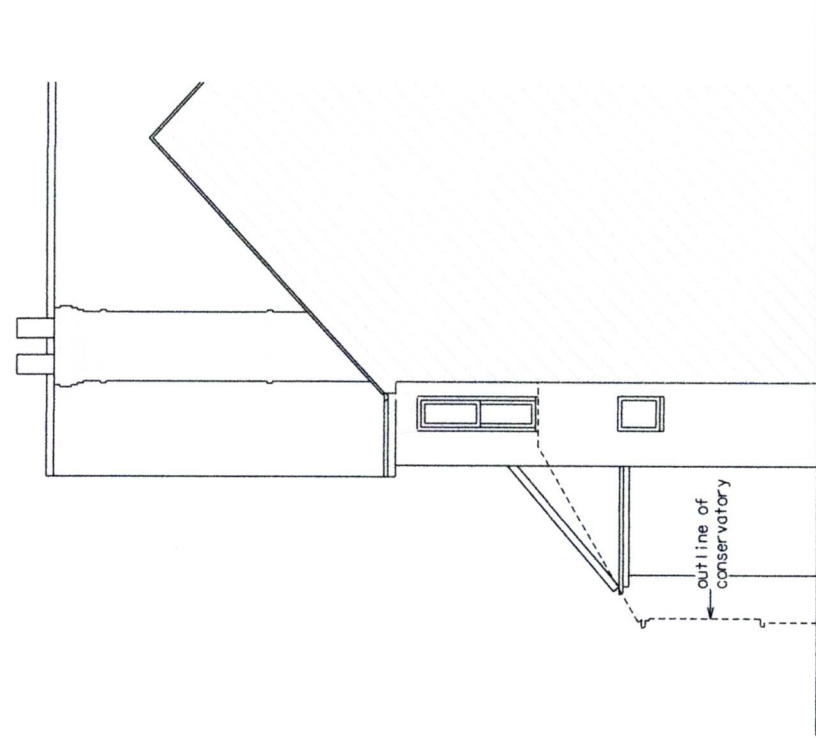



SECTION/ELEVATION A-A
AS EXISTING

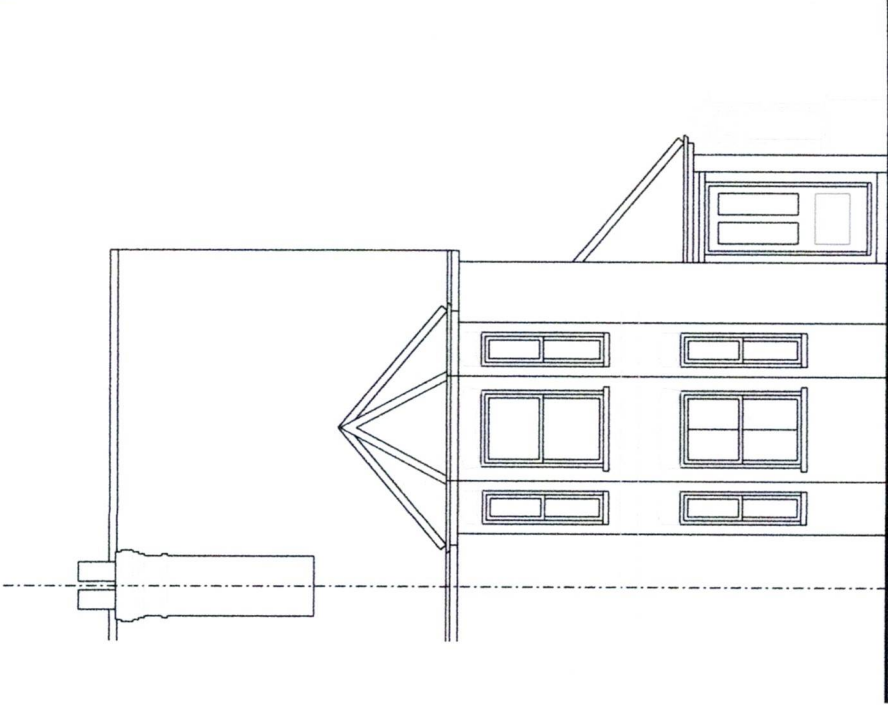

FRONT ELEVATION AS EXISTING

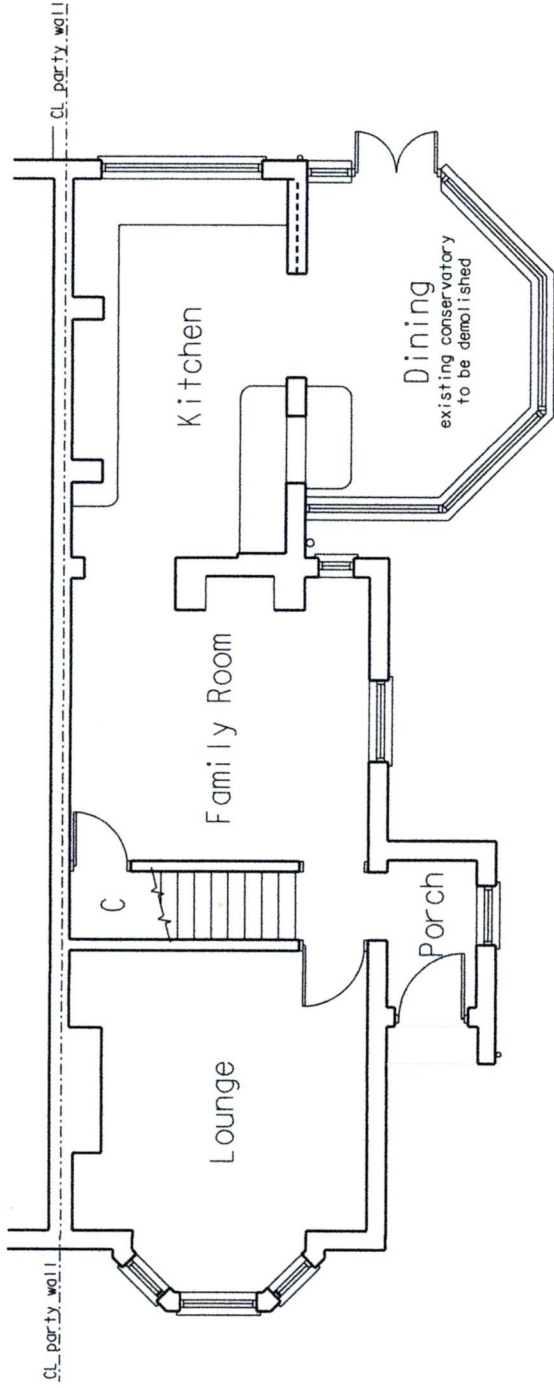

GROUND FLOOR PLAN AS EXISTING

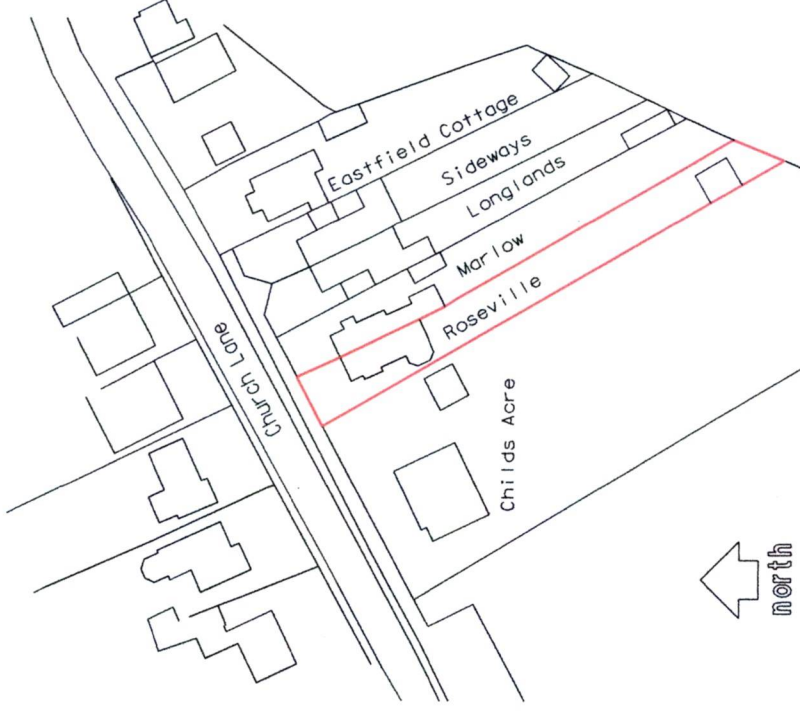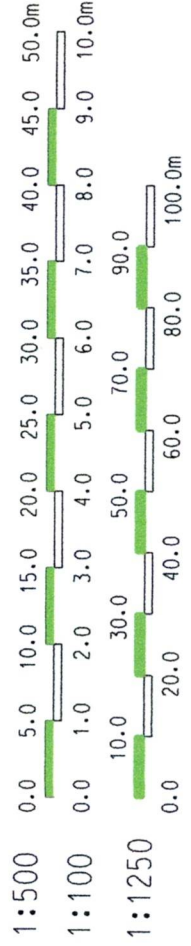

1:1250 SITE LOCATION PLAN

CLIENT
Mr. & Mrs. P. Chapman

ADDRESS
'Roseville', Church Lane,
Three Mile Cross, Reading


CONTRACT
Single Storey Side Extension &
Alterations to Existing Roof

KEITH A. WRIGHT
ARCHITECTURAL DESIGN & PLANNING CONSULTANT


2 WIELD COURT, LOWER EARLEY, BERKS RG6 3TF PHONE 0118 9560465 or 07768 611156

DATE
February 2025
SCALE
1:100 & 1:1250 (at A3)


DRG NO
P/2596/1

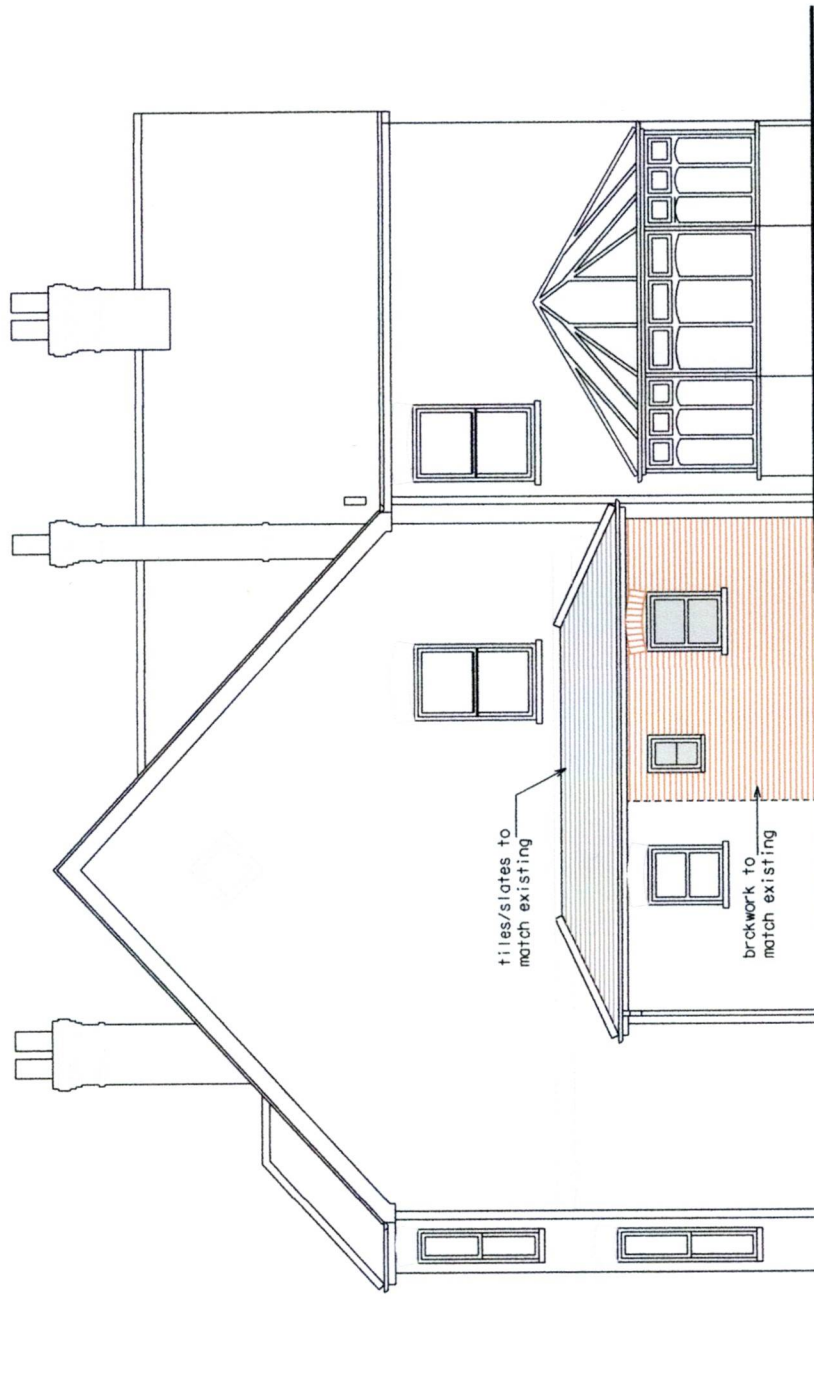


SIDE ELEVATION AS PROPOSED

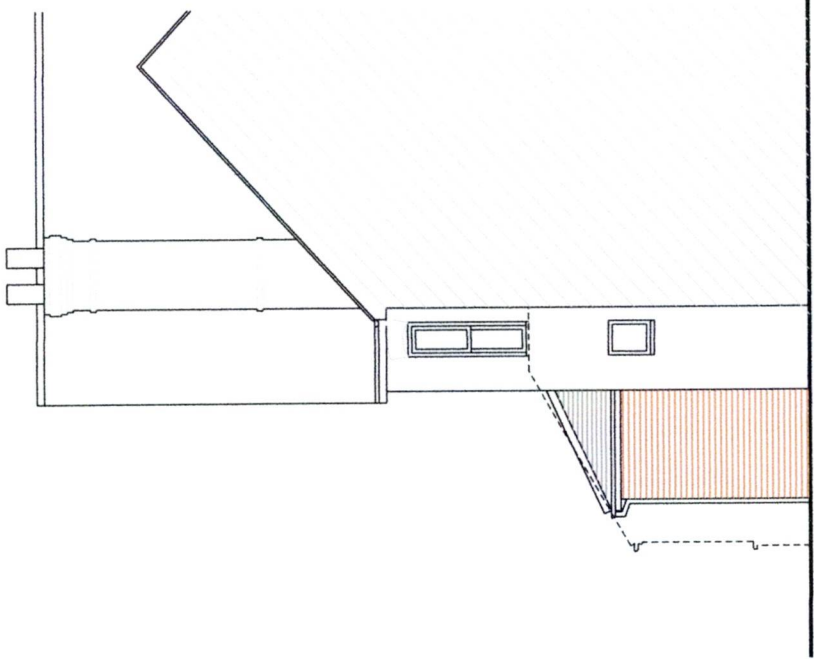


SECTION/ELEVATION A-A
AS PROPOSED

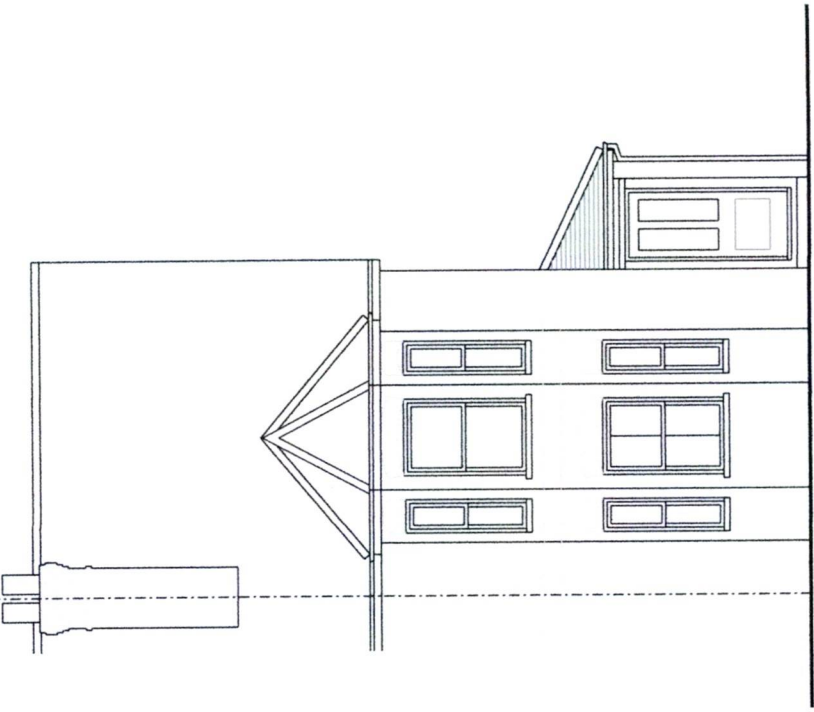


FRONT ELEVATION AS PROPOSED

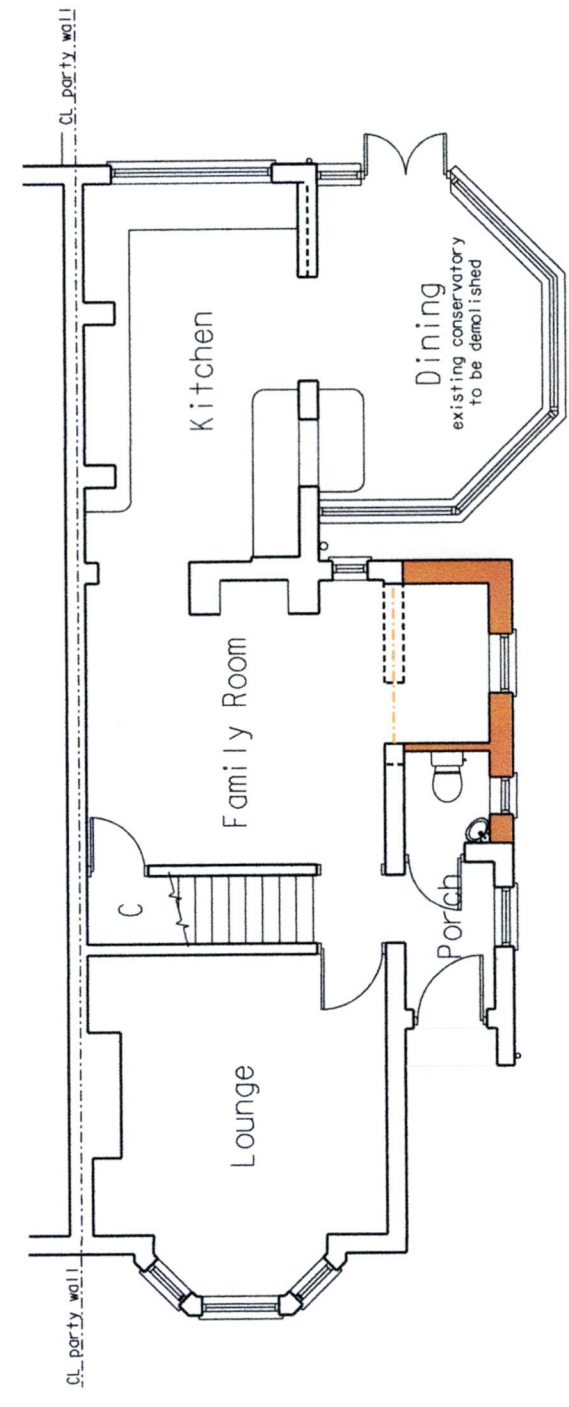

GROUND FLOOR PLAN AS PROPOSED

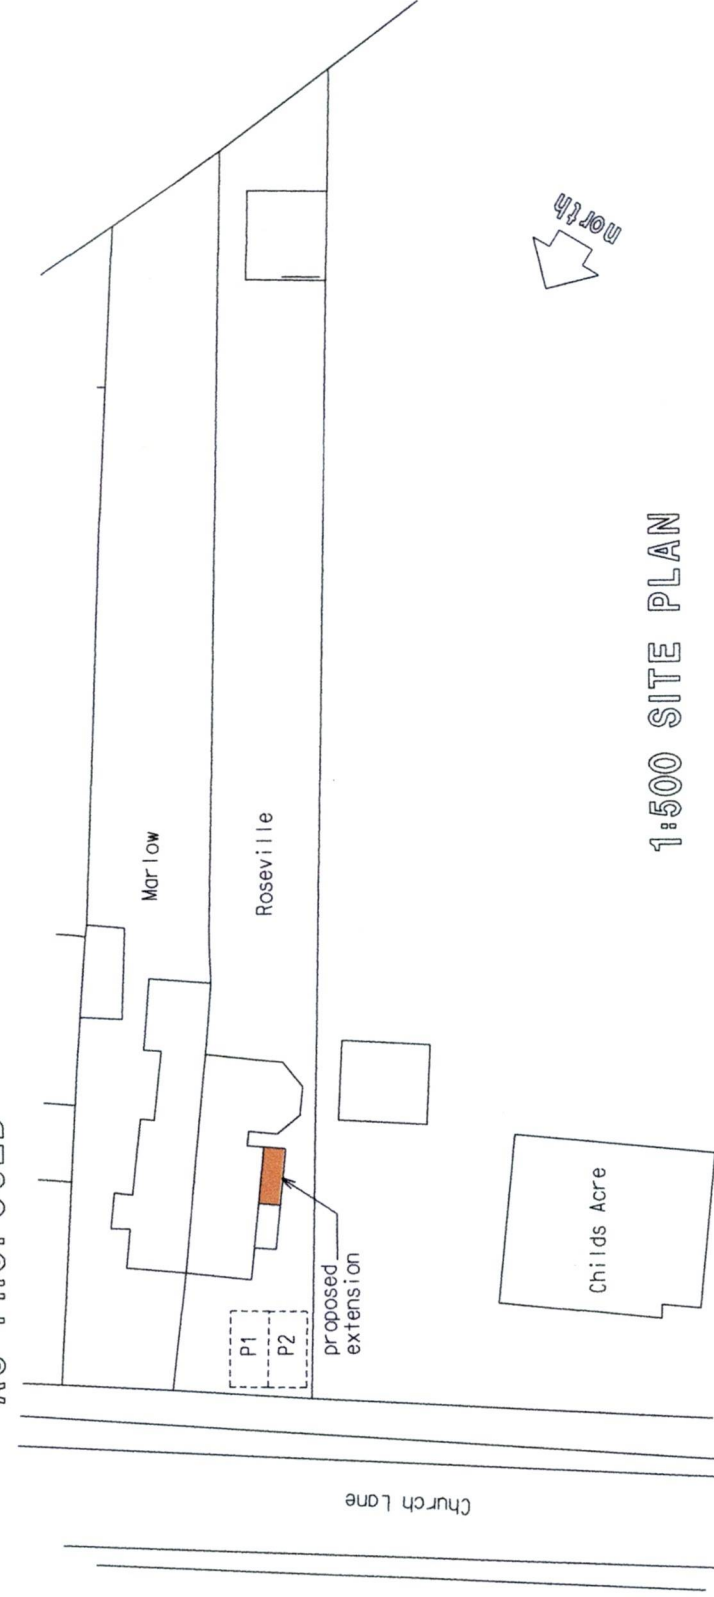

1:500 SITE PLAN

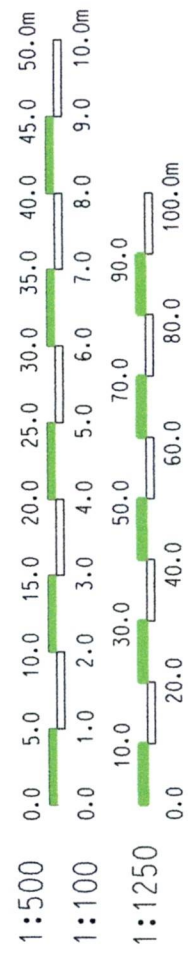

CLIENT
Mr. & Mrs. P. Chapman
ADDRESS
'Roseville', Church Lane,
Three Mile Cross, Reading
CONTRACT
Single Storey Side Extension &
Alterations to Existing Roof

KEITH A. WRIGHT
ARCHITECTURAL DESIGN & PLANNING CONSULTANT

2 WIELD COURT, LOWER EARLEY, BERKS RG6 3TF PHONE : 0118 9669485 or 07768 611156

DATE
February 2025
SCALE
1:100 & 1:500 (of A3)
DRG NO
P/2596/2