

NOTES

1. DATUM DETAILS

ALL VERTICAL SURFACE LEVELS FOR THE CONTROL, HAVE BEEN CALCULATED FROM GPS DERIVED DATA AND CONSIDERED TO WITHIN THE HEIGHTS OF THE SURVEY. DATUM 52.00m (OSM) USING OSGB02 TRANSFORMATION PARAMETERS.

2. GPS CONTROL: THE CO-ORDINATE SYSTEM USED FOR THE PRIMARY CONTROL, IS OSGB02. THIS HAS BEEN CALCULATED FROM ETRS89 USING OSTN02 TRANSFORMATION PARAMETERS.

3. METHOD FOR THIS PARTICULAR PROJECT: THE TRIMBLE VRS NOW NETWORK HAS BEEN USED. OBSERVATIONS HAVE BEEN TAKEN ON THE FOLLOWING DATE 05/01/16.

4. MANUFACTURERS QUOTED ACCURACY IS RANGE 10 - 25 mm IN PLAN AND 20 - 30 mm IN HEIGHT. WHERE READABLE DATA HAS BEEN TAKEN, THE DATA HAS BEEN USED TO CORRECT THE DATA. ACCURACY IS SUBJECT TO THE QUALITY OF THE DATA AND THE QUALITY OF THE DATA.

5. CONDITIONS COULD CAUSE DEGRADATION TO THE FINAL SOLUTIONS. FOR SATELLITE CONTROL AND WHEREVER POSSIBLE AND PRACTICAL, TOWER SURVEYS HAVE BEEN USED TO CORRECT THE DATA. ACCURACY IS SUBJECT TO THE QUALITY OF THE DATA AND THE QUALITY OF THE DATA.

6. THIS DRAWING IS TO BE READ IN CONJUNCTION WITH ALL OTHER RELEVANT DRAWINGS AND DOCUMENTATION.

7. CHECK SCALE BAR AND GRID BEFORE TAKING NON FIGURED DIMENSIONS FROM THIS DRAWING.

8. ALL MEASUREMENTS ARE IN METRES.

9. IF IN DOUBT ASK.

10. WHERE APPROPRIATE NON CONTACT METHODS HAVE BEEN USED, LINES, FEATURES AND DETAIL ARE OPTICALLY DERIVED. ACCURACY IS SUBJECT TO THE QUALITY OF THE DATA AND THE QUALITY OF THE DATA.

11. FLOOR PLAN MEASUREMENTS AT WALLS HAVE BEEN TAKEN TO BE MAIN FACE AT APPROXIMATELY 1.5m ABOVE FLOOR LEVEL.

12. HATCHING IS INDICATIVE ONLY.

13. NO SUB SURFACE DETAIL OR SURFACE UTILITIES ARE INCLUDED IN THIS SURVEY. PRIOR TO CONSTRUCTION.

14. CRITICAL CLEARANCE DIMENSIONS AND HEIGHT MUST BE CHECKED ON SITE PRIOR TO CONSTRUCTION.


15. THE LASER SCANNER CAN ONLY BE SET UP ON A STABLE SURFACE IN A POSITION OF SAFETY. WHILE WE HAVE MADE EVERY EFFORT TO INSURE THAT ALL MEASUREMENTS OF THE SITE HAVE BEEN CORRECTED, THEY ARE NON GUARANTEED. ANY SHADOWING OR CLIPPING WITHIN THE POINT CLOUD DUE TO A LACK OF SURFACE VARIATION POINTS, IN THIS CASE, AREAS THAT WERE NOT VISIBLE WILL BE ANNOTATED ACCORDINGLY.

LEGEND


LEVEL

VENT

ELEVATION LOCATIONS

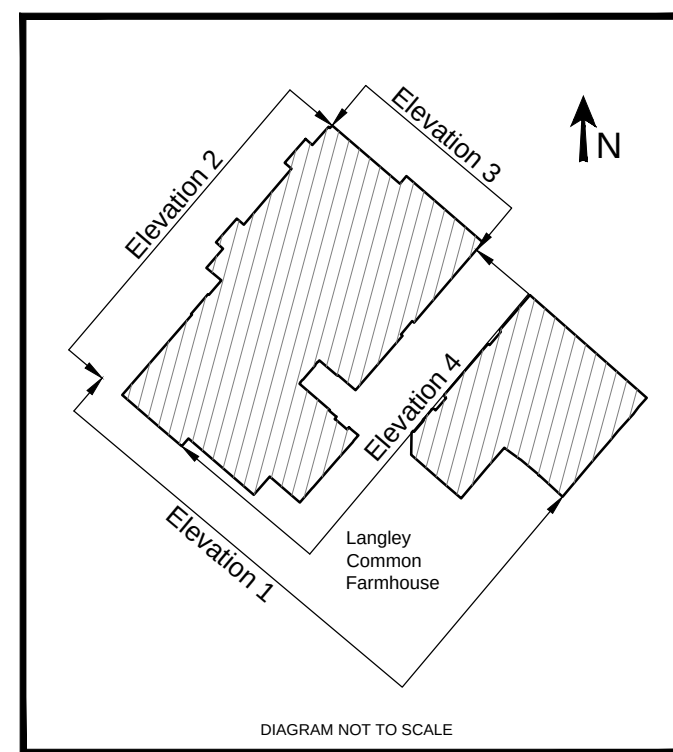

ELEVATION LOCATIONS

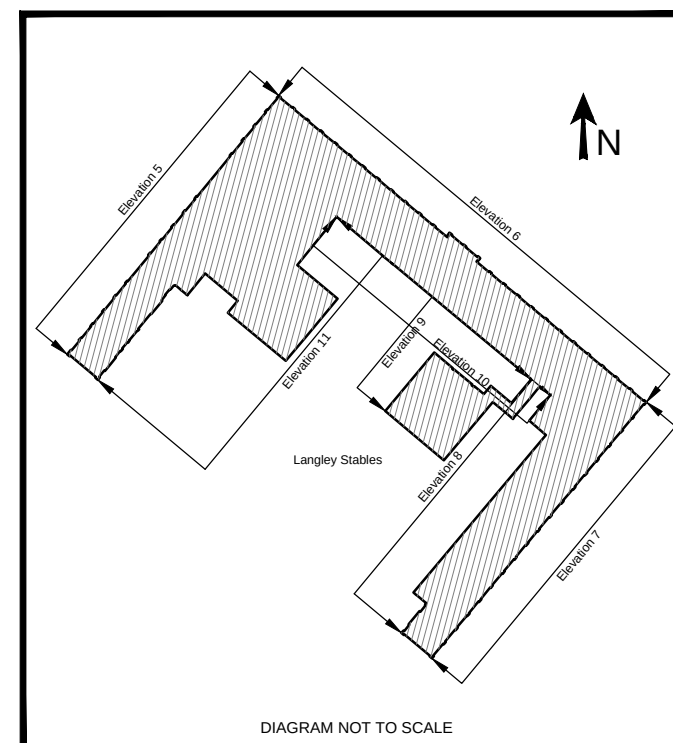


GENERAL

- NO ALLOWANCE HAS BEEN MADE FOR SUB SURFACE DETAIL INTO MANHOLES OR OTHER CHAMBERS, OR ABOVE GROUND LEVEL, THEREFORE ANY DETAIL RELATING TO DETAIL, SIZES ETC. ARE TAKEN FROM ABOVE GROUND AND AS SUCH WILL BE APPROXIMATE.
- THE CONTRACTOR IS TO CHECK AND VERIFY ALL CRITICAL DIMENSIONS AND LEVELS BEFORE WORK STARTS.
- WHERE APPROPRIATE, CONSTRUCTION SHOULD IMPLEMENT 'SAFE' PRACTICES, INCLUDING BE OF 'SAFE' CONSTRUCTION. 
- SHOULD THERE BE ANY CONFLICT BETWEEN THE DETAILS INDICATED ON THIS DRAWING AND THOSE INDICATED ON OTHER DRAWINGS, THE TOWER SURVEYS SHOULD BE PREVALENT.
- IT IS IMPORTANT TO NOTE THAT THE SAME ACCURACIES IMPLIED BY THE PLOTTING SCALE ARE NOT NECESSARILY THE SAME AS THE ACCURACIES IMPLIED BY THE PLOTTING SCALE.
- EVERY EFFORT IS MADE TO CORRECT ALL VISIBLE AND NON VISIBLE FEATURES, HOWEVER, IT SHOULD BE REMEMBERED THAT THERE MAY BE SOME DISCREPANCY AT THE TIME OF SURVEY. VISIBLE FEATURES IN THE SCENE OF THE RECORDING, AS SHOWN ON THIS SURVEY, MAY NOT REPRESENT THE EXTENT OF LEGALLY CORRELATED OWNERSHIP.

DESCRIPTION	REV	DATE	DRWN	CHKD	APPR

DRAWING STATUS

INFORMATION

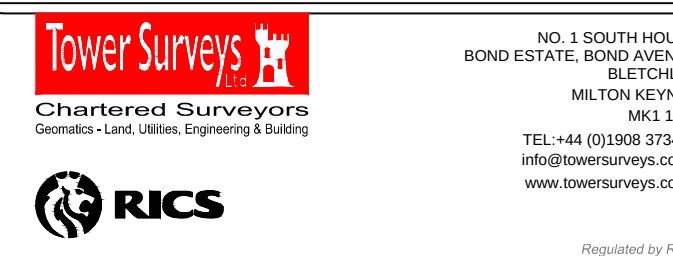


CLIENT


SAVILLS

PROJECT TITLE
ARBORFIELD GARRISONDRAWING DETAIL
ELEVATIONS AS OF 05/01/16


DRAWN	MH	DATE	JANUARY 2016
PROJECT ENGINEER	NJD	SCALE	1:100 (WHEN PLOTTED @ A0)
CHECKED	LS	REVISION	
APPROVED	NJD		
DRAWING NUMBER	R-12518/01		

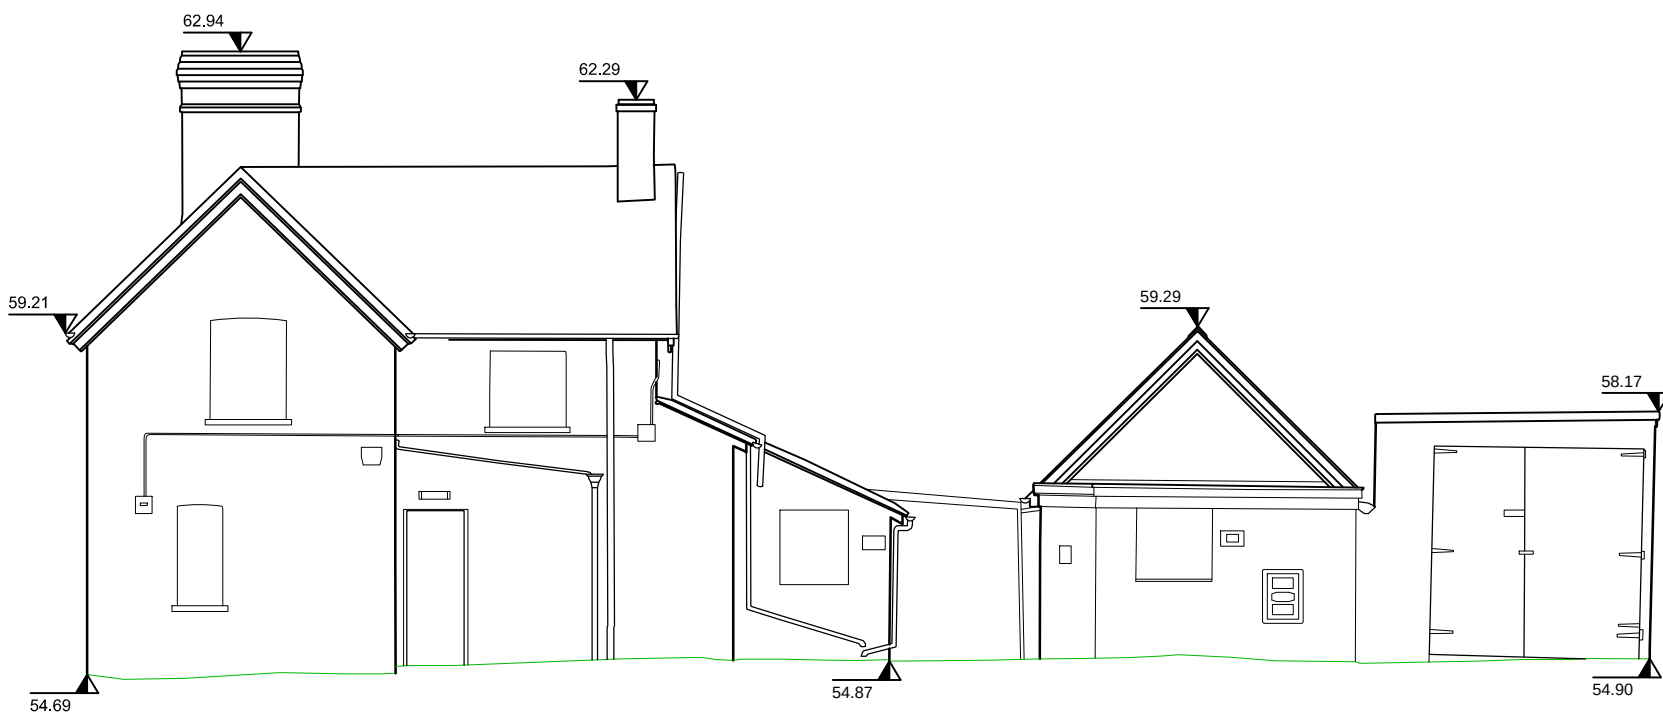


Elevation 1

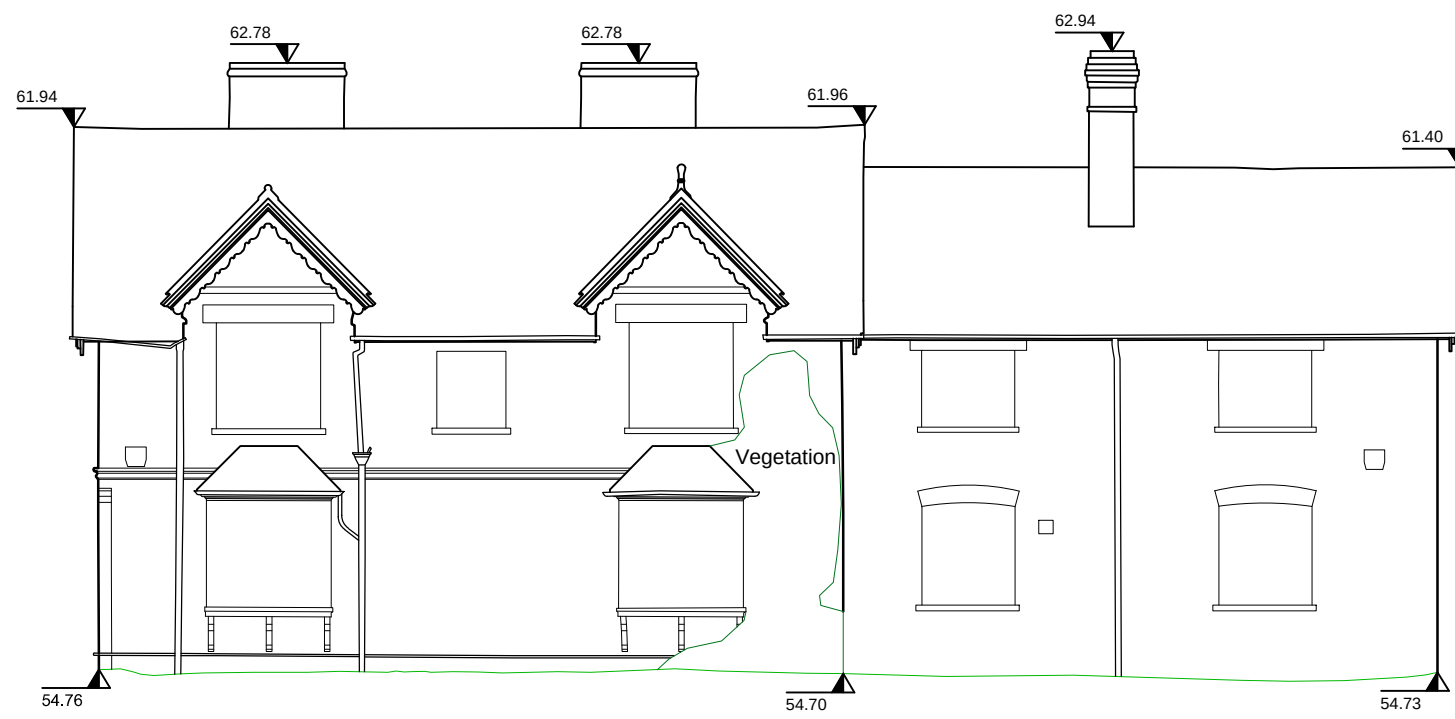


Elevation 2

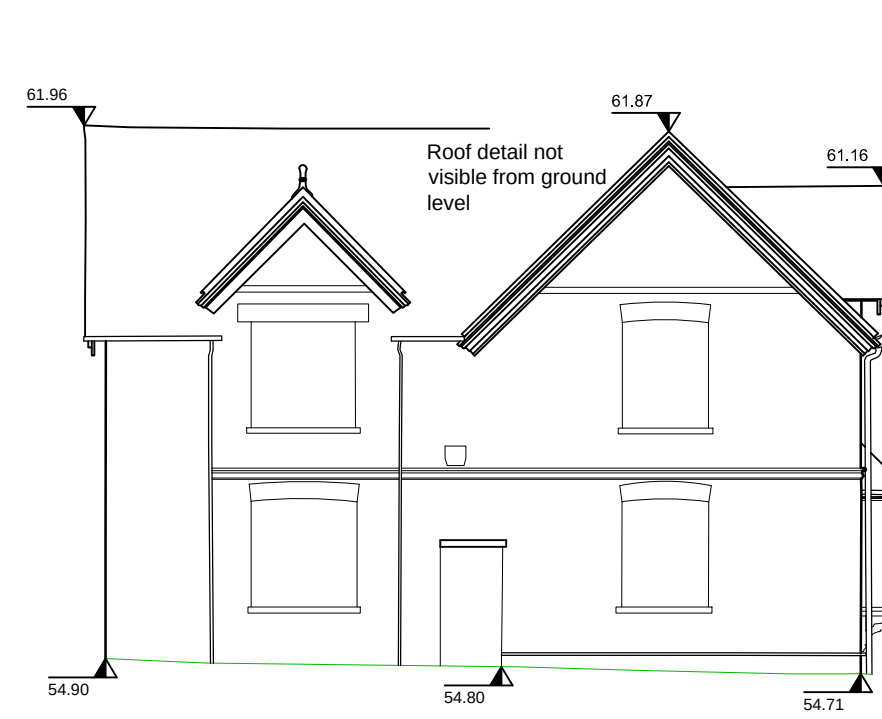

Elevation 3

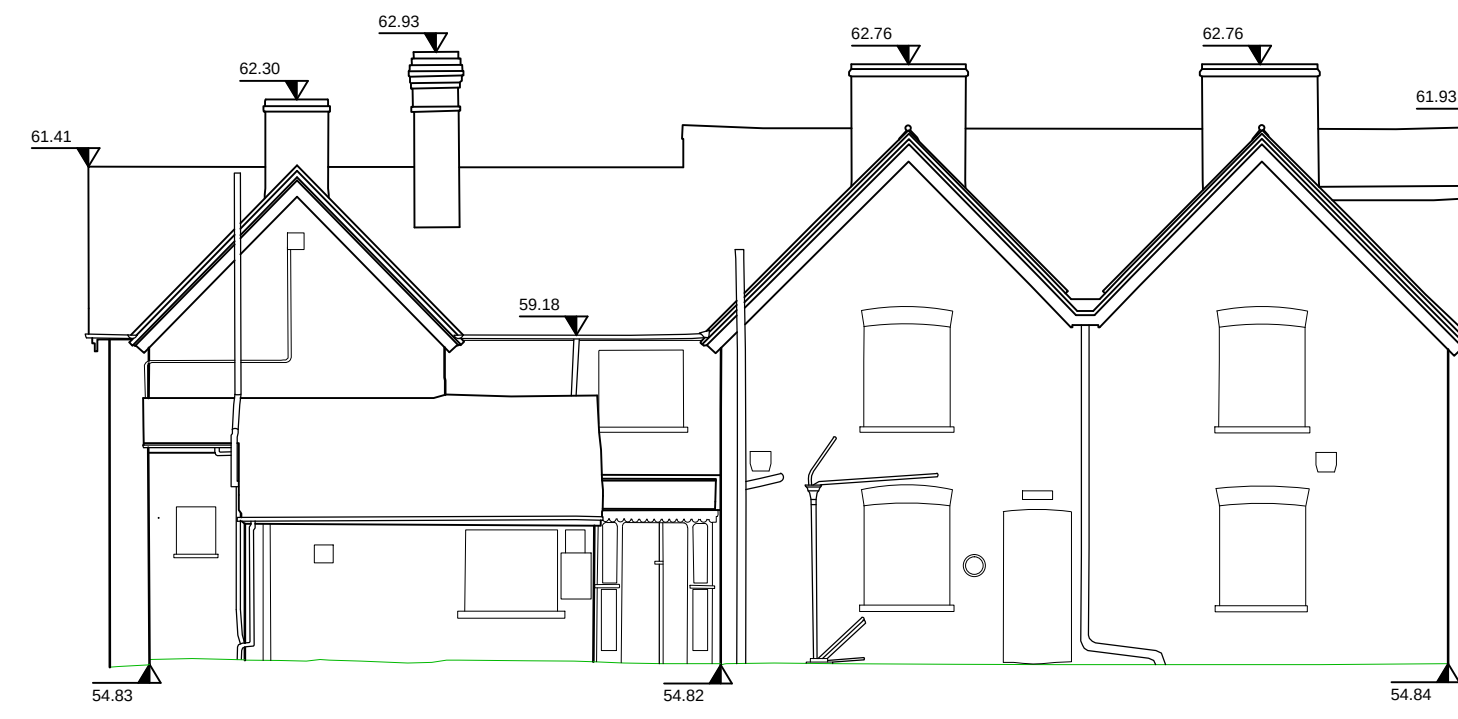

Elevation 4

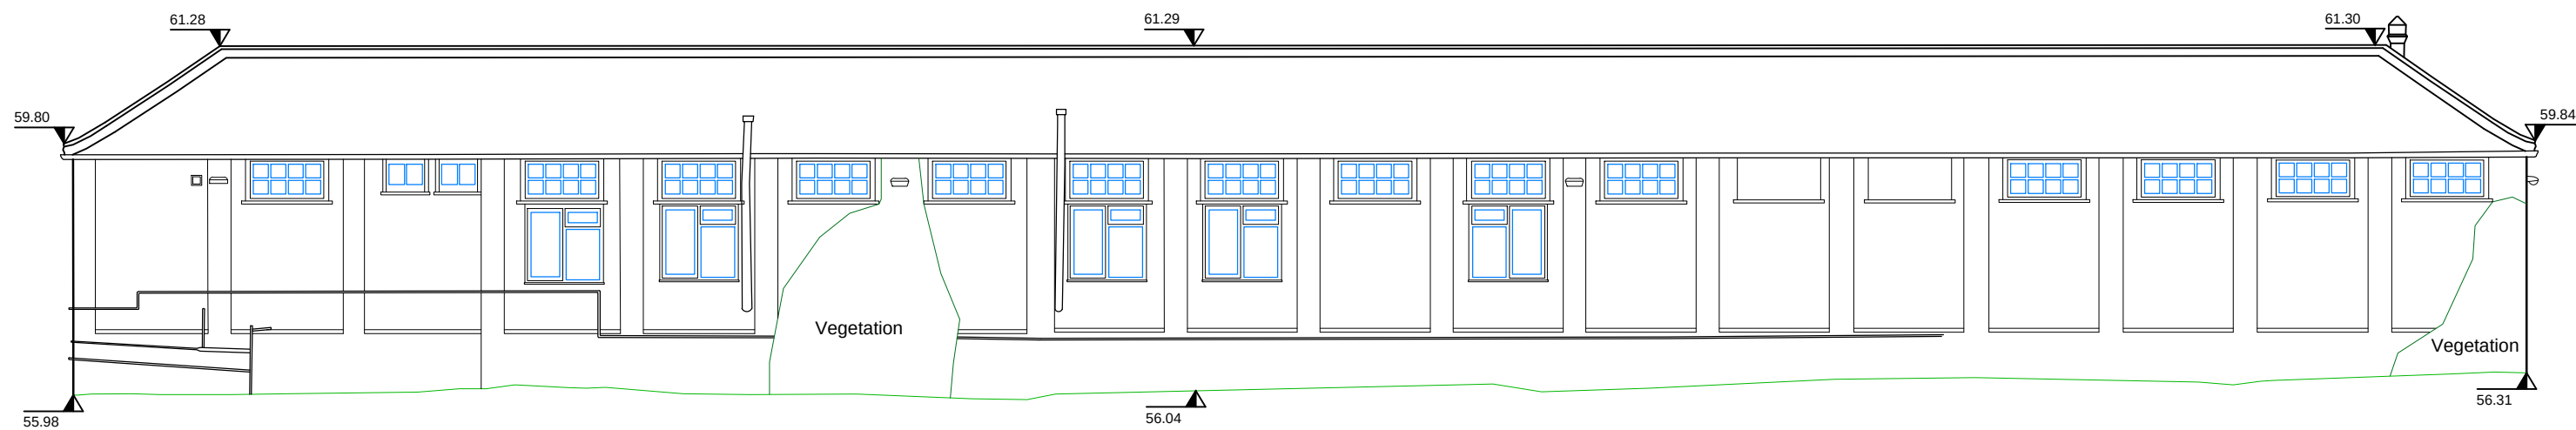


Elevation 5




Elevation 6




Elevation 7

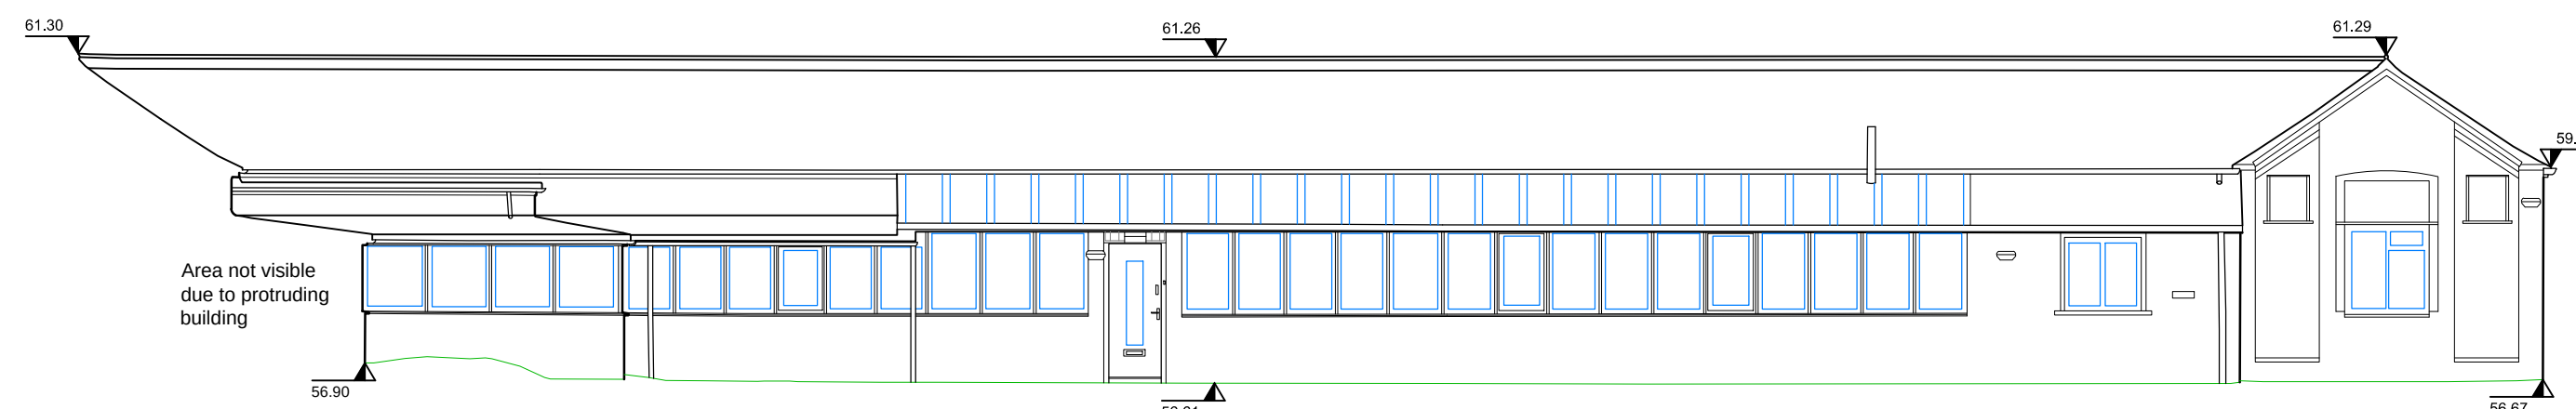


Elevation 8

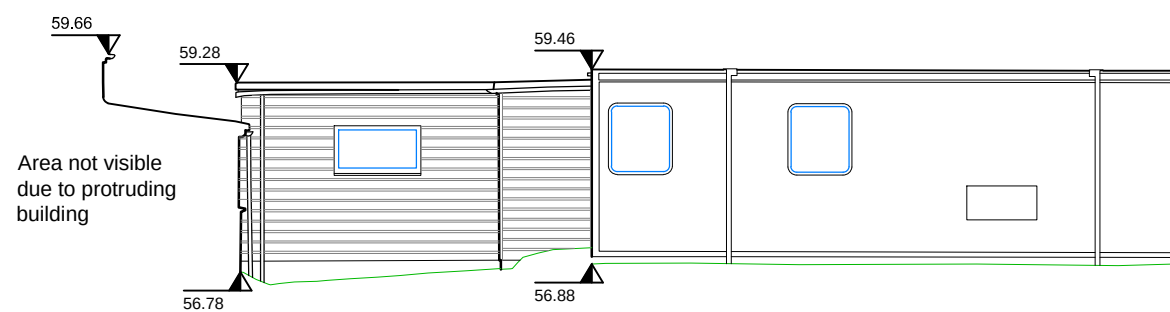

Elevation 9

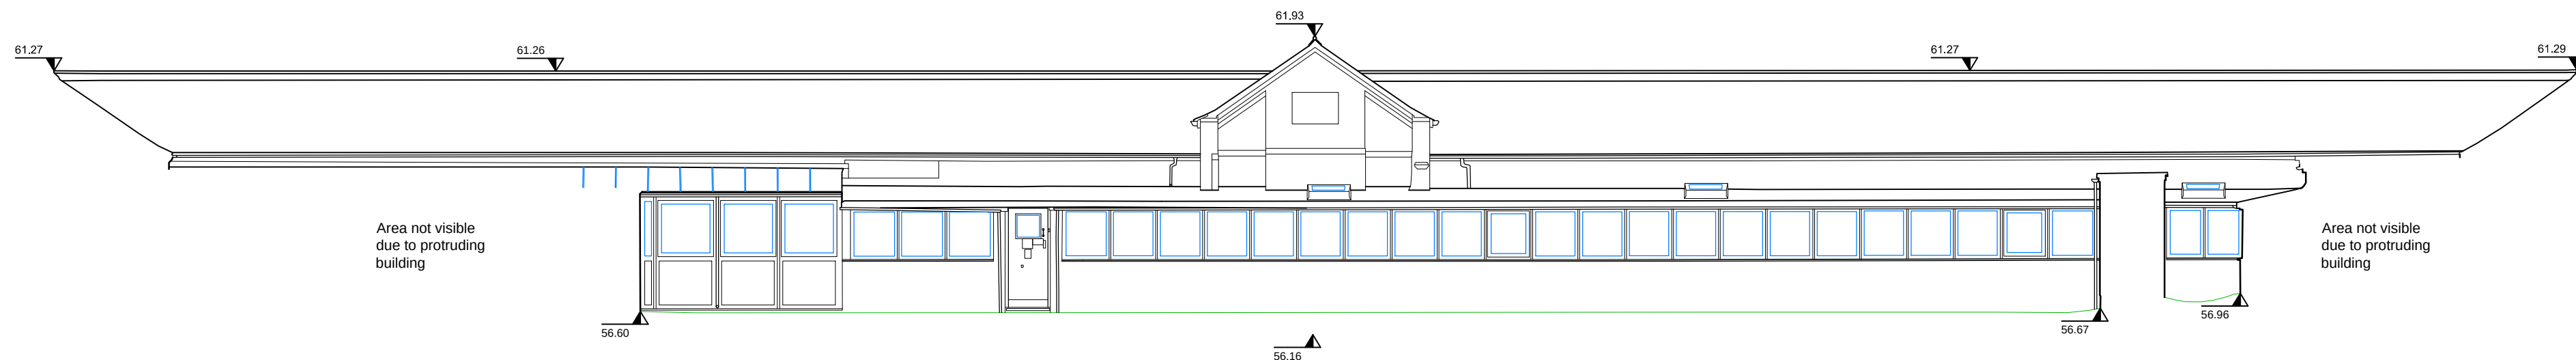

Elevation 10

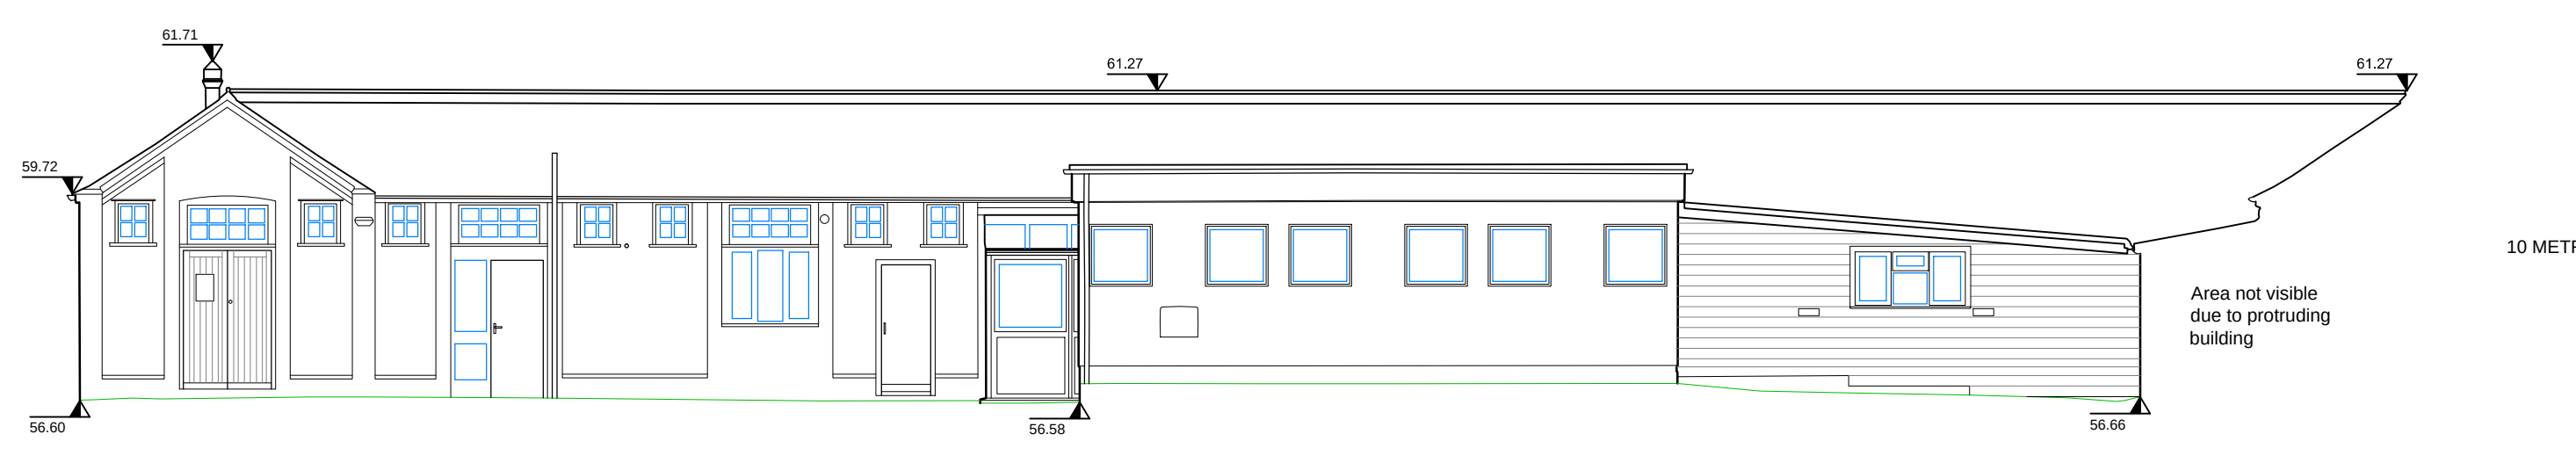

Elevation 11