



WOODEN CYCLE STORE & CAR PORT

Land North West of Orchard Cottage, Honey Hill, Wokingham, Berkshire, RG40


PROPOSED FRONT ELEVATION (SOUTH)

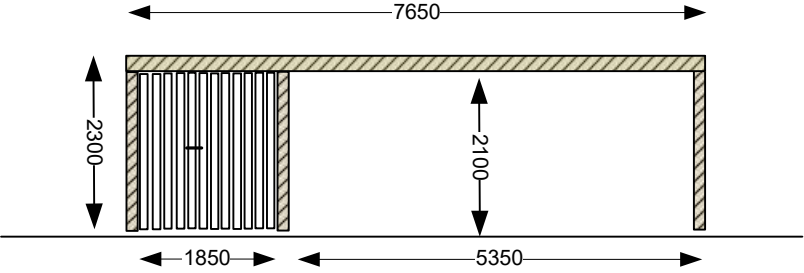


PROPOSED REAR ELEVATION (NORTH)

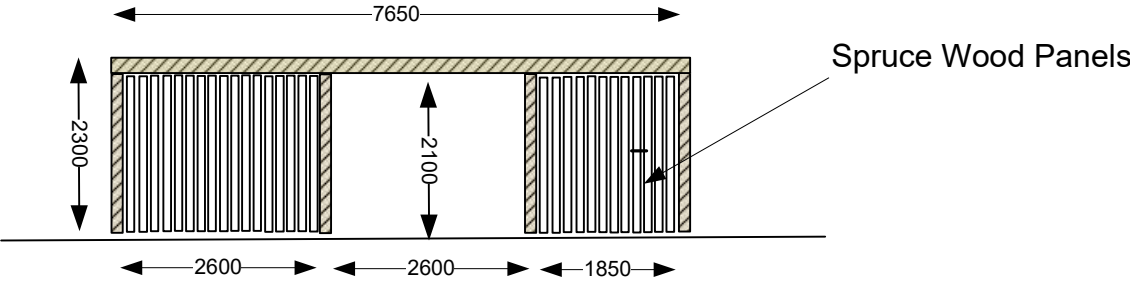


PROPOSED SIDE ELEVATION (EAST)

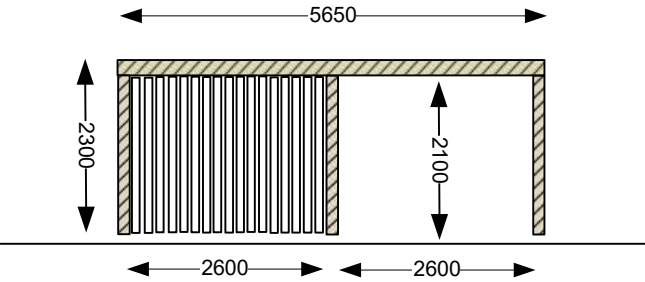


PROPOSED SIDE ELEVATION (WEST)

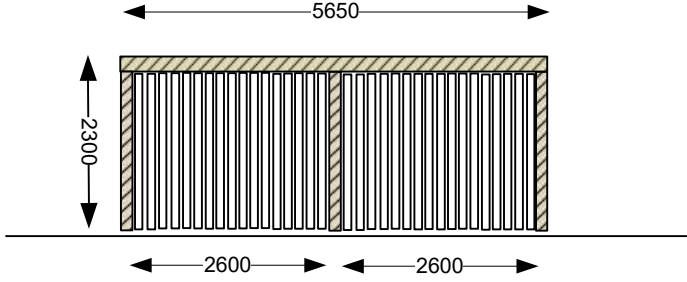

PROPOSED FLOOR PLAN

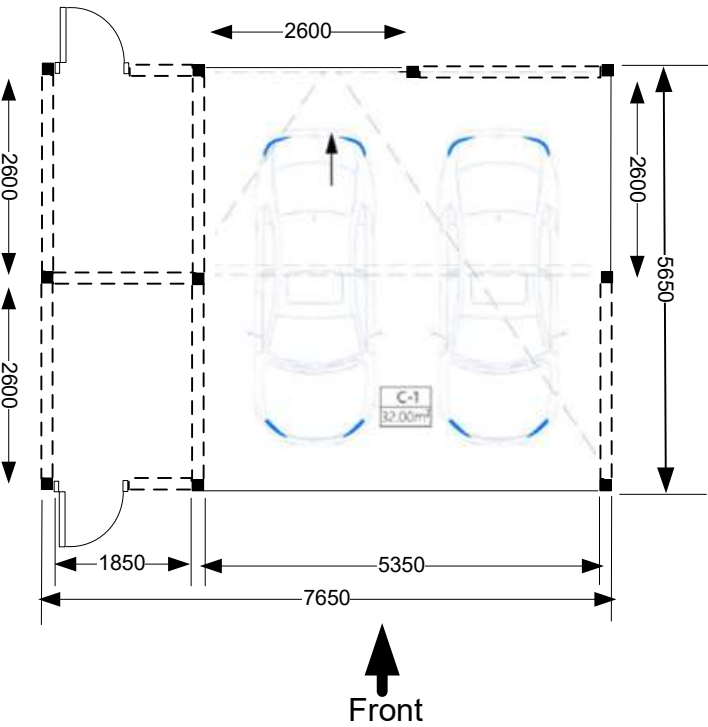

PROPOSED ROOF PLAN

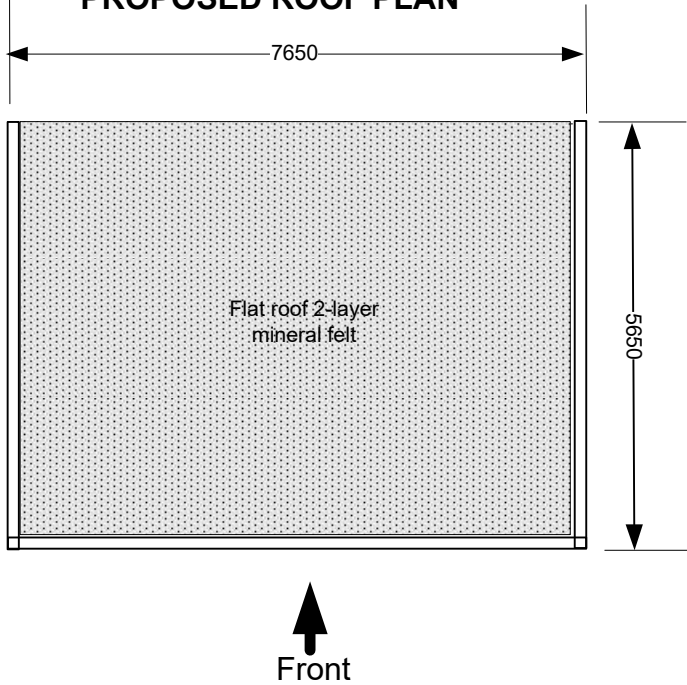

TOTAL FLOOR AREA: 43.22 m2
TOTAL VOLUME: 99.41 m3
external calculations including eaves dimensions

Land North West of Orchard Cottage,
Honey Hill, Wokingham, Berkshire, RG40.

WOODEN CYCLE STORE & CAR PORT

Scale: 1:100 @ A3
Date: 18/12/2024
Revision: A
Drawing No: PP-EL-1

