

Land North West of Orchard Cottage, Honey Hill, Wokingham, Berkshire, RG40

[illegible]

GROUND FLOOR AREA	165,60m ²	(1 782,47 sq.ft.)
TOTAL FLOOR AREA	266,85m ²	(2 872,32 sq.ft.)


	OBJEKT SINGLE-FAMILY HOUSE NUMBER OF CONTRACT/INVESTOR: 						
	<table border="1" style="width: 100%; border-collapse: collapse;"> <tr> <td style="width: 55%; padding: 5px;">DRAWING:</td> <td style="width: 30%; padding: 5px;">TYPE OF HOUSE:</td> <td style="width: 15%; padding: 5px;">VALID FROM:</td> </tr> <tr> <td style="padding: 5px; text-align: center; vertical-align: middle;"> GROUND FLOOR PLAN </td> <td style="padding: 5px;"></td> <td style="padding: 5px; text-align: center; vertical-align: middle;">18.03.2024</td> </tr> </table>	DRAWING:	TYPE OF HOUSE:	VALID FROM:	GROUND FLOOR PLAN		18.03.2024
DRAWING:	TYPE OF HOUSE:	VALID FROM:					
GROUND FLOOR PLAN		18.03.2024					

ARCHITECT GB:	ARCHITECT PL:	SCALE:
-	-	1:75

VERSION	DATE:	VERSION	DATE:	DRAWING NO.:
1	-	4	-	02
2	-	5	-	
3	-	6	-	

BRANCH:	
---------	--

252,61 m² (2 719,24 sq.ft.)

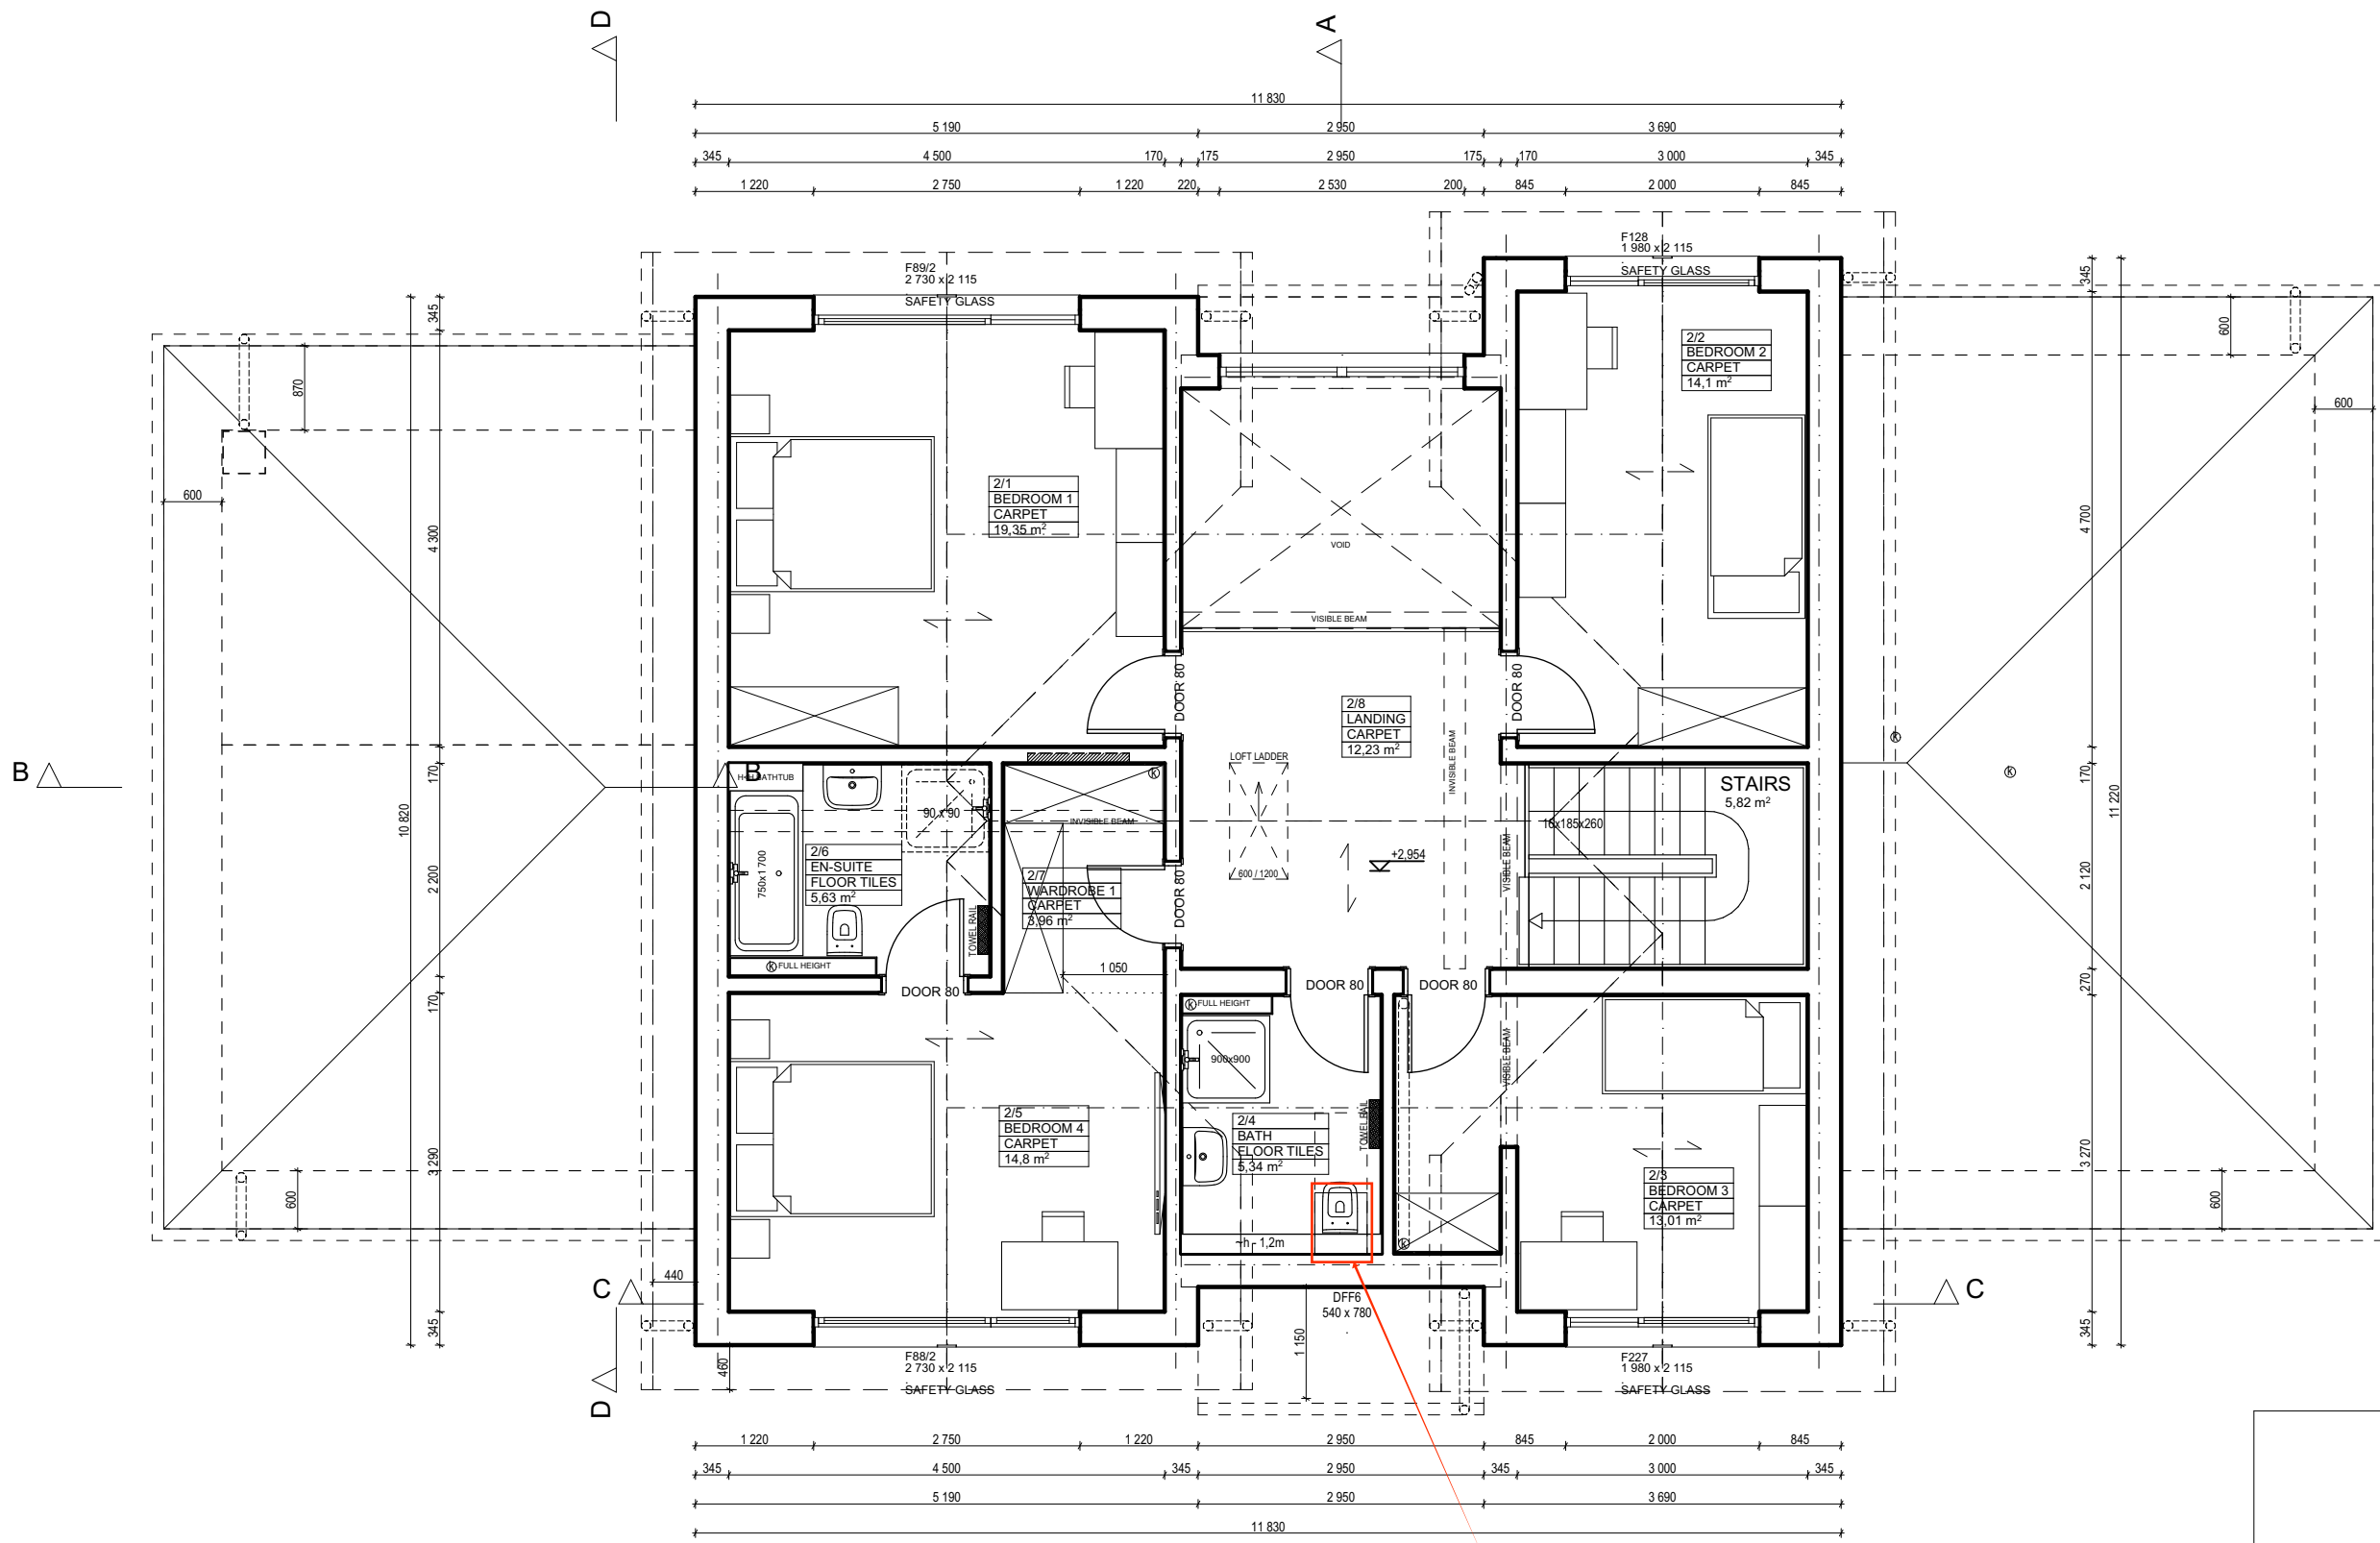

Rooflight

FIRST FLOOR AREA 101,25 m² (1 089,85 sq.ft.)
TOTAL FLOOR AREA 266,85 m² (2 872,32 sq.ft.)

OBJEKT			
SINGLE-FAMILY HOUSE			
NUMBER OF CONTRACT/INVESTOR:			
-			
DRAWING:	TYPE OF HOUSE:		
FIRST FLOOR PLAN	18.03.2024		
ARCHITECT GB:	ARCHITECT PL:		
-	-		
VERSION	DATE:	VERSION	DATE:
1	-	4	-
2	-	5	-
3	-	6	-
SCALE:			
1:75			
DRAWING NO.:			
03			
BRANCH:			

