

All dimensions are to be checked on site before work commences.
Figured dimensions to be taken in preference to scaled dimensions.
If in doubt please ask.
© Copyright reserved.




FRONT ELEVATION – As Proposed
Scale 1:100

SIDE ELEVATION – As Proposed
Scale 1:100

REAR ELEVATION – As Proposed
Scale 1:100

SIDE ELEVATION – As Proposed
Scale 1:100

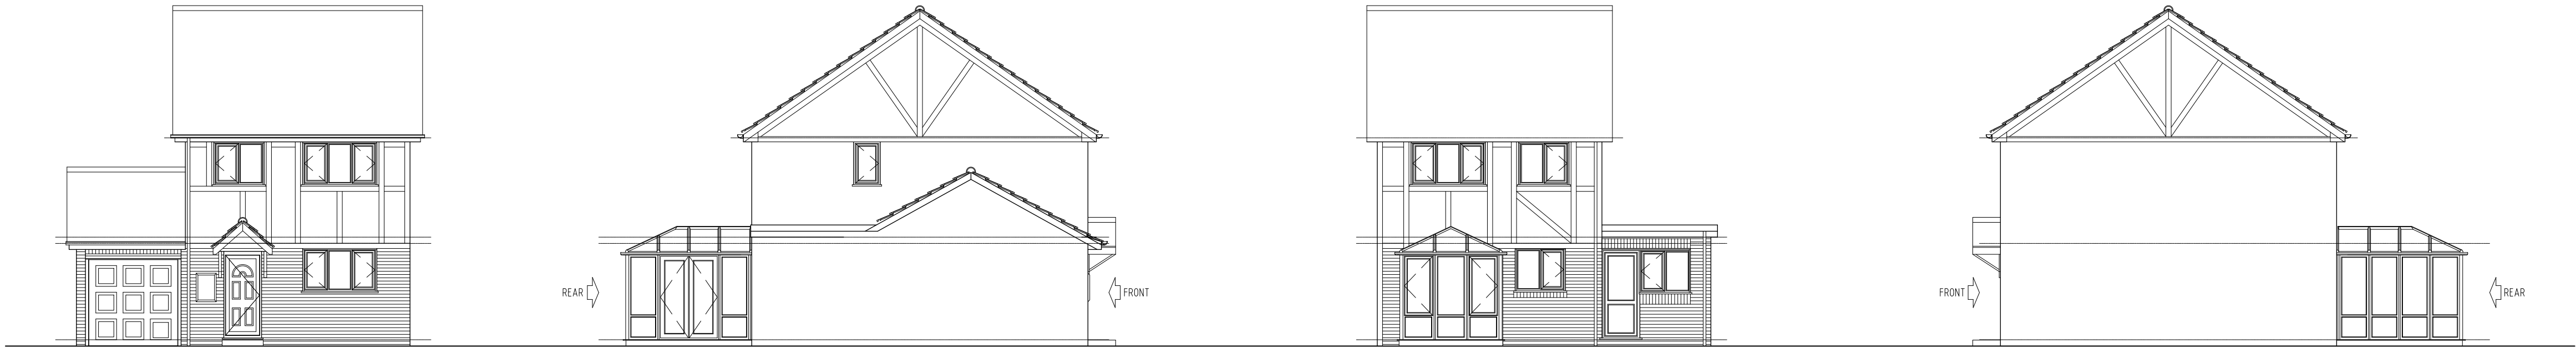


FRONT ELEVATION – As Existing
Scale 1:100

SIDE ELEVATION – As Existing
Scale 1:100

REAR ELEVATION – As Existing
Scale 1:100

SIDE ELEVATION – As Existing
Scale 1:100

 

Scale Bar - 1:100

B	View port Scale amended	18-12-2024	DH
A	45 Degree angle denoted	11-12-2024	DH
Rev	Description	Date	Initials
FOR PLANNING SUBMISSION			
HOLTHAM+NEWMAN ARCHITECTS 'The Old Dairy' 282a Hyde End Road, Spencers' Wood, Reading, Berkshire RG7 1DN T: 07971 316499 E: hello@hnarchitects.co.uk			
Project: 53, Skelmerdale Way Lower Earley Reading RG6 7YB			
Client Mr and Mrs M. Touhami			
Drawing Title: External Elevations Inc. Front, Rear and Side Views - As Existing and Proposed			
Scale:	1:100 @ A1	Dwg. No.:	2427-P103
Drawn by:	DH	Date:	Aug 2024
		Rev.:	B