




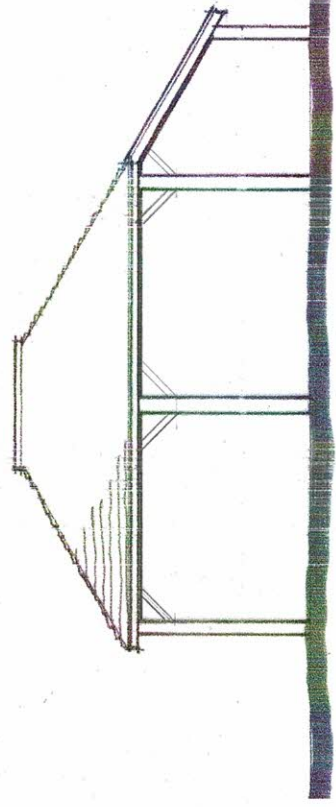


Front West Elevation

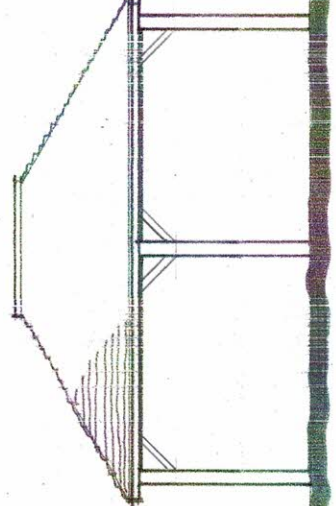



Side North Elevation

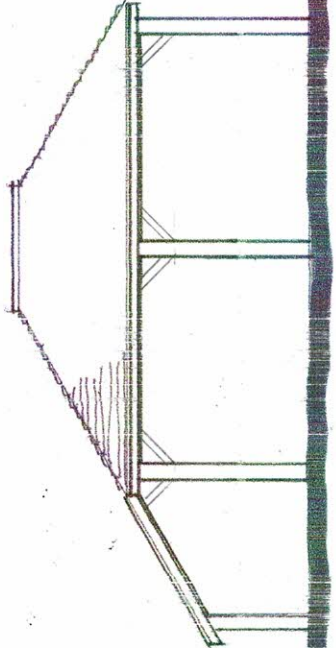

Rear East Elevation

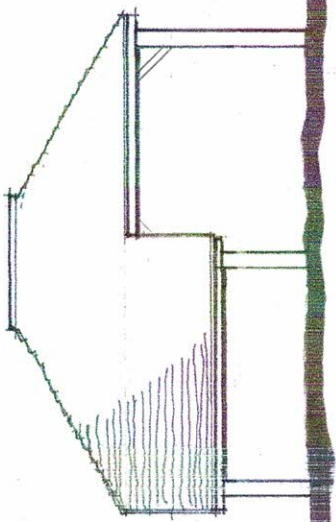

Side South Elevation

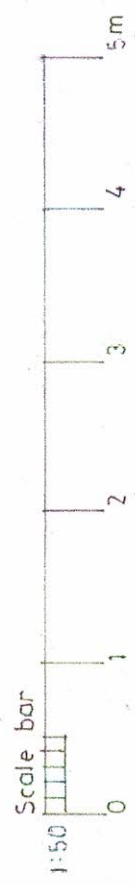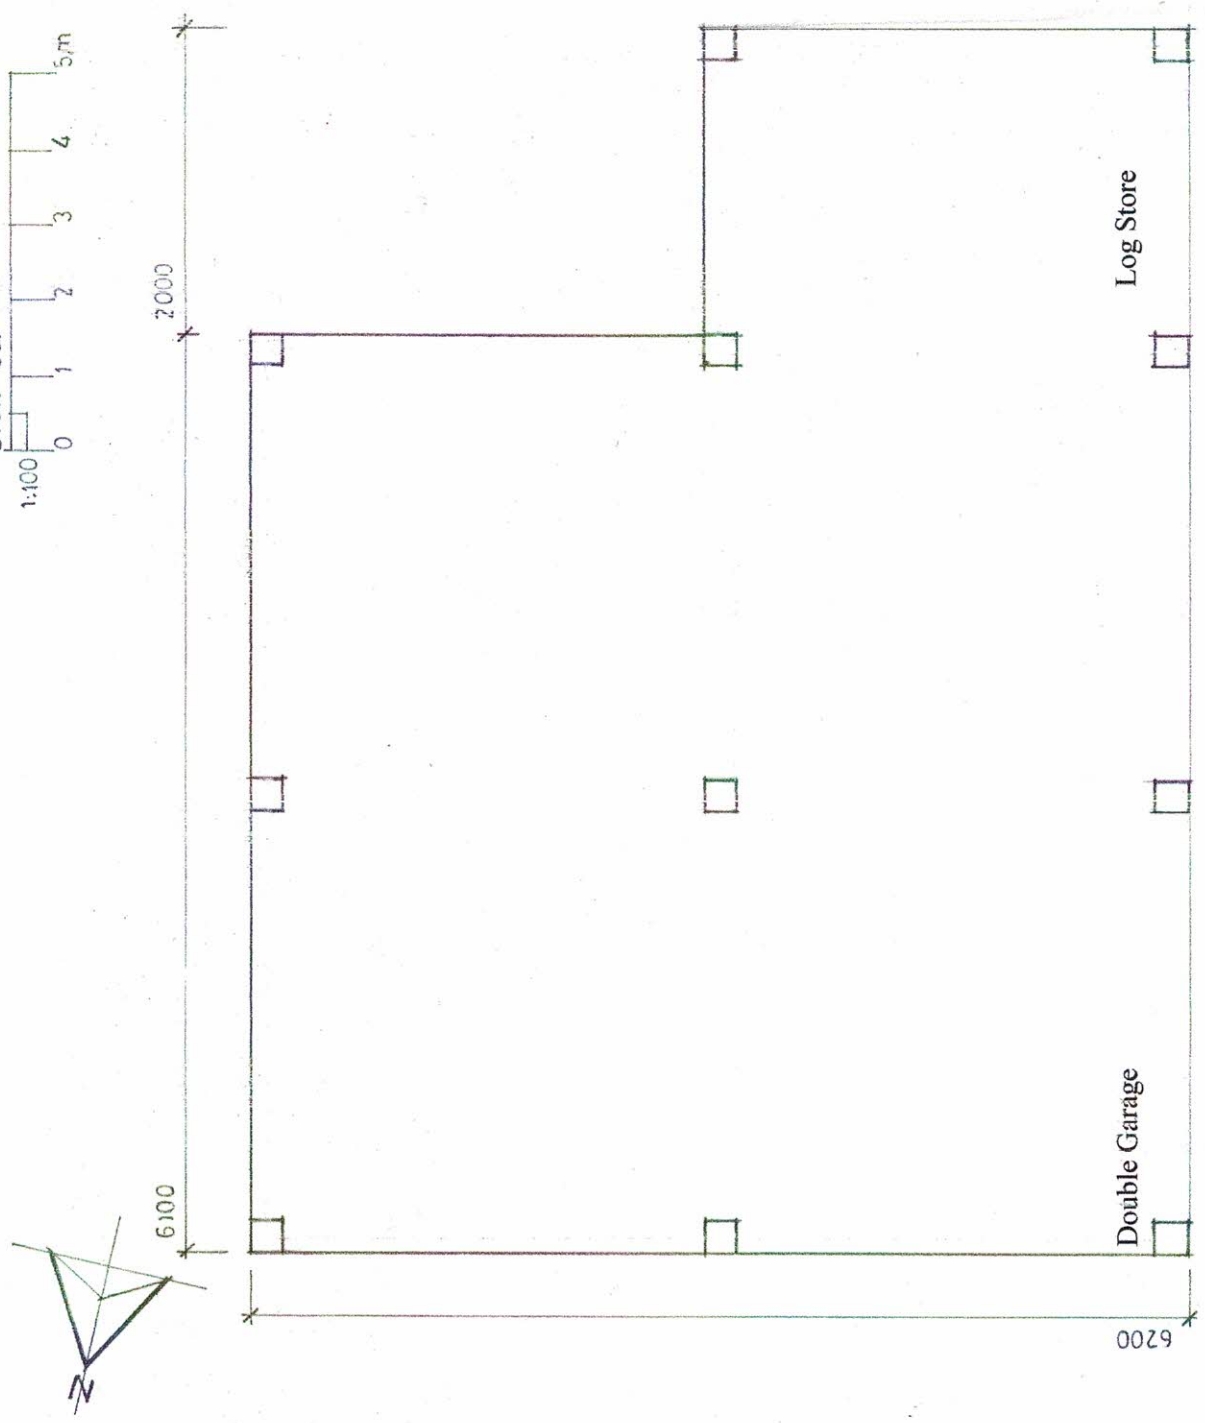

Plan

Client	Mrs H Price
Project	Treetops Fleet Hill Finchampstead Wokingham RG40 4LE
Title	Plan and Elevations
Status	Planning
Drawn	PC
Dwg No.	PCA25/2234/1.01
Date	Jan 2026 Scale 1:50 & 1:100
Paul Carter Associates Architecture Planning	
mob	07880 652765
e	paul-carter1@live.co.uk
Paper size A3	