



20 metres

 

A3

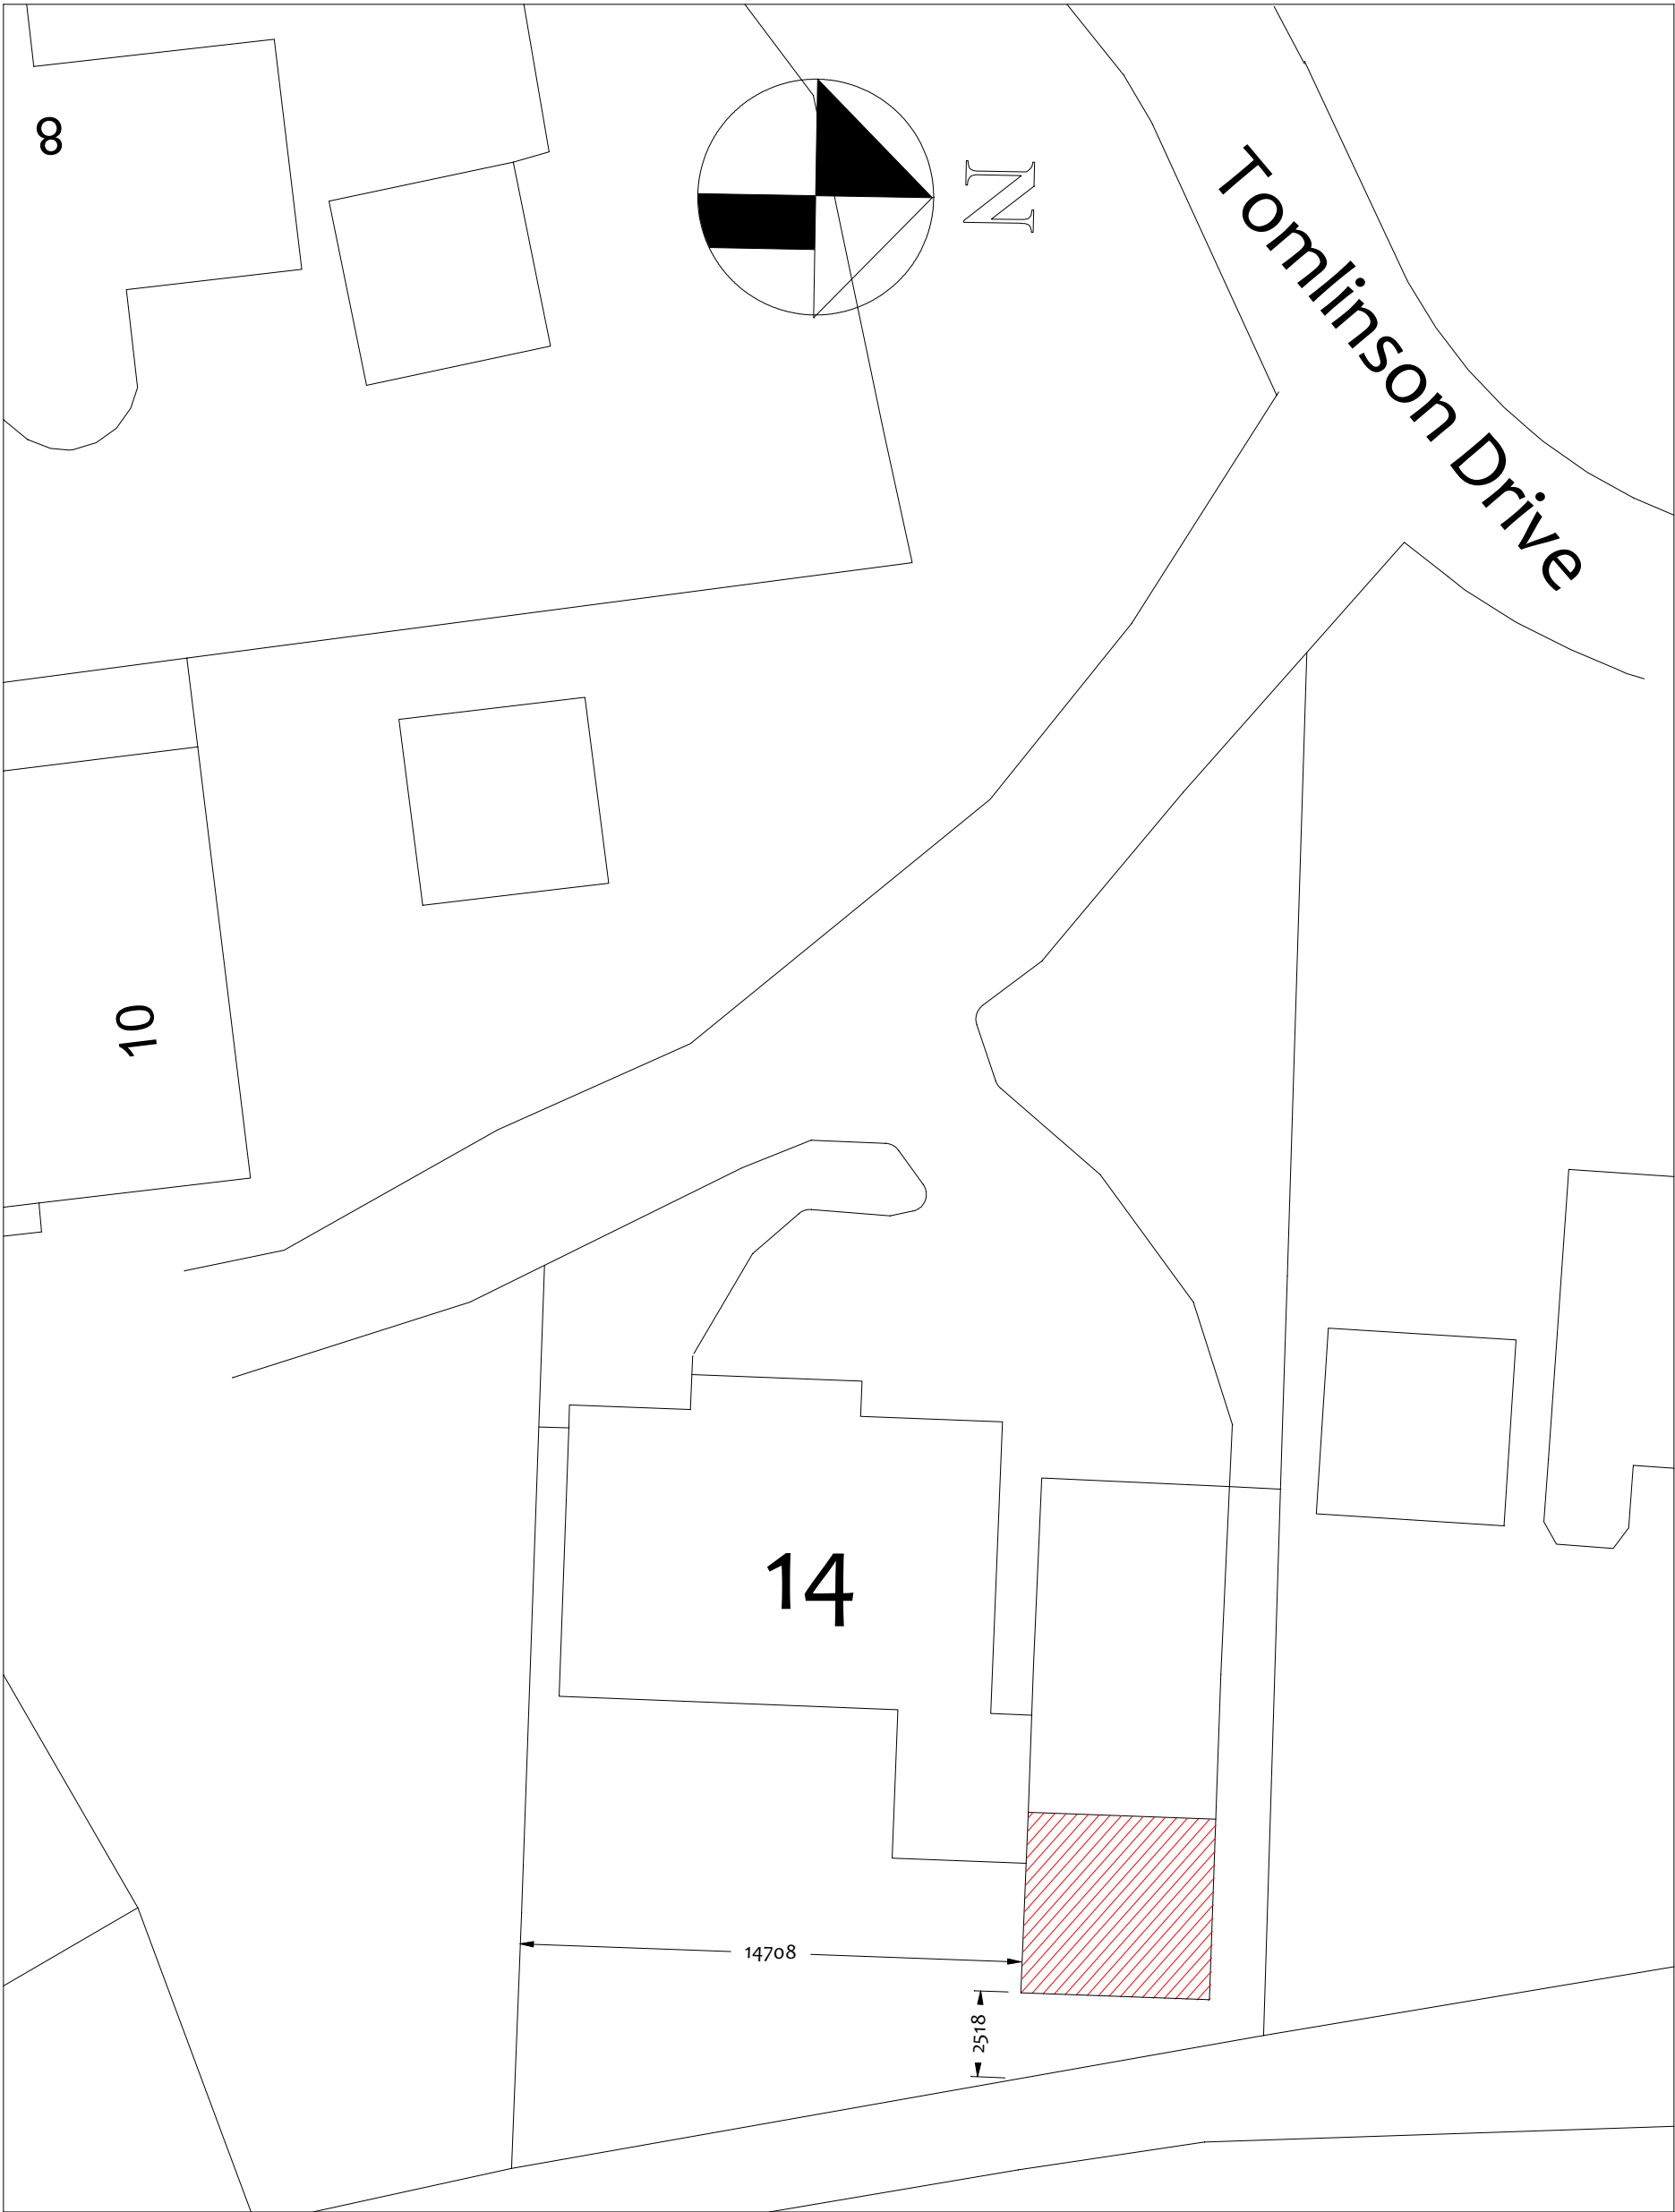

Serial number: 98770

Crown copyright and database right 2016
Ordnance Survey licence 100048957
Reproduction in whole or in part is prohibited
without the prior permission of Ordnance Survey

ISSUE A INTRO 03/04/25			
Project Proposed single storey rear extension at 14 Tomlison drive RG40 3NZ		Client Rachel Harvey	
		Scale 1:200	Date: APRIL 2025
		Drg No 3230-10	
Drawing title Site Plan			