



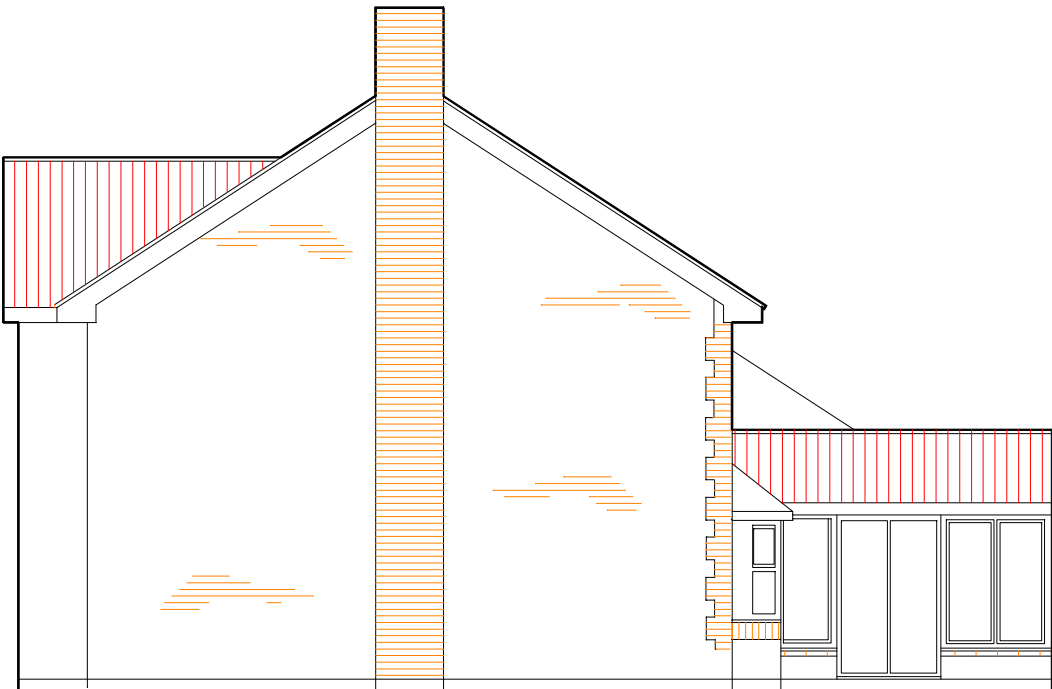

side elevation



rear elevation

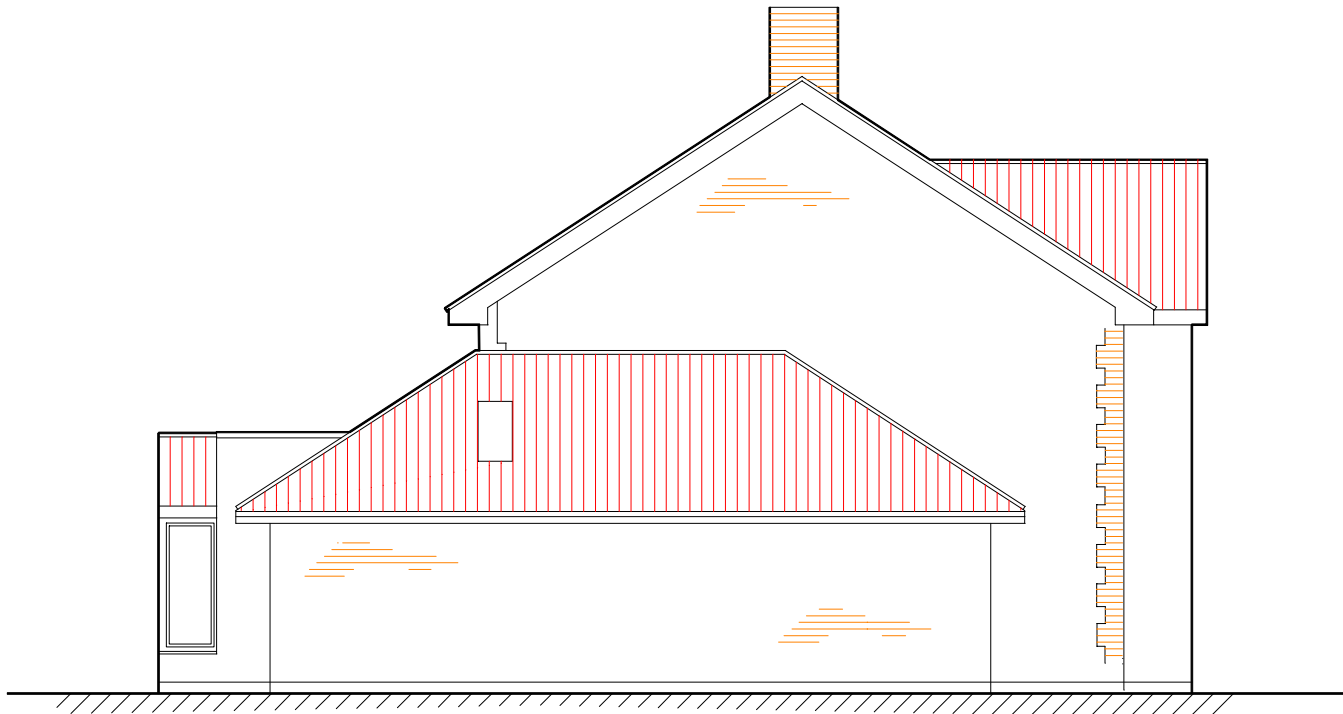

side elevation



part front elevation

ISSUE A INTRO 03/04/25		Client Rachel Harvey	
Project Proposed single storey rear extension at 14 Tomlison drive RG40 3NZ		Scale 1:100	Date: April 2025
Drawing title Existing elevations		Drg No	3230-1