






COL

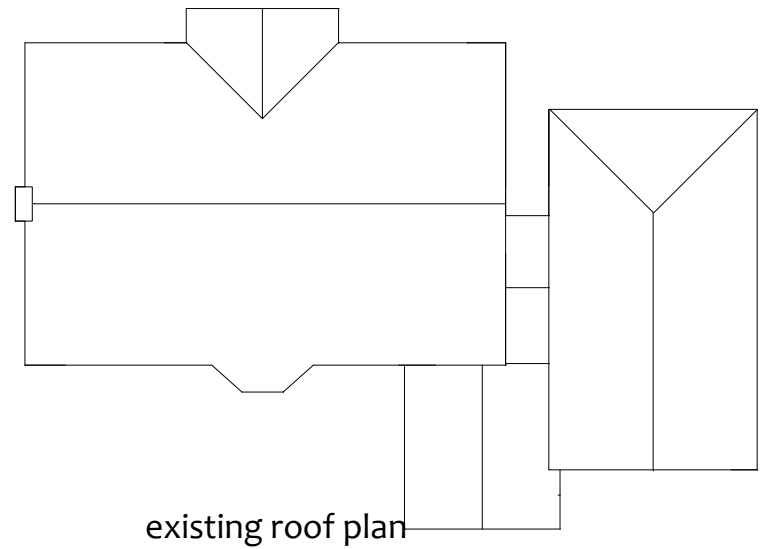

existing roof plan

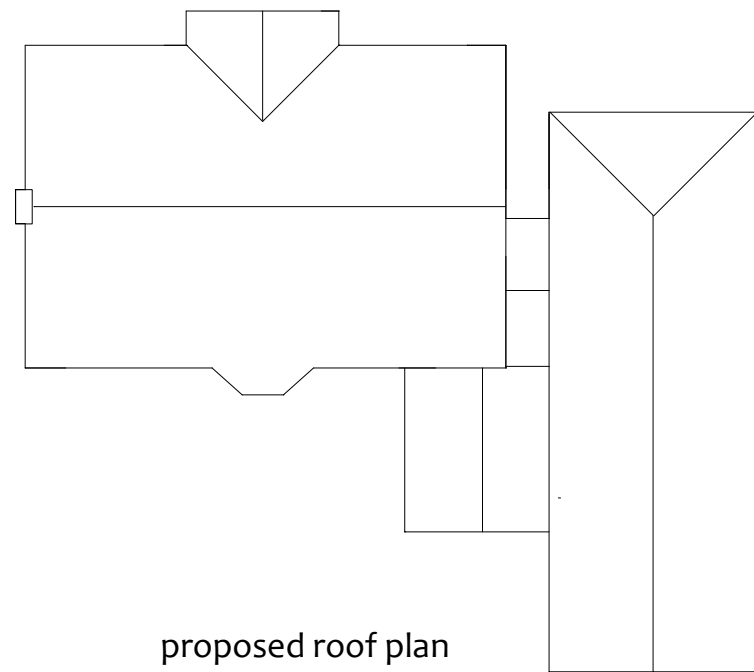

proposed roof plan

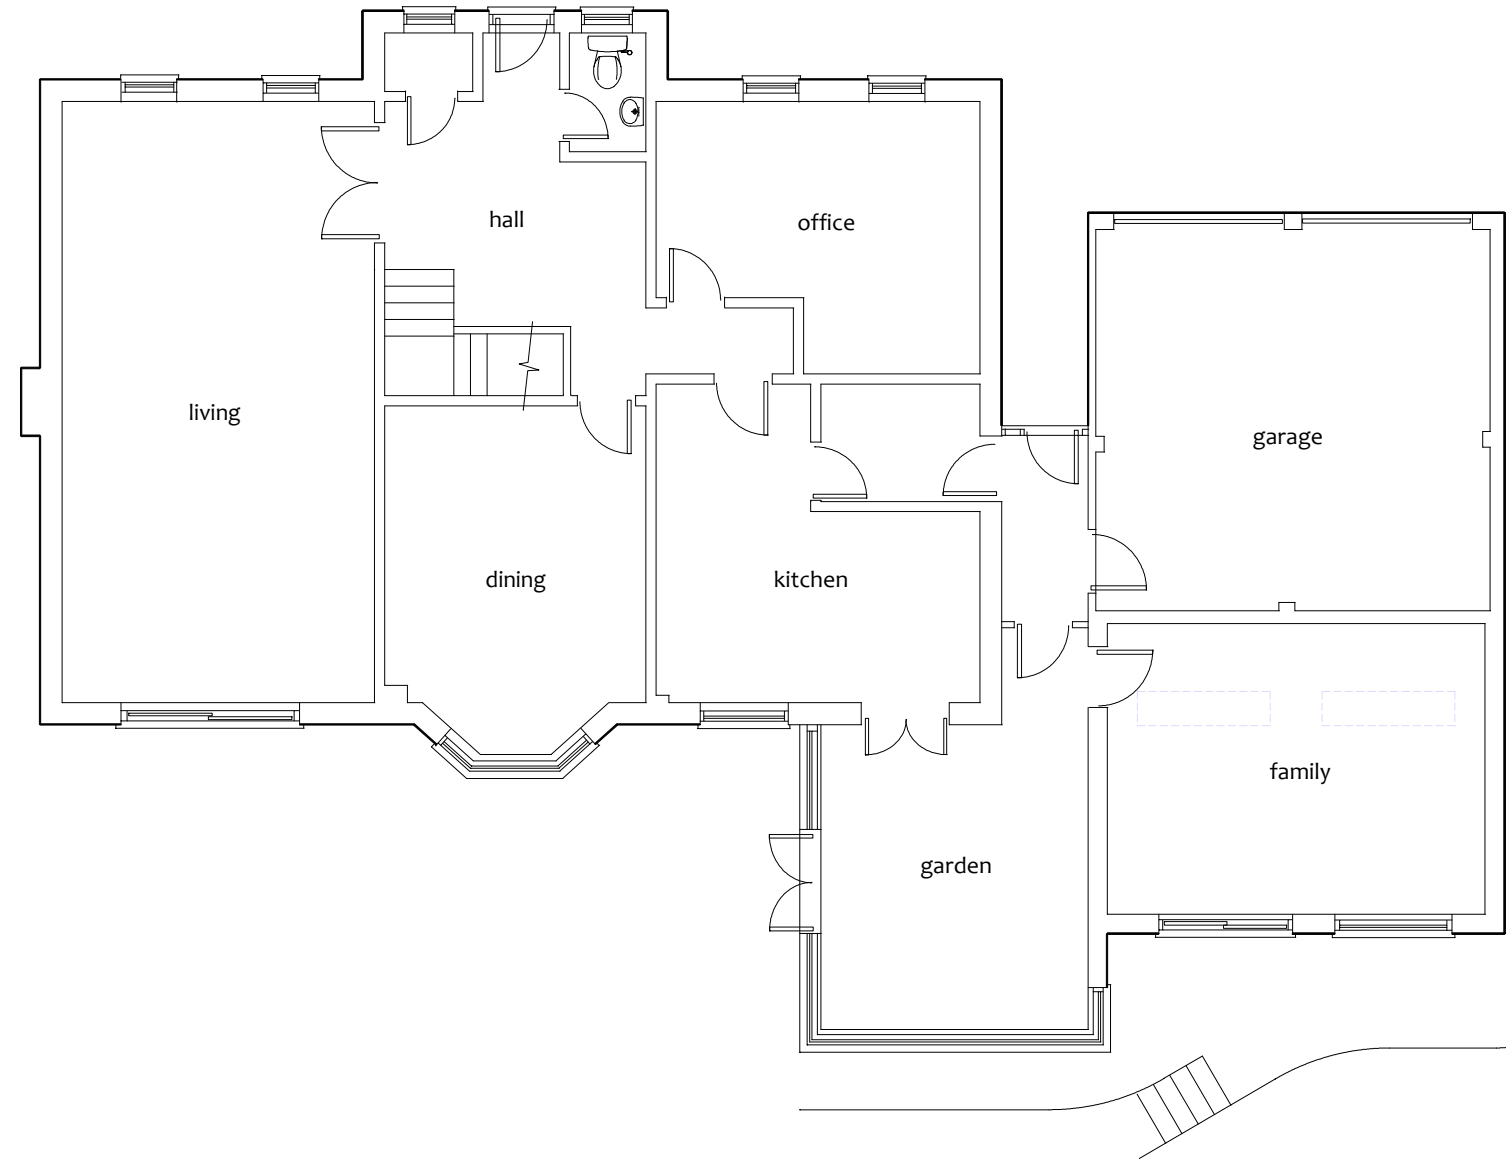

existing ground floor plan

ISSUE A INTRO 03/04/25

Project

Proposed single storey rear extension
at 14 Tomlison drive RG40 3NZ

Drawing title

Existing ground floor plan
+ existing and proposed roof plans

Client

Rachel Harvey

Scale 1:100

Date: April 2025

Drg No

3230-2