


5 metres

COL

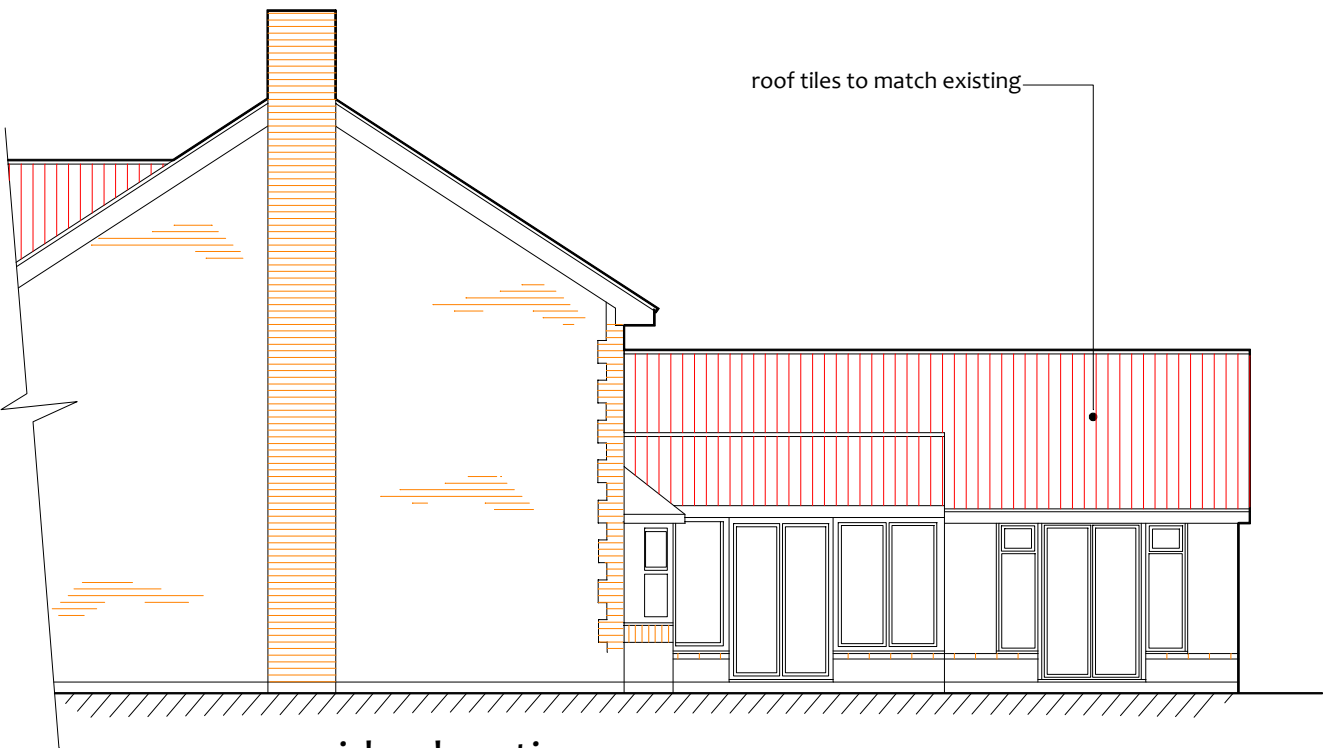


side elevation



rear elevation



side elevation

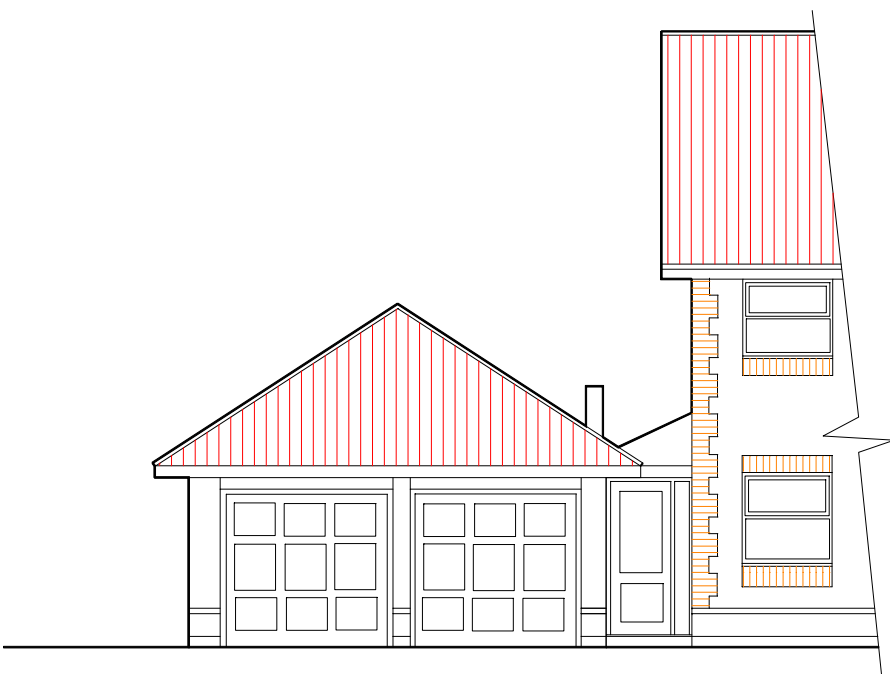

part front elevation

David Taylor Design Services
4 Forest Close Ascot Berks
07971 411897 01344 249092
DT455@AOL.COM

ISSUE B REVISED TO C/C 23/04/25 ISSUE A INTRO 03/04/25		Client Rachel Harvey	
Project Proposed single storey rear extension at 14 Tomlison drive RG40 3NZ		Scale 1:100	Date: April 2025
Drawing title Proposed elevations		Drg No 3230-3	