



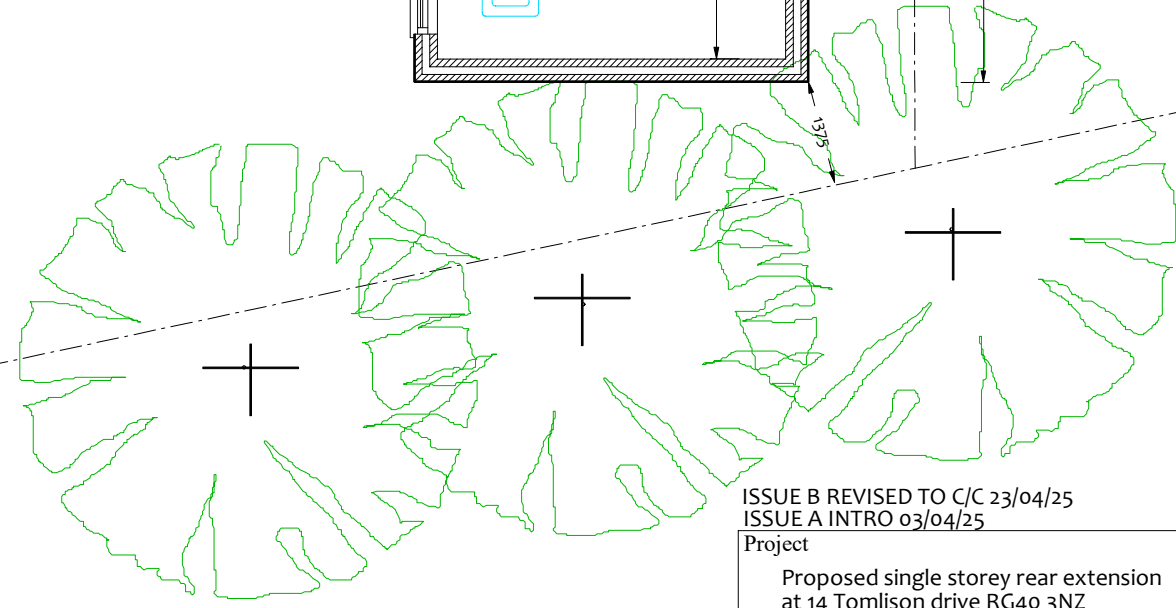

COL

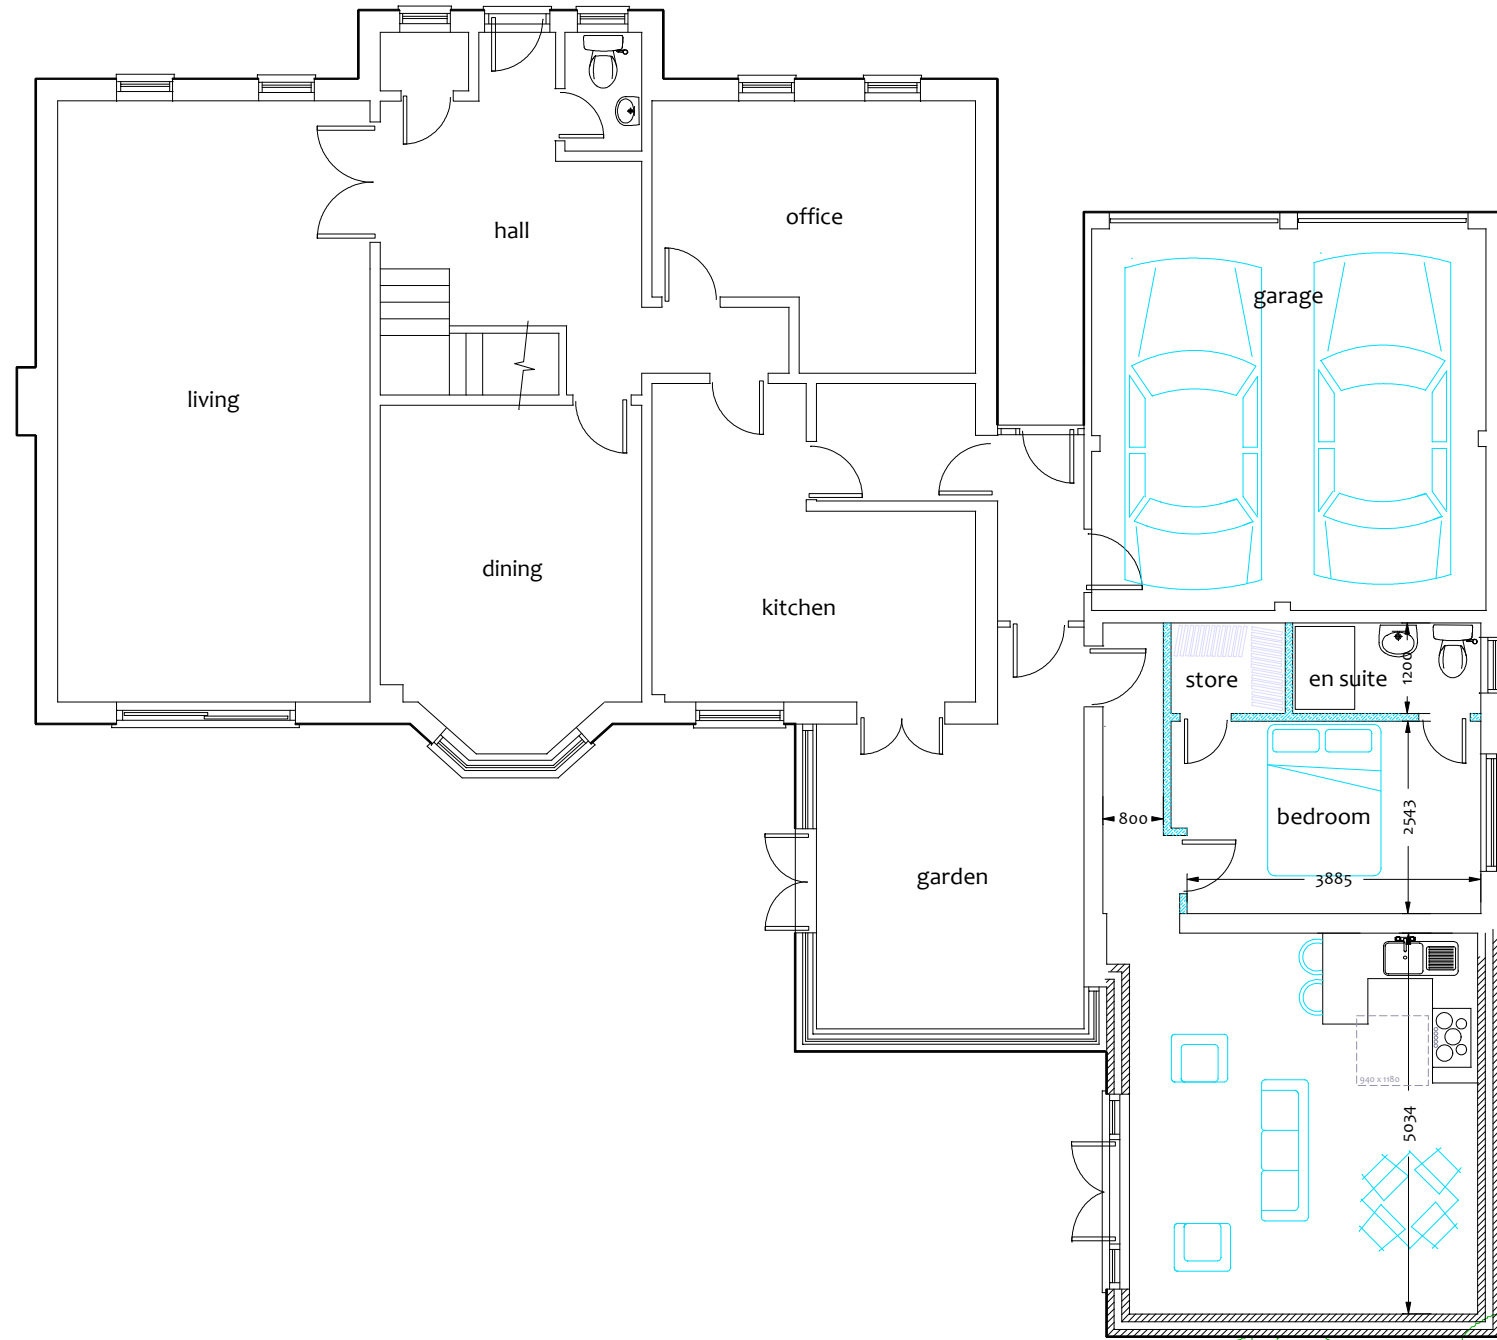

ISSUE B REVISED TO C/C 23/04/25
ISSUE A INTRO 03/04/25

Project		Client	
Proposed single storey rear extension at 14 Tomlison drive RG40 3NZ		Rachel Harvey	
Drawing title		Scale 1:100	Date: April 2025
Proposed ground floor plan		Drg No	3230-4