




PROPOSED PLANS
Scale 1:50

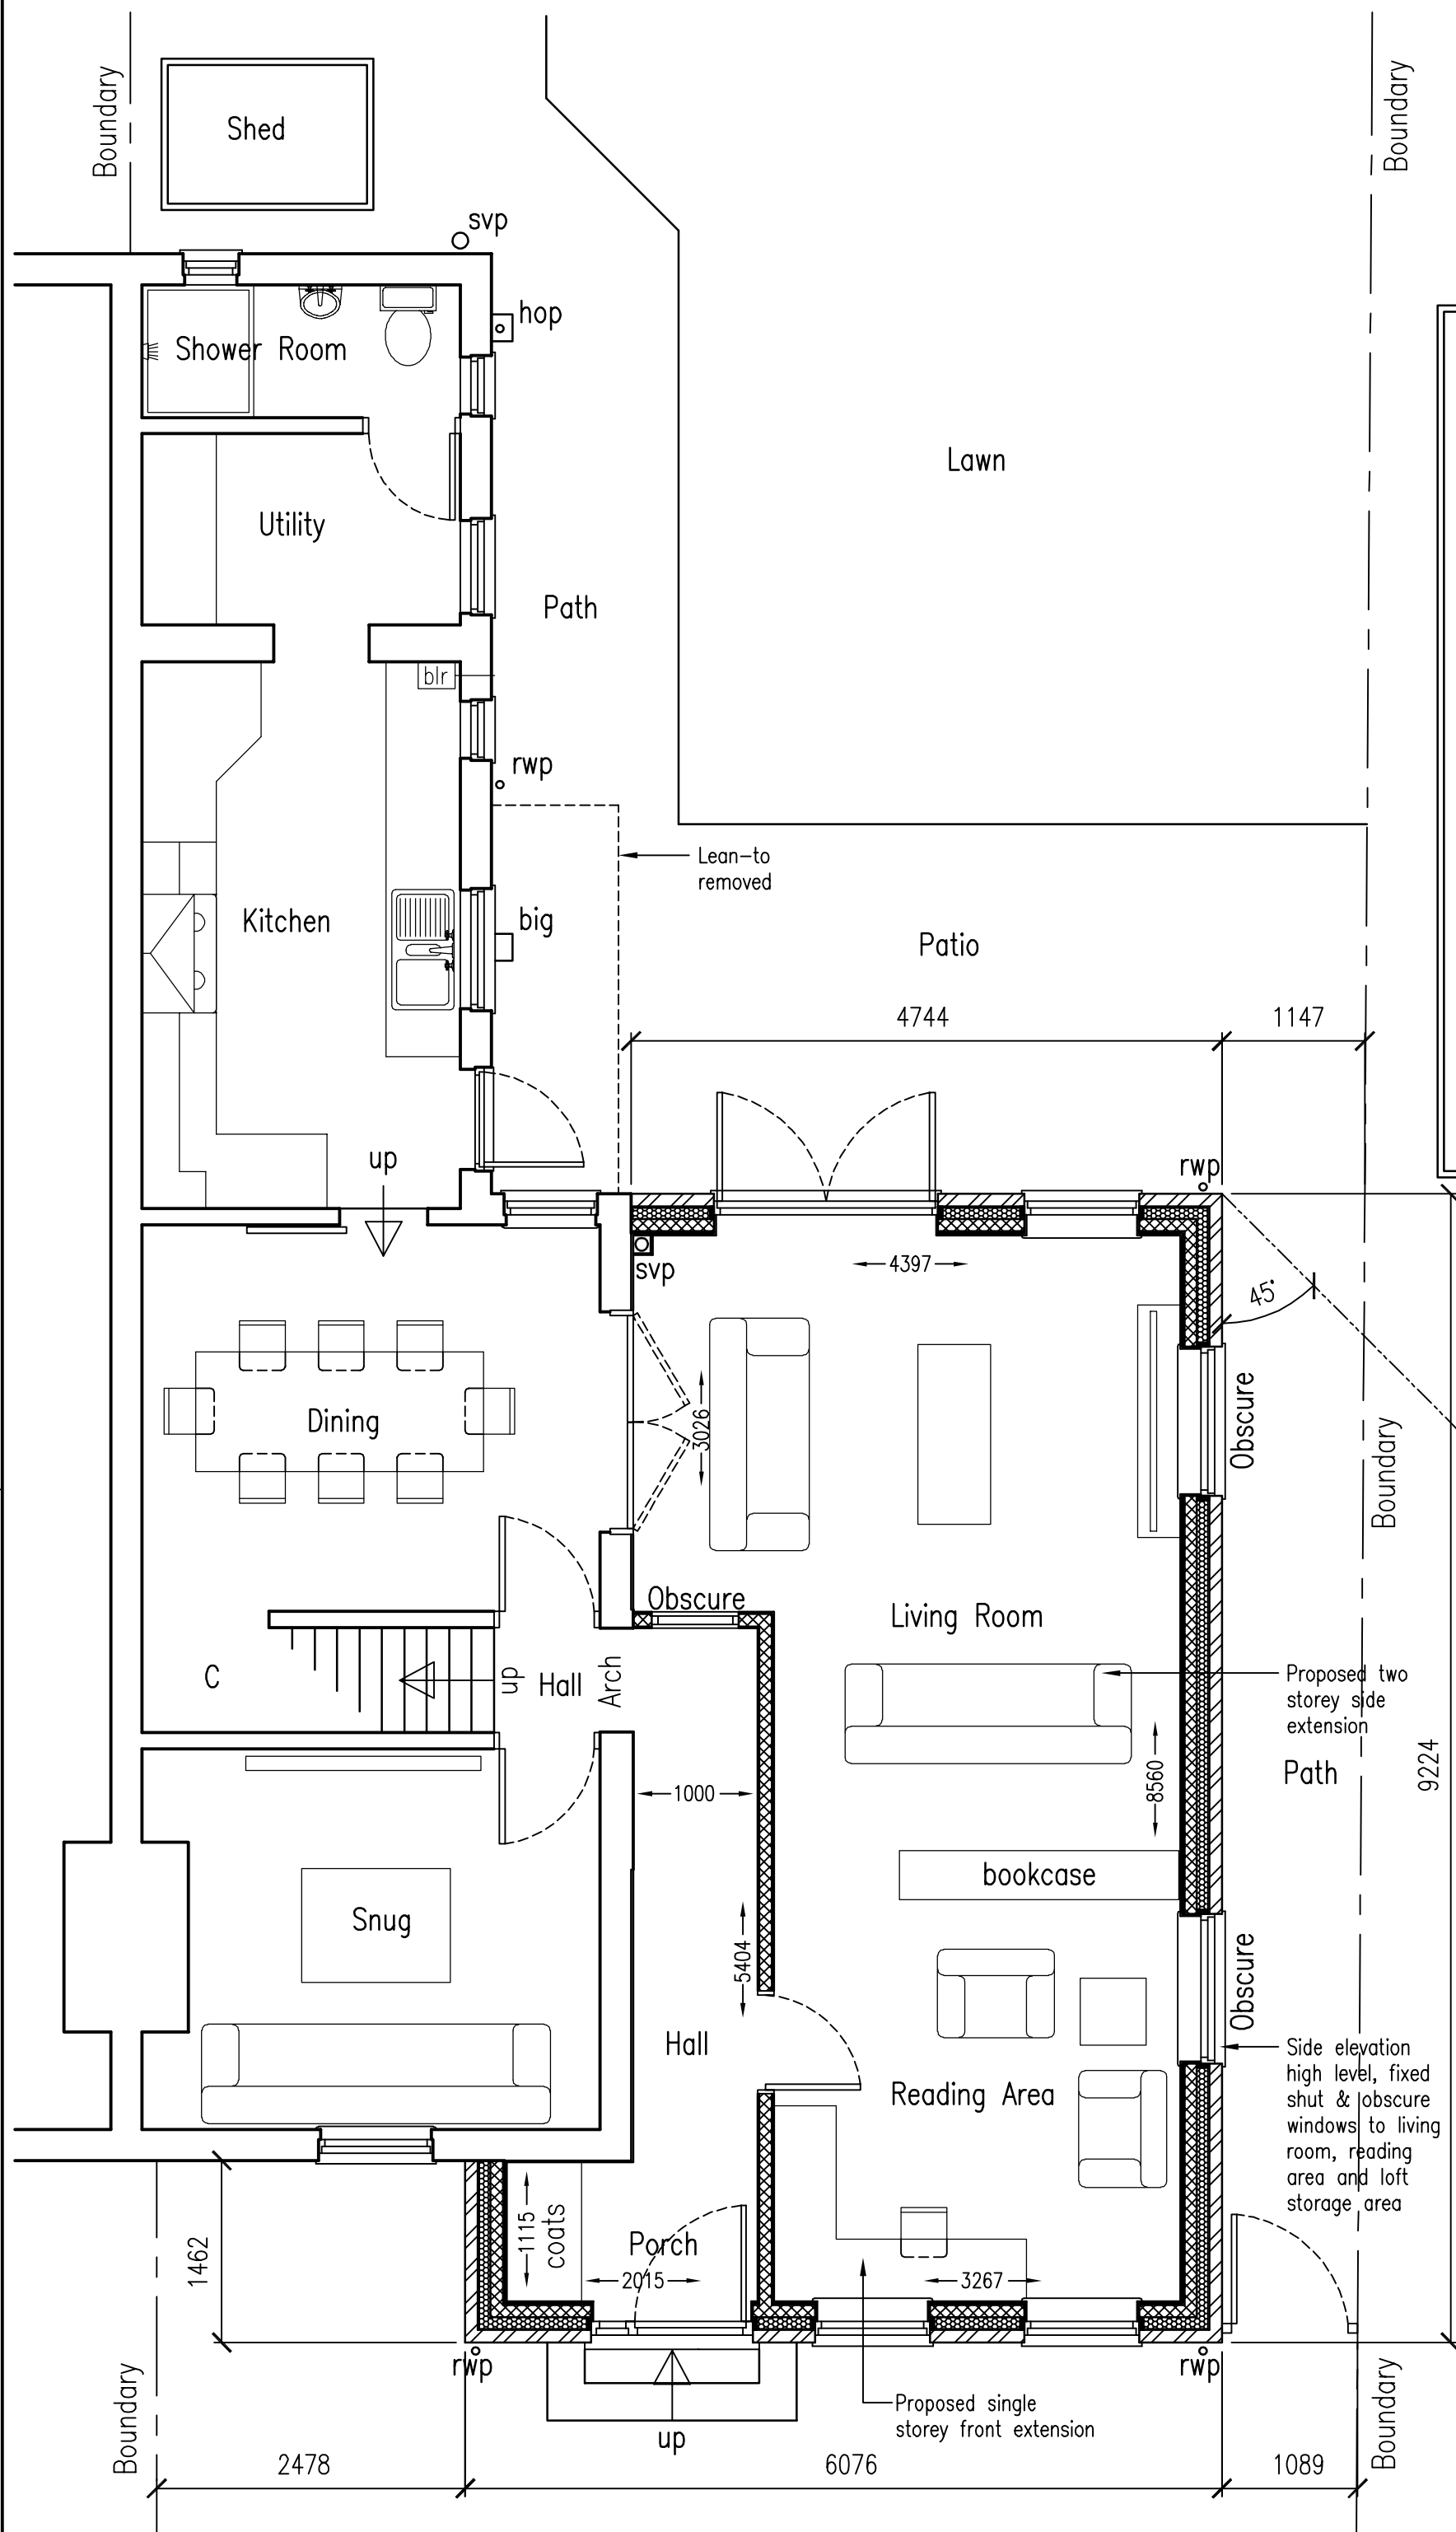

GROUND FLOOR

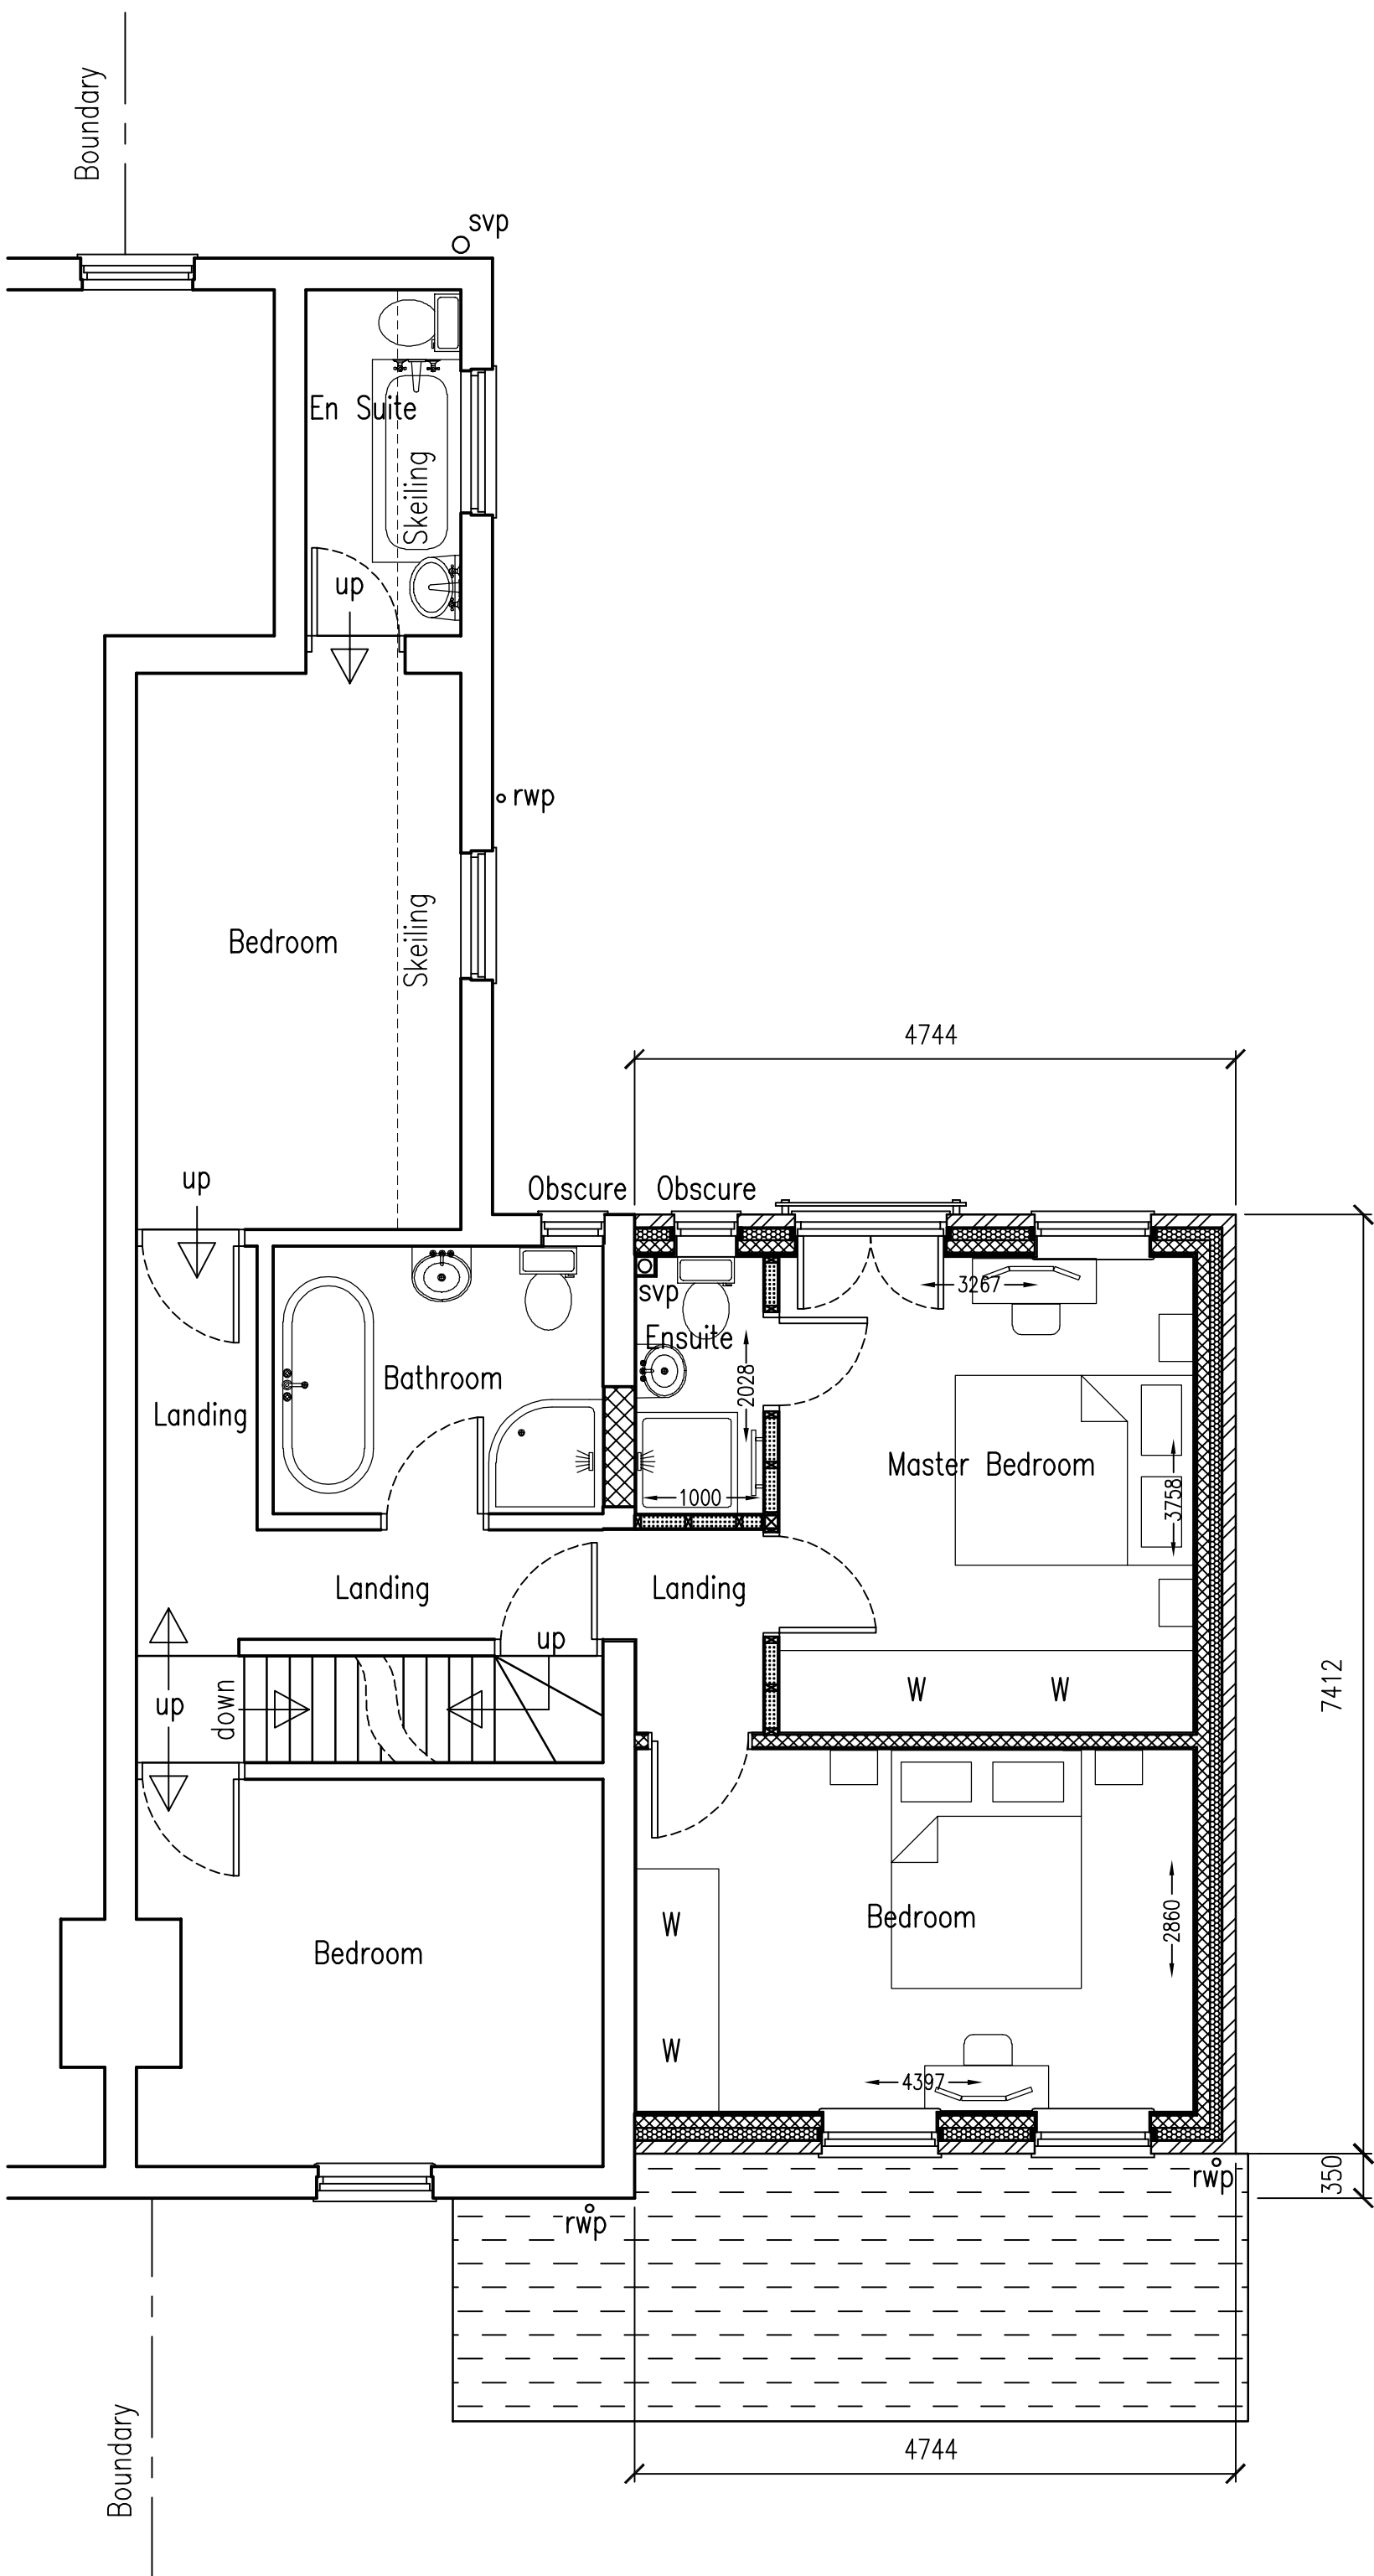

FIRST FLOOR

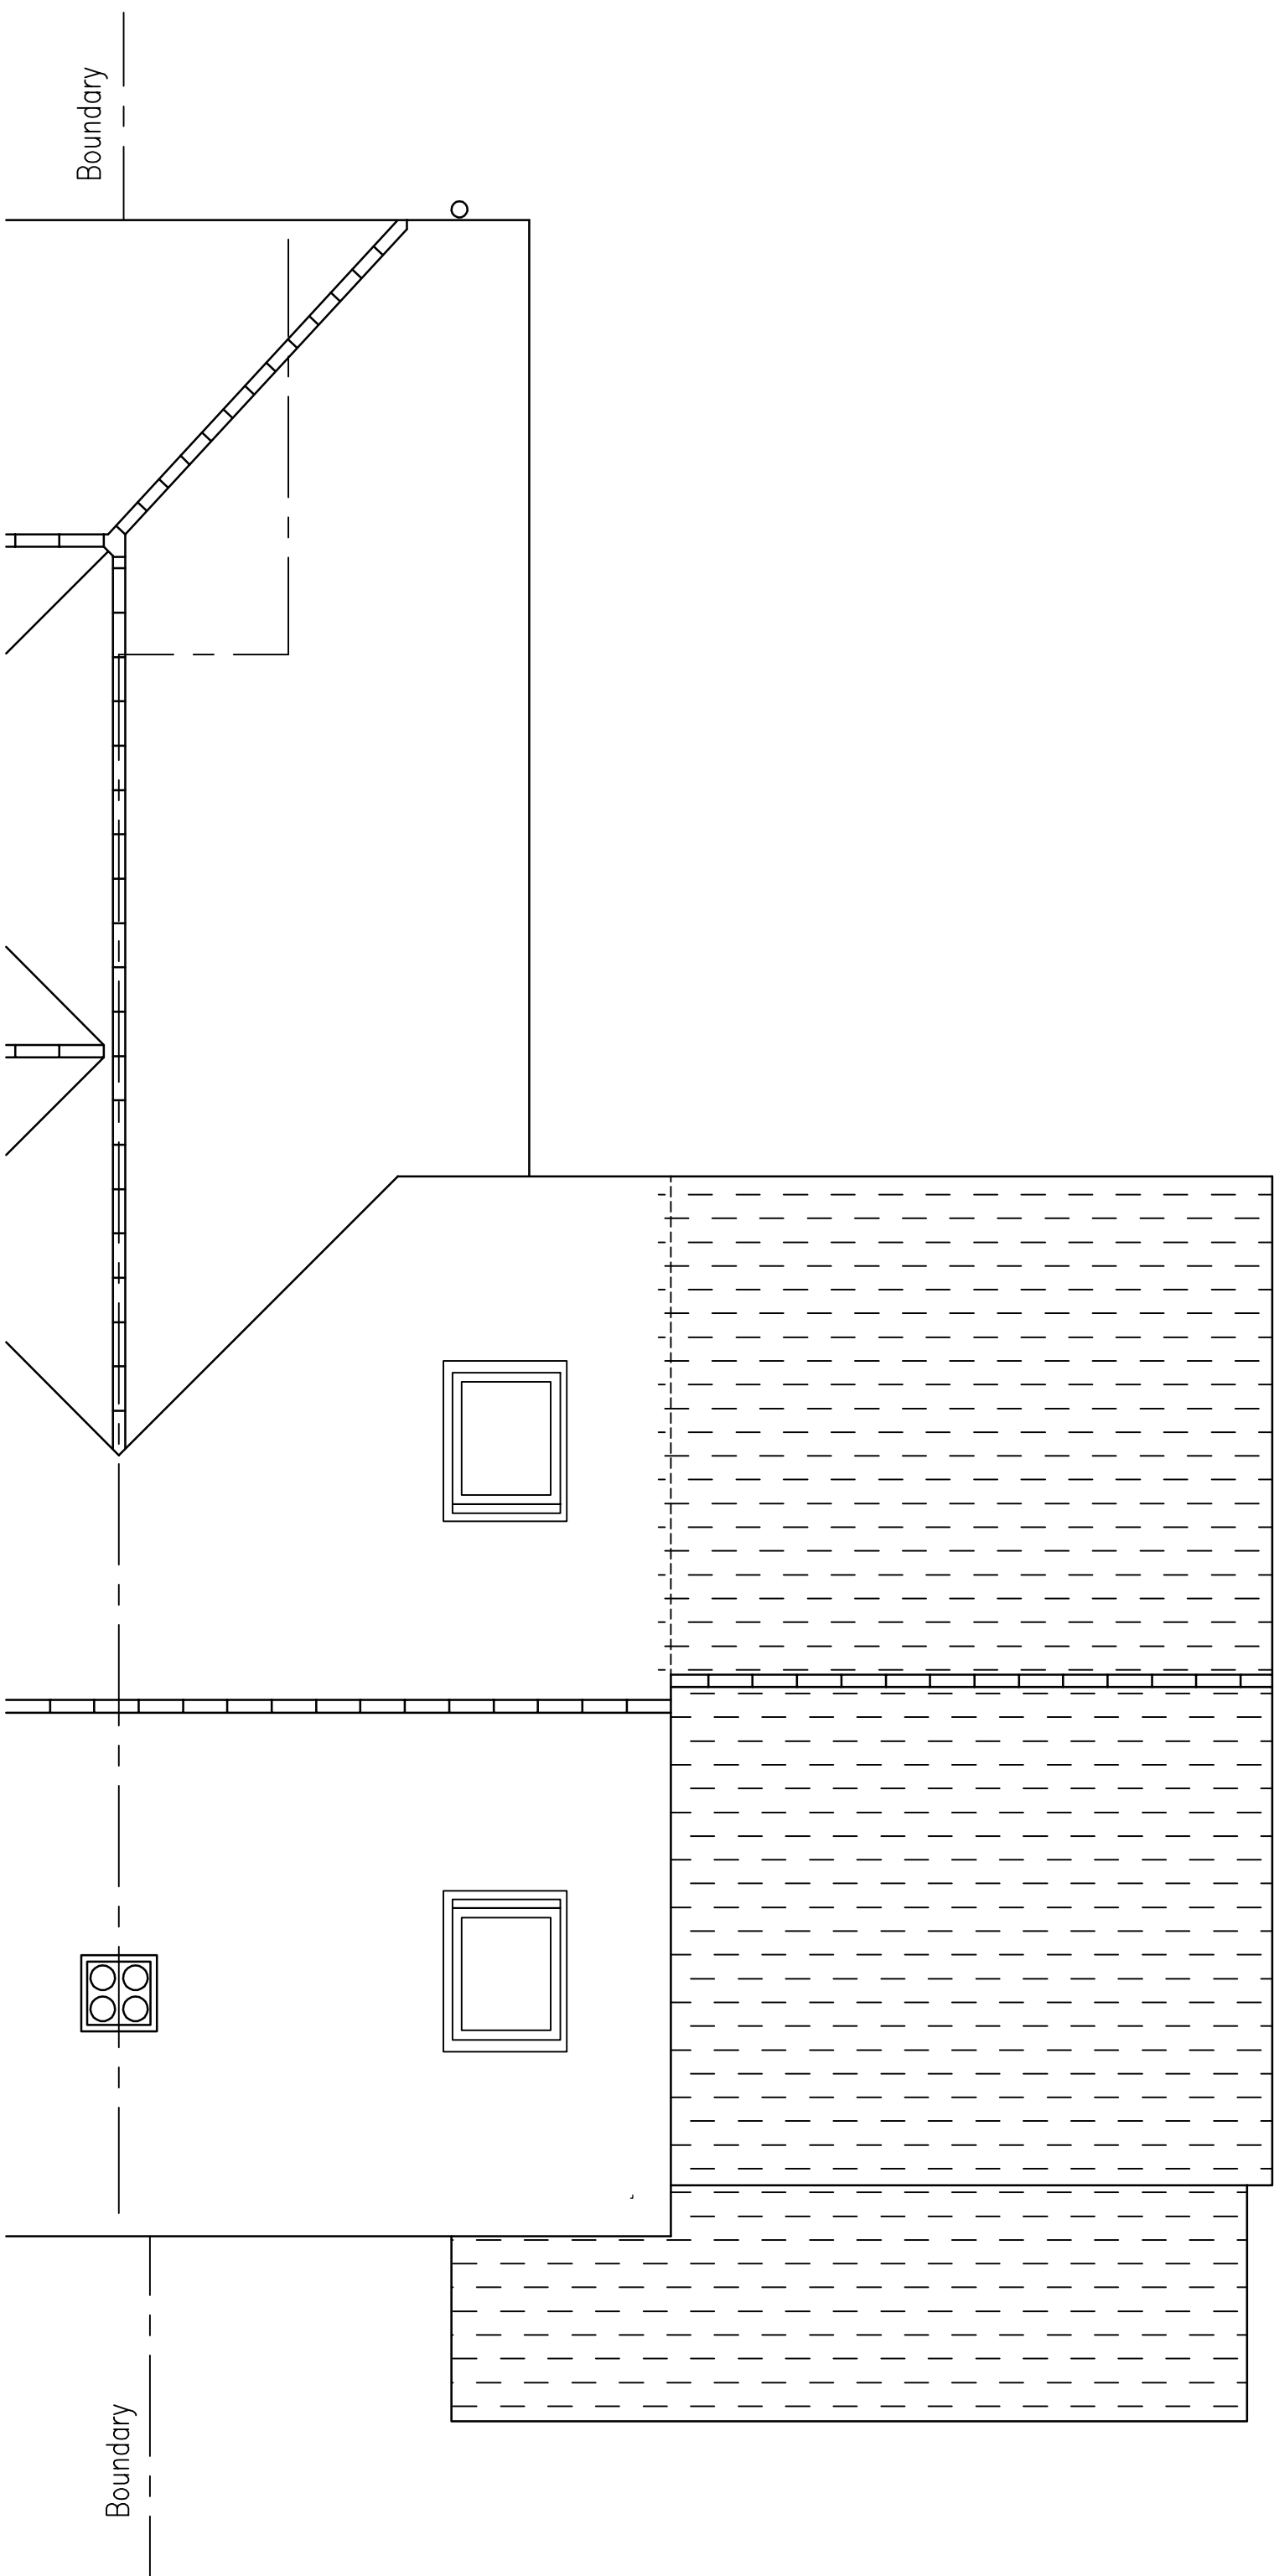

ROOF



Plan Ahead
Drawing Services

Tel: 07940 828650 E-Mail: plan.ahead@btinternet.com
Website: www.plan-ahead-drawing-services.co.uk

REVISIONS		
REF	DATE	DESCRIPTION

REVISIONS		
REF	DATE	DESCRIPTION

GENERAL NOTES
1. DIMENSIONS ARE TO BE CHECKED ON SITE BEFORE WORK PROCEEDS
2. ALL DIMENSIONS ARE IN MILLIMETRES UNLESS OTHERWISE STATED.
3. THIS DRAWING IS NOT TO BE REPRODUCED WITHOUT THE PERMISSION OF PLAN AHEAD DRAWING SERVICES.

PROJECT
Two storey side & single storey front extension to: 49 HYDE END ROAD SHINFIELD READING RG2 9EP

DRAWING TITLE		
PROPOSED FLOOR & ROOF PLANS		
DATE 30/05/24	SCALE 1:50	PAPER A1
DRAWN BY D. HUISH	DRAWING NUMBER 241008/02	REV.