
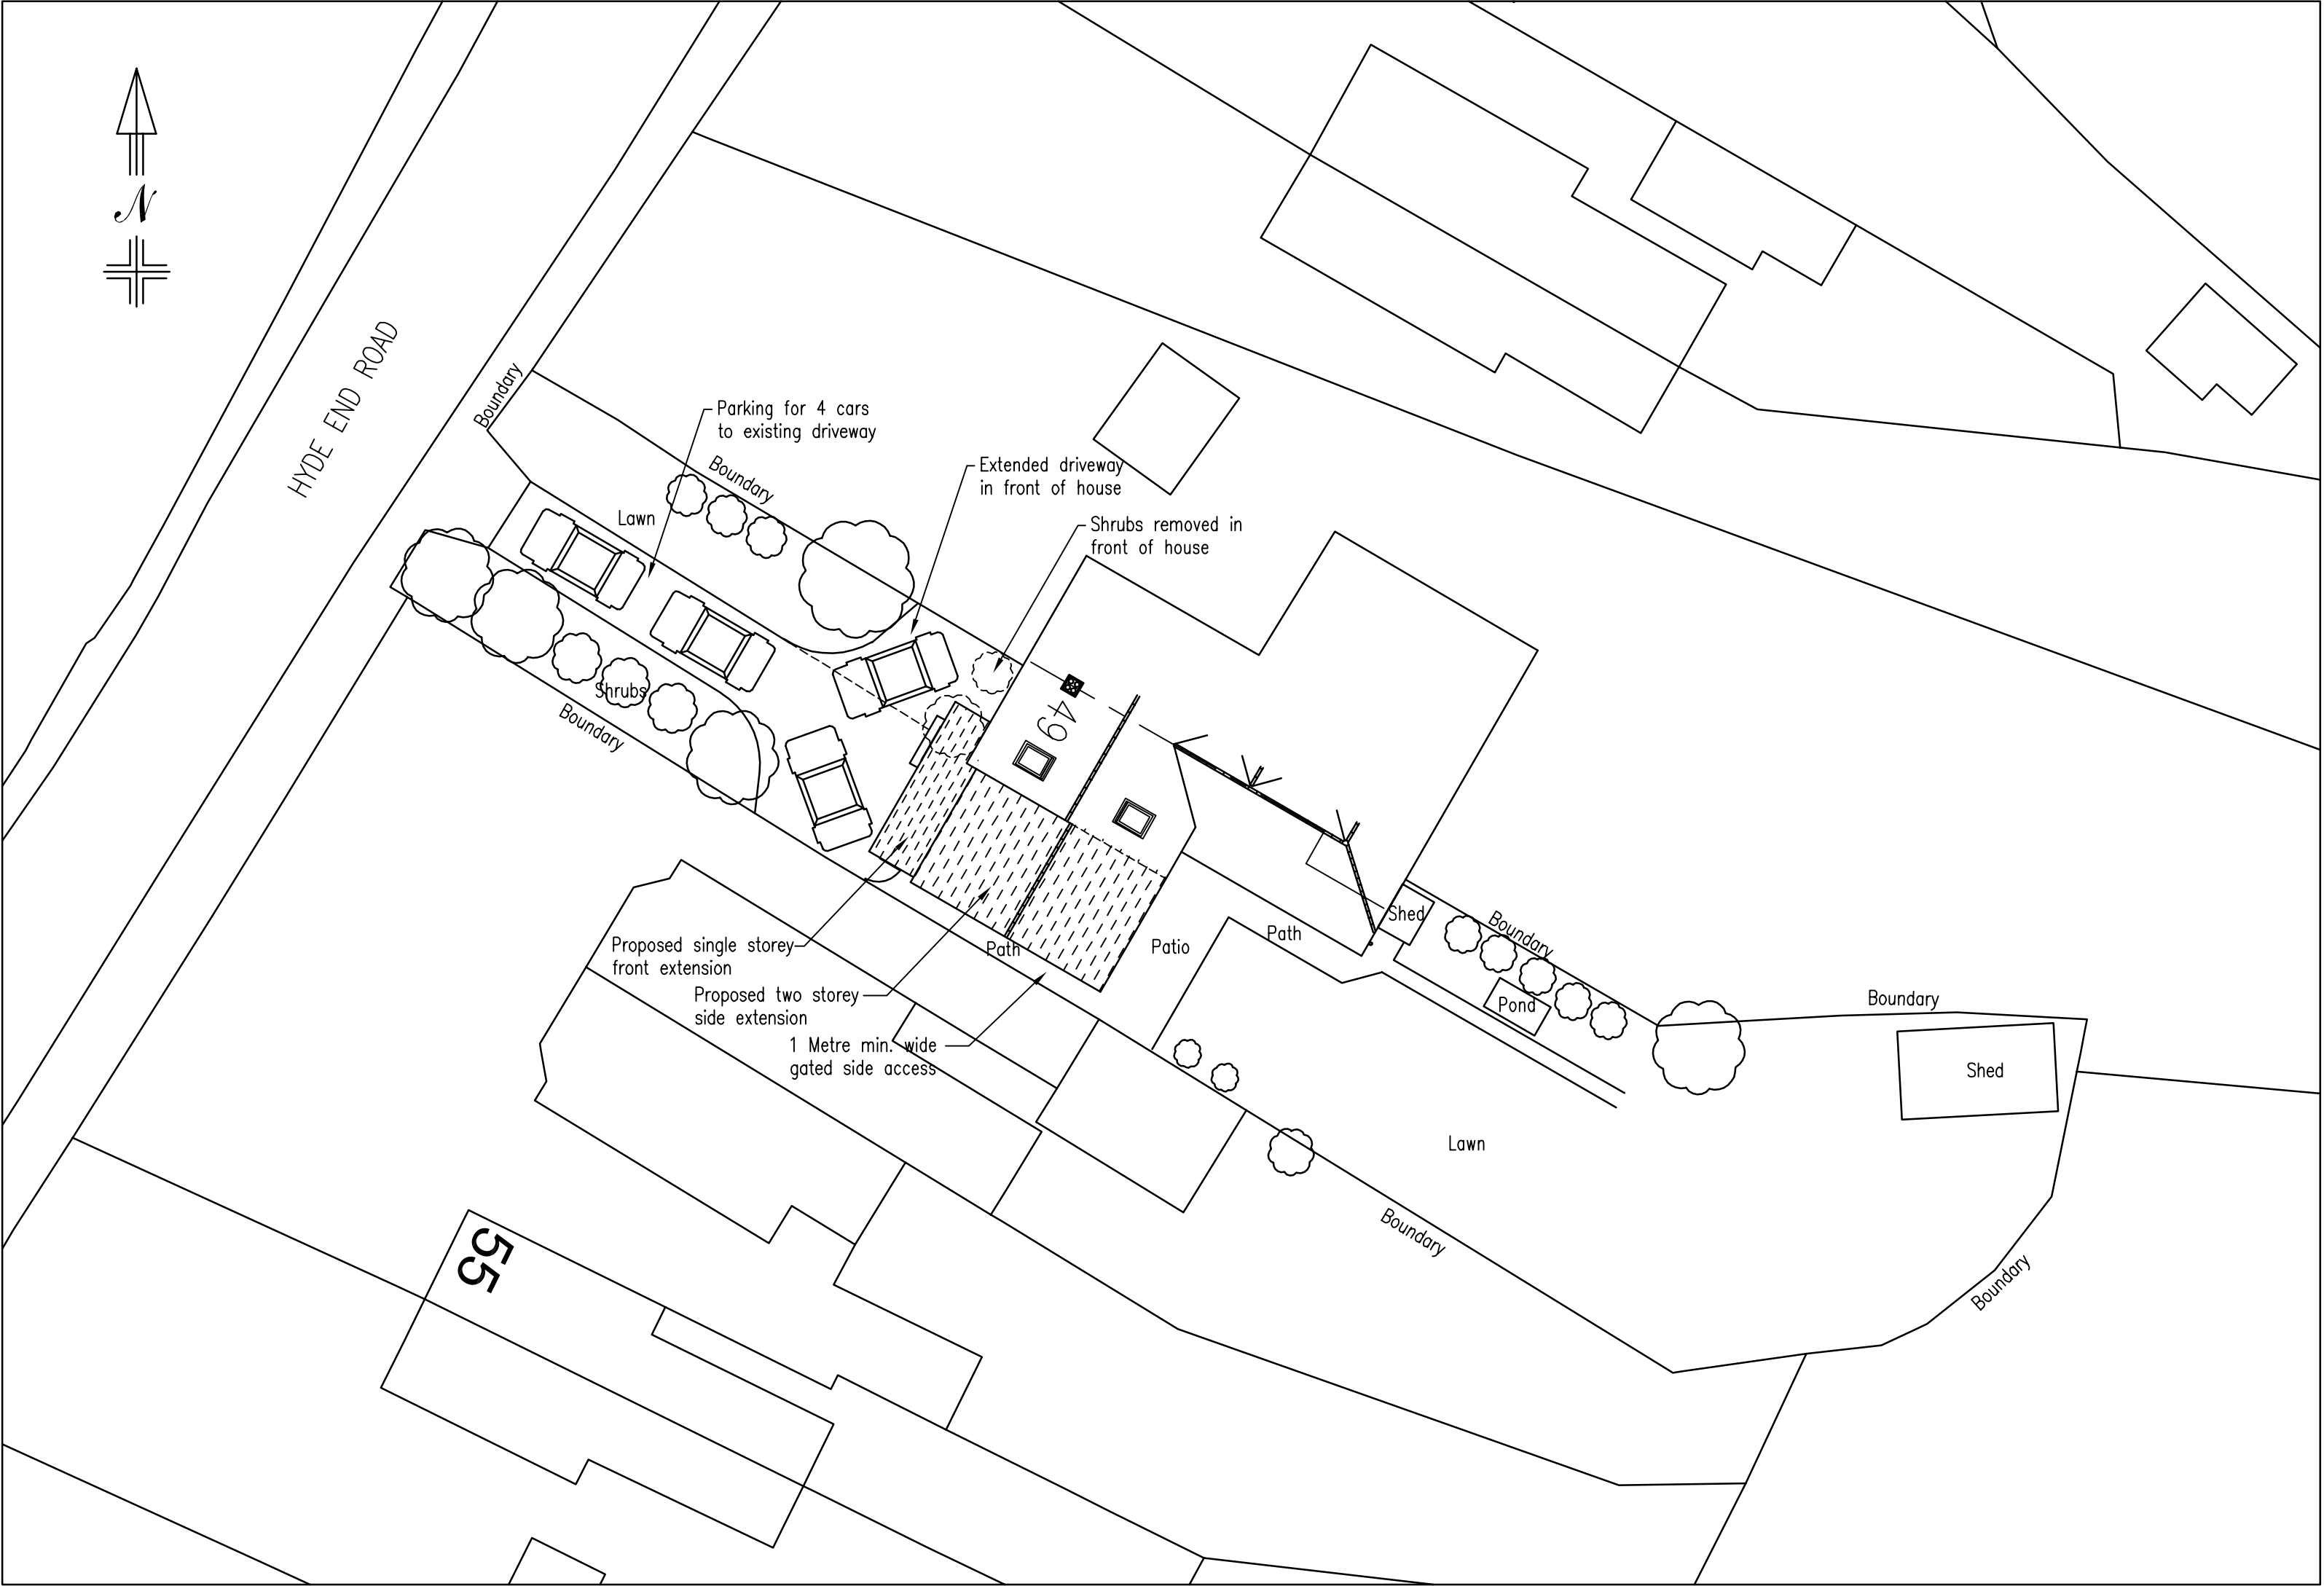


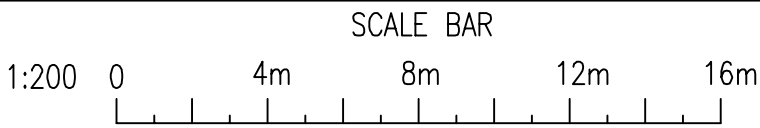

Plan Ahead
Drawing Services

Tel: 07940 828650 E-Mail: plan.ahead@btinternet.com
Website: www.plan-ahead-drawing-services.co.uk

REVISIONS		
REF	DATE	DESCRIPTION

GENERAL NOTES

1. DIMENSIONS ARE TO BE CHECKED ON SITE BEFORE WORK PROCEEDS

2. ALL DIMENSIONS ARE IN MILLIMETRES UNLESS OTHERWISE STATED.

3. THIS DRAWING IS NOT TO BE REPRODUCED WITHOUT THE PERMISSION OF PLAN AHEAD DRAWING SERVICES.

PROJECT

Two storey side & single storey front extension to:
49 HYDE END ROAD
SHINFIELD
READING
RG2 9EP

DRAWING TITLE		
SITE PLAN		
DATE	SCALE	PAPER
30/05/24	1:200	A2
DRAWN BY	DRAWING NUMBER	REV.
D. HUISH	241008/03	