


EXISTING ELEVATIONS

Scale 1:100

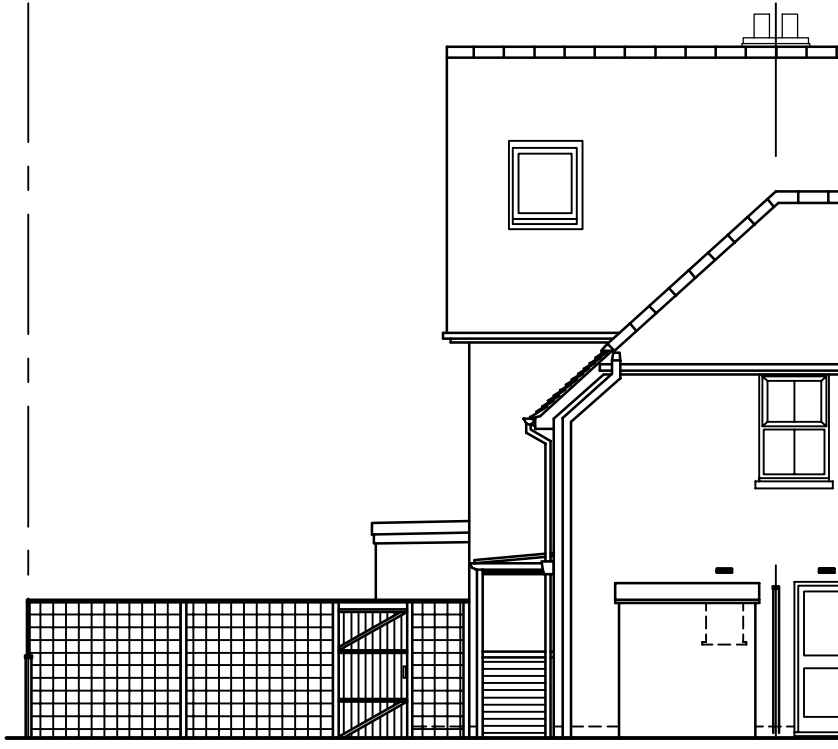


FRONT ELEVATION



REAR ELEVATION



SIDE ELEVATION

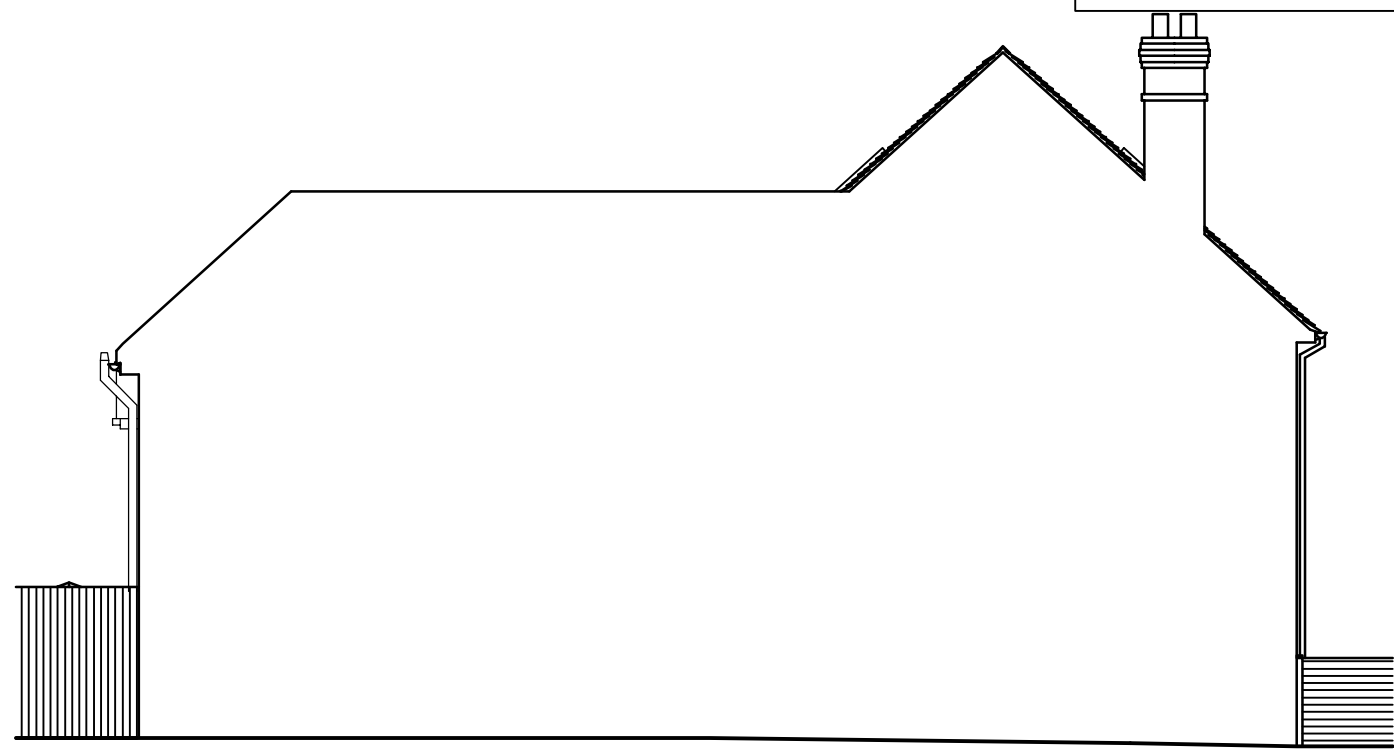


SIDE ELEVATION

PROPOSED ELEVATIONS


Scale 1:100




FRONT ELEVATION

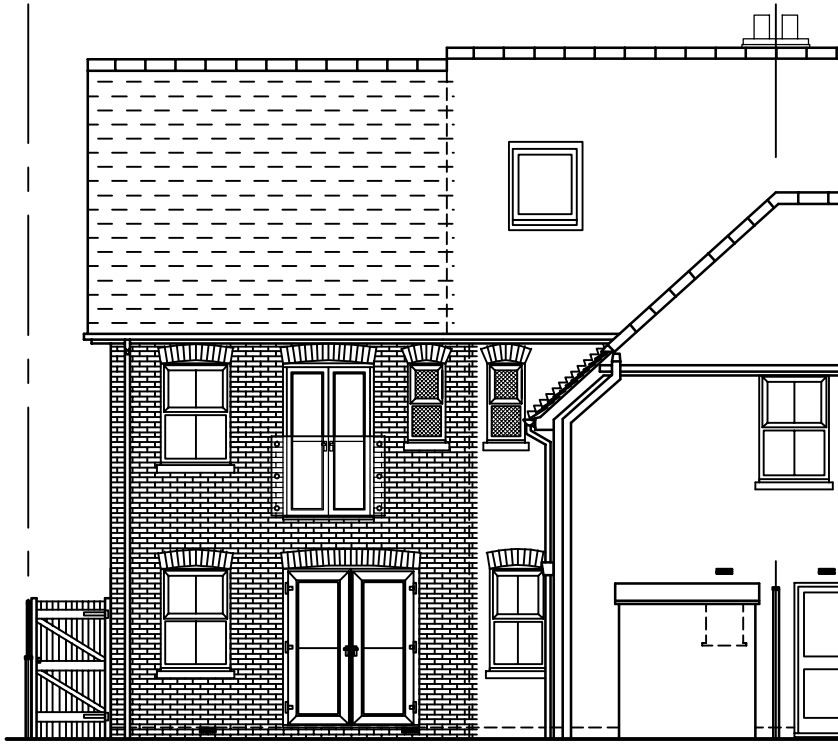

REAR ELEVATION

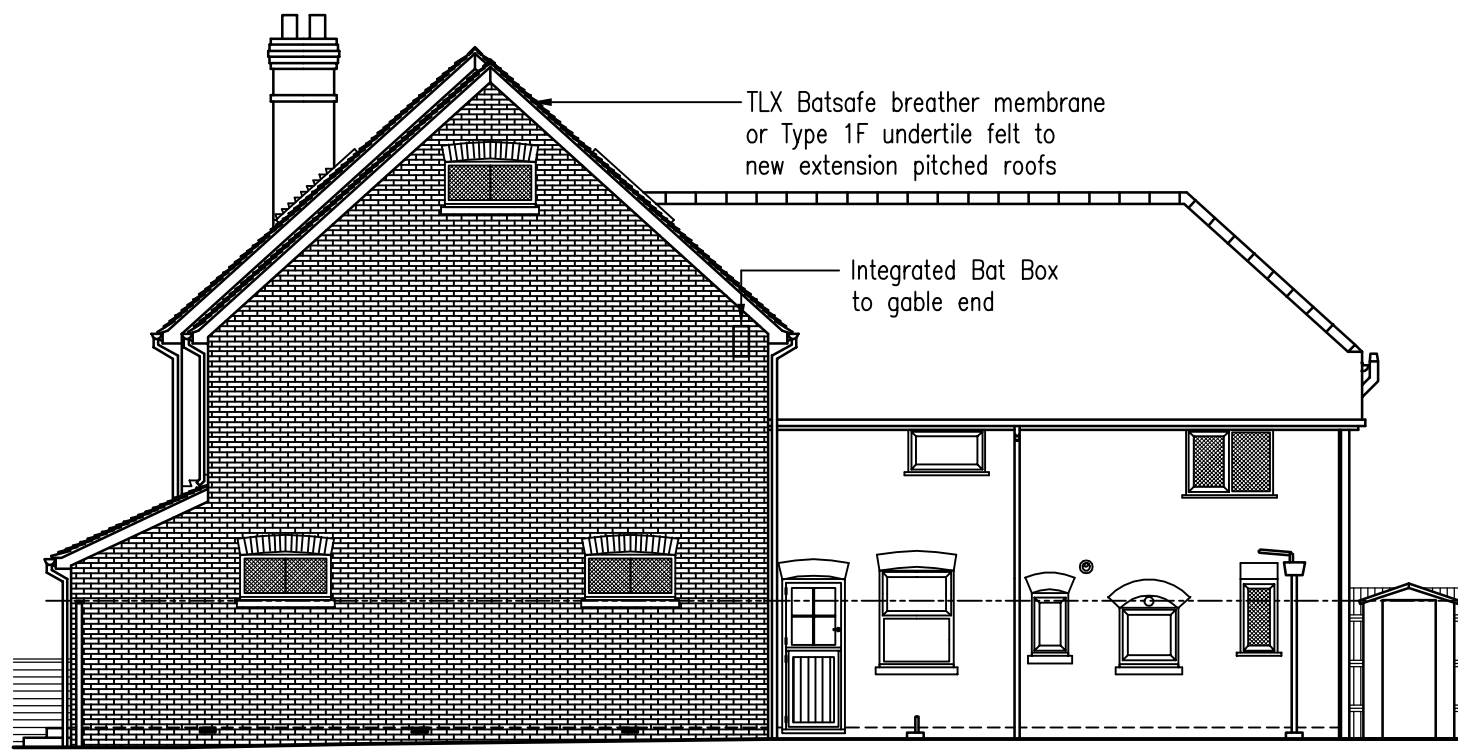


SIDE ELEVATION

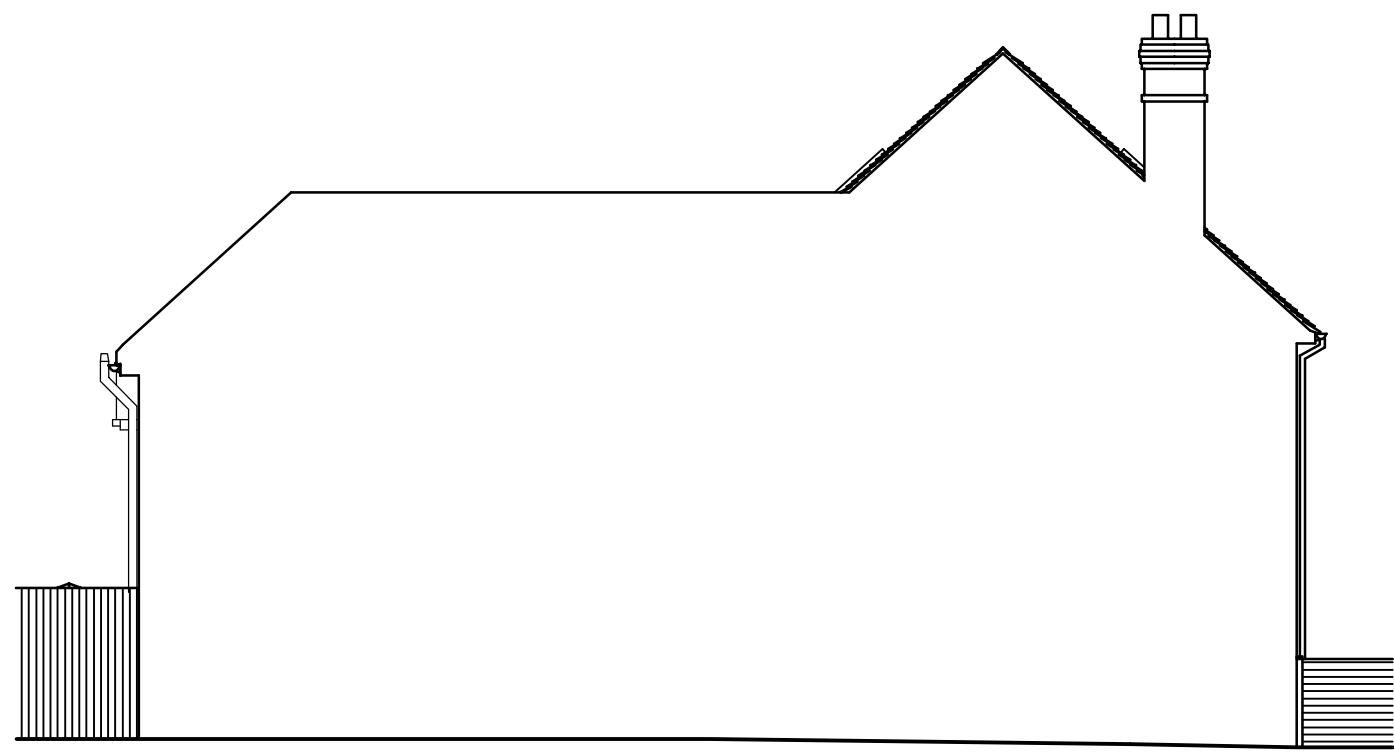


SIDE ELEVATION

EXISTING PLANS


Scale 1:100

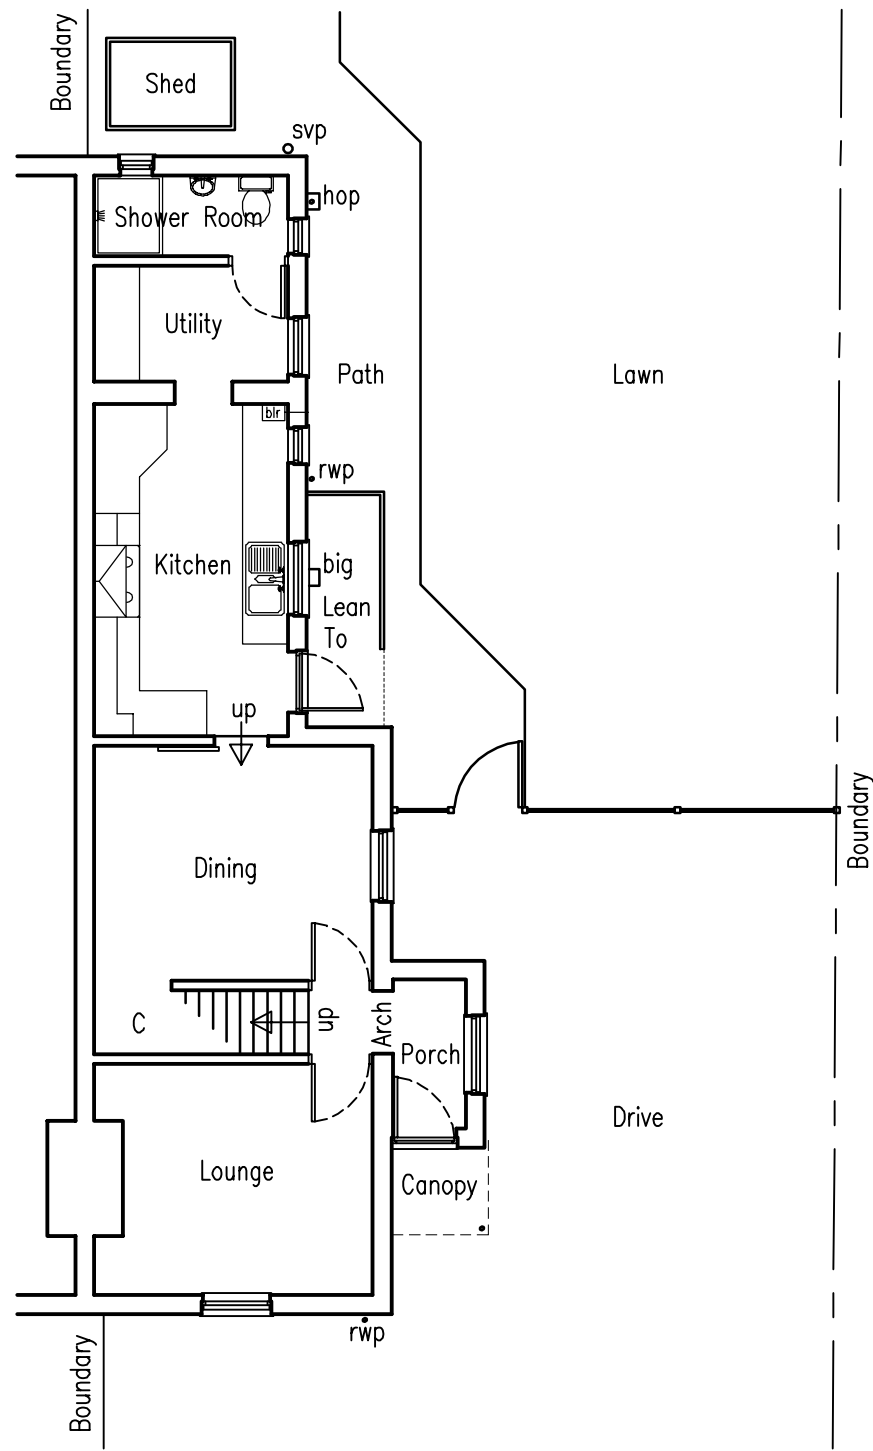


GROUND FLOOR

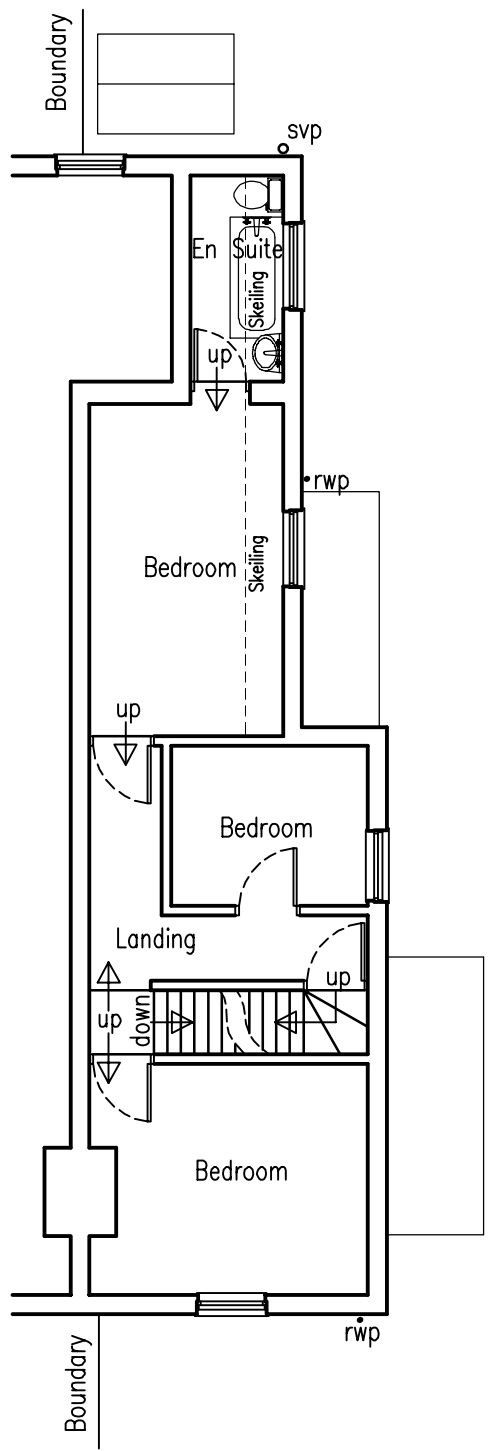

FIRST FLOOR

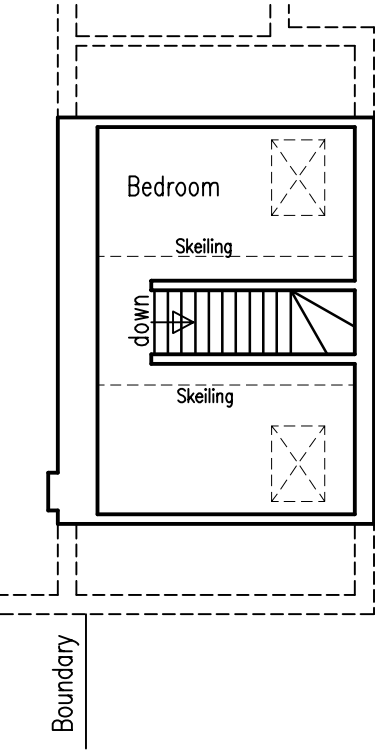

SECOND FLOOR

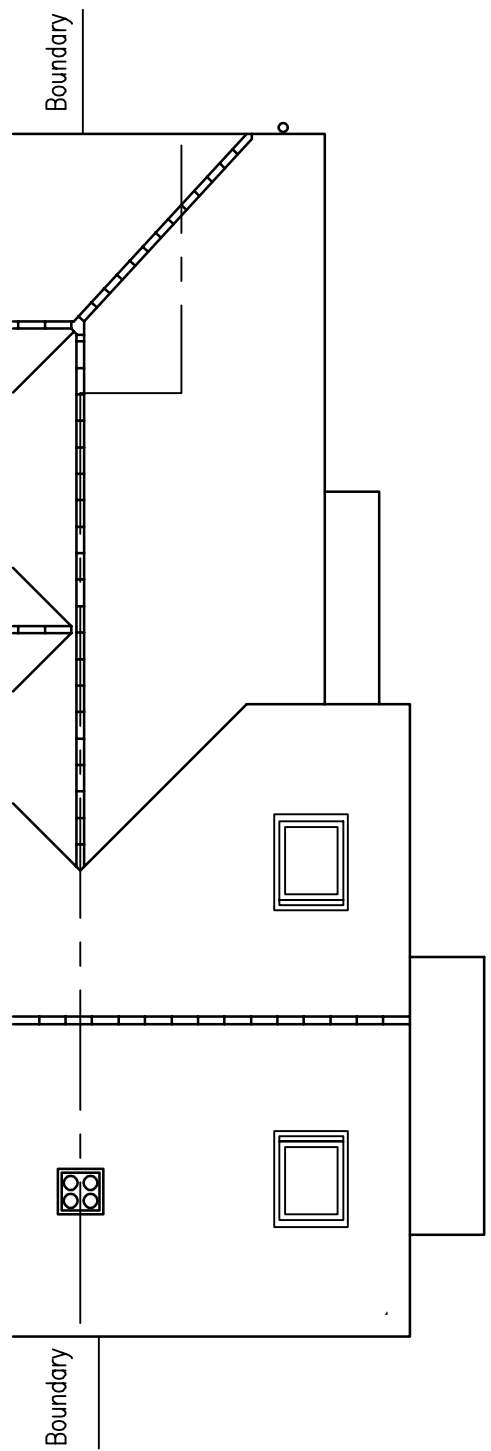

ROOF



Plan Ahead
Drawing Services

Tel: 07940 828650 E-Mail: plan.ahead@btinternet.com
Website: www.plan-ahead-drawing-services.co.uk

PROJECT
Two storey side & single storey front extension to:
49 HYDE END ROAD
SHINFIELD
READING
RG2 9EP

DRAWING TITLE
PLANS & ELEVATIONS

DATE 30/05/24	SCALE 1:100	PAPER A1
DRAWN BY D. HUISH	DRAWING NUMBER 241008/01	REV. A

GENERAL NOTES
1. DIMENSIONS ARE TO BE CHECKED ON SITE BEFORE WORK PROCEEDS
2. ALL DIMENSIONS ARE IN MILLIMETRES UNLESS OTHERWISE STATED.
3. THIS DRAWING IS NOT TO BE REPRODUCED WITHOUT THE PERMISSION OF PLAN AHEAD DRAWING SERVICES.

REVISIONS REF	DATE	DESCRIPTION
A	06/11/24	Bat mitigation measures added