



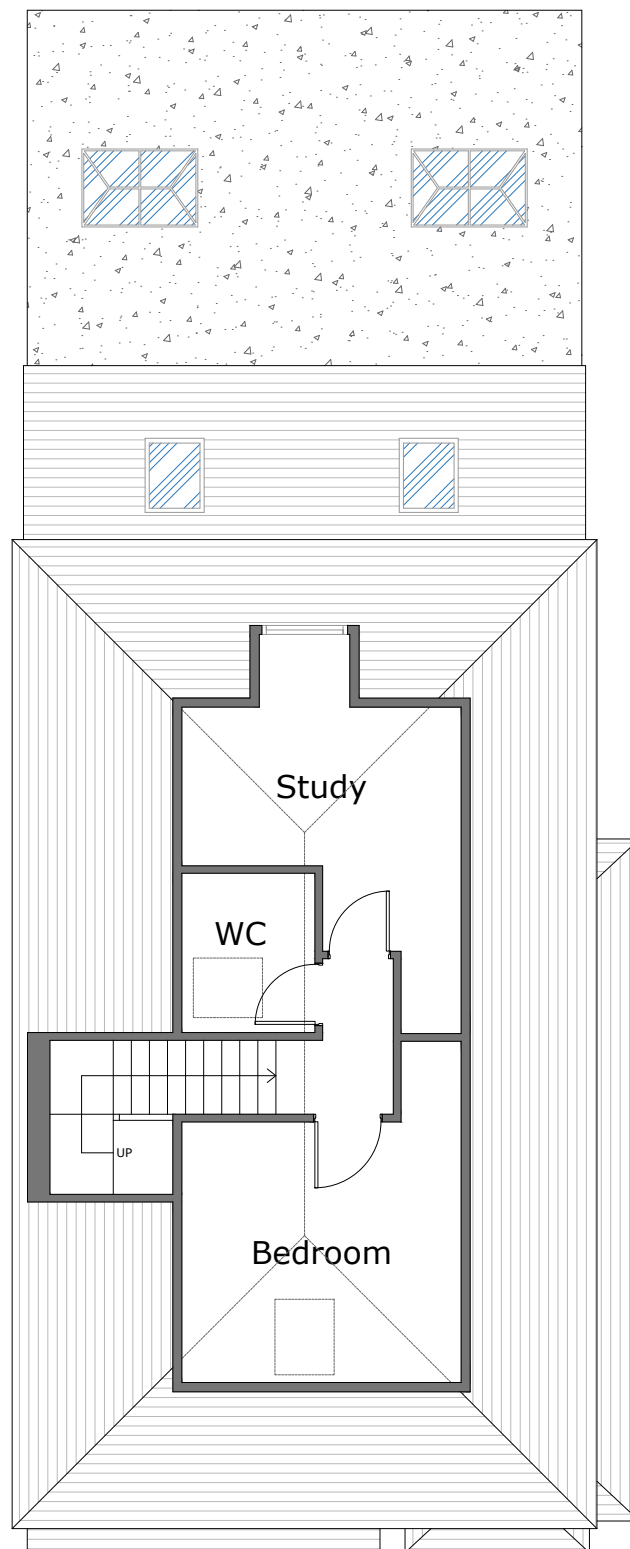

Proposed Loft Floor

0 1 2 10 metres

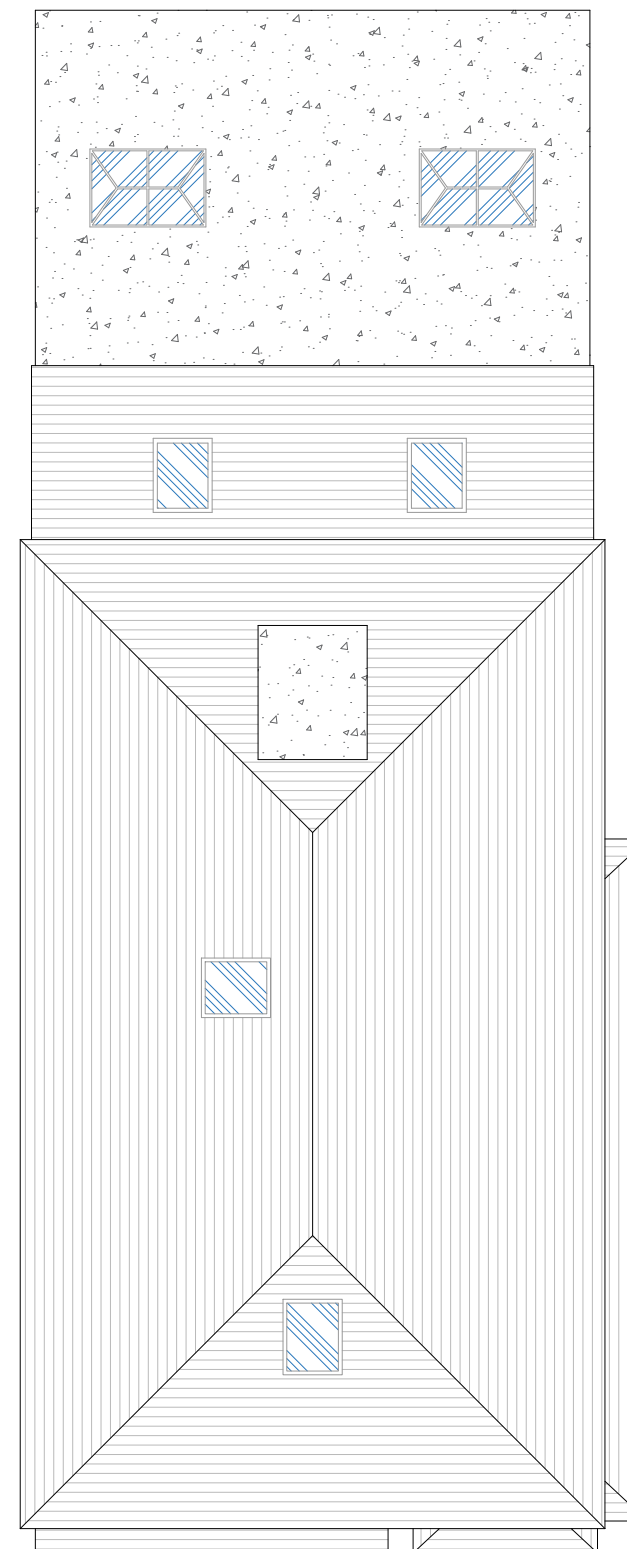

Proposed Roof

- Notes
1. All materials to match existing unless otherwise noted.
 2. Do not scale for the construction purposes.
 3. The contractor must verify all dimension on site prior to commencement of works.
 4. This document is copyright of the originator and must be treated as confidential.

Project
15 The Crescent, Earley,
RG6 7NW

Drawing title
Proposed Loft Floor
& Roof Plans

Drawing no
15

Rev
B

Scale
1:100 @ A3

Date
Jul 2025



1 Right Plan
1rightplan@gmail.com
07955 449 285