



Notes :

1. This drawing is not for construction.
2. All Dimension are in millimeters.
3. All dimensions are to be checked on site and the Architect is to inform of any discrepancies before construction commences.
4. All references to drawings refer to current revision of that drawing.

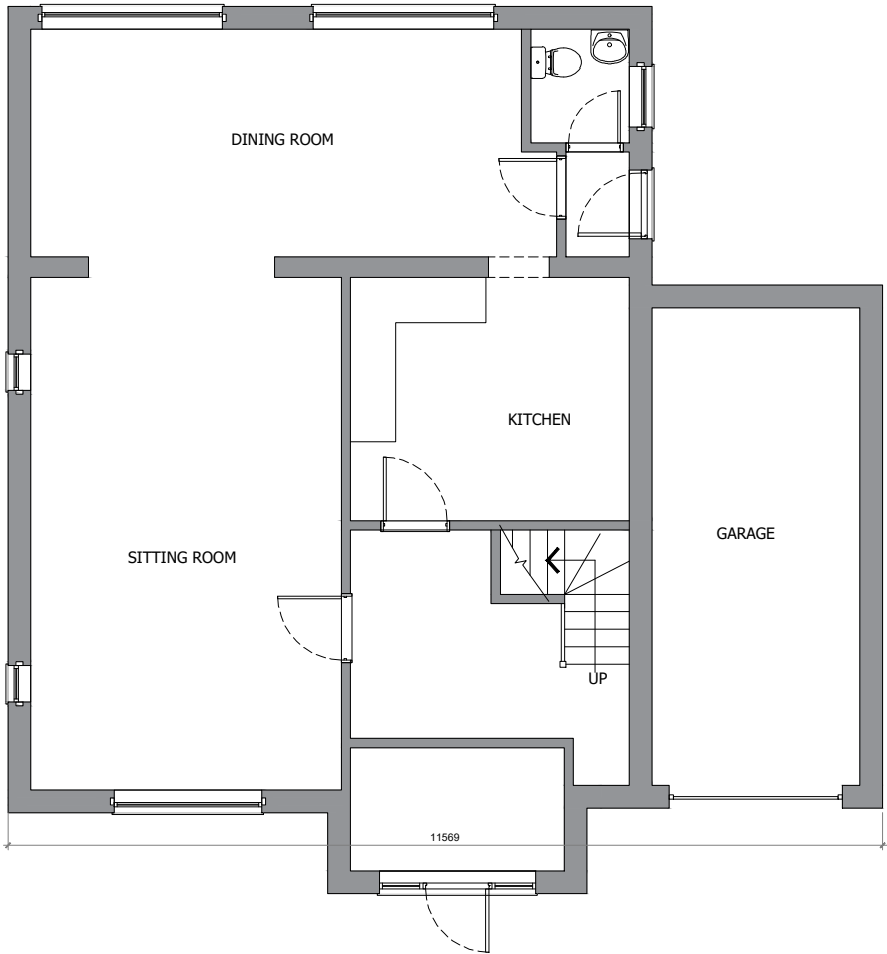

EXISTING GROUND FLOOR PLAN

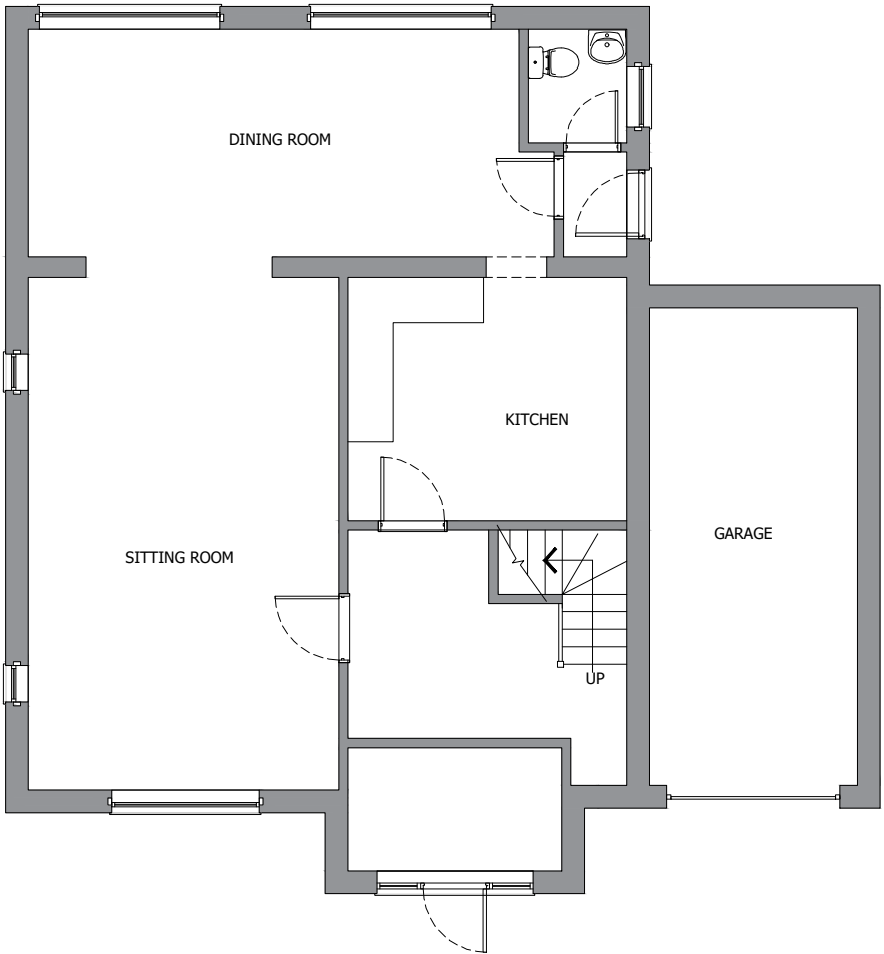

PROPOSED GROUND FLOOR PLAN

WALL LEGEND	
	Existing Wall
	Proposed 100 mm Non-Loadbearing Stud Wall
	Demolished Wall
	Proposed Dormer Wall



SHAKTHI CONSULTING UK LTD
BRIDGING THE GAP TO TRADITIONAL SOLUTIONS

Client -
Project - 48, Silverdale Road, Earley, RG6 7LS

Scale 1:100@A3 Date - 25-03-2025

Drawn By Checked By

Project No. Drawing No. Revision
03 2

Project Description
- Loft Conversion