


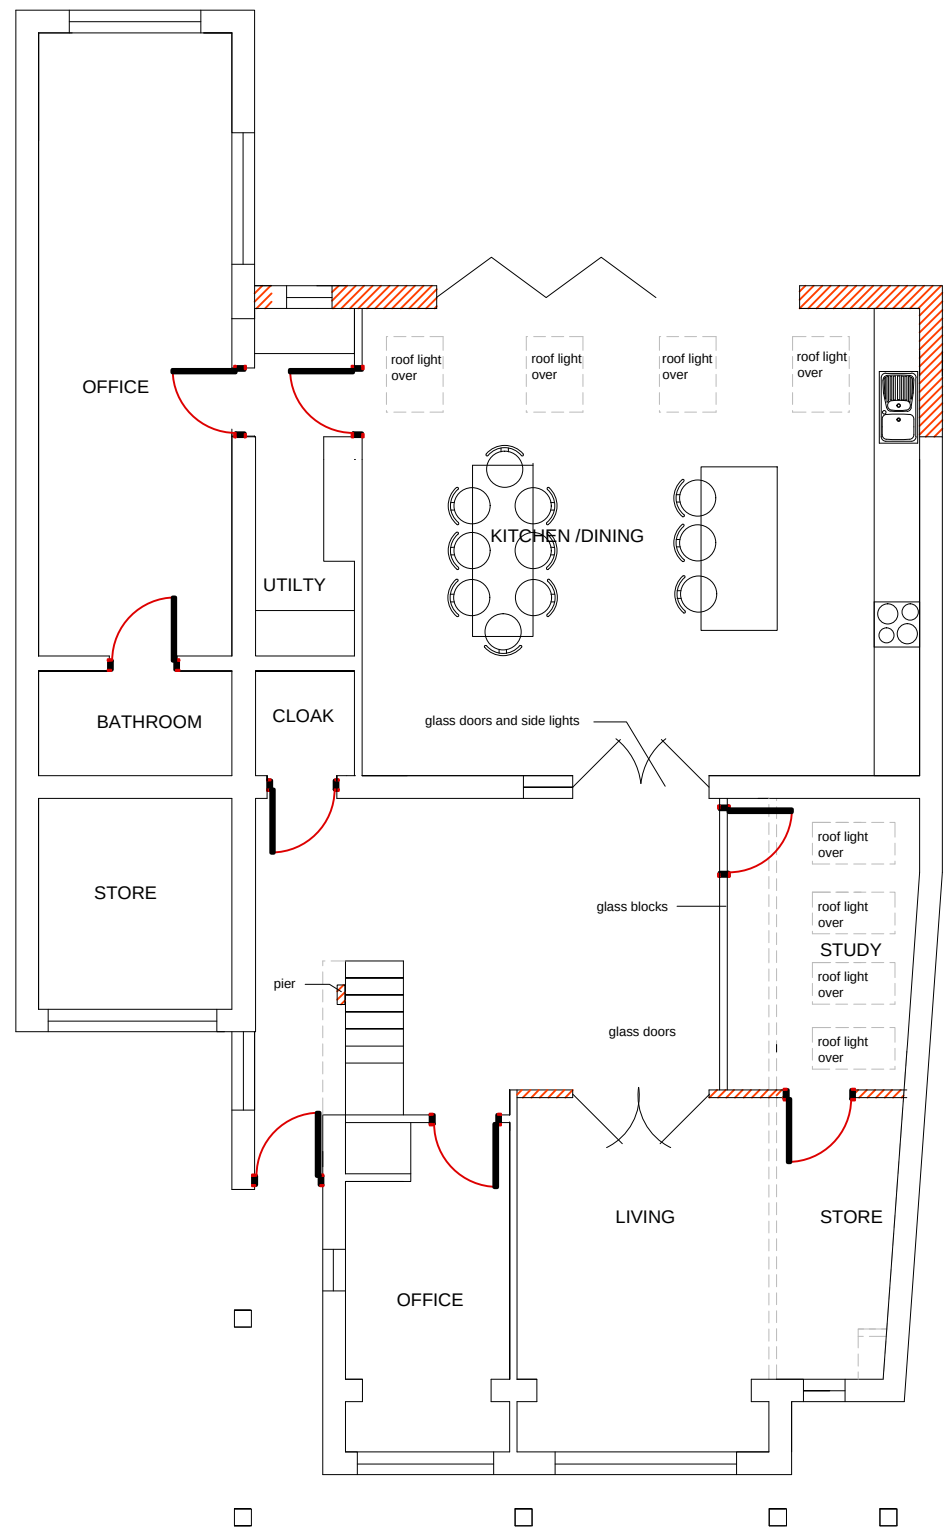


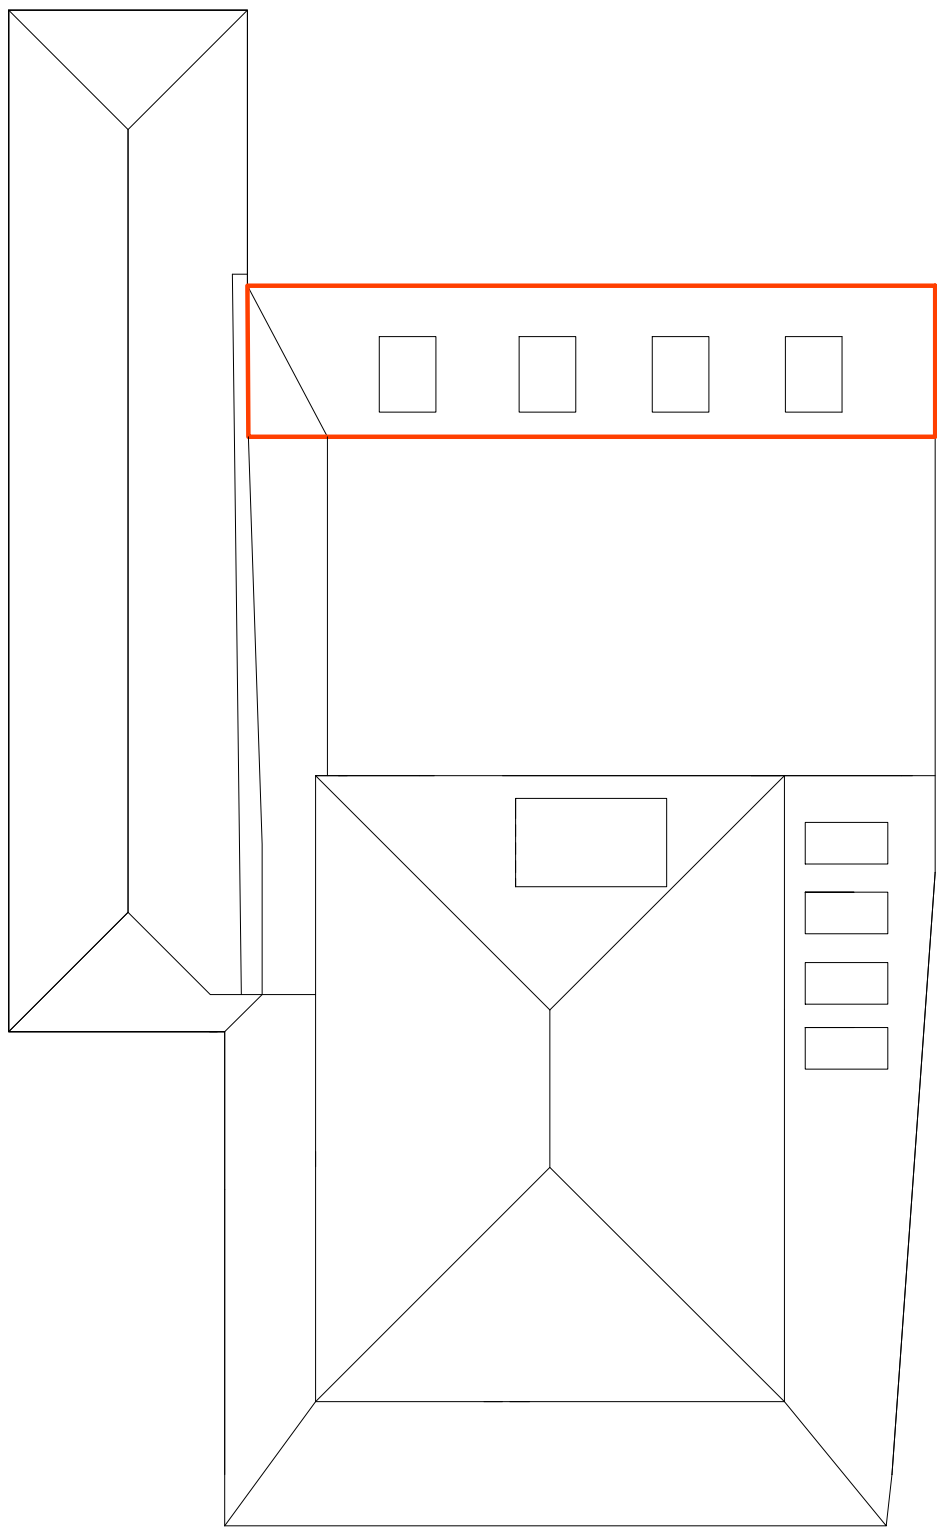


PROPOSED GROUND FLOOR
PLAN scale 1-100

 


PROPOSED ROOF PLAN scale 1-100

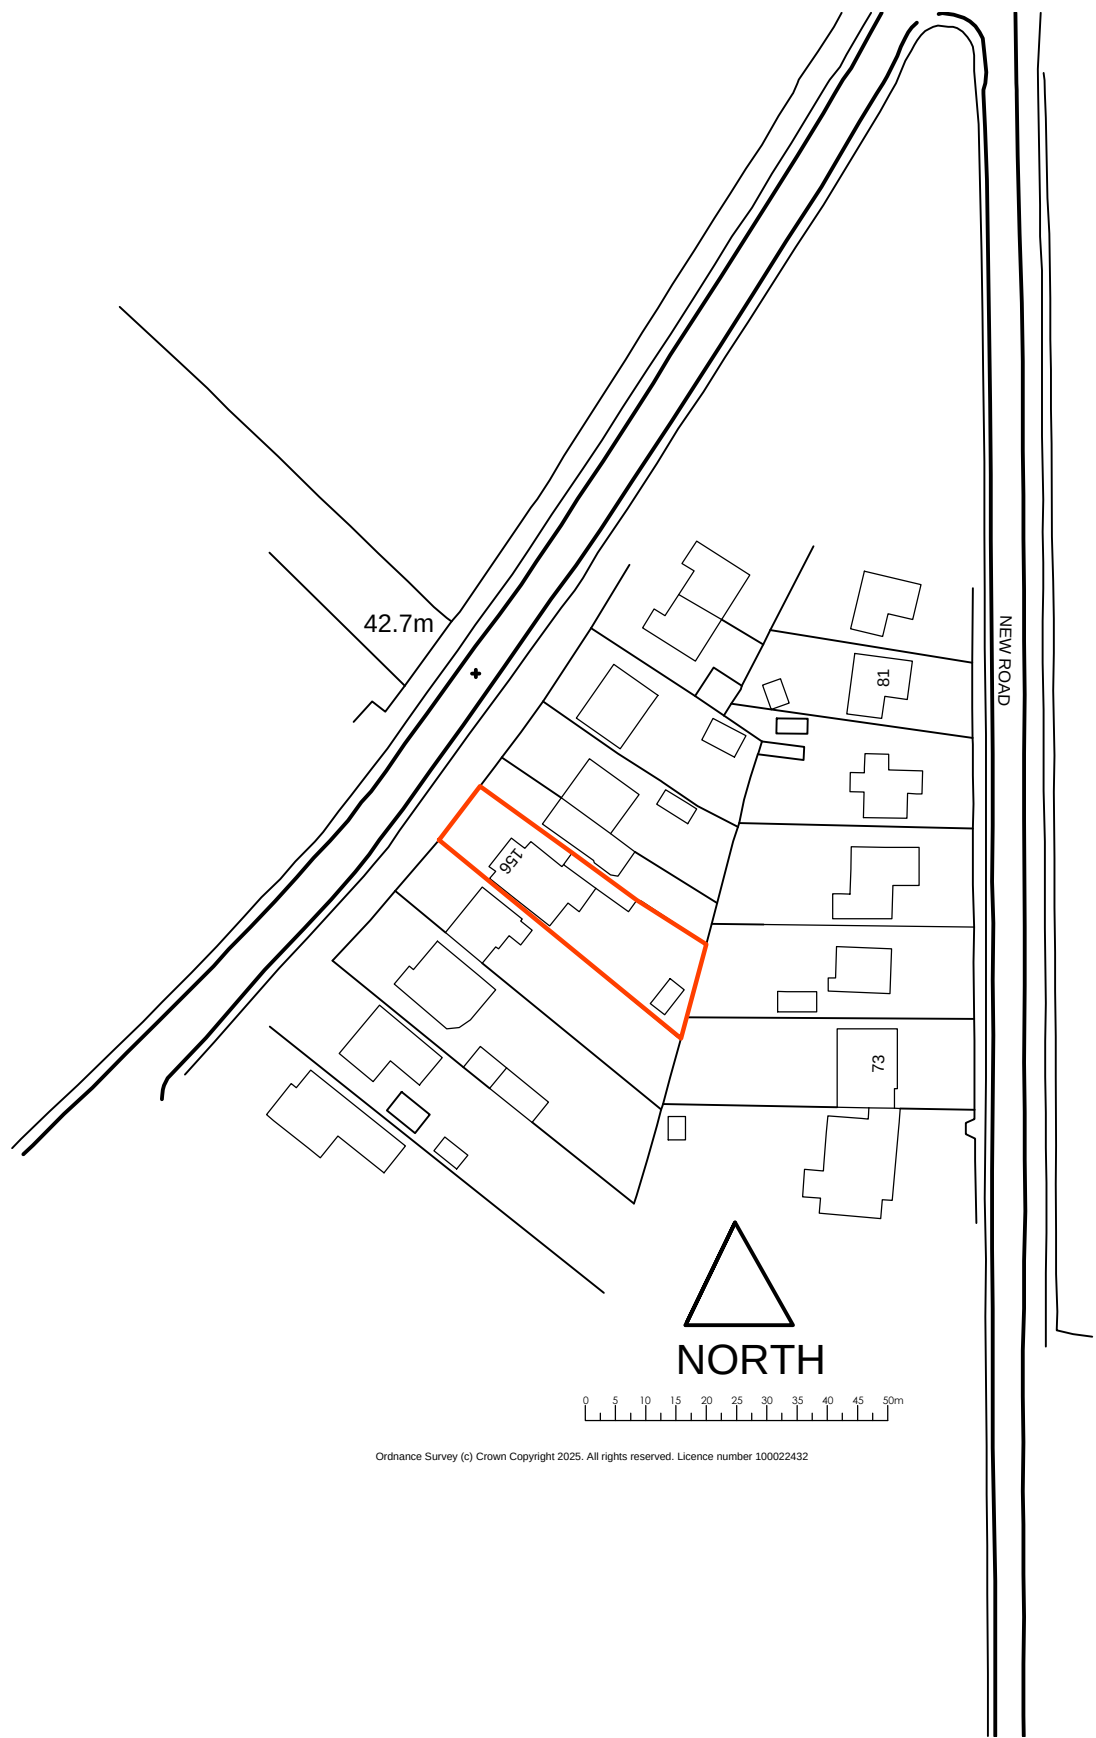


LOCATION PLAN 1-1250

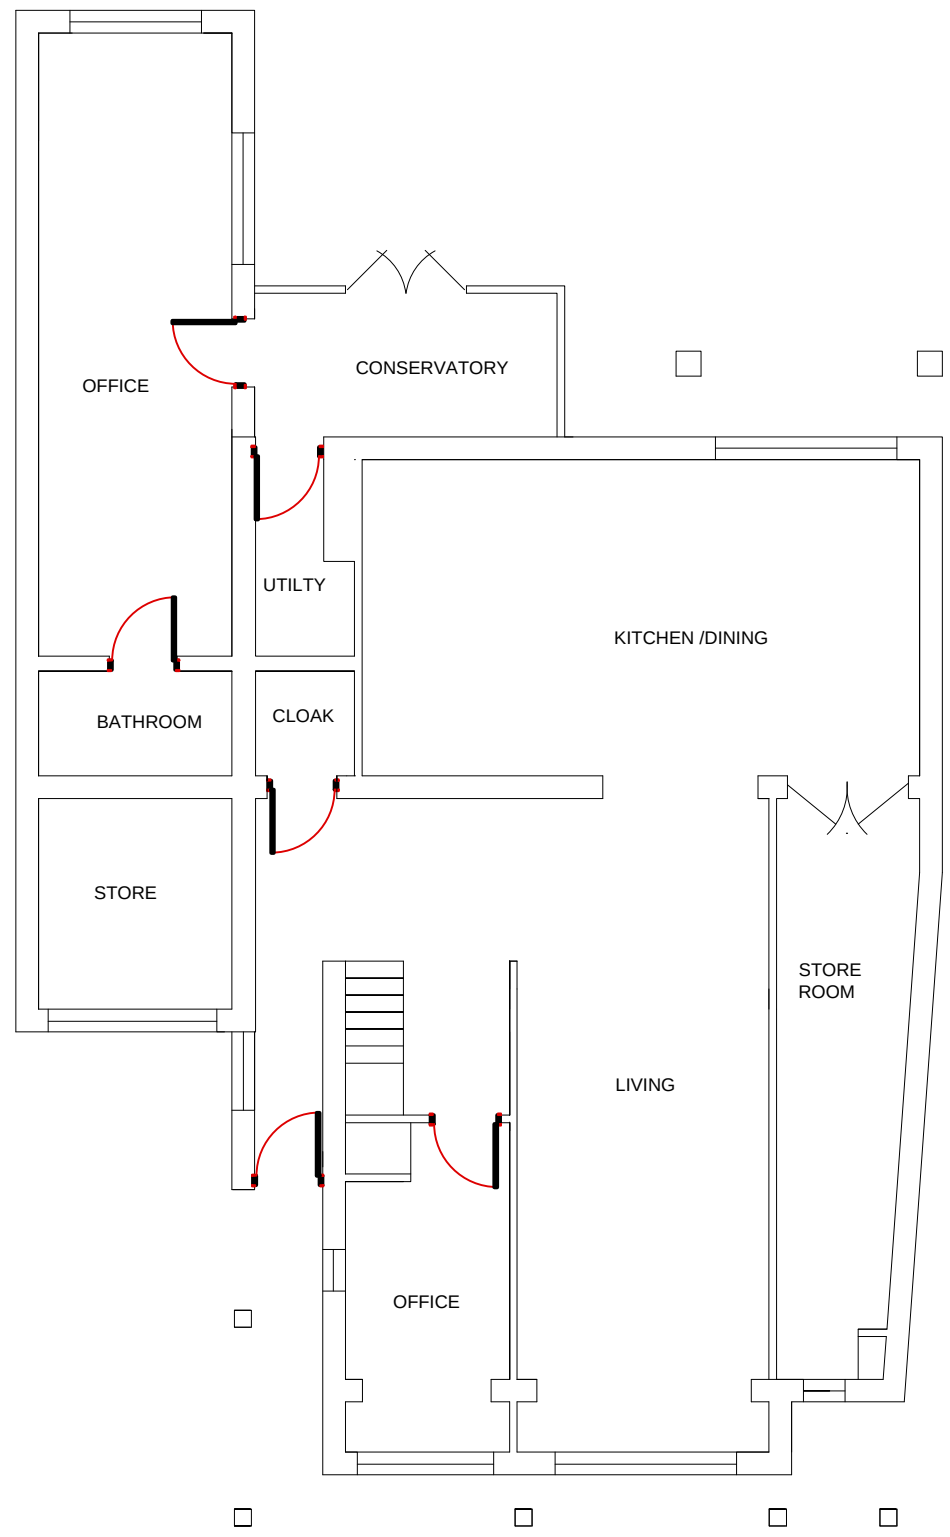

EXISTING GROUND FLOOR PLAN
scale 1-100

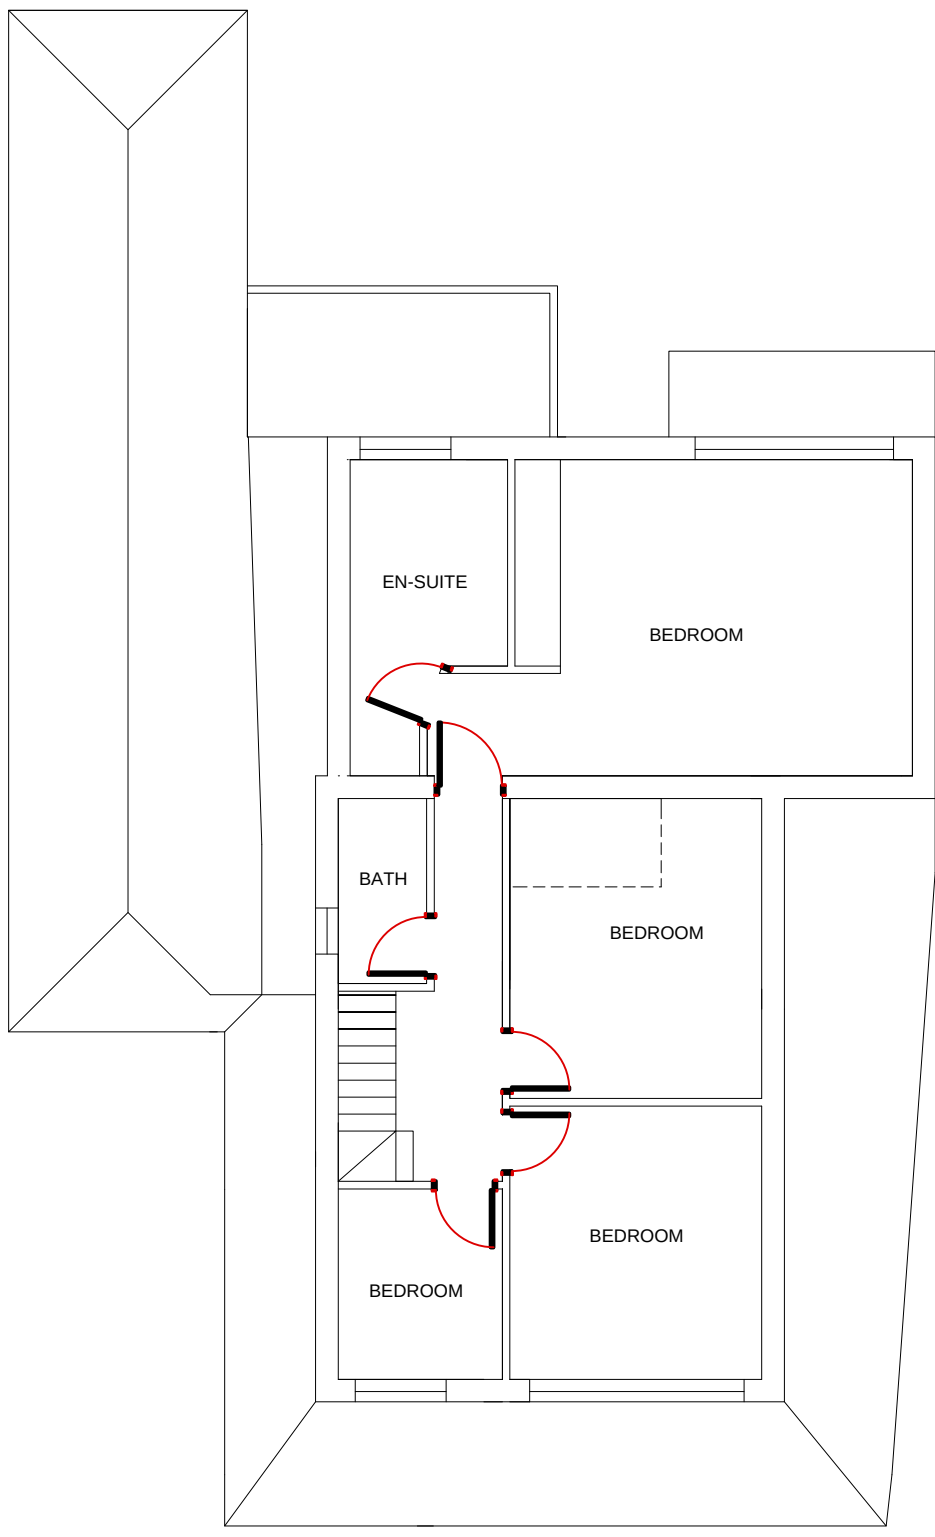

EXISTING FIRST FLOOR PLAN
scale 1-100

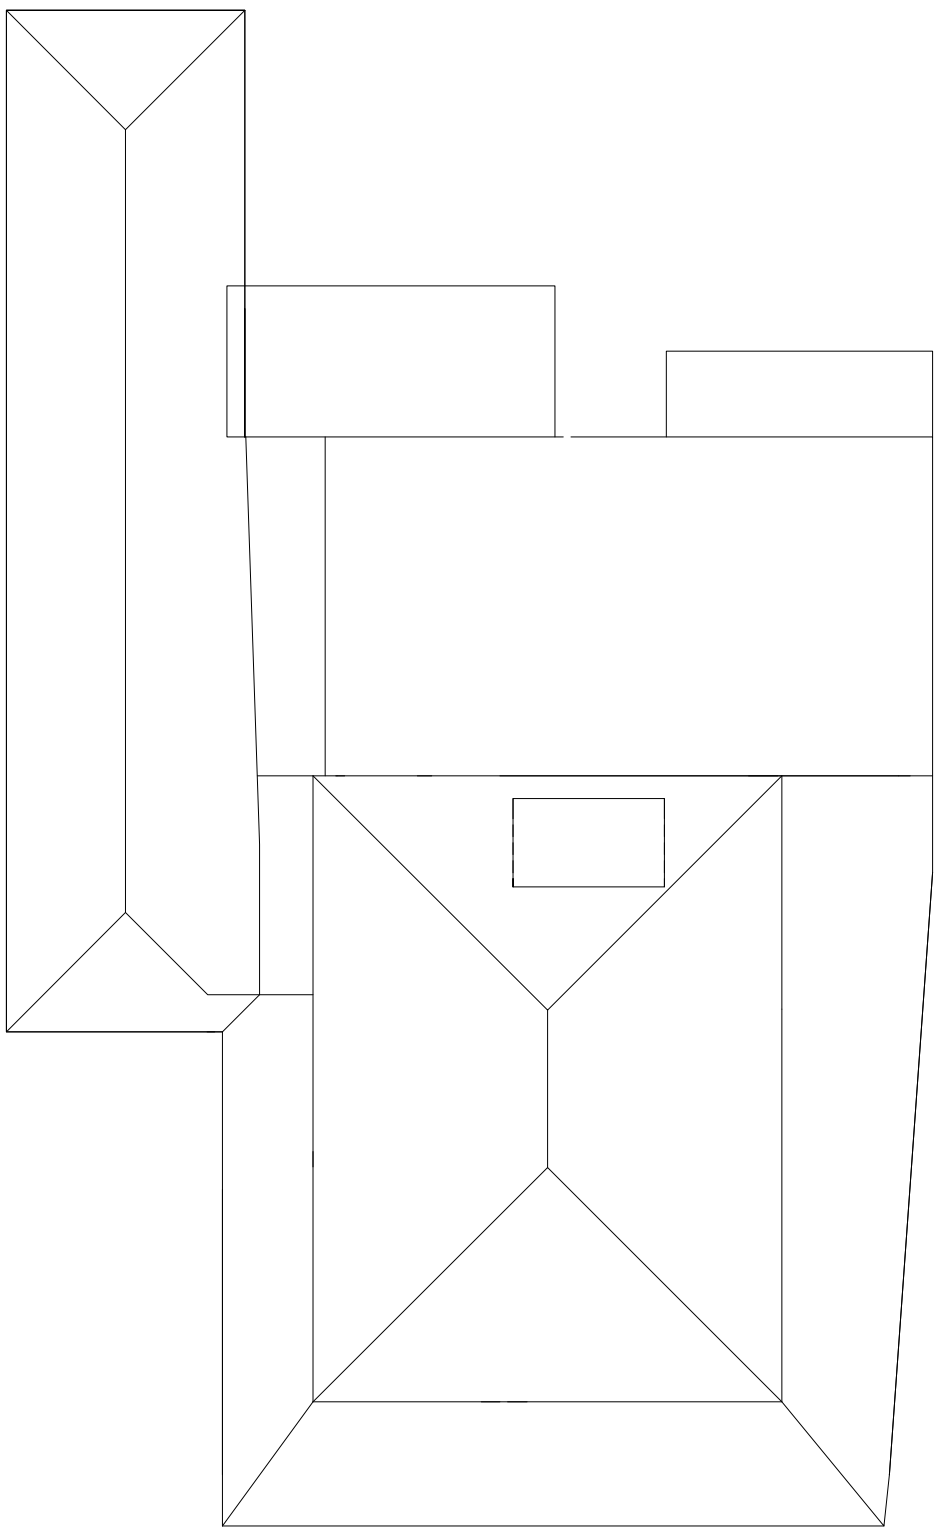

EXISTING ROOF PLAN scale 1-100

© This drawing remains the property of Groom Design Ltd and shall not be copied without prior written consent.
All dimensions to be checked on site and any discrepancies to be reported before work commences.

Notes:

LOCATION PLAN 1-1250

Rev	Comment	By	Date
			
GROOM DESIGN LTD			
27 Lambridge Wood Road Henley on Thames RG9 3BP			
Mobile: 07881952315 Email: mhg@groomdesign.co.uk			
Client: Mr W Clarke			
Job Title: 156 LONDON ROAD RUSCOMBE			
Drawing Title: Existing and Proposed Plans Location Plan			
Status: PLANNING			
Date Drawn: June 25	Drawn By:	Scale: varies	
Job No: 8032	Dwg No: 1	Rev: --	